


Kitchener Utilities Water Distribution System Standard Grid Atlas

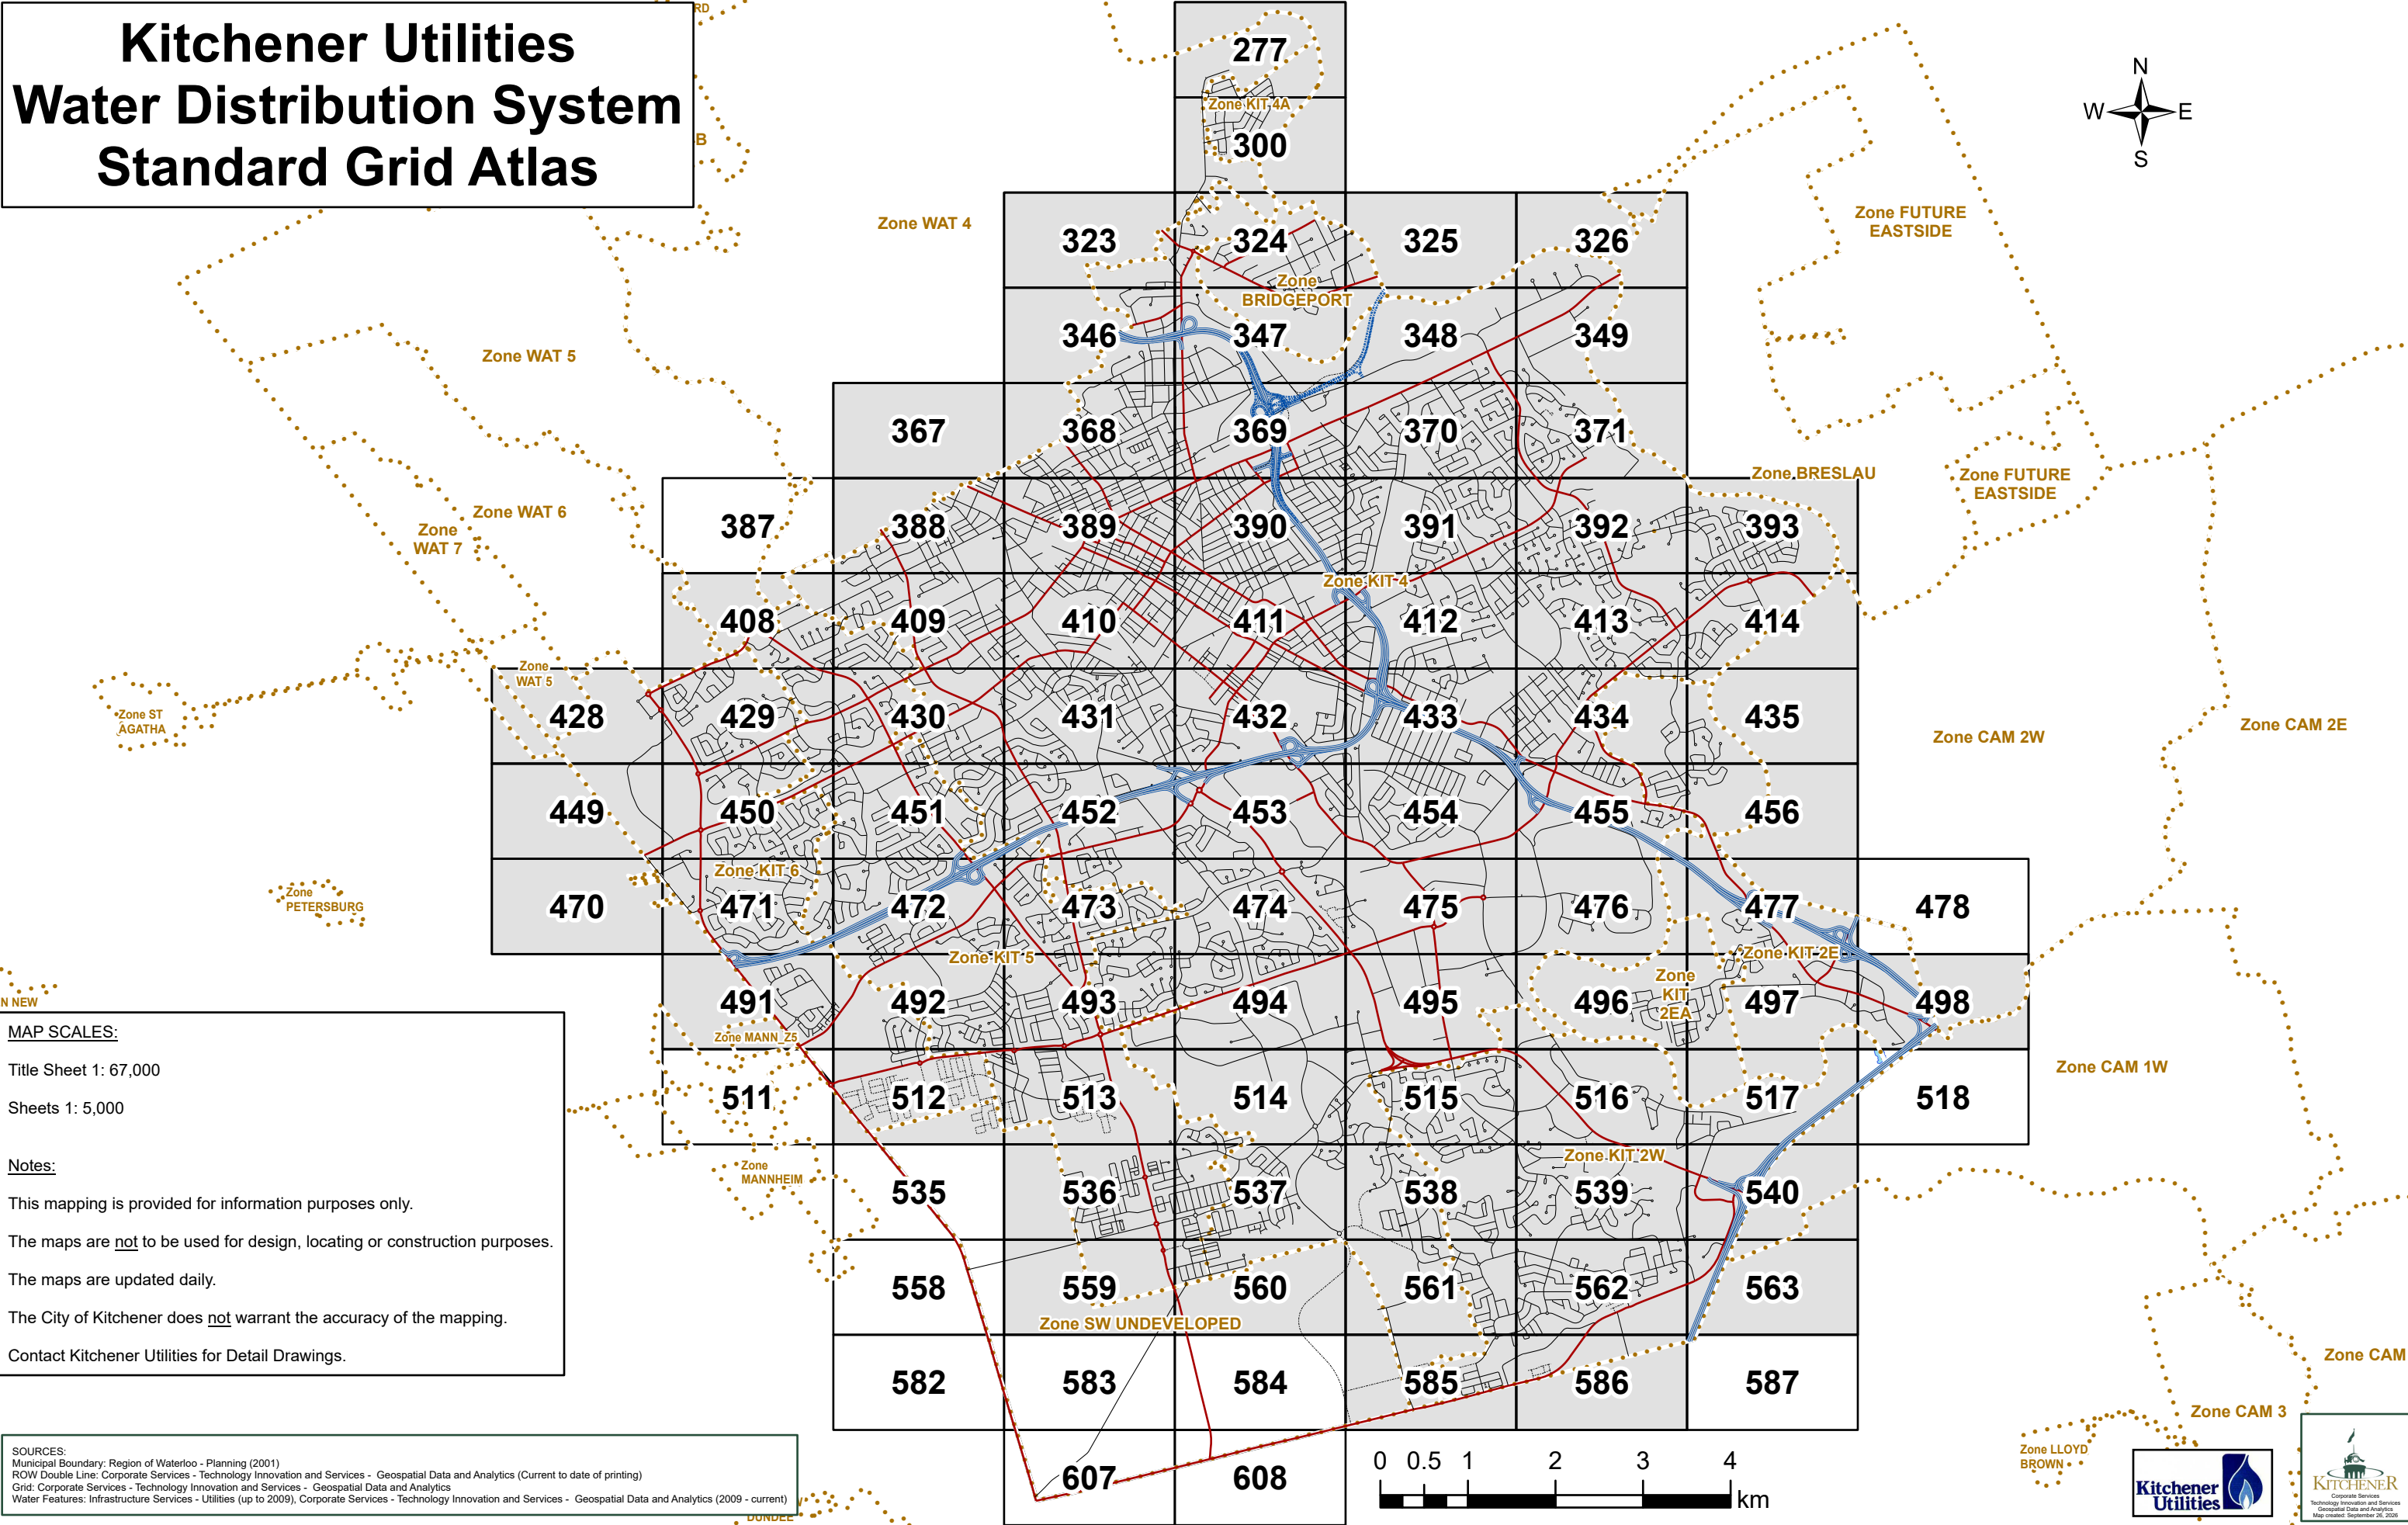

Sheets 1: 5,000

This mapping is provided for information purposes only.


The maps are not to be used for design, locating or construction purposes.

The maps are updated daily.

The City of Kitchener does not warrant the accuracy of the mapping.

Contact Kitchener Utilities for Detail Drawings.

SOURCES:
Municipal Boundary: Region of Waterloo - Planning (2001)
ROW Double Line: Corporate Services - Technology Innovation and Services - Geospatial Data and Analytics (Current to date of printing)
Grid: Corporate Services - Technology Innovation and Services - Geospatial Data and Analytics
Water Features: Infrastructure Services - Utilities (up to 2009), Corporate Services - Technology Innovation and Services - Geospatial Data and Analytics (2009 - current)

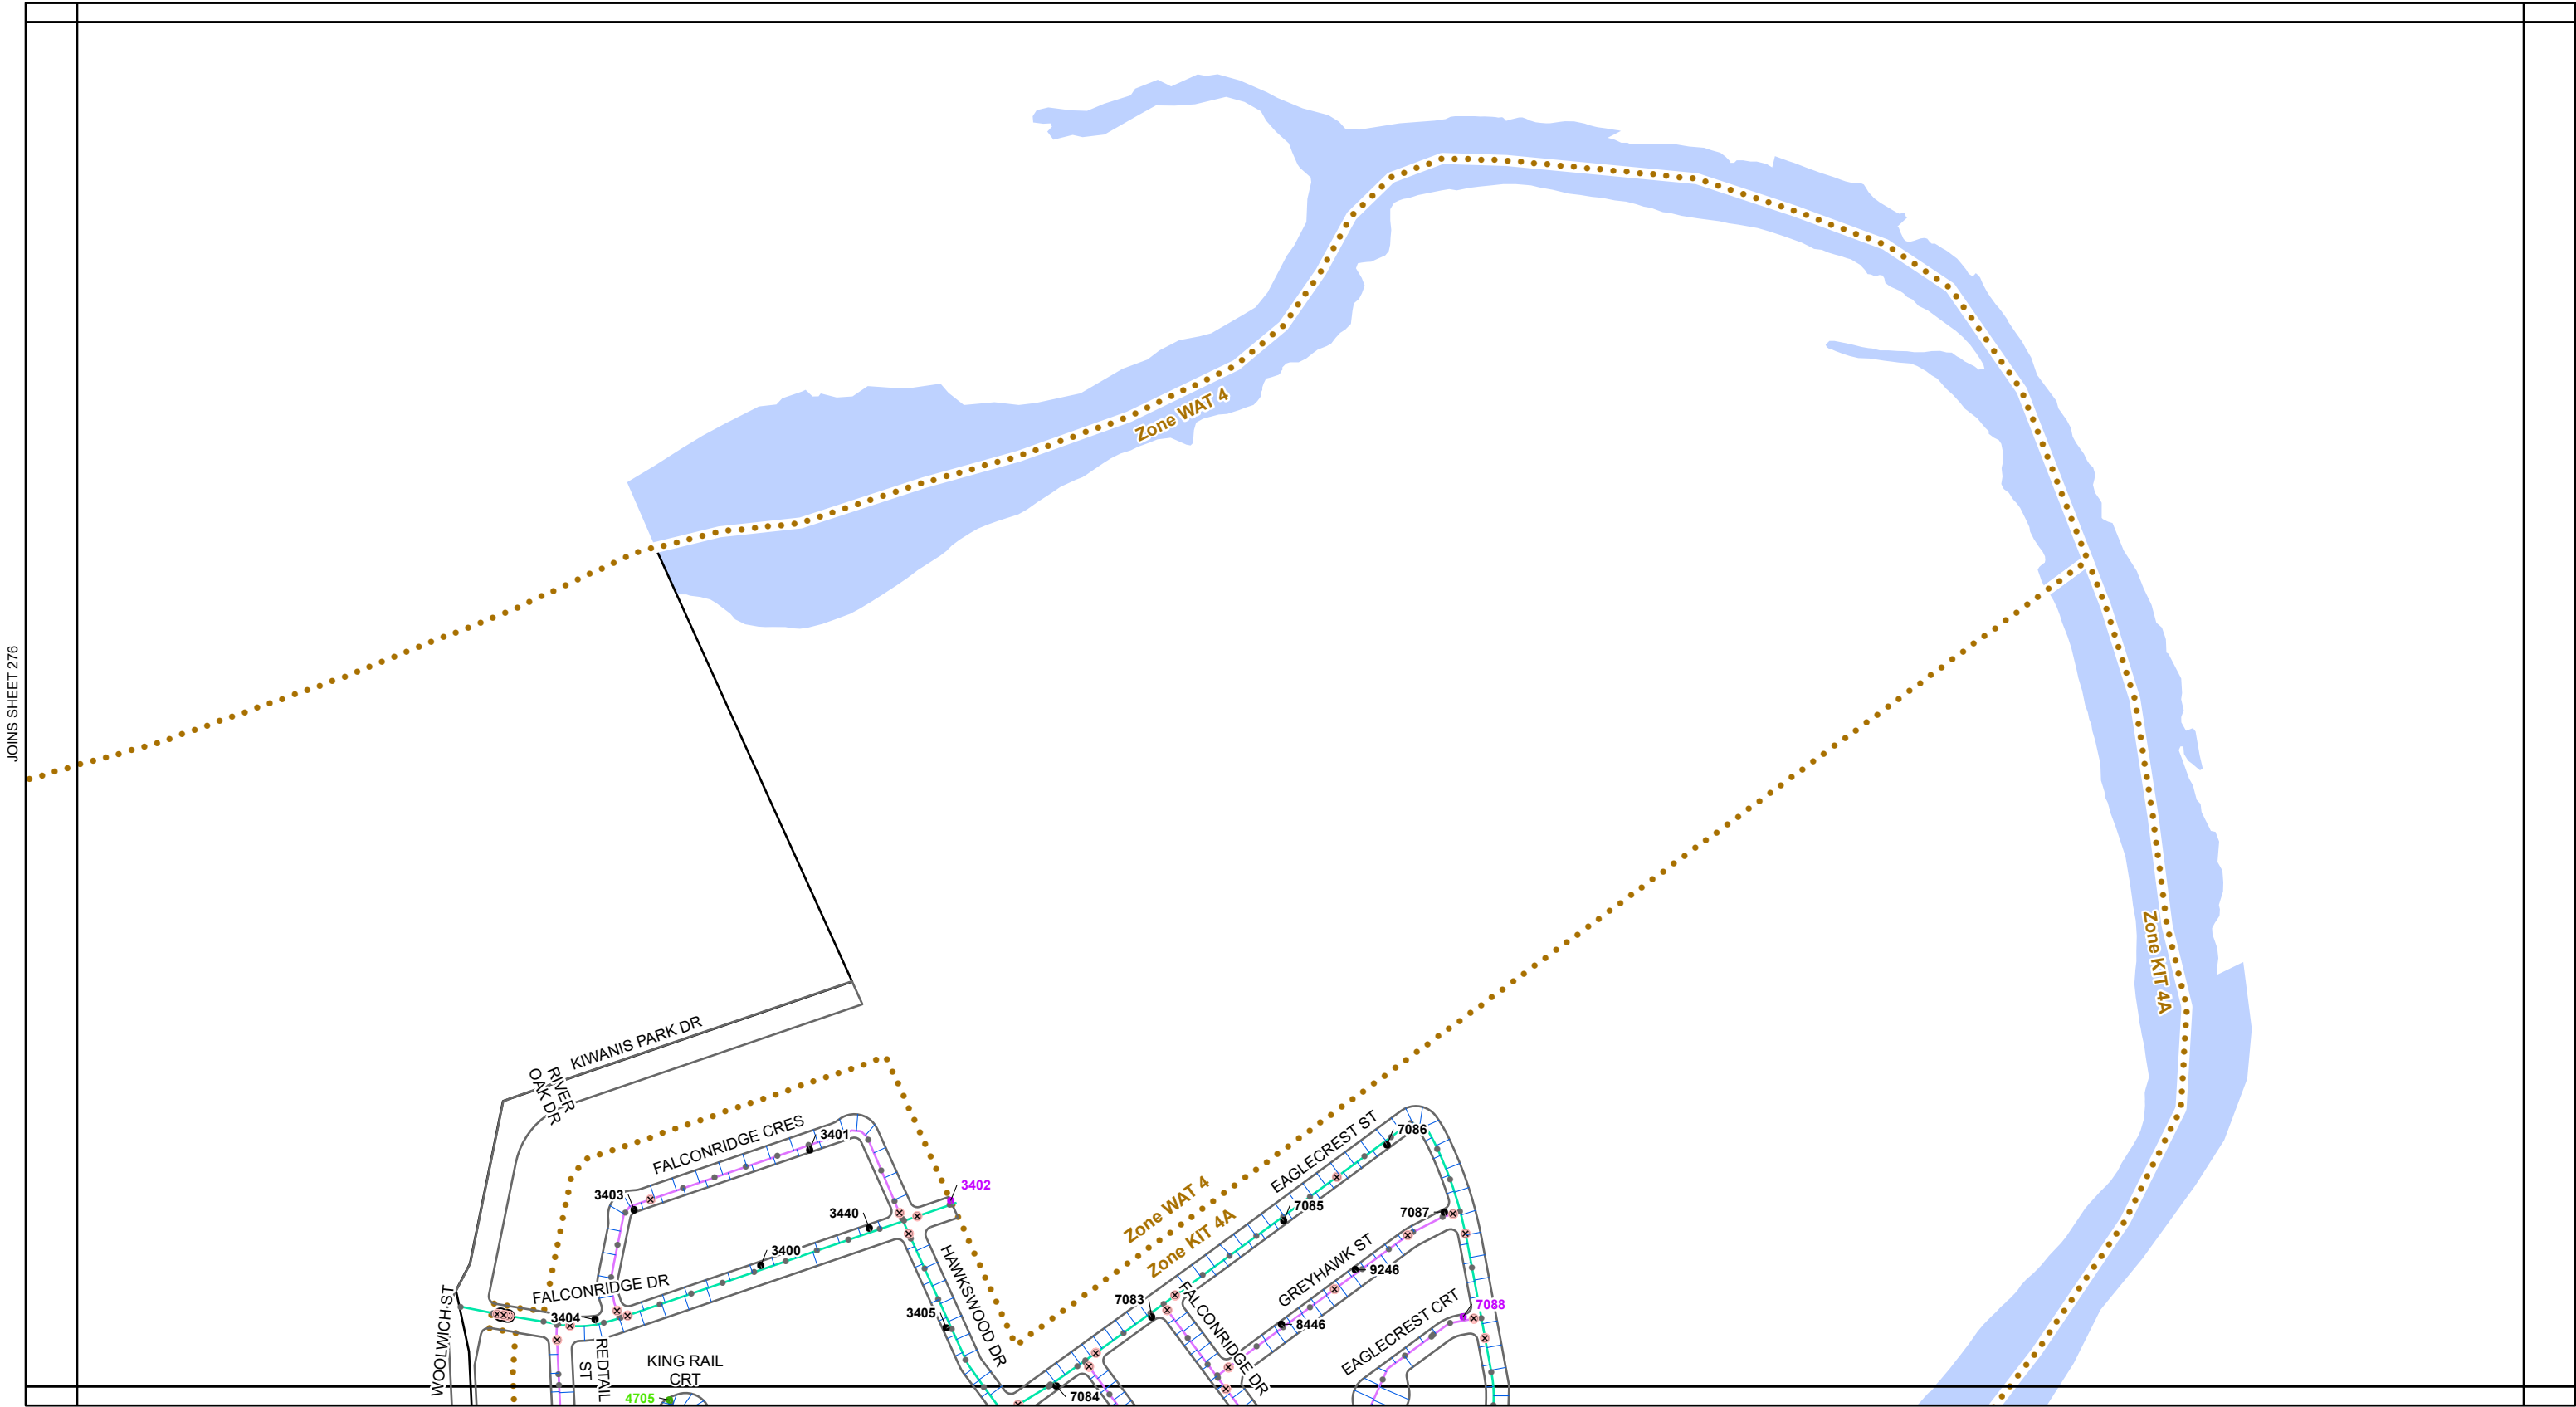

Kitchener Utilities

Water Standard Grid

Atlas Map Sheet 277

Air Release

Blowoff

Pressure Reducing

Valve

Chamber

Treatment Plant

Bacteriological Sampling Location

Plastic Main

Sanitary Force Main

Water Service Pipe

Parcel with Unusual Private Water Service Connection

Main Ownership

Kitchener

Region

Dual

Hydrant Flushing

Both Fall And Regular

New Development

Regular

All Other

Main Diameter

25mm (1")

38mm (1.5")

50mm (2")

75mm (3")

100mm (4")

150mm (6")

200mm (8")

250mm (10")

300mm (12")

350mm (14")

400mm (16")

450mm (18")

600mm (24")

750mm (30")

900mm (36")

1200mm (48")


N
W E
S

0 40 80 120 160 200 m

Kitchener Utilities

Kitchener Corporate Services
Technology Innovation and Services
Geospatial Data and Analytics
Map created: September 26, 2026

DISCLAIMER: This document is subject to copyright and may only be used for your personal, non-commercial use, provided you keep intact the copyright notice. The City of Kitchener assumes no responsibility for any errors, and is not liable for any damages of any kind resulting from the use of, or reliance on, the information contained in this document. The City of Kitchener does not make any representations or warranty, express or implied, concerning the accuracy, quality, likely results or reliability of the use of the information contained in this document. © 2026 The Corporation of the City of Kitchener. Some portions of this publication are produced using information under licensed use from Terarex ©1998 Protected by Copyright - May not be reproduced without Permission THIS IS NOT A PLAN OF SURVEY - PROJECTION: UTM NAD 83 zone 17

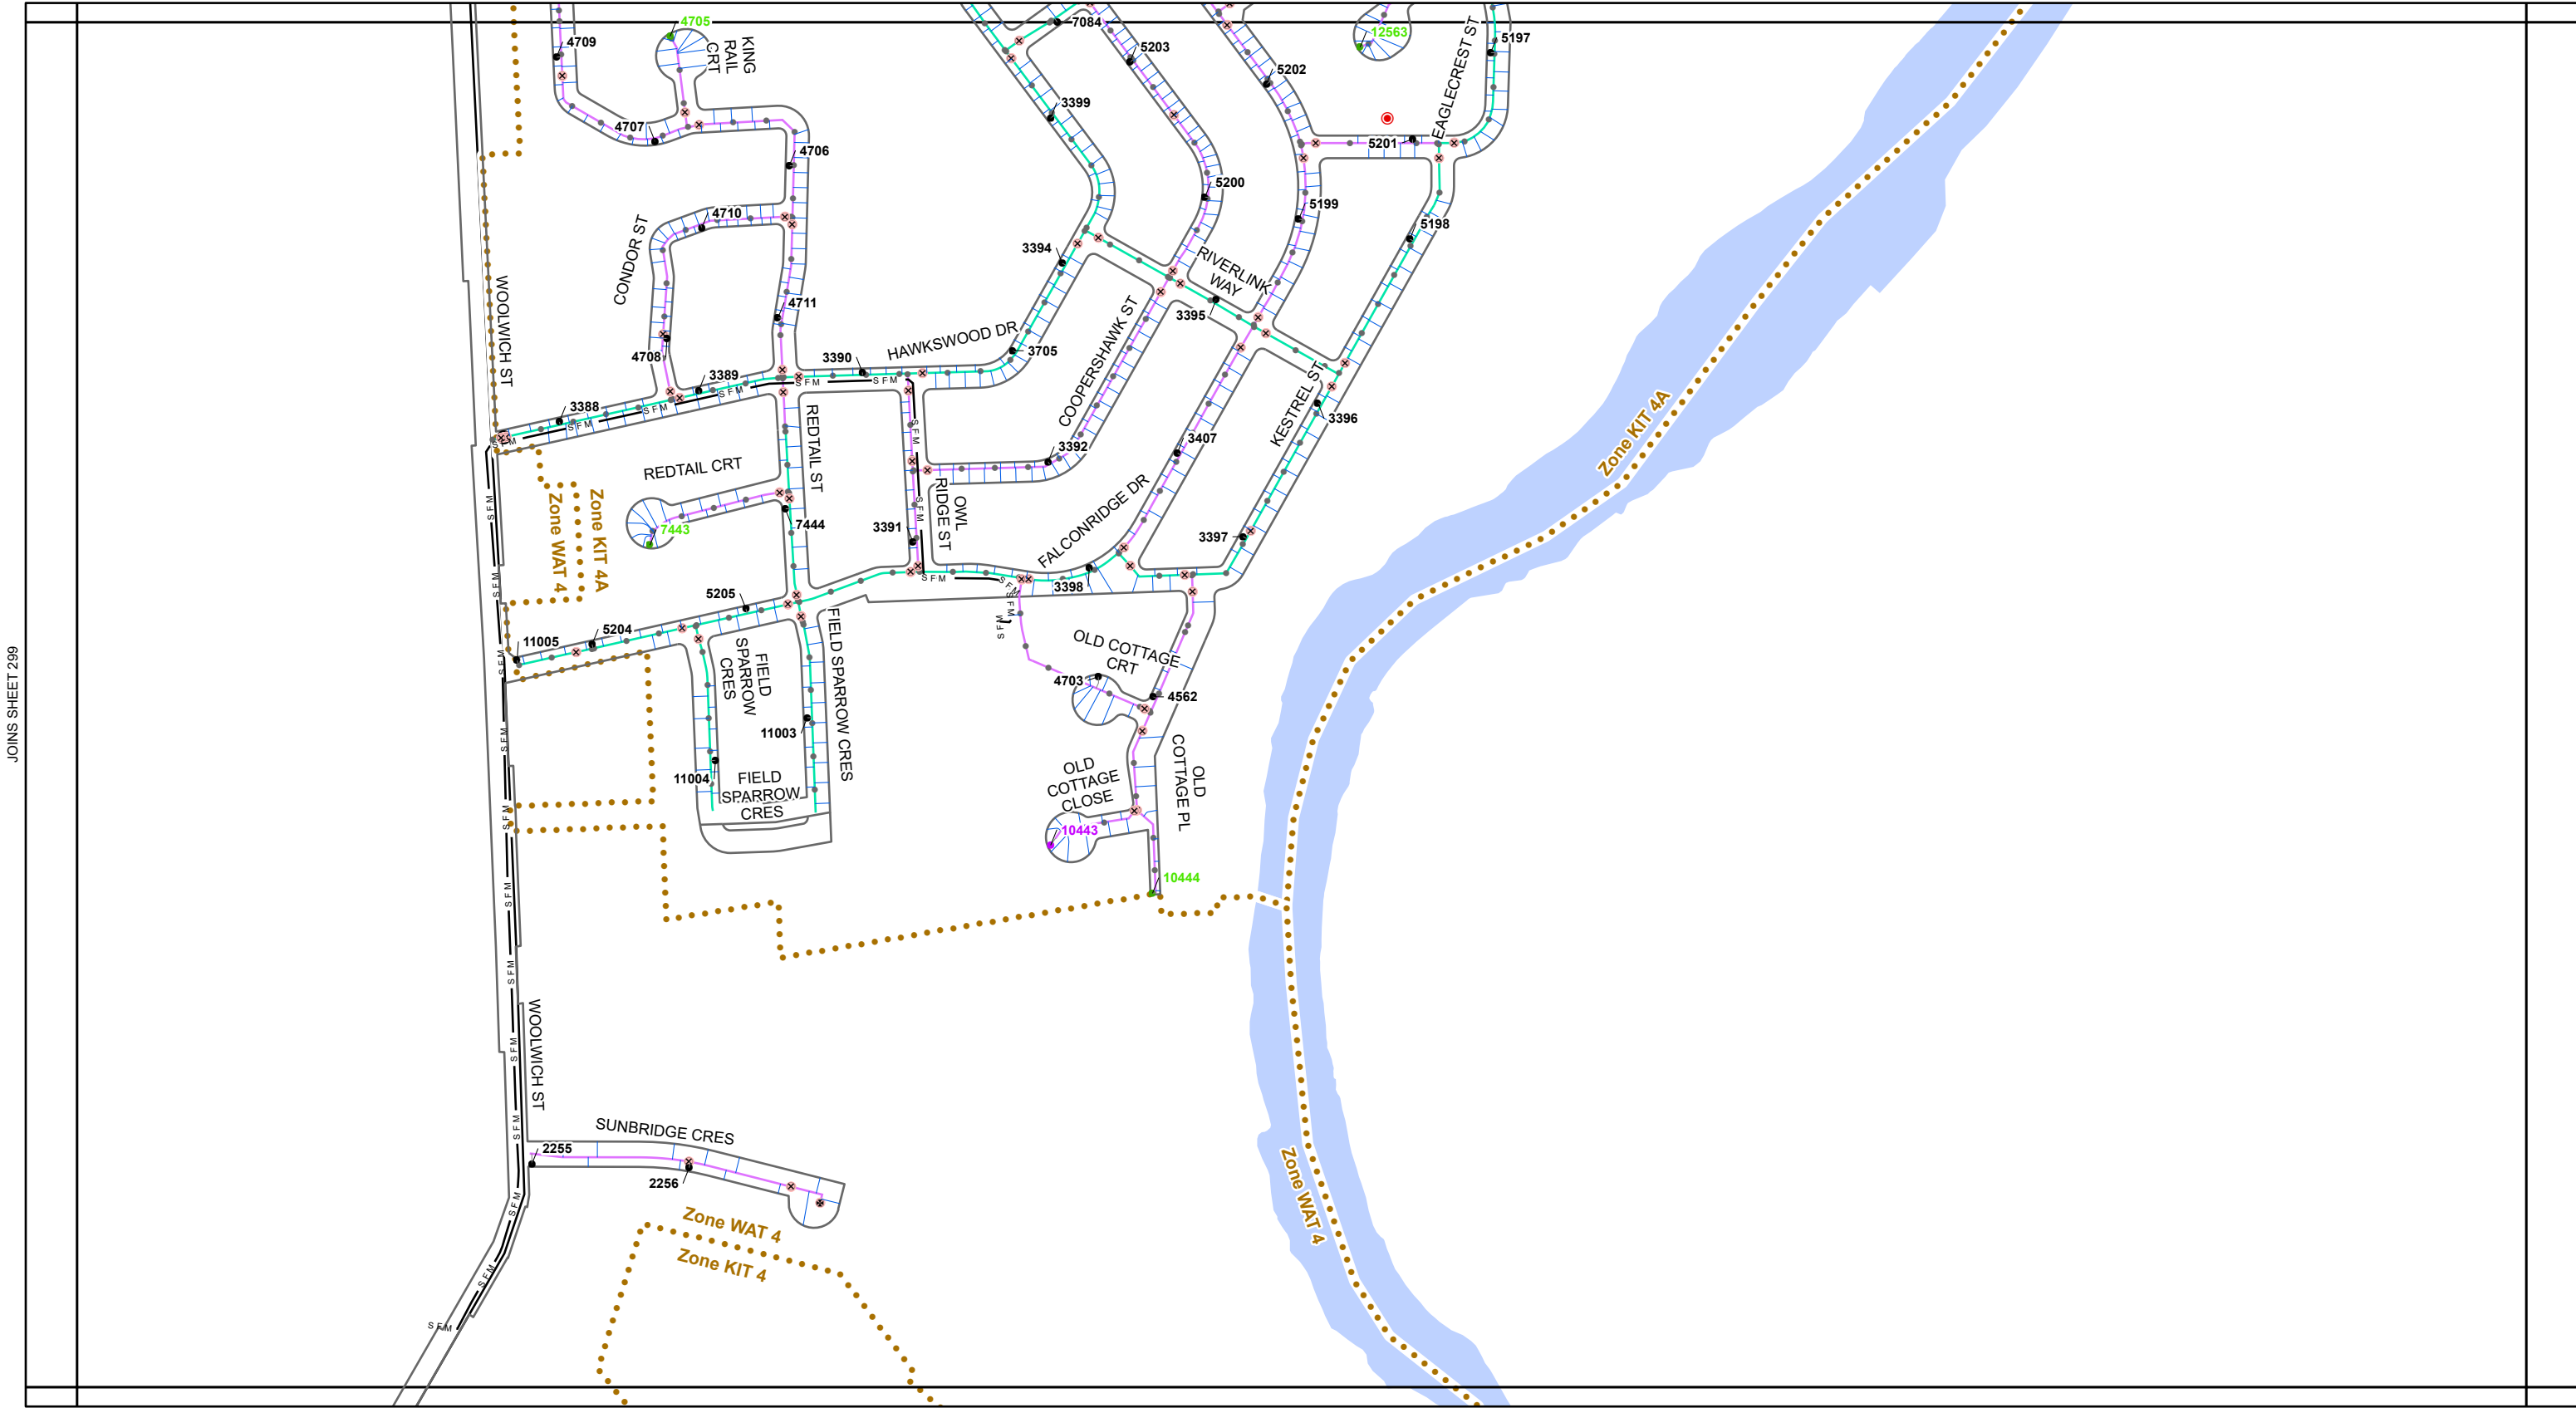

Kitchener Utilities

Water Standard Grid

Atlas Map Sheet 300

- Air Release
- Blowoff
- Pressure Reducing
- Valve
- Chamber

WTP Treatment Plant

- Bacteriological Sampling Location
- Plastic Main
- Sanitary Force Main
- Water Service Pipe
- Parcel with Unusual Private Water Service Connection

Main Ownership

- Kitchener
- Region
- Dual

Hydrant Flushing

- Both Fall And Regular
- New Development
- Regular
- All Other

Hydrant #

- Hydrant #

Main Diameter

- 25mm (1")
- 38mm (1.5")
- 50mm (2")
- 75mm (3")
- 100mm (4")
- 150mm (6")
- 200mm (8")
- 250mm (10")
- 300mm (12")
- 350mm (14")


- 400mm (16")
- 450mm (18")
- 600mm (24")
- 750mm (30")
- 900mm (36")
- 1200mm (48")

W N E S

0 40 80 120 160 200 m

Kitchener Utilities

Corporate Services
Technology Innovation and Services
Geospatial Data and Analytics
Map created: September 26, 2026

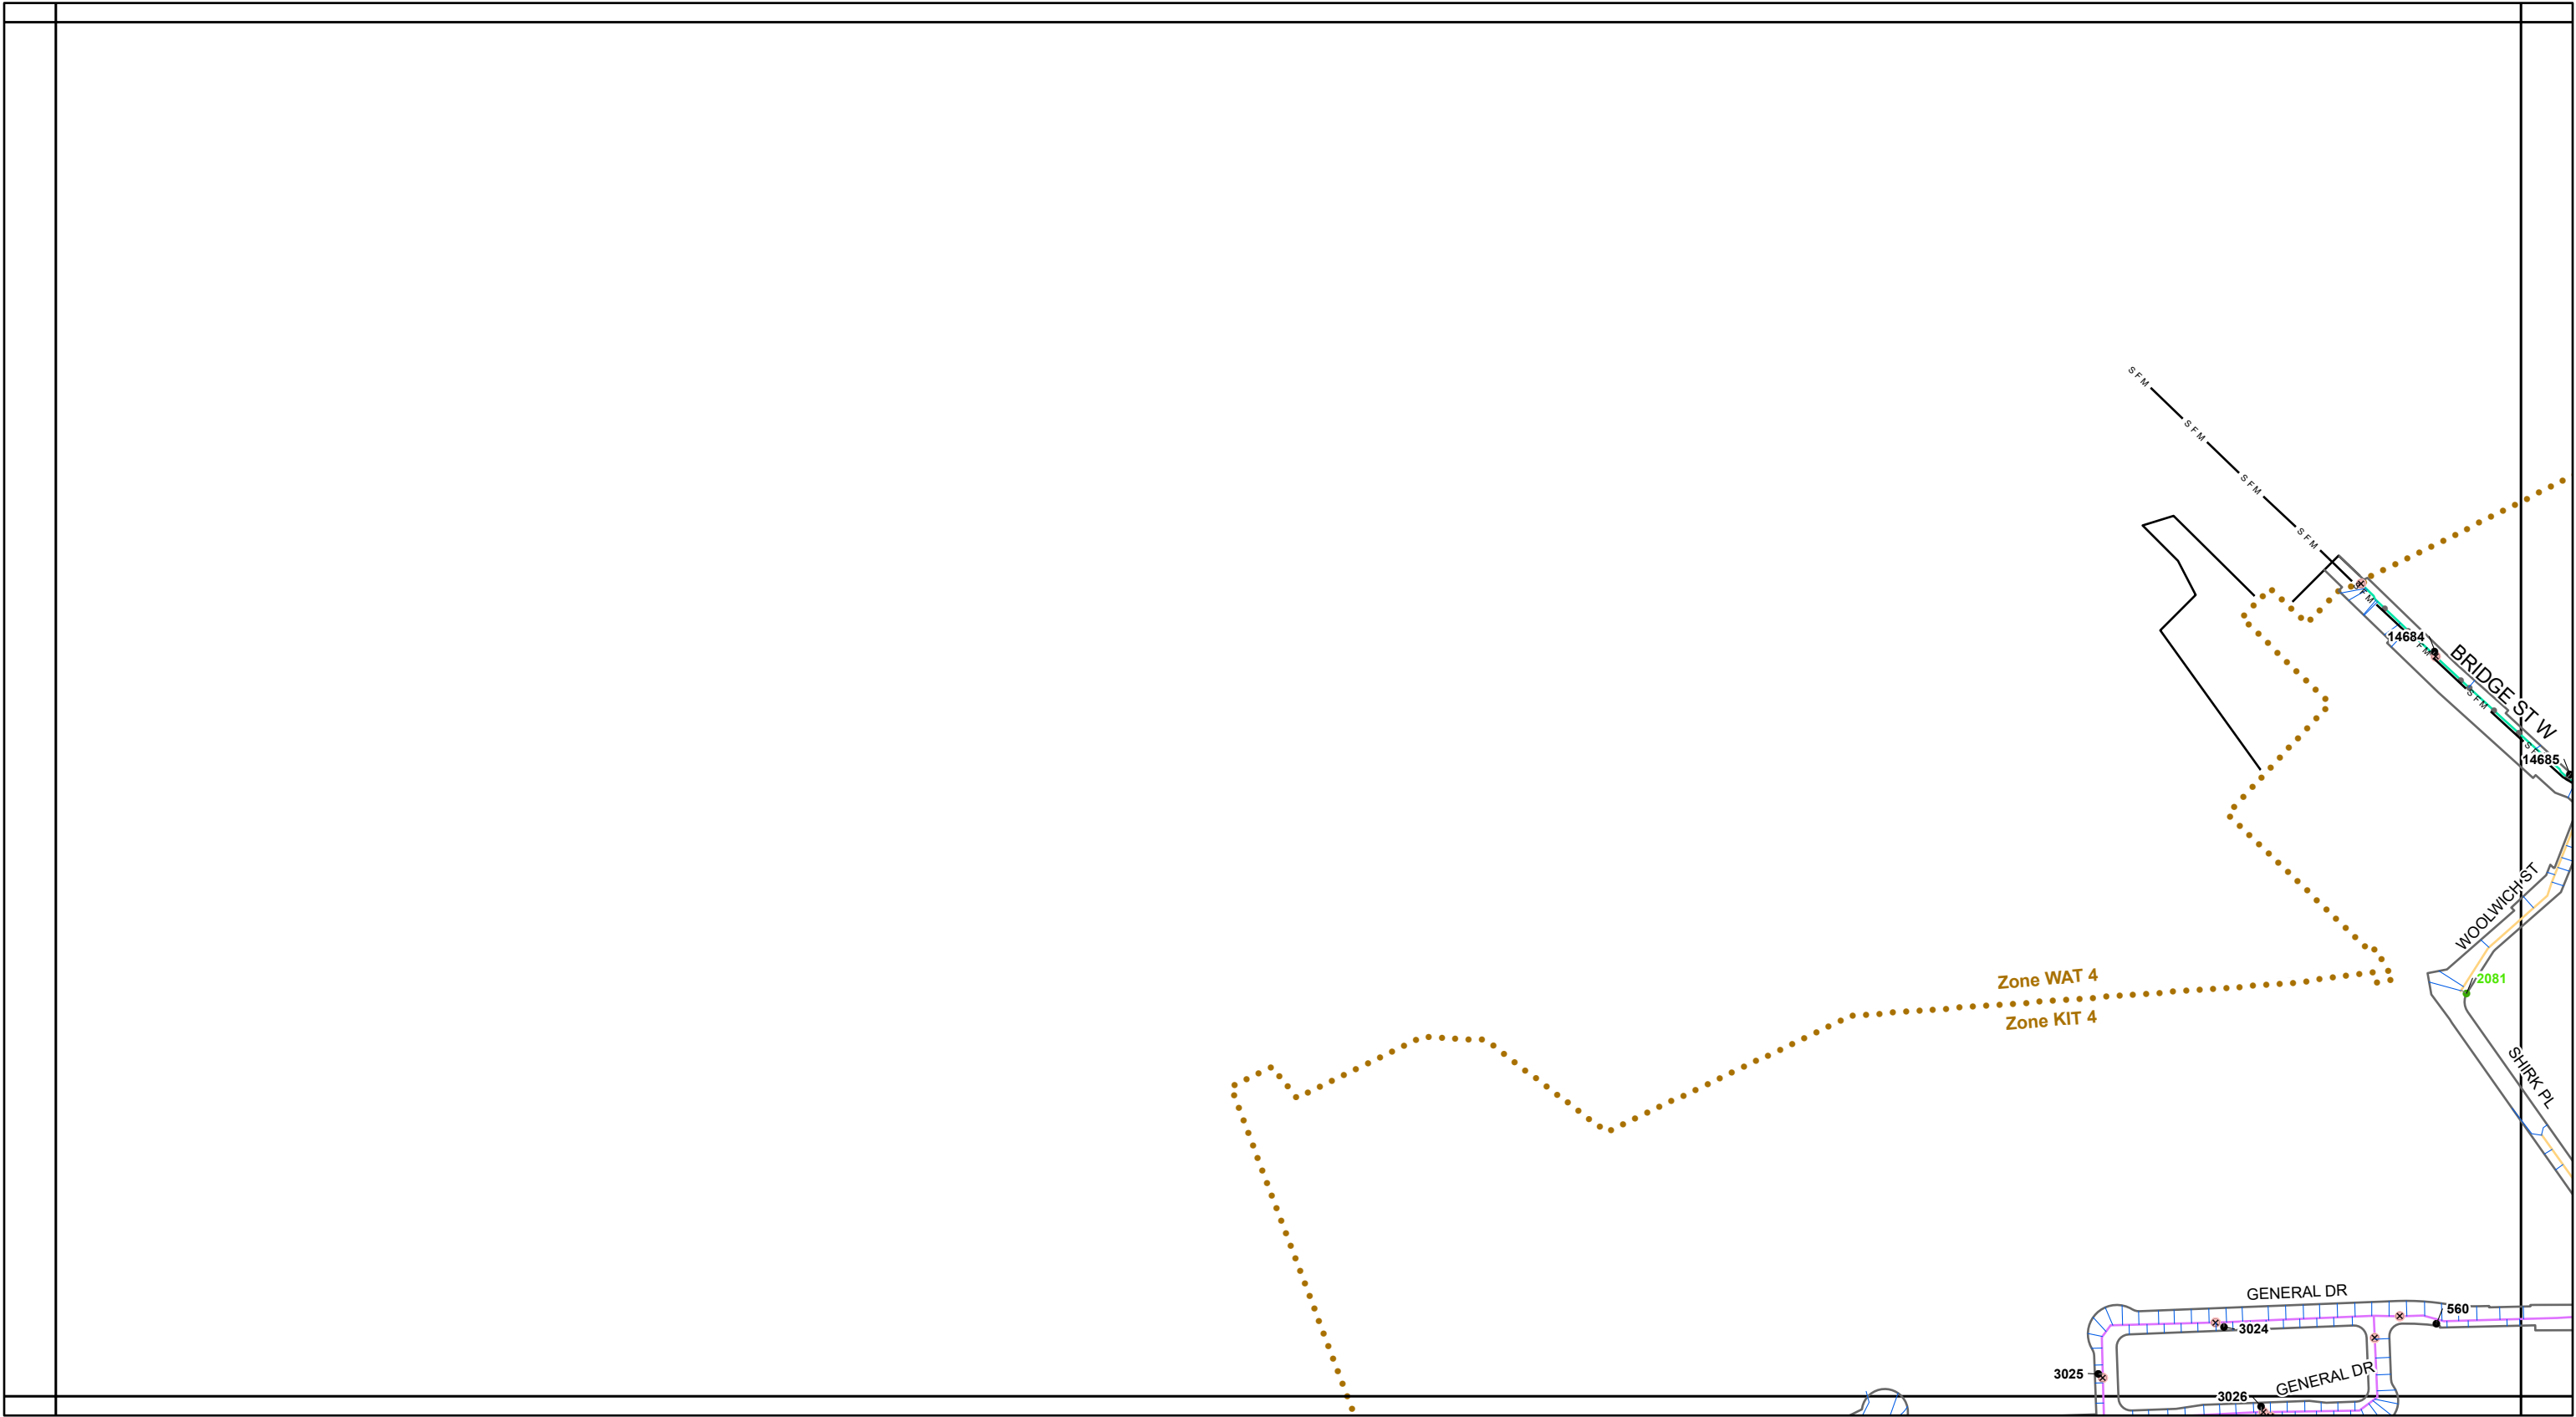

Kitchener Utilities

Water Standard Grid

Atlas Map Sheet 323

Air Release

Blowoff

Pressure Reducing

Valve

Chamber

WTP Treatment Plant

Bacteriological Sampling Location

Plastic Main

Sanitary Force Main

Water Service Pipe

Parcel with Unusual Private Water Service Connection

Kitchener

Region

Dual

Both Fall And Regular

New Development

Regular

All Other

Main Diameter

- 25mm (1")
- 38mm (1.5")
- 50mm (2")
- 75mm (3")
- 100mm (4")
- 150mm (6")
- 200mm (8")
- 250mm (10")
- 300mm (12")
- 350mm (14")

- 400mm (16")
- 450mm(18")
- 600mm (24")
- 750mm (30")
- 900mm (36")
- 1200mm (48")


W N E S

0 40 80 120 160 200 m

Kitchener Utilities

KITCHENER
Corporate Services
Technology Innovation and Services
Geospatial Data and Analytics
Map created: September 26, 2026

DISCLAIMER: This document is subject to copyright and may only be used for your personal, non-commercial use, provided you keep intact the copyright notice. The City of Kitchener assumes no responsibility for any errors, and is not liable for any damages of any kind resulting from the use of, or reliance on, the information contained in this document. The City of Kitchener does not make any representations or warranty, express or implied, concerning the accuracy, quality, likely results or reliability of the use of the information contained in this document. © 2026 The Corporation of the City of Kitchener. Some portions of this publication are produced using information under licensed use from Terareit ©1998 Protected by Copyright - May not be reproduced without Permission THIS IS NOT A PLAN OF SURVEY - PROJECTION: UTM NAD 83 zone 19

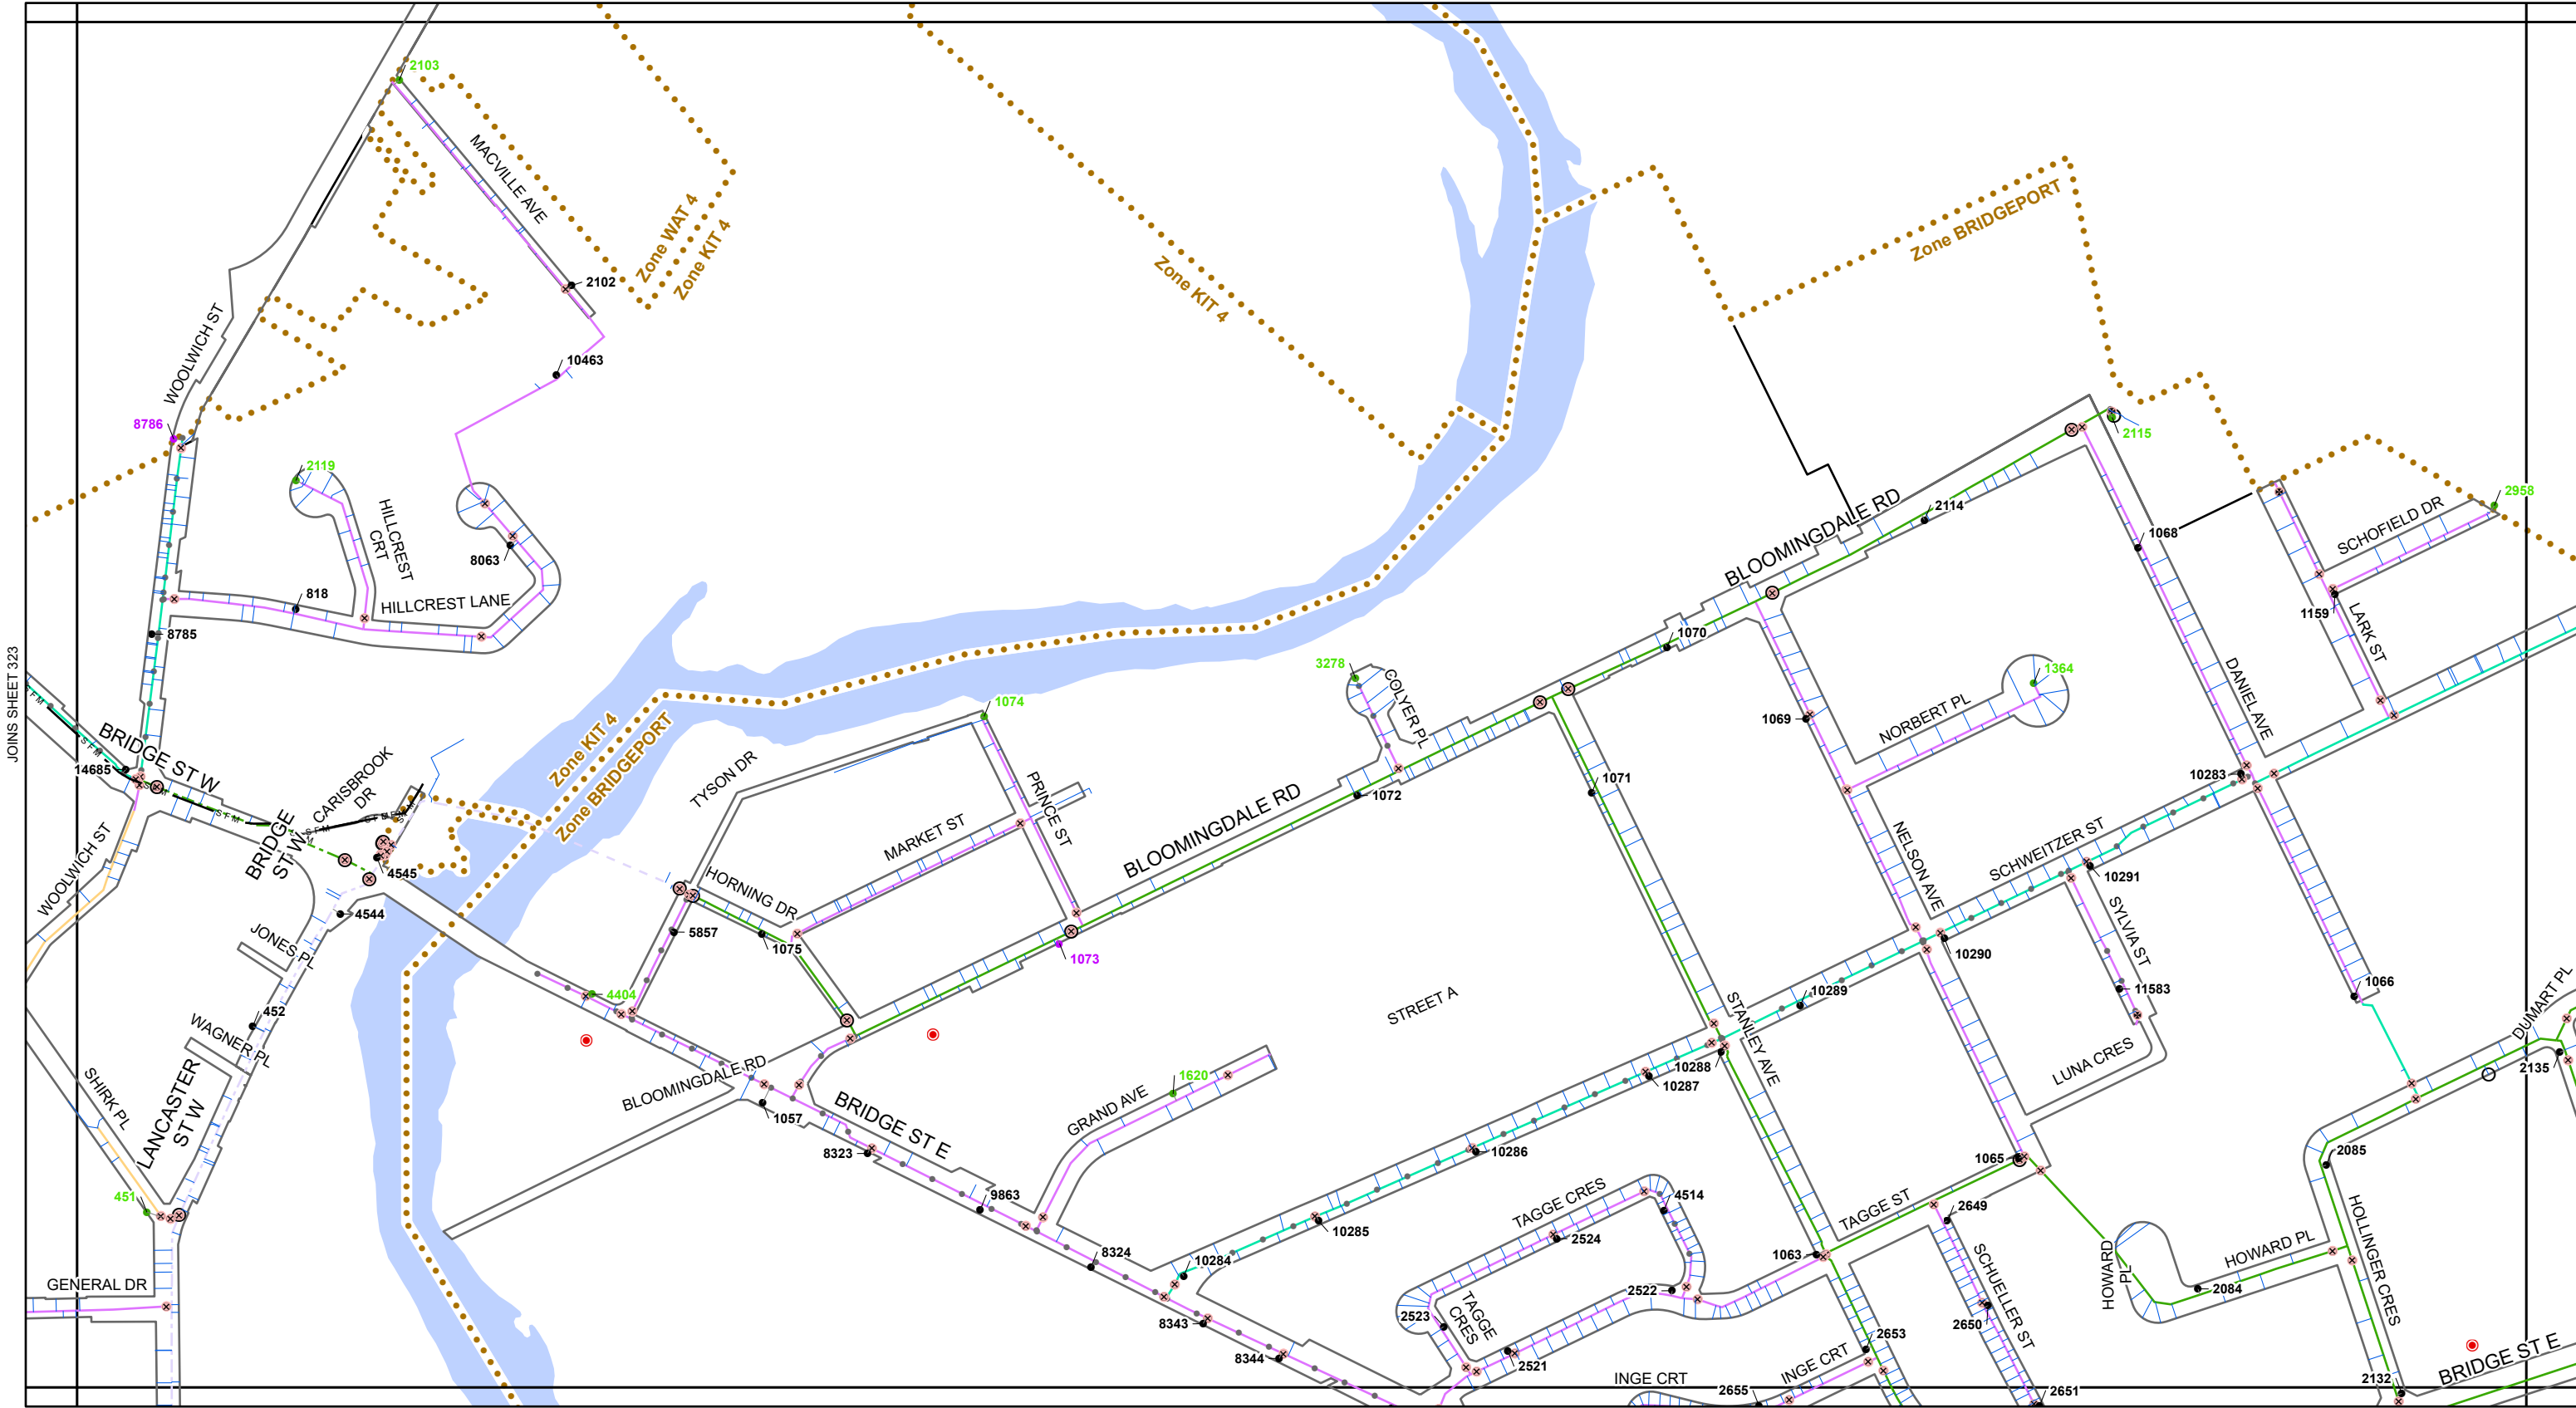

Kitchener Utilities

Water Standard Grid

Atlas Map Sheet 324

Air Release

Blowoff

Pressure Reducing Valve

Valve

Chamber

WTP Treatment Plant

Bacteriological Sampling Location

Plastic Main

Sanitary Force Main

Water Service Pipe

Parcel with Unusual Private Water Service Connection

Main Ownership

Kitchener

Region

Dual

Hydrant Flushing

Both Fall And Regular

New Development

Regular

All Other

Hydrant #

Hydrant #

New Development

Regular

All Other

Main Diameter

25mm (1")

38mm (1.5")

50mm (2")

75mm (3")

100mm (4")

150mm (6")

200mm (8")

250mm (10")

300mm (12")

350mm (14")

400mm (16")

450mm (18")

600mm (24")

750mm (30")

900mm (36")

1200mm (48")

W N E S

0 40 80 120 160 200 m

Technology Innovation and Services
Geospatial Data and Analytics
Map created: September 26, 2026

DISCLAIMER: This document is subject to copyright and may only be used for your personal, non-commercial use, provided you keep intact the copyright notice. The City of Kitchener assumes no responsibility for any errors, and is not liable for any damages of any kind resulting from the use of, or reliance on, the information contained in this document. The City of Kitchener does not make any representations or warranty, express or implied, concerning the accuracy, quality, likely results or reliability of the use of the information contained in this document. © 2026 The Corporation of the City of Kitchener. Some portions of this publication are produced using information under licensed use from Terarot ©1998 Protected by Copyright - May not be reproduced without Permission THIS IS NOT A PLAN OF SURVEY - PROJECTION: UTM NAD 83 zone 18



Kitchener Utilities Water Standard Grid Atlas Map Sheet 325




- Air Release
- Blowoff
- Pressure Reducing
- Valve
- Chamber


- WTP** Treatment Plant
- Bacteriological Sampling Location
 - Plastic Main
 - Sanitary Force Main
 - Water Service Pipe
 - Parcel with Unusual Private Water Service Connection

- Main Ownership**
- Kitchener
 - Region
 - Dual
- Hydrant Flushing**
- Both Fall And Regular
 - New Development
 - Regular
 - All Other

- Main Diameter**
- 25mm (1")
 - 38mm (1.5")
 - 50mm (2")
 - 75mm (3")
 - 100mm (4")
 - 150mm (6")
 - 200mm (8")
 - 250mm (10")
 - 300mm (12")
 - 350mm (14")

- 400mm (16")
- 450mm (18")
- 600mm (24")
- 750mm (30")
- 900mm (36")
- 1200mm (48")

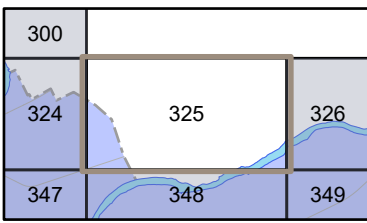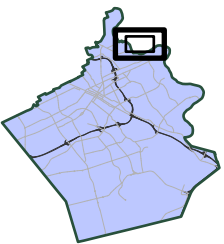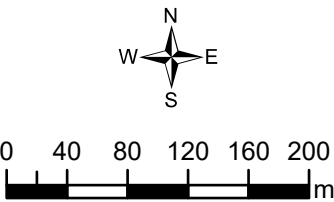

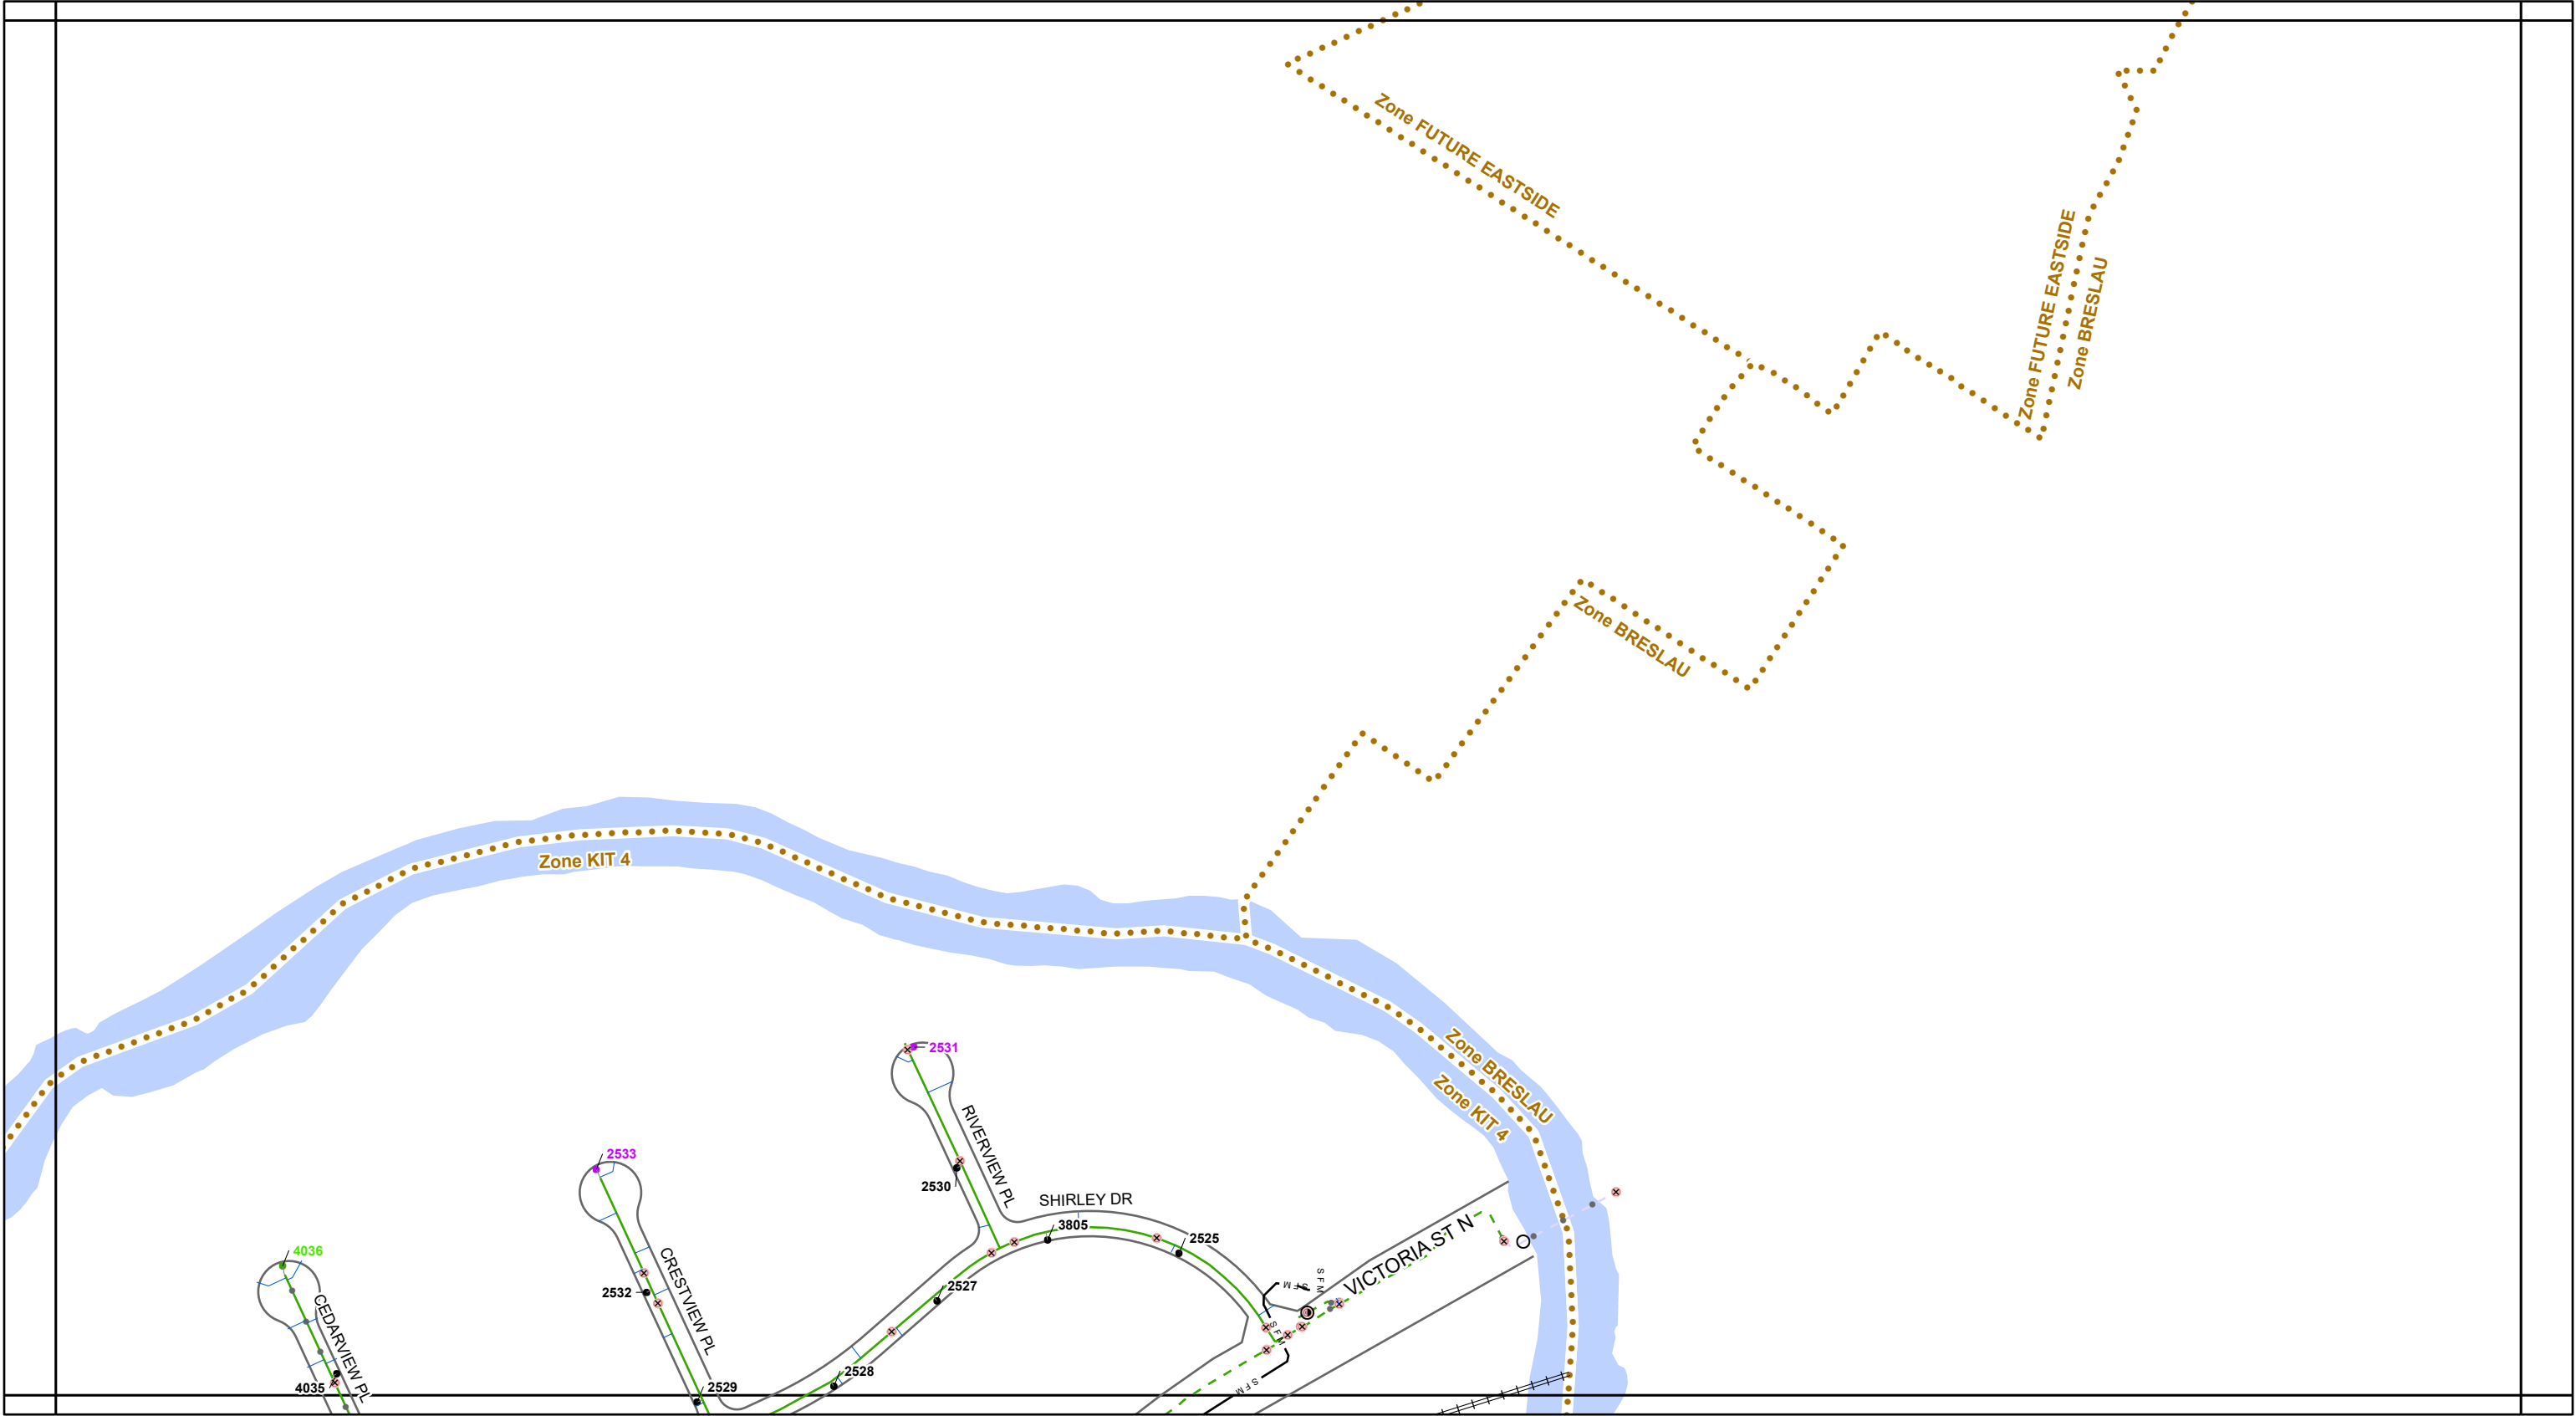

Kitchener Utilities Water Standard Grid Atlas Map Sheet 326

Air Release

Blowoff

Pressure Reducing

Valve

Chamber

Treatment Plant

Bacteriological Sampling Location

Plastic Main

Sanitary Force Main

Water Service Pipe

Parcel with Unusual Private Water Service Connection

Kitchener

Region

Dual

Both Fall And Regular

New Development

Regular

All Other

25mm (1")

38mm (1.5")

50mm (2")

75mm (3")

100mm (4")

150mm (6")

200mm (8")

250mm (10")

300mm (12")

350mm (14")

400mm (16")

450mm (18")

600mm (24")


750mm (30")

900mm (36")

1200mm (48")

Map created: September 26, 2026

DISCLAIMER: This document is subject to copyright and may only be used for your personal, non-commercial use, provided you keep intact the copyright notice. The City of Kitchener assumes no responsibility for any errors, and is not liable for any damages of any kind resulting from the use of, or reliance on, the information contained in this document. The City of Kitchener does not make any representations or warranty, express or implied, concerning the accuracy, quality, likely results or reliability of the use of the information contained in this document. © 2026 The Corporation of the City of Kitchener. Some portions of this publication are produced using information under licensed use from Terarrel ©1998 Protected by Copyright - May not be reproduced without Permission THIS IS NOT A PLAN OF SURVEY - PROJECTION: UTM NAD 83 zone 17

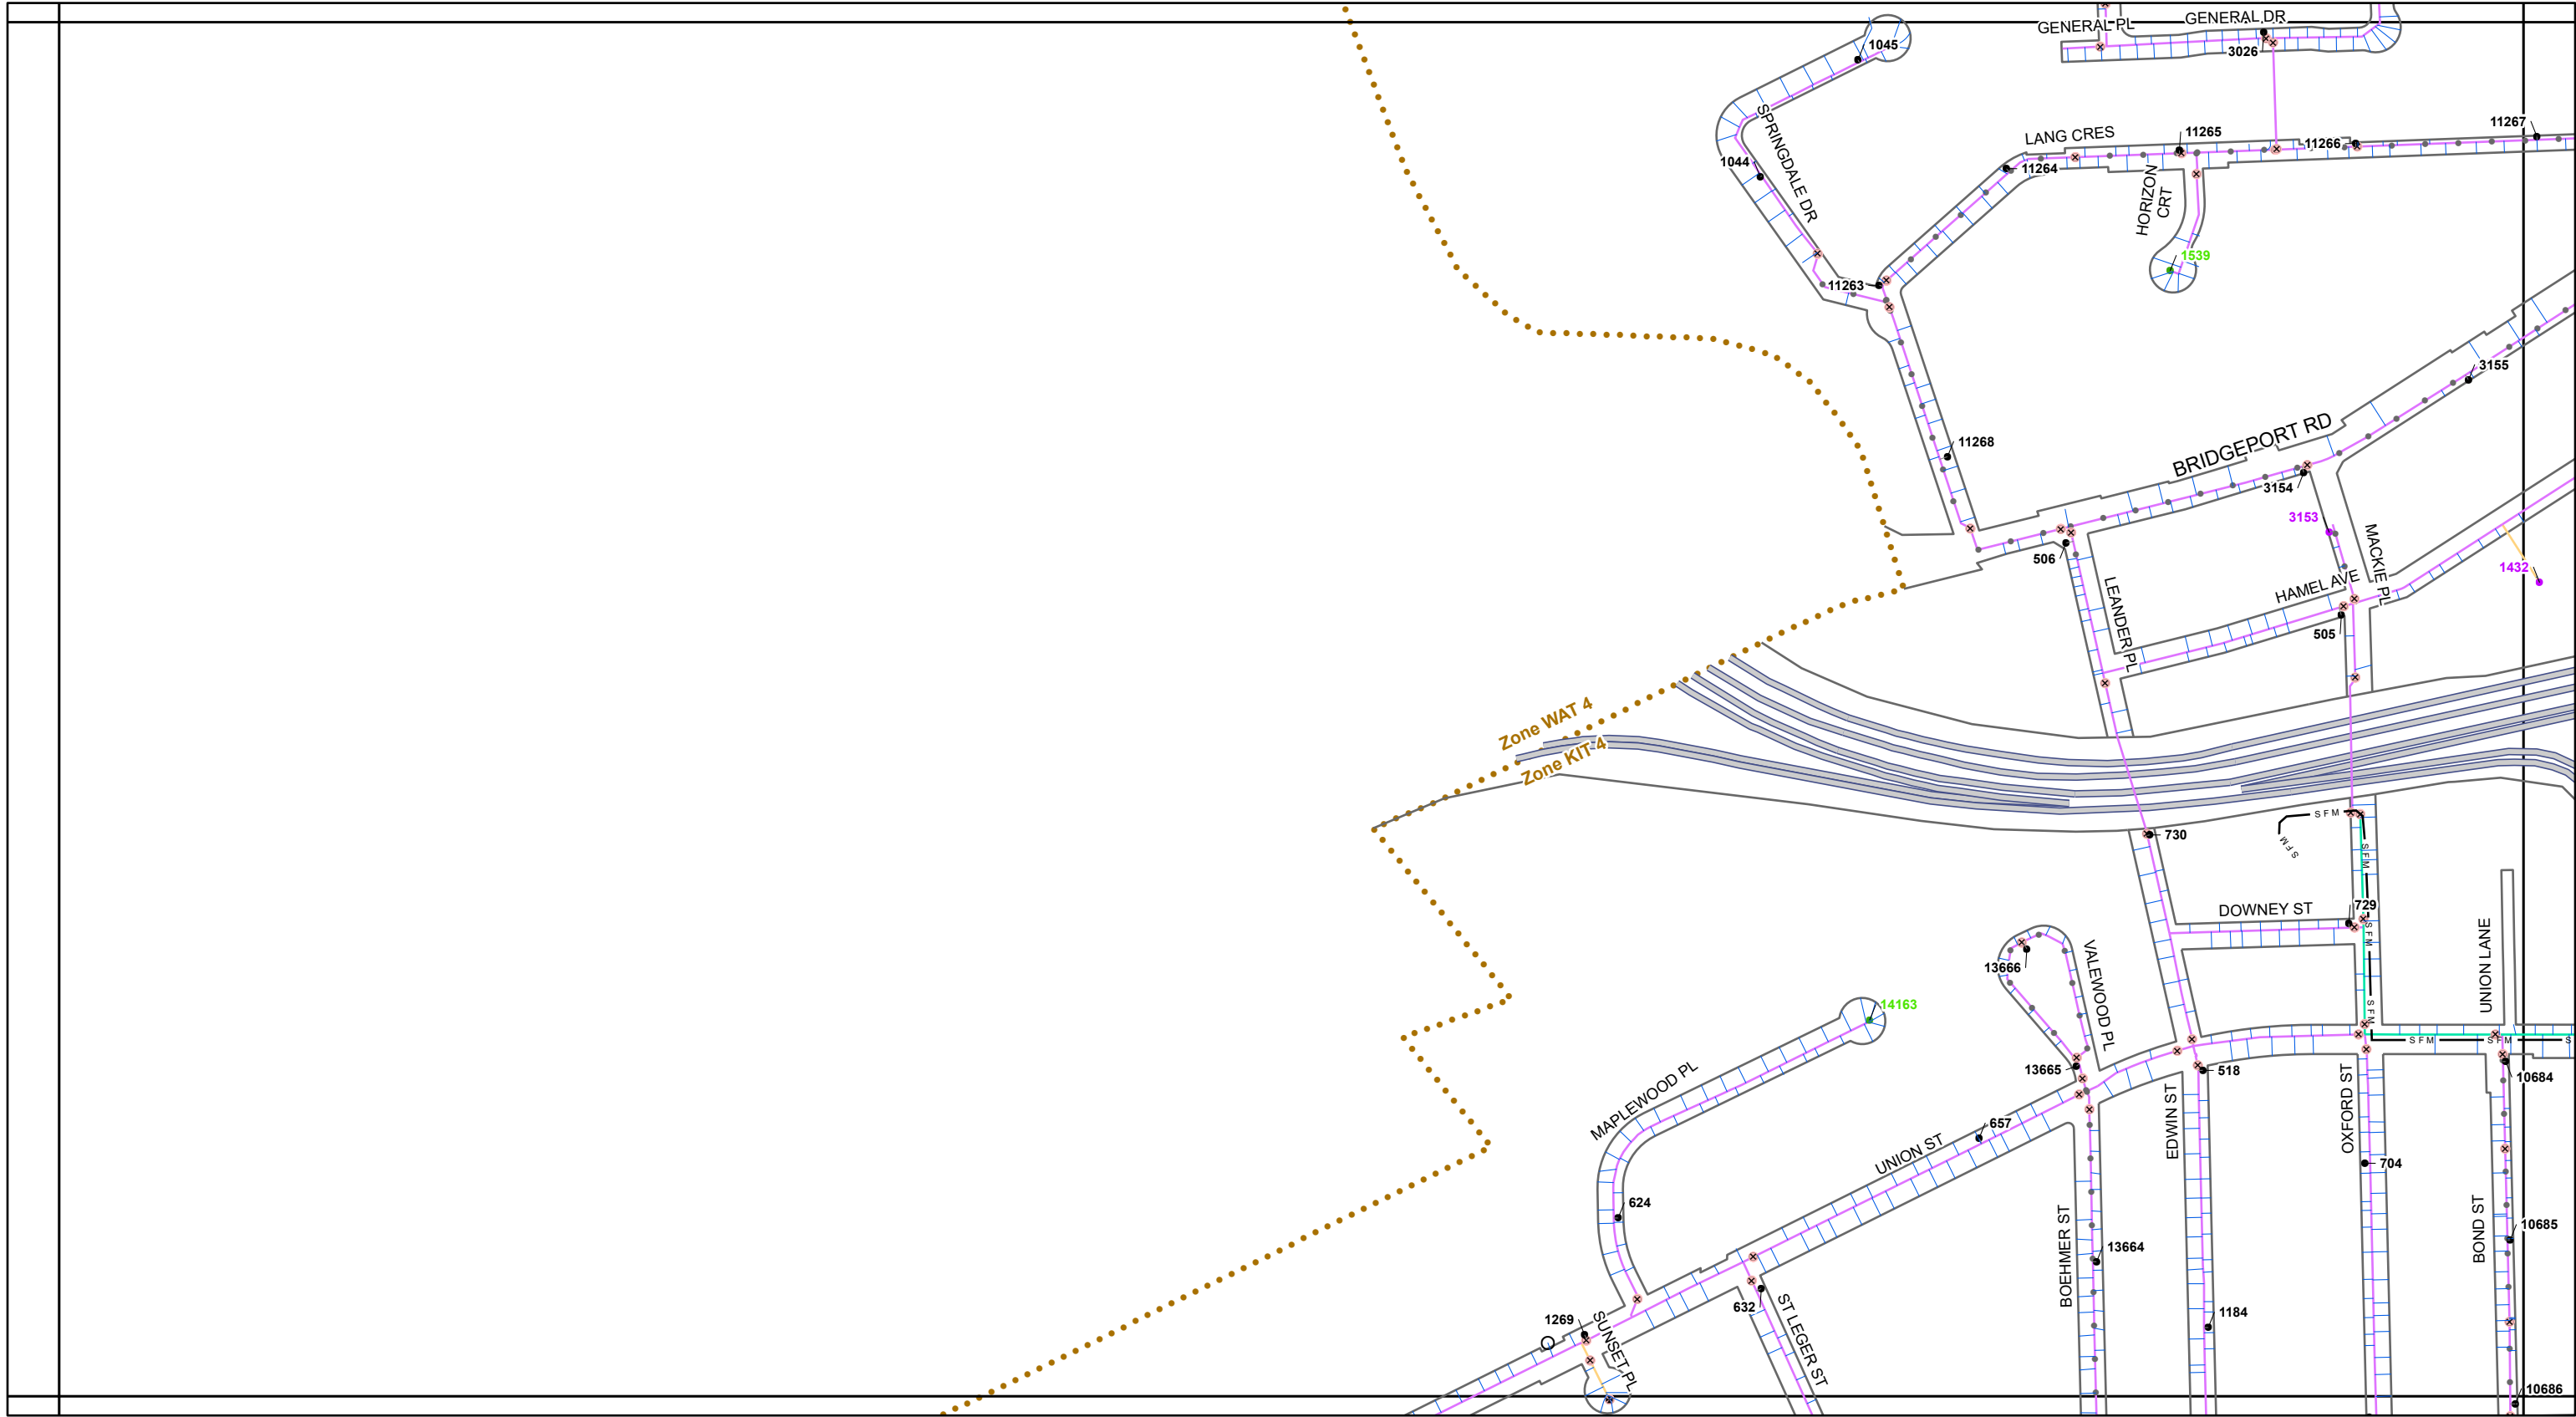

Kitchener Utilities

Water Standard Grid

Atlas Map Sheet 346

Air Release

Blowoff

Pressure Reducing

Valve

Chamber

WTP Treatment Plant

Bacteriological Sampling Location

Plastic Main

Sanitary Force Main

Water Service Pipe

Parcel with Unusual Private Water Service Connection

Main Ownership

Region

Dual

Hydrant Flushing

New Development

Regular

All Other

Hydrant #

Hydrant #

25mm (1")

38mm (1.5")

50mm (2")

75mm (3")

100mm (4")

150mm (6")

200mm (8")

250mm (10")

300mm (12")

350mm (14")

400mm (16")

450mm (18")

600mm (24")

750mm (30")

900mm (36")

1200mm (48")

W N E S

0

40

80

120

160

200

m

323

324

346

347


367

368

369

Technology Innovation and Services
Geospatial Data and Analytics
Map created: September 26, 2026

DISCLAIMER: This document is subject to copyright and may only be used for your personal, non-commercial use, provided you keep intact the copyright notice. The City of Kitchener assumes no responsibility for any errors, and is not liable for any damages of any kind resulting from the use of, or reliance on, the information contained in this document. The City of Kitchener does not make any representations or warranty, express or implied, concerning the accuracy, quality, likely results or reliability of the use of the information contained in this document. © 2026 The Corporation of the City of Kitchener. Some portions of this publication are produced using information under licensed use from Teranet ©1998 Protected by Copyright - May not be reproduced without Permission THIS IS NOT A PLAN OF SURVEY - PROJECTION: UTM NAD 83 zone 18

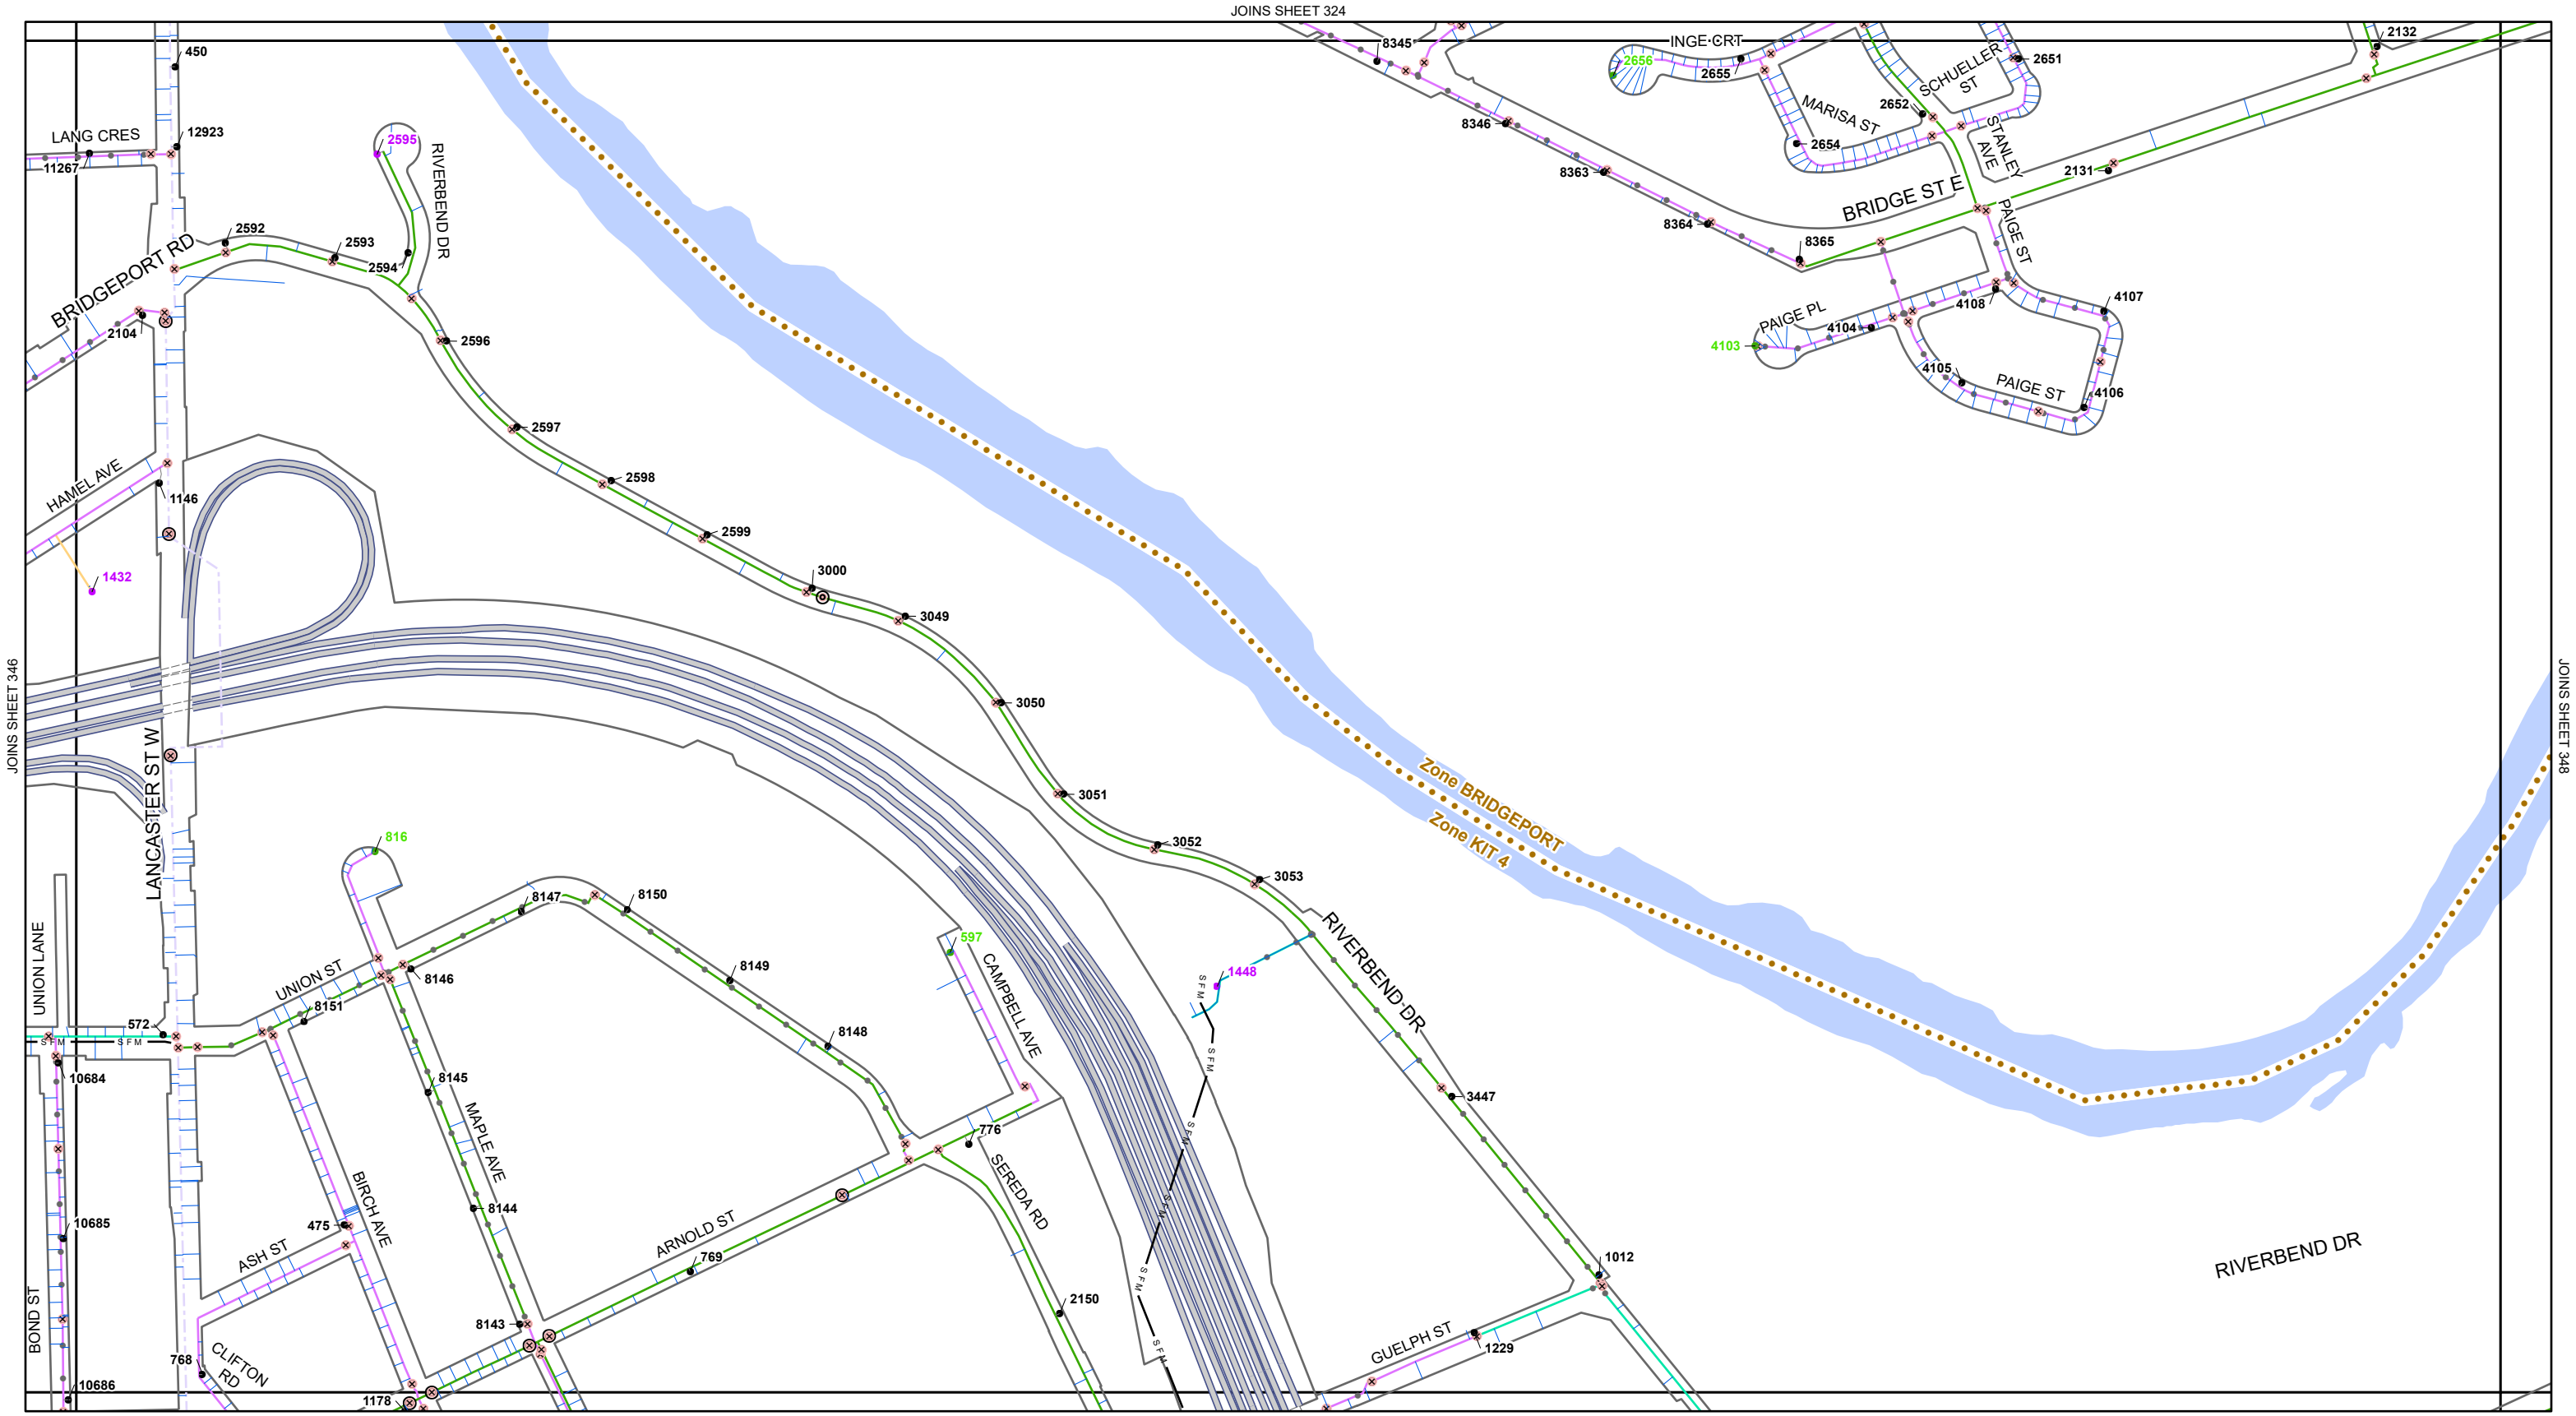

Kitchener Utilities

Water Standard Grid

Atlas Map Sheet 347

Air Release

Blowoff

Pressure Reducing

Valve

Chamber

Treatment Plant

Bacteriological Sampling Location

Plastic Main

Sanitary Force Main

Water Service Pipe

Parcel with Unusual Private Water Service Connection

Main Ownership

Kitchener

Region

Dual

Hydrant Flushing

Both Fall And Regular

New Development

Regular

All Other

Main Diameter

25mm (1")

38mm (1.5")

50mm (2")

75mm (3")

100mm (4")

150mm (6")

200mm (8")

250mm (10")

300mm (12")

350mm (14")

400mm (16")

450mm (18")

600mm (24")

750mm (30")

900mm (36")

1200mm (48")

N
W E
S


0 40 80 120 160 200 m

323	324	325
346	347	348
368	369	370

Kitchener Utilities

Kitchener Corporate Services
Technology Innovation and Services
Geospatial Data and Analytics
Map created: September 26, 2026

DISCLAIMER: This document is subject to copyright and may only be used for your personal, non-commercial use, provided you keep intact the copyright notice. The City of Kitchener assumes no responsibility for any errors, and is not liable for any damages of any kind resulting from the use of, or reliance on, the information contained in this document. The City of Kitchener does not make any representations or warranty, express or implied, concerning the accuracy, quality, likely results or reliability of the use of the information contained in this document. © 2026 The Corporation of the City of Kitchener. Some portions of this publication are produced using information under licensed use from Teranet ©1998 Protected by Copyright - May not be reproduced without Permission THIS IS NOT A PLAN OF SURVEY - PROJECTION: UTM NAD 83 zone 17

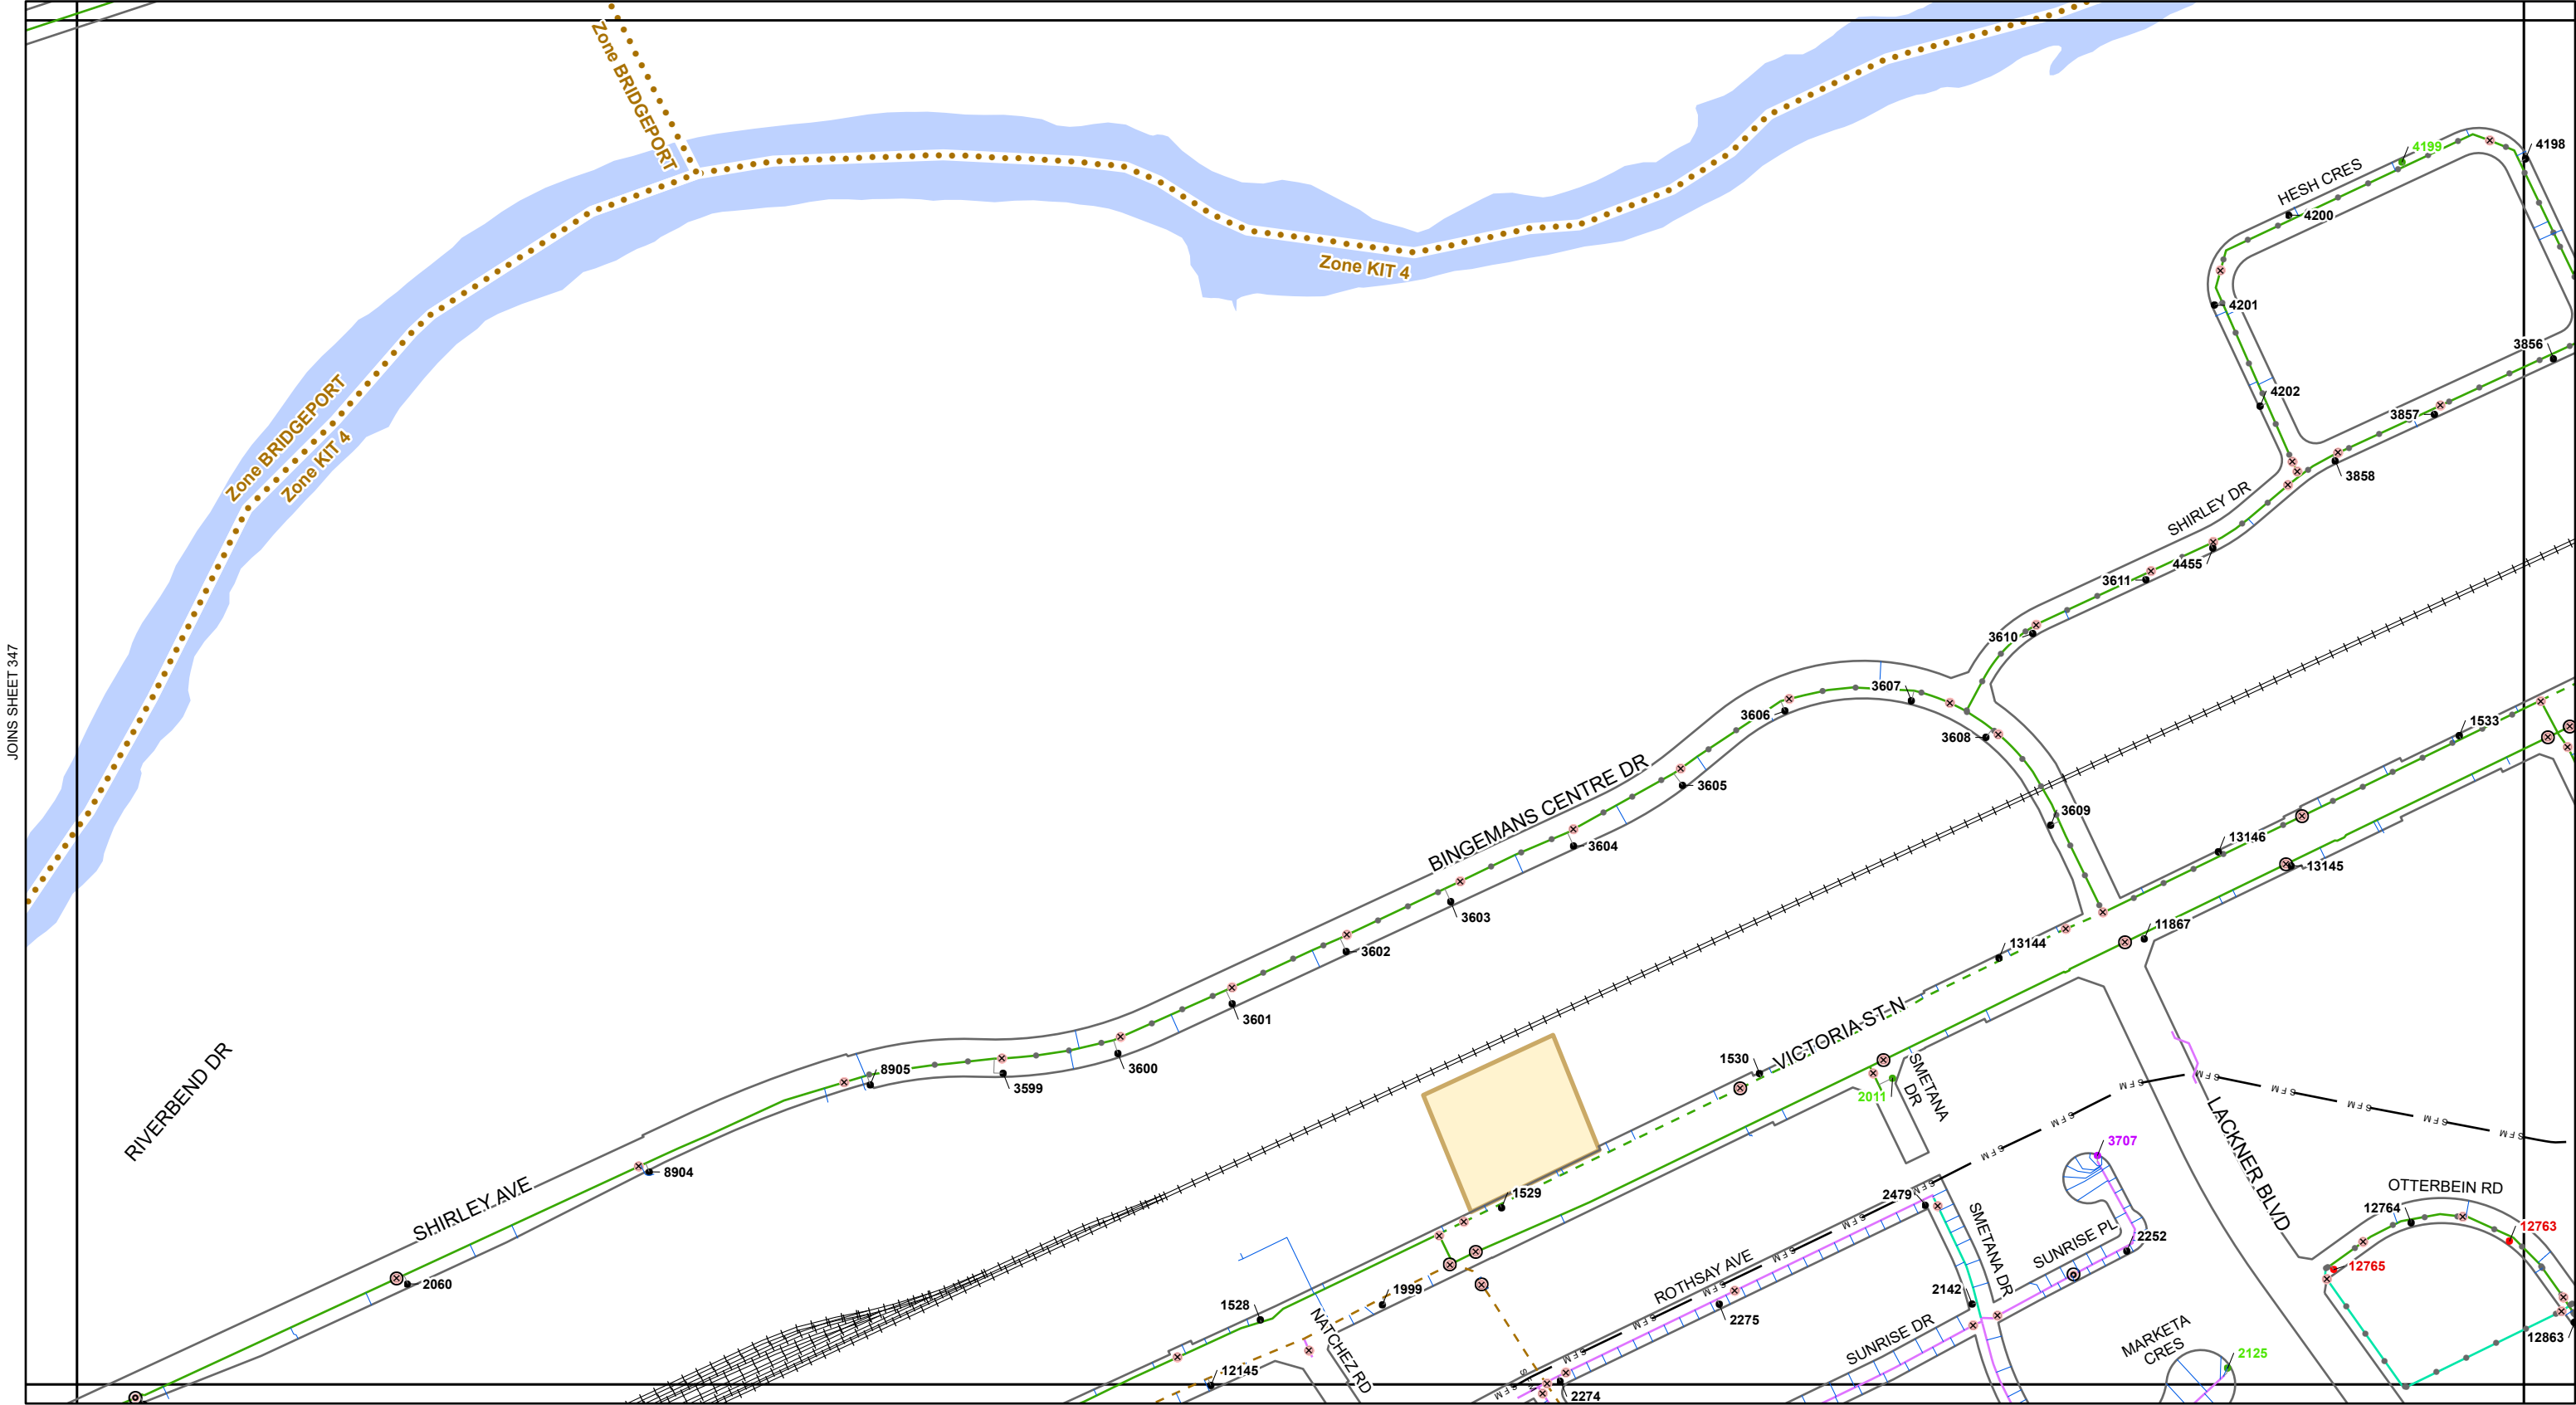

JOINS SHEET 347

JOINS SHEET 349

JOINS SHEET 370

Kitchener Utilities

Water Standard Grid

Atlas Map Sheet 348

- Air Release
- Blowoff
- Pressure Reducing
- Valve
- Chamber

WTP Treatment Plant

- Bacteriological Sampling Location
- Plastic Main
- Sanitary Force Main
- Water Service Pipe
- Parcel with Unusual Private Water Service Connection

Main Ownership

- Kitchener
- Region
- Dual

Hydrant Flushing

- Both Fall And Regular
- New Development
- Regular
- All Other

Main Diameter

- 25mm (1")
- 38mm (1.5")
- 50mm (2")
- 75mm (3")
- 100mm (4")
- 150mm (6")
- 200mm (8")
- 250mm (10")
- 300mm (12")
- 350mm (14")

- 400mm (16")
- 450mm (18")
- 600mm (24")
- 750mm (30")
- 900mm (36")
- 1200mm (48")

W N E S


0 40 80 120 160 200 m

324	325	326
347	348	349
369	370	371

Kitchener Utilities

Corporate Services
Technology Innovation and Services
Geospatial Data and Analytics
Map created: September 26, 2026

DISCLAIMER: This document is subject to copyright and may only be used for your personal, non-commercial use, provided you keep intact the copyright notice. The City of Kitchener assumes no responsibility for any errors, and is not liable for any damages of any kind resulting from the use of, or reliance on, the information contained in this document. The City of Kitchener does not make any representations or warranty, express or implied, concerning the accuracy, quality, likely results or reliability of the use of the information contained in this document. © 2026 The Corporation of the City of Kitchener. Some portions of this publication are produced using information under licensed use from Teranet ©1998 Protected by Copyright - May not be reproduced without Permission THIS IS NOT A PLAN OF SURVEY - PROJECTION: UTM NAD 83 zone 17

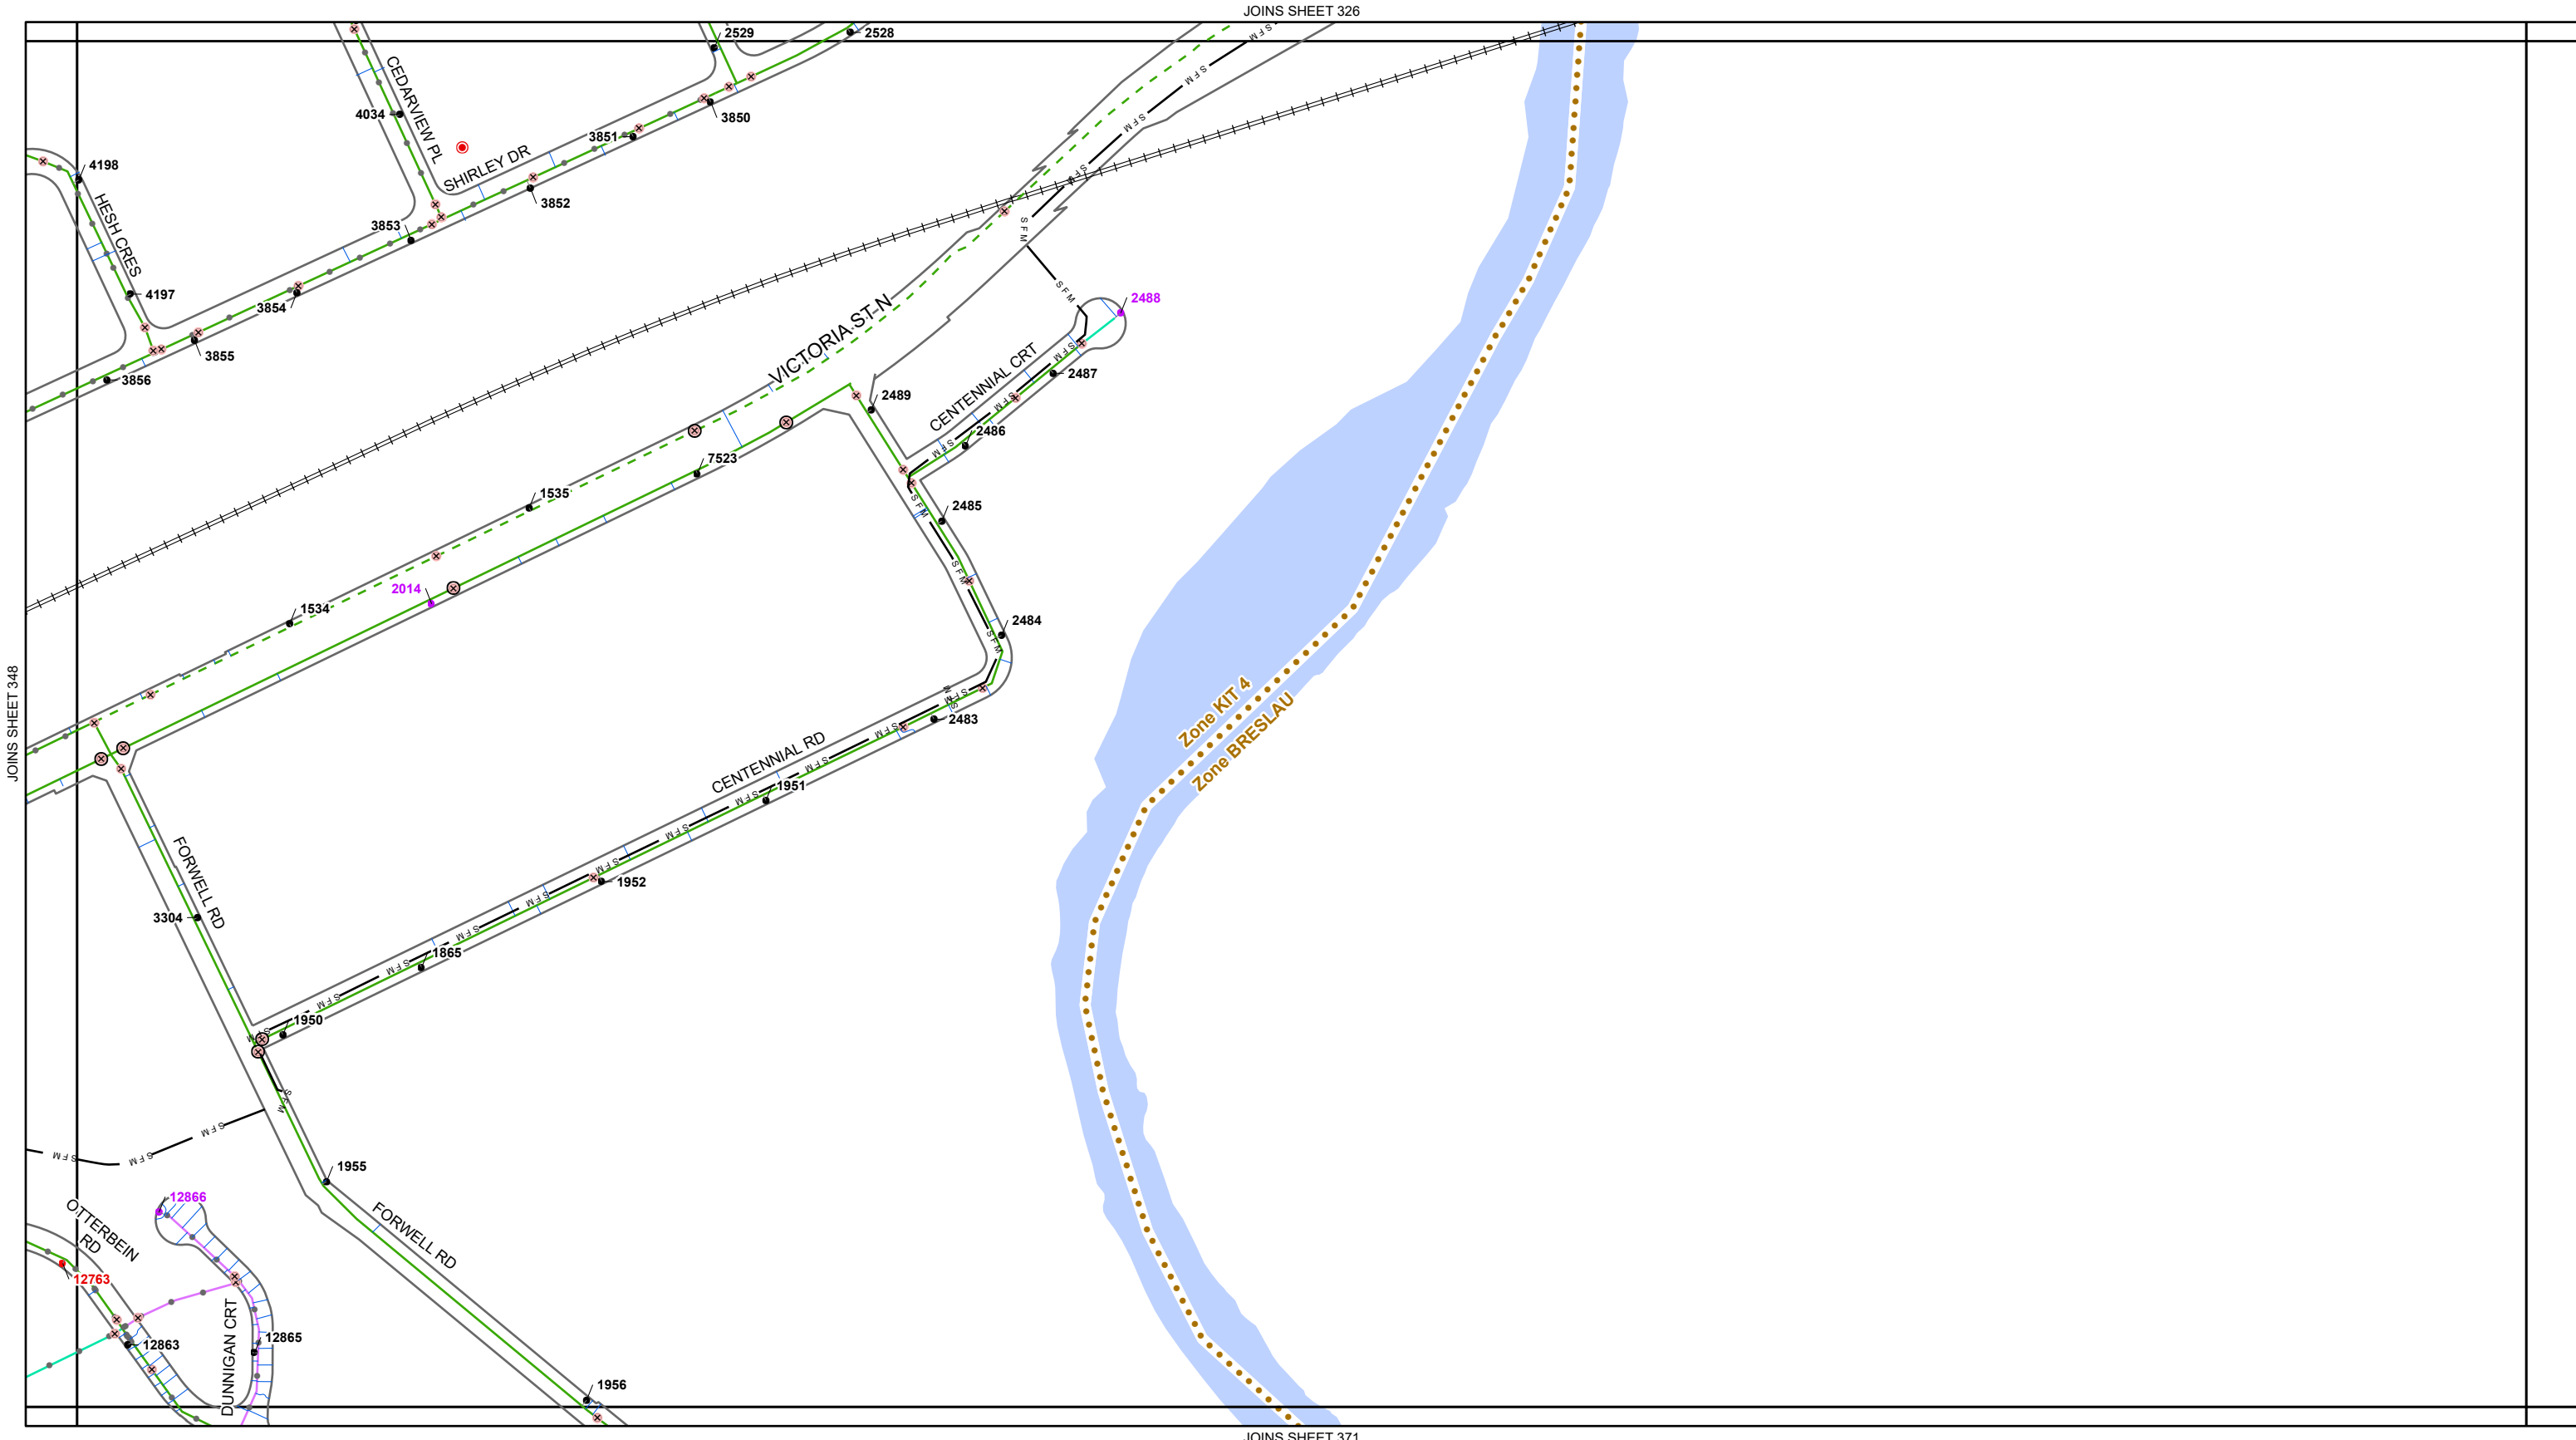

Kitchener Utilities

Water Standard Grid

Atlas Map Sheet 349

Air Release

Blowoff

Pressure Reducing

Valve

Chamber

WTP Treatment Plant

Bacteriological Sampling Location

Plastic Main

Sanitary Force Main

Water Service Pipe

Parcel with Unusual Private Water Service Connection

Kitchener

Region

Dual

Both Fall And Regular

New Development

Regular

All Other

25mm (1")

38mm (1.5")

50mm (2")

75mm (3")

100mm (4")

150mm (6")

200mm (8")

250mm (10")

300mm (12")

350mm (14")

400mm (16")

450mm (18")

600mm (24")

750mm (30")

900mm (36")

1200mm (48")

W N E S

0

40

80

120

160

200

m

325

326

348


349

370

371

Technology Innovation and Services
Geospatial Data and Analytics
Map created: September 26, 2026

DISCLAIMER: This document is subject to copyright and may only be used for your personal, non-commercial use, provided you keep intact the copyright notice. The City of Kitchener assumes no responsibility for any errors, and is not liable for any damages of any kind resulting from the use of, or reliance on, the information contained in this document. The City of Kitchener does not make any representations or warranty, express or implied, concerning the accuracy, quality, likely results or reliability of the use of the information contained in this document. © 2026 The Corporation of the City of Kitchener. Some portions of this publication are produced using information under licensed use from Terareit ©1998 Protected by Copyright - May not be reproduced without Permission THIS IS NOT A PLAN OF SURVEY - PROJECTION: UTM NAD 83 zone 17

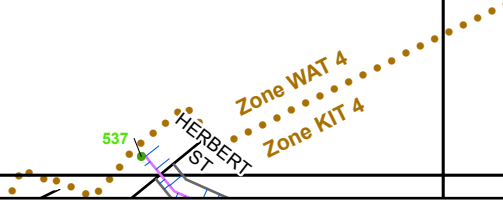

Kitchener Utilities Water Standard Grid Atlas Map Sheet 367




- Air Release
- Blowoff
- Pressure Reducing
- Valve
- Chamber


- Treatment Plant
- Bacteriological Sampling Location
- Plastic Main
- Sanitary Force Main
- Water Service Pipe
- Parcel with Unusual Private Service Connection

- Main Ownership**
 - Kitchener
 - Region
 - Dual
- Hydrant Flushing**
 - Both Fall And Regular
 - New Development
 - Regular
 - All Other

- Main Diameter**
 - 25mm (1")
 - 38mm (1.5")
 - 50mm (2")
 - 75mm (3")
 - 100mm (4")
 - 150mm (6")
 - 200mm (8")
 - 250mm (10")
 - 300mm (12")
 - 350mm (14")

- 400mm (16")
- 450mm(18")
- 600mm (24")
- 750mm (30")
- 900mm (36")
- 1200mm (48")

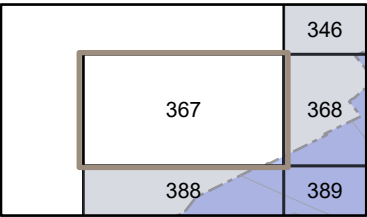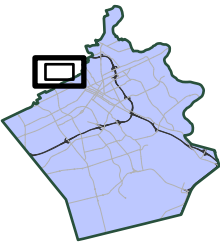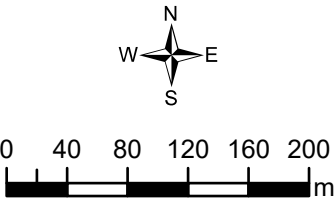

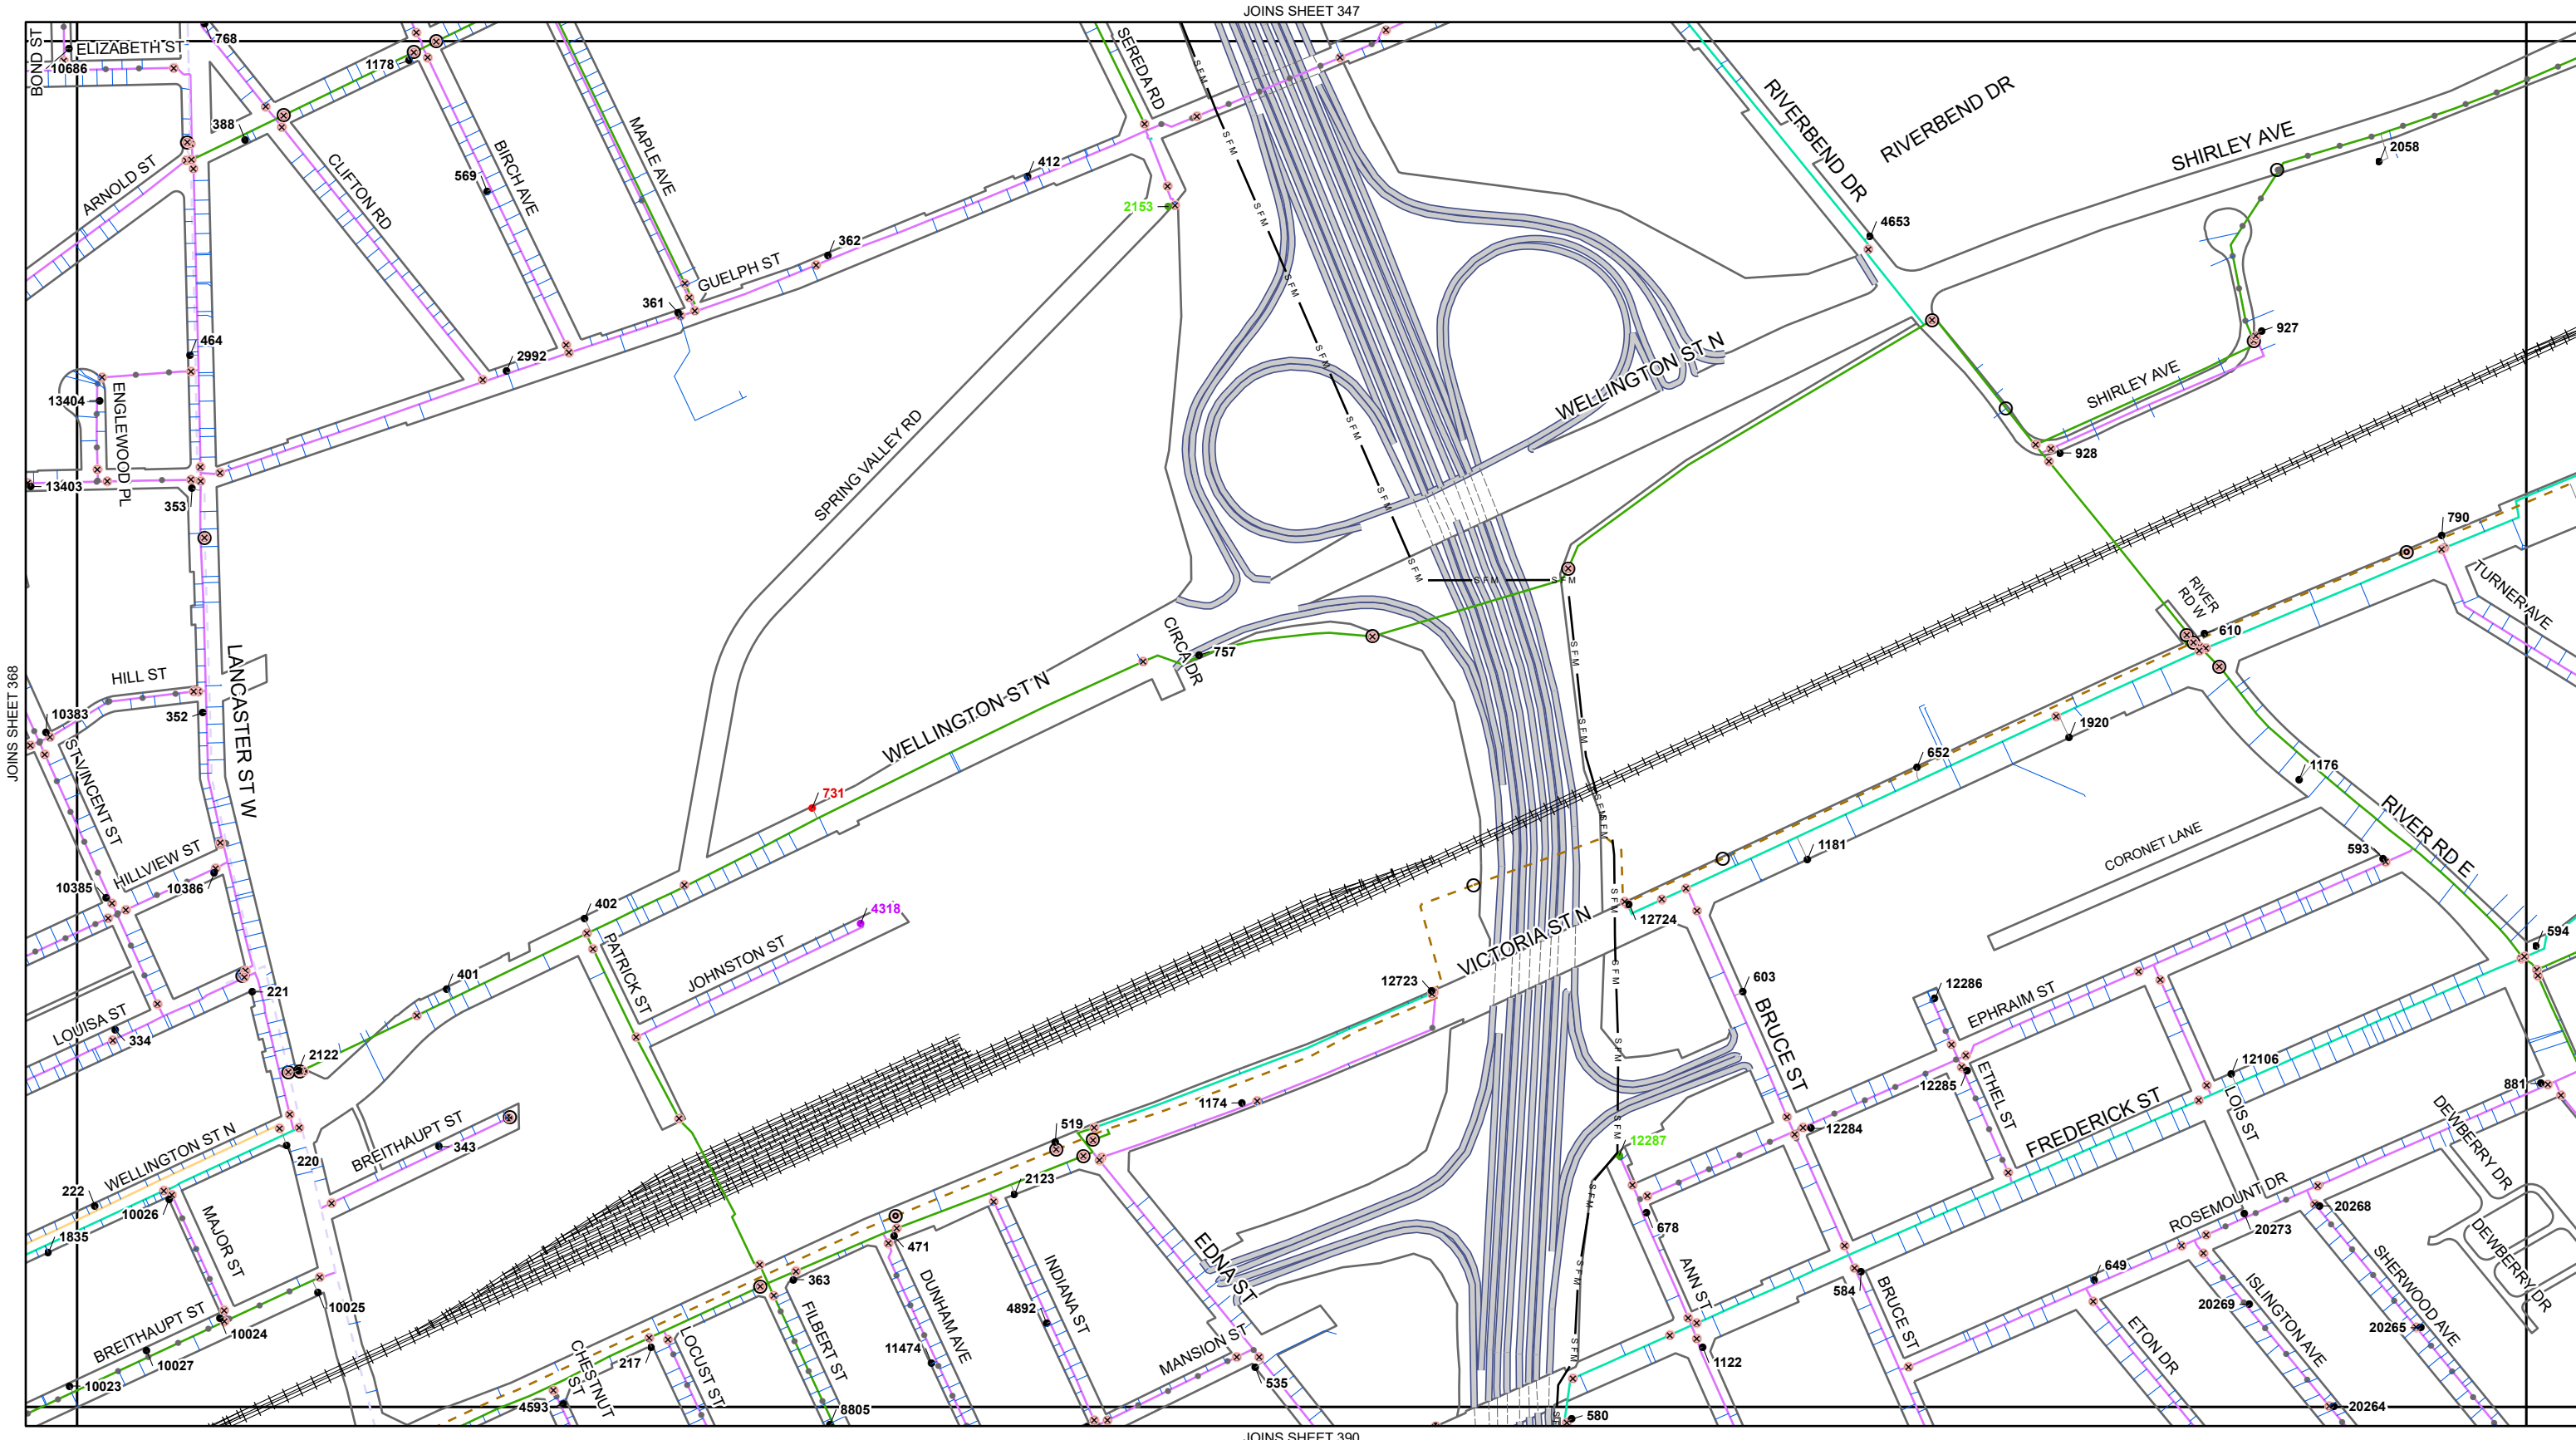

Kitchener Utilities

Water Standard Grid

Atlas Map Sheet 369

- Air Release
- Blowoff
- Pressure Reducing
- Valve
- Chamber

WTP Treatment Plant

- Bacteriological Sampling Location
- Plastic Main
- Sanitary Force Main
- Water Service Pipe
- Parcel with Unusual Private Water Service Connection

Main Ownership

- Kitchener
- Region
- Dual

Hydrant Flushing

- Both Fall And Regular
- New Development
- Regular
- All Other

Hydrant #

Main Diameter

- 25mm (1")
- 38mm (1.5")
- 50mm (2")
- 75mm (3")
- 100mm (4")
- 150mm (6")
- 200mm (8")
- 250mm (10")
- 300mm (12")
- 350mm (14")

- 400mm (16")
- 450mm (18")
- 600mm (24")
- 750mm (30")
- 900mm (36")
- 1200mm (48")

W N E S


0 40 80 120 160 200 m

346	347	348
368	369	370
389	390	391

Kitchener Utilities

Corporate Services
Technology Innovation and Services
Geospatial Data and Analytics
Map created: September 26, 2026

DISCLAIMER: This document is subject to copyright and may only be used for your personal, non-commercial use, provided you keep intact the copyright notice. The City of Kitchener assumes no responsibility for any errors, and is not liable for any damages of any kind resulting from the use of, or reliance on, the information contained in this document. The City of Kitchener does not make any representations or warranty, express or implied, concerning the accuracy, quality, likely results or reliability of the use of the information contained in this document. © 2026 The Corporation of the City of Kitchener. Some portions of this publication are produced using information under licensed use from Terareit ©1998 Protected by Copyright - May not be reproduced without Permission THIS IS NOT A PLAN OF SURVEY - PROJECTION: UTM NAD 83 zone 17

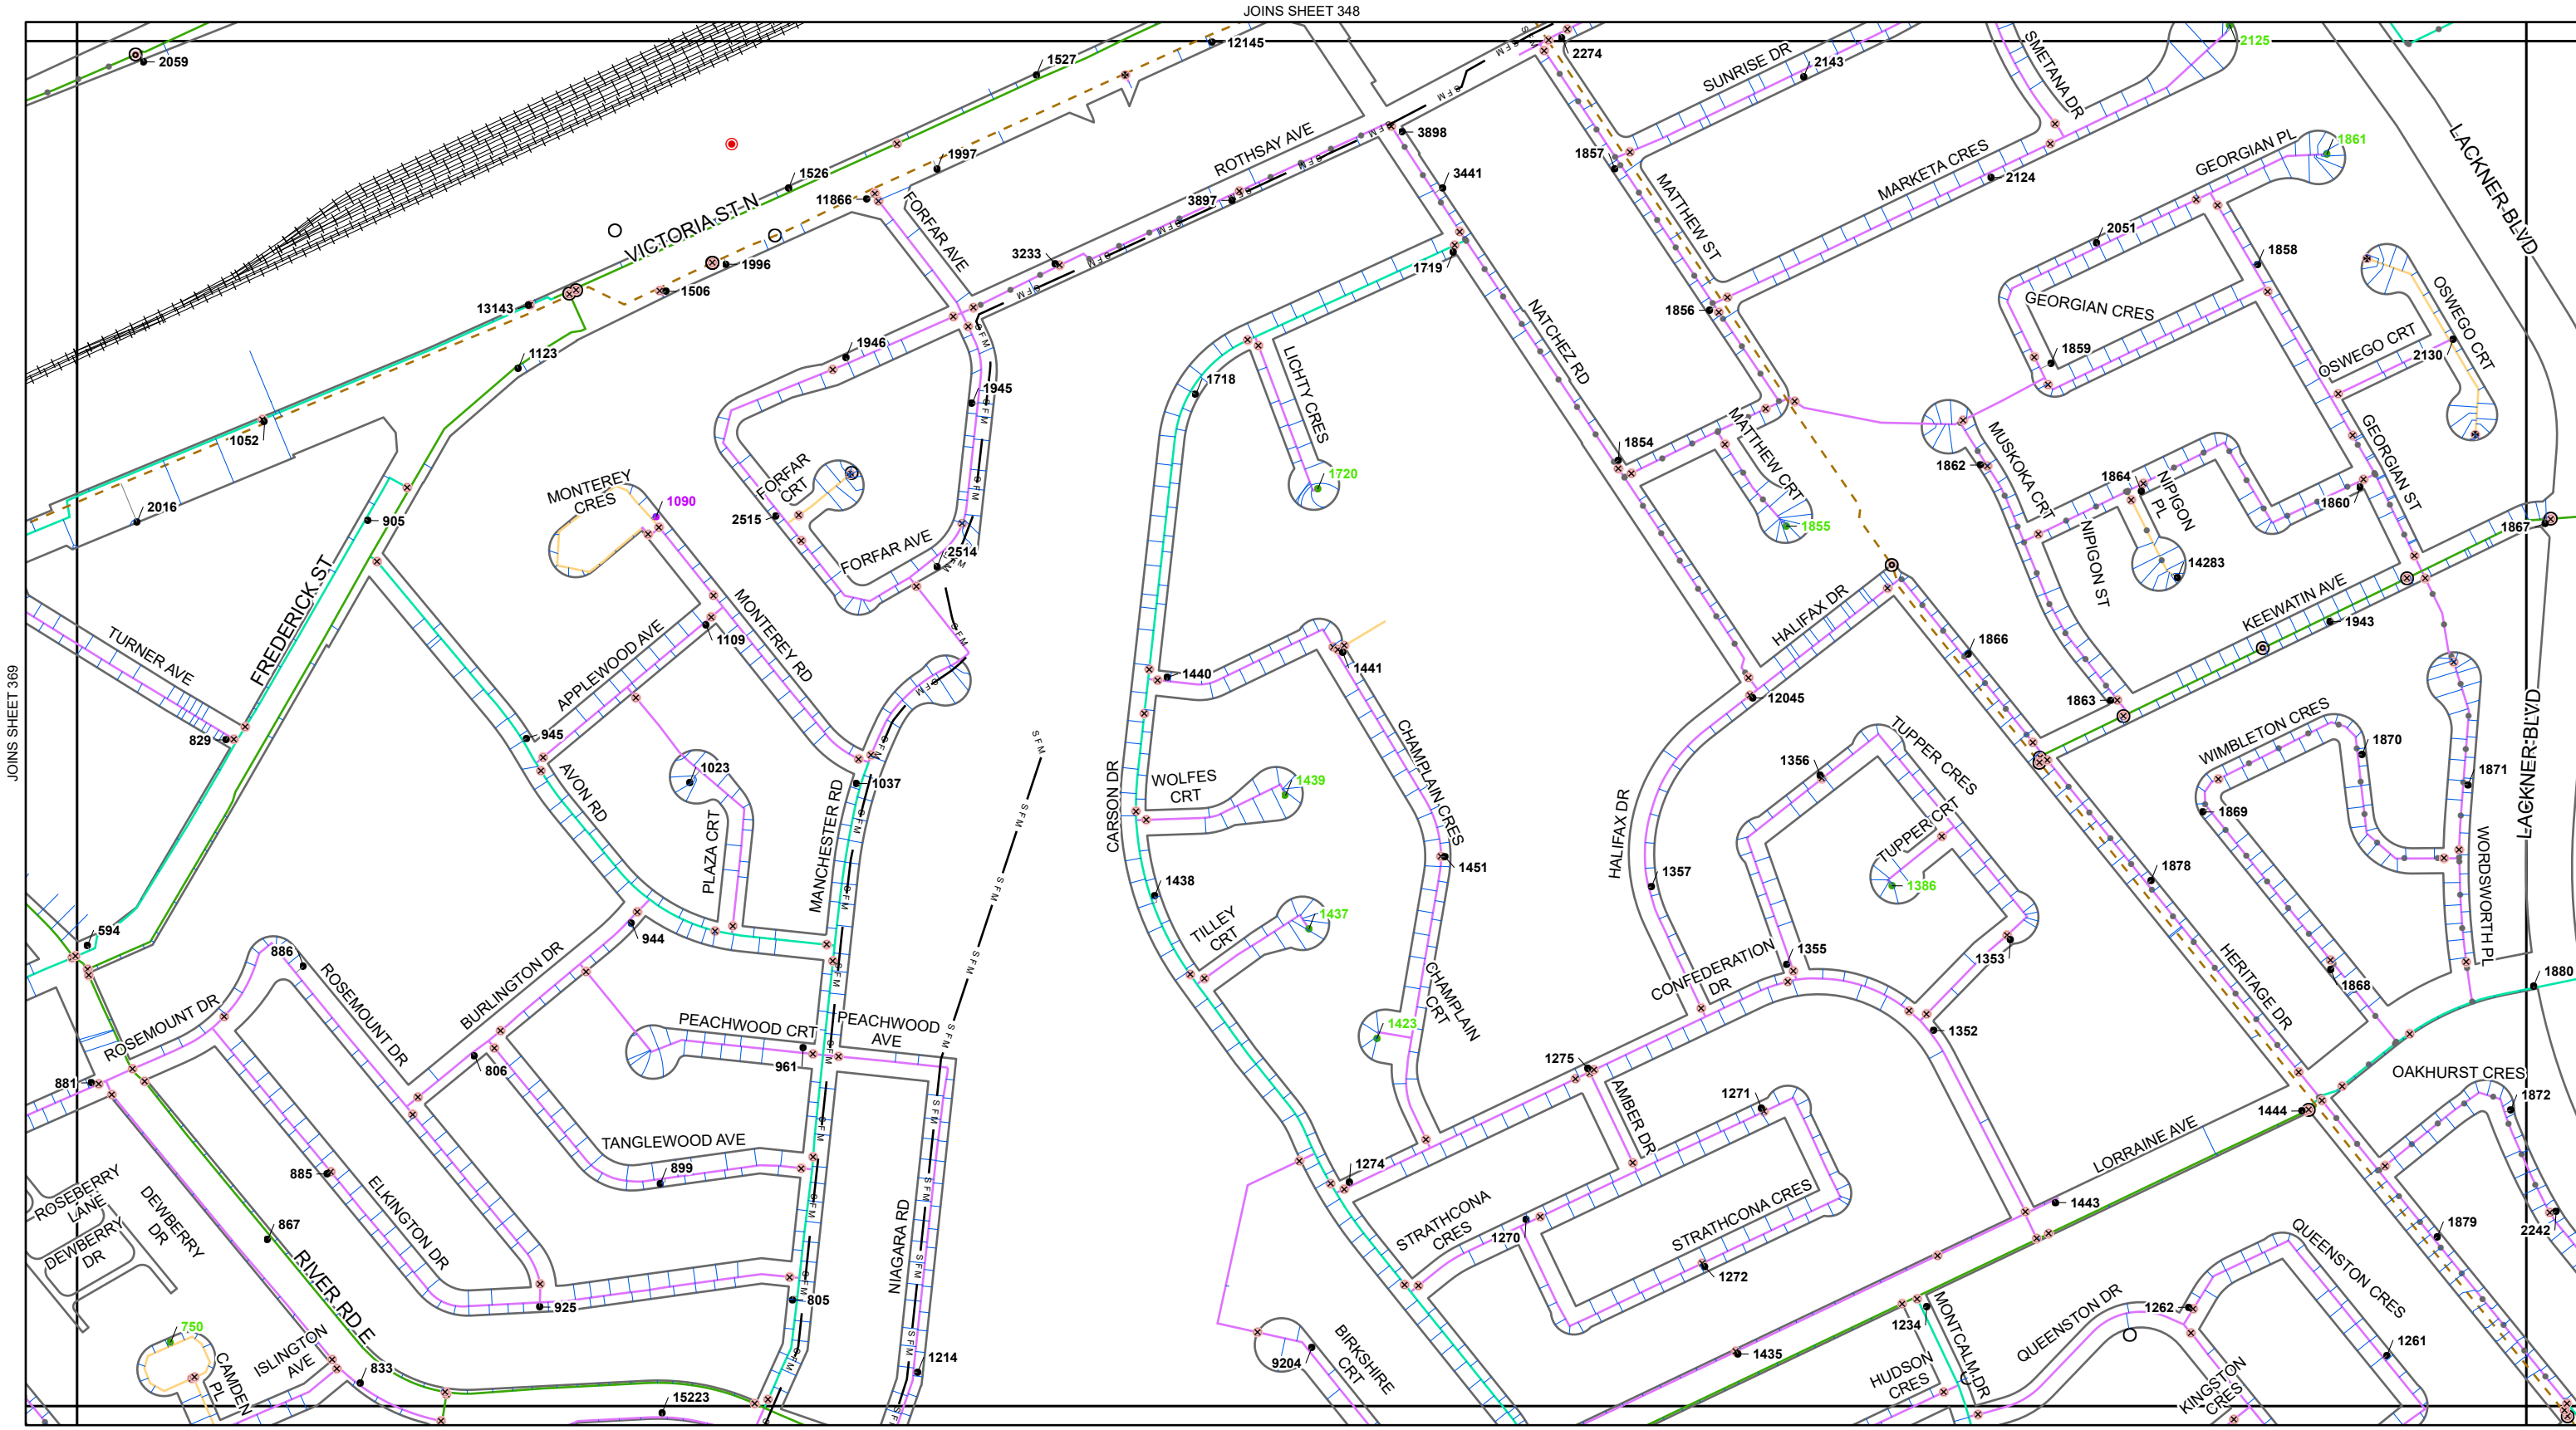

Kitchener Utilities

Water Standard Grid

Atlas Map Sheet 370

Air Release

Blowoff

Pressure Reducing

Valve

Chamber

WTP Treatment Plant

Bacteriological Sampling Location

Plastic Main

Sanitary Force Main

Water Service Pipe

Parcel with Unusual Private Water Service Connection

Main Ownership

Kitchener

Region

Dual

Hydrant Flushing

Both Fall And Regular

New Development

Regular

All Other

Hydrant #

Hydrant #

Main Diameter

25mm (1")

38mm (1.5")

50mm (2")

75mm (3")

100mm (4")

150mm (6")

200mm (8")

250mm (10")

300mm (12")

350mm (14")

400mm (16")

450mm (18")

600mm (24")

750mm (30")

900mm (36")

1200mm (48")


W N E S

0 40 80 120 160 200 m

347	348	349
369	370	371
390	391	392

Technology Innovation and Services
Geospatial Data and Analytics
Map created: September 26, 2026

DISCLAIMER: This document is subject to copyright and may only be used for your personal, non-commercial use, provided you keep intact the copyright notice. The City of Kitchener assumes no responsibility for any errors, and is not liable for any damages of any kind resulting from the use of, or reliance on, the information contained in this document. The City of Kitchener does not make any representations or warranty, express or implied, concerning the accuracy, quality, likely results or reliability of the use of the information contained in this document. © 2026 The Corporation of the City of Kitchener. Some portions of this publication are produced using information under licensed use from Teranet ©1998 Protected by Copyright - May not be reproduced without Permission THIS IS NOT A PLAN OF SURVEY - PROJECTION: UTM NAD 83 zone 18

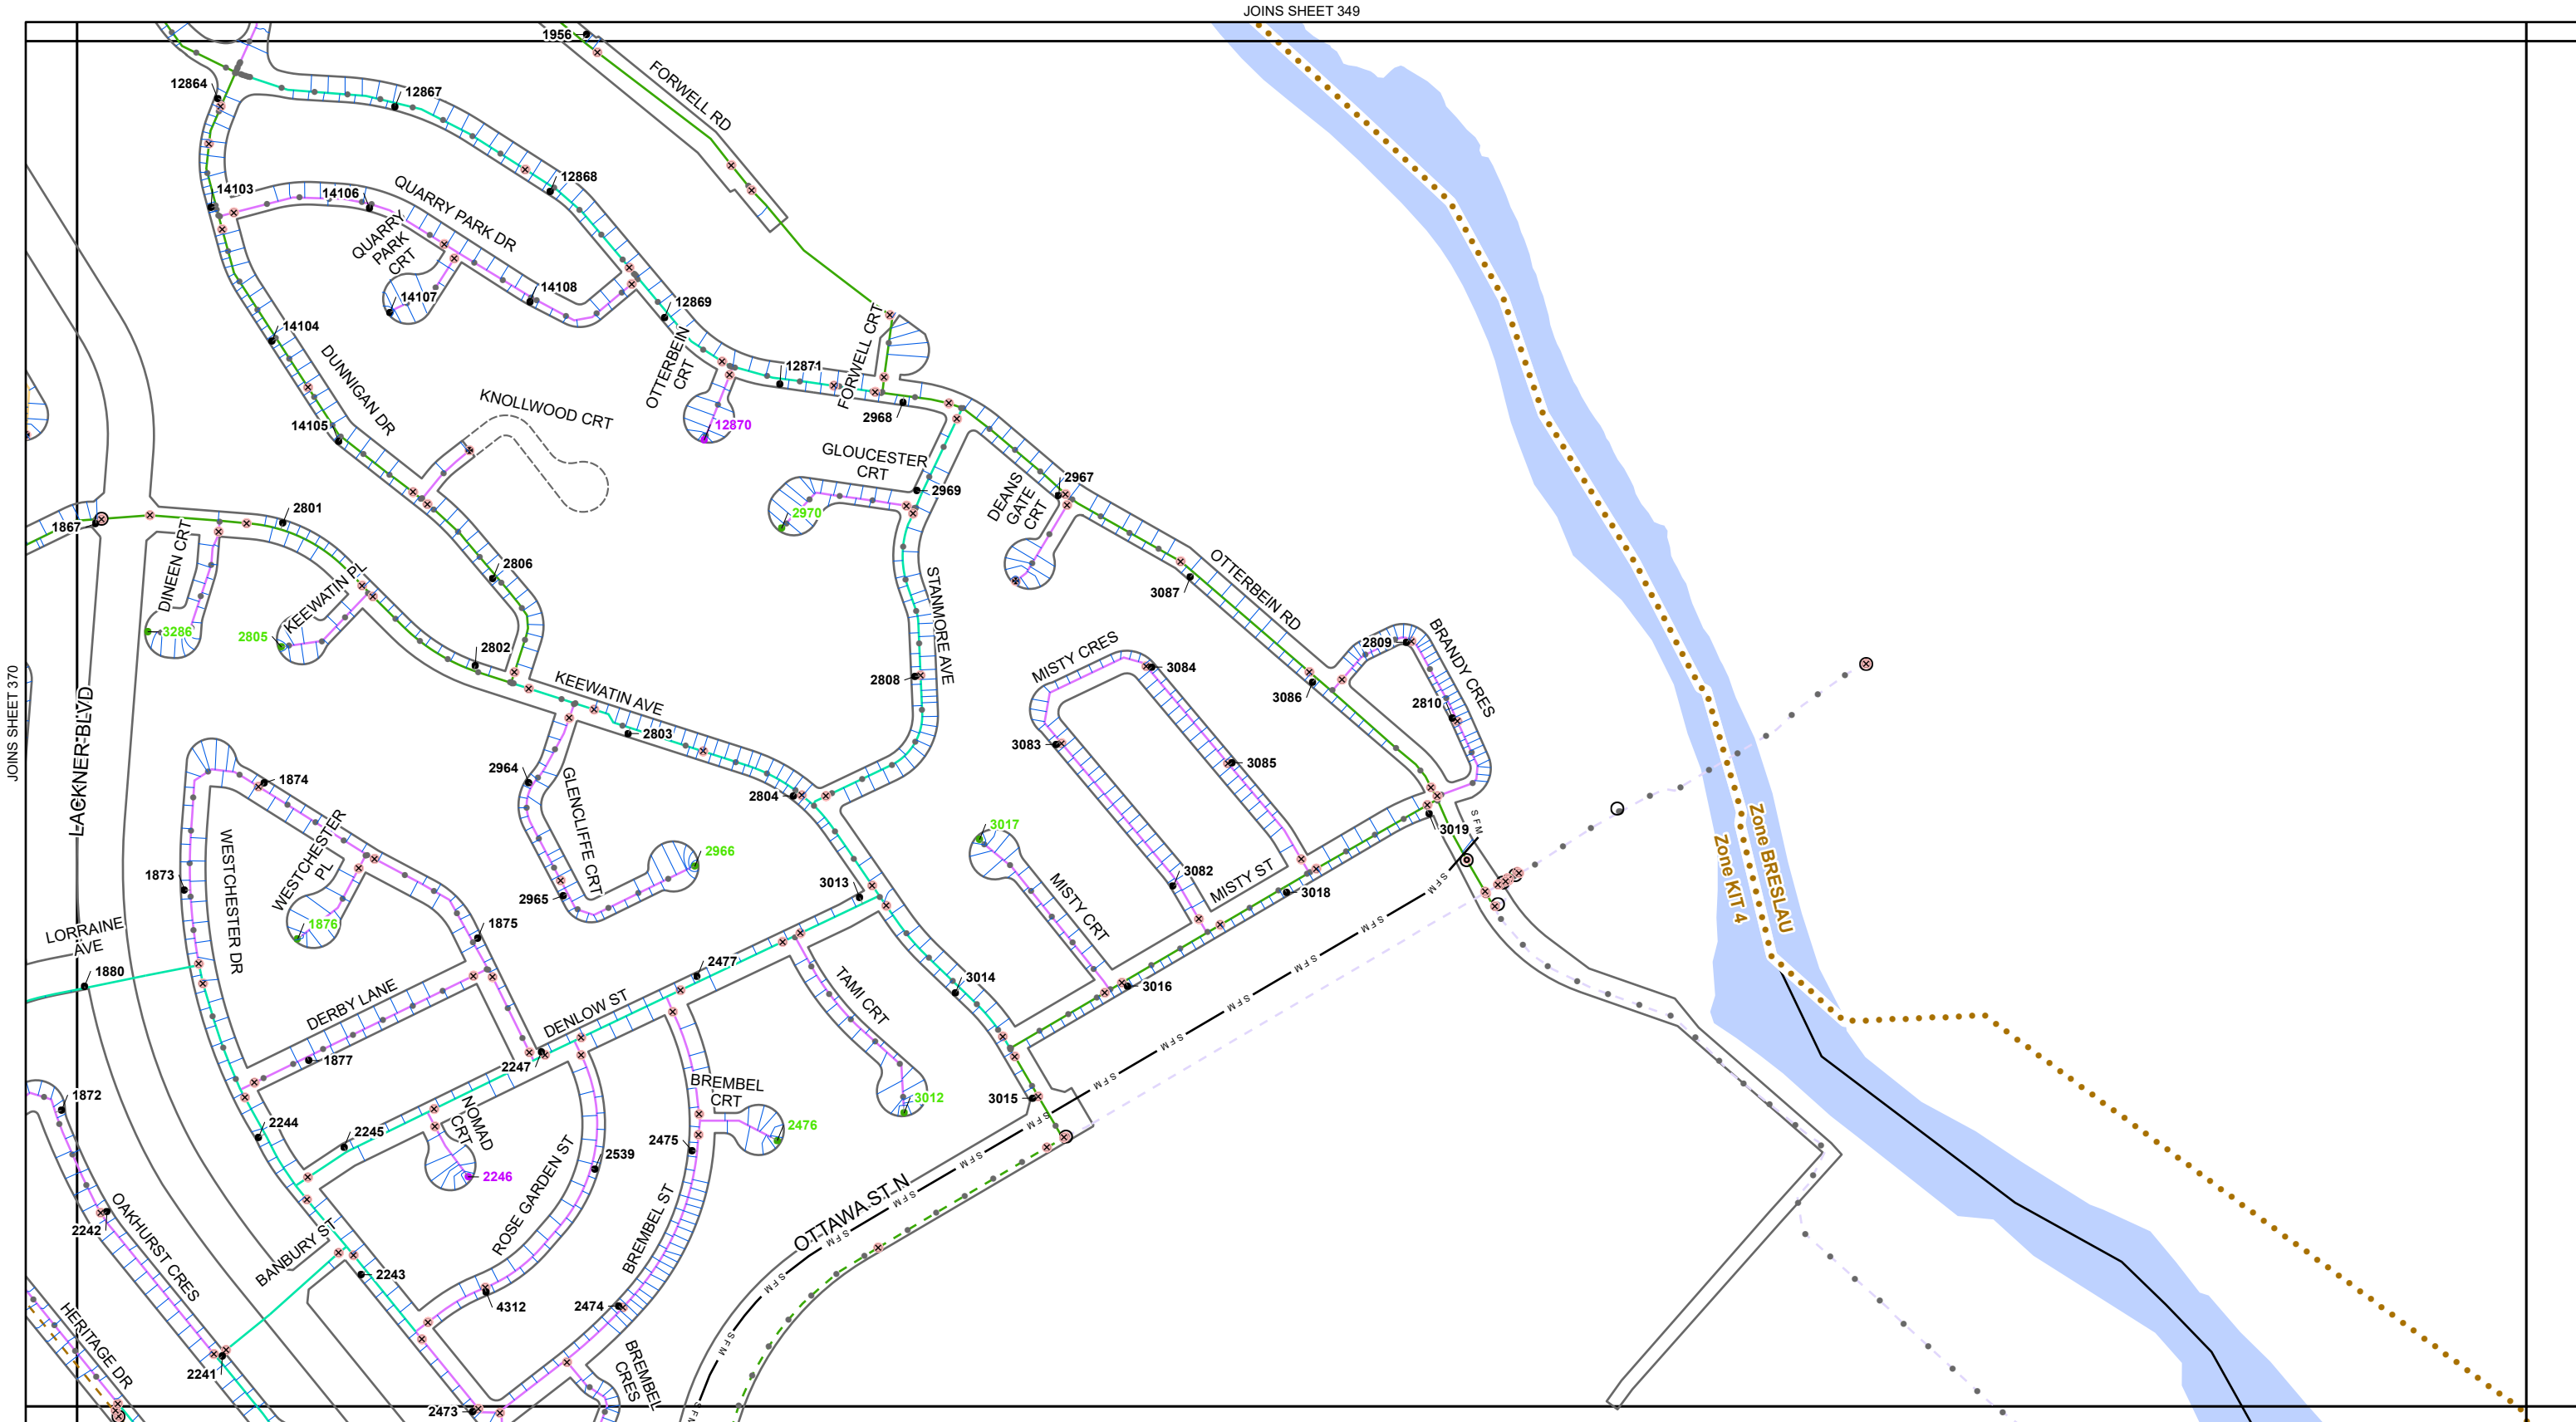

Kitchener Utilities

Water Standard Grid


Atlas Map Sheet 371

	Air Release		Treatment Plant	Main Ownership	Main Diameter		400mm (16")
	Blowoff		Bacteriological Sampling Location		25mm (1")		450mm (18")
	Pressure Reducing		Plastic Main		38mm (1.5")		600mm (24")
	Valve		Sanitary Force Main		50mm (2")		750mm (30")
	Chamber		Water Service Pipe	Hydrant Flushing	75mm (3")		900mm (36")
			New Development		100mm (4")		1200mm (48")
			Parcel with Unusual Private Water Service Connection		150mm (6")		
					200mm (8")		
					250mm (10")		
					300mm (12")		
					350mm (14")		

348	349	
370	371	
391	392	393

Technology Innovation and Services
Geospatial Data and Analytics
Map created: September 26, 2026

DISCLAIMER: This document is subject to copyright and may only be used for your personal, non-commercial use, provided you keep intact the copyright notice. The City of Kitchener assumes no responsibility for any errors, and is not liable for any damages of any kind resulting from the use of, or reliance on, the information contained in this document. The City of Kitchener does not make any representations or warranty, express or implied, concerning the accuracy, quality, likely results or reliability of the use of the information contained in this document. © 2026 The Corporation of the City of Kitchener. Some portions of this publication are produced using information under licensed use from Terarex ©1998 Protected by Copyright - May not be reproduced without Permission THIS IS NOT A PLAN OF SURVEY - PROJECTION: UTM NAD 83 zone 17

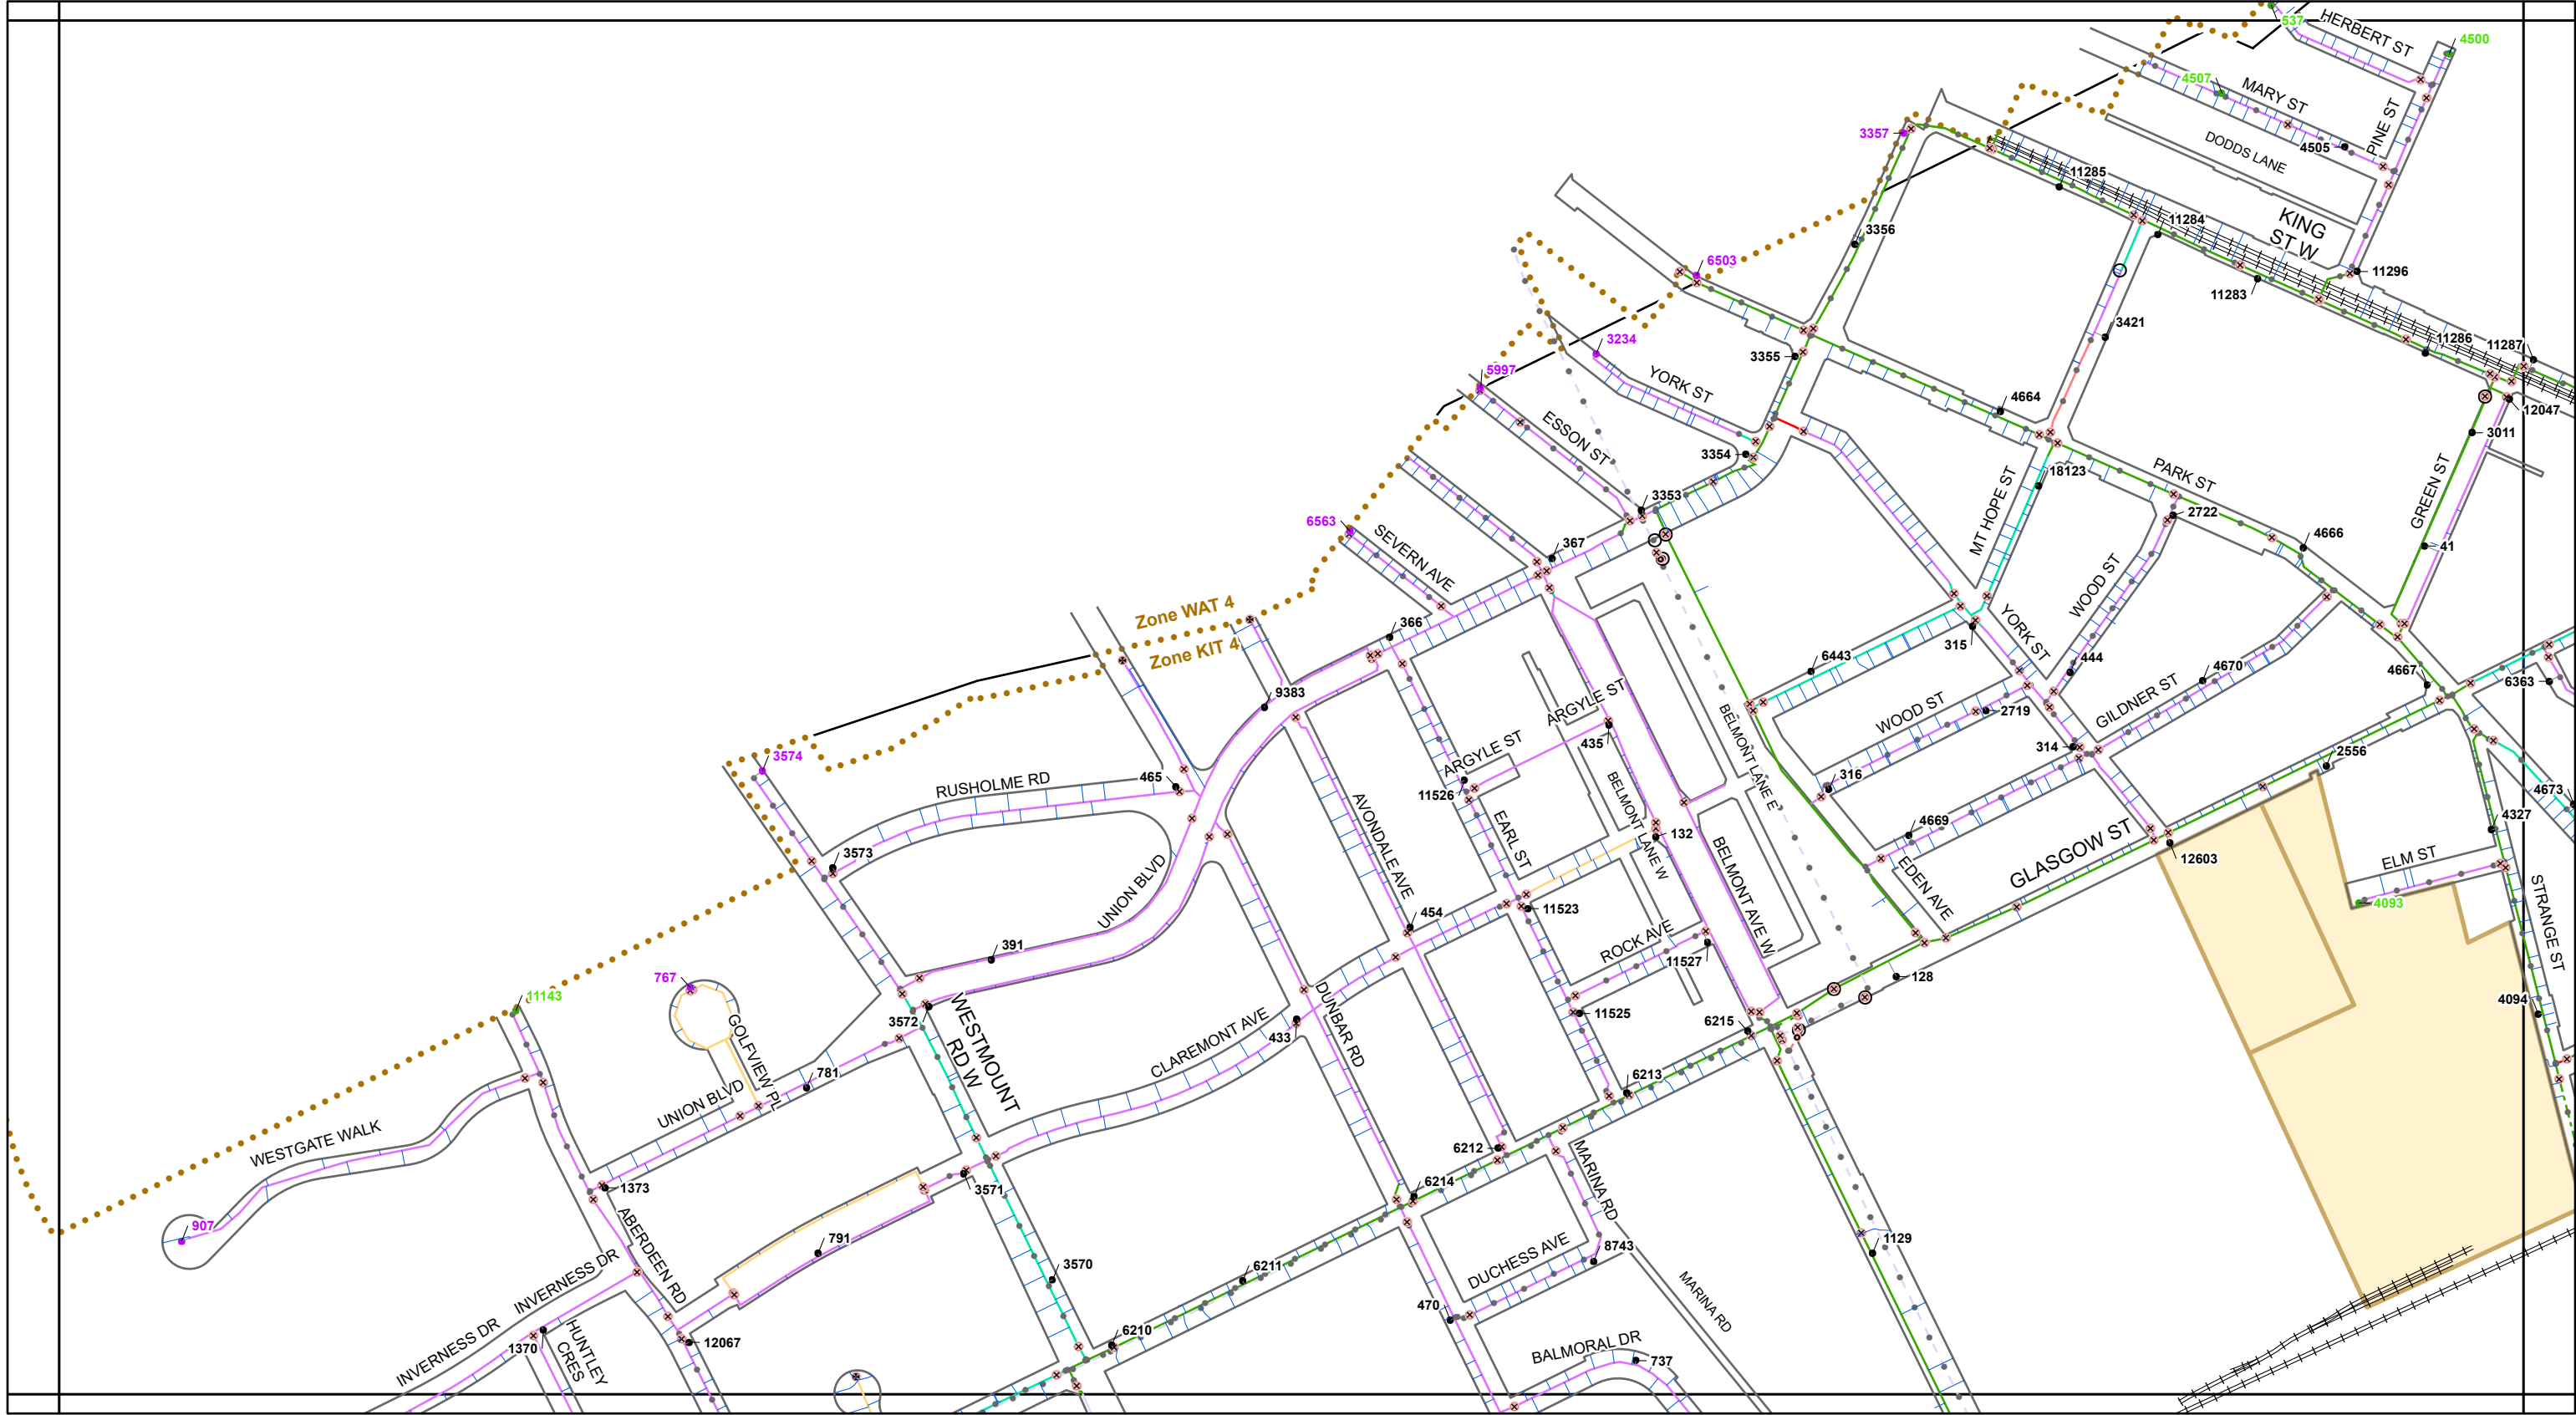

Kitchener Utilities Water Standard Grid Atlas Map Sheet 388




- Air Release
- Blowoff
- Pressure Reducing
- Valve
- Chamber


- WTP Treatment Plant
- Bacteriological Sampling Location
- Plastic Main
- Sanitary Force Main
- Water Service Pipe
- Parcel with Unusual Private Water Service Connection

- Main Ownership**
- Kitchener
 - Region
 - Dual
- Hydrant Flushing**
- Both Fall And Regular
 - New Development
 - Regular
 - All Other
- Hydrant #**

- Main Diameter**
- 25mm (1")
 - 38mm (1.5")
 - 50mm (2")
 - 75mm (3")
 - 100mm (4")
 - 150mm (6")
 - 200mm (8")
 - 250mm (10")
 - 300mm (12")
 - 350mm (14")

- 400mm (16")
- 450mm (18")
- 600mm (24")
- 750mm (30")
- 900mm (36")
- 1200mm (48")

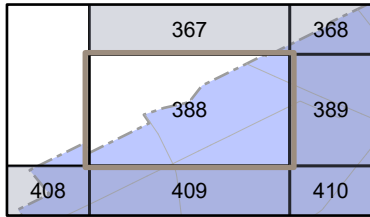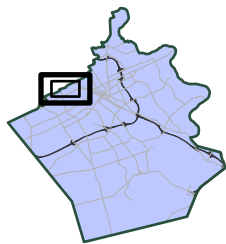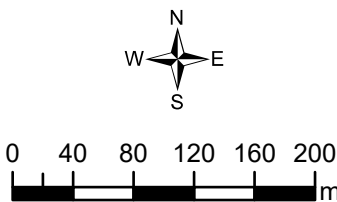

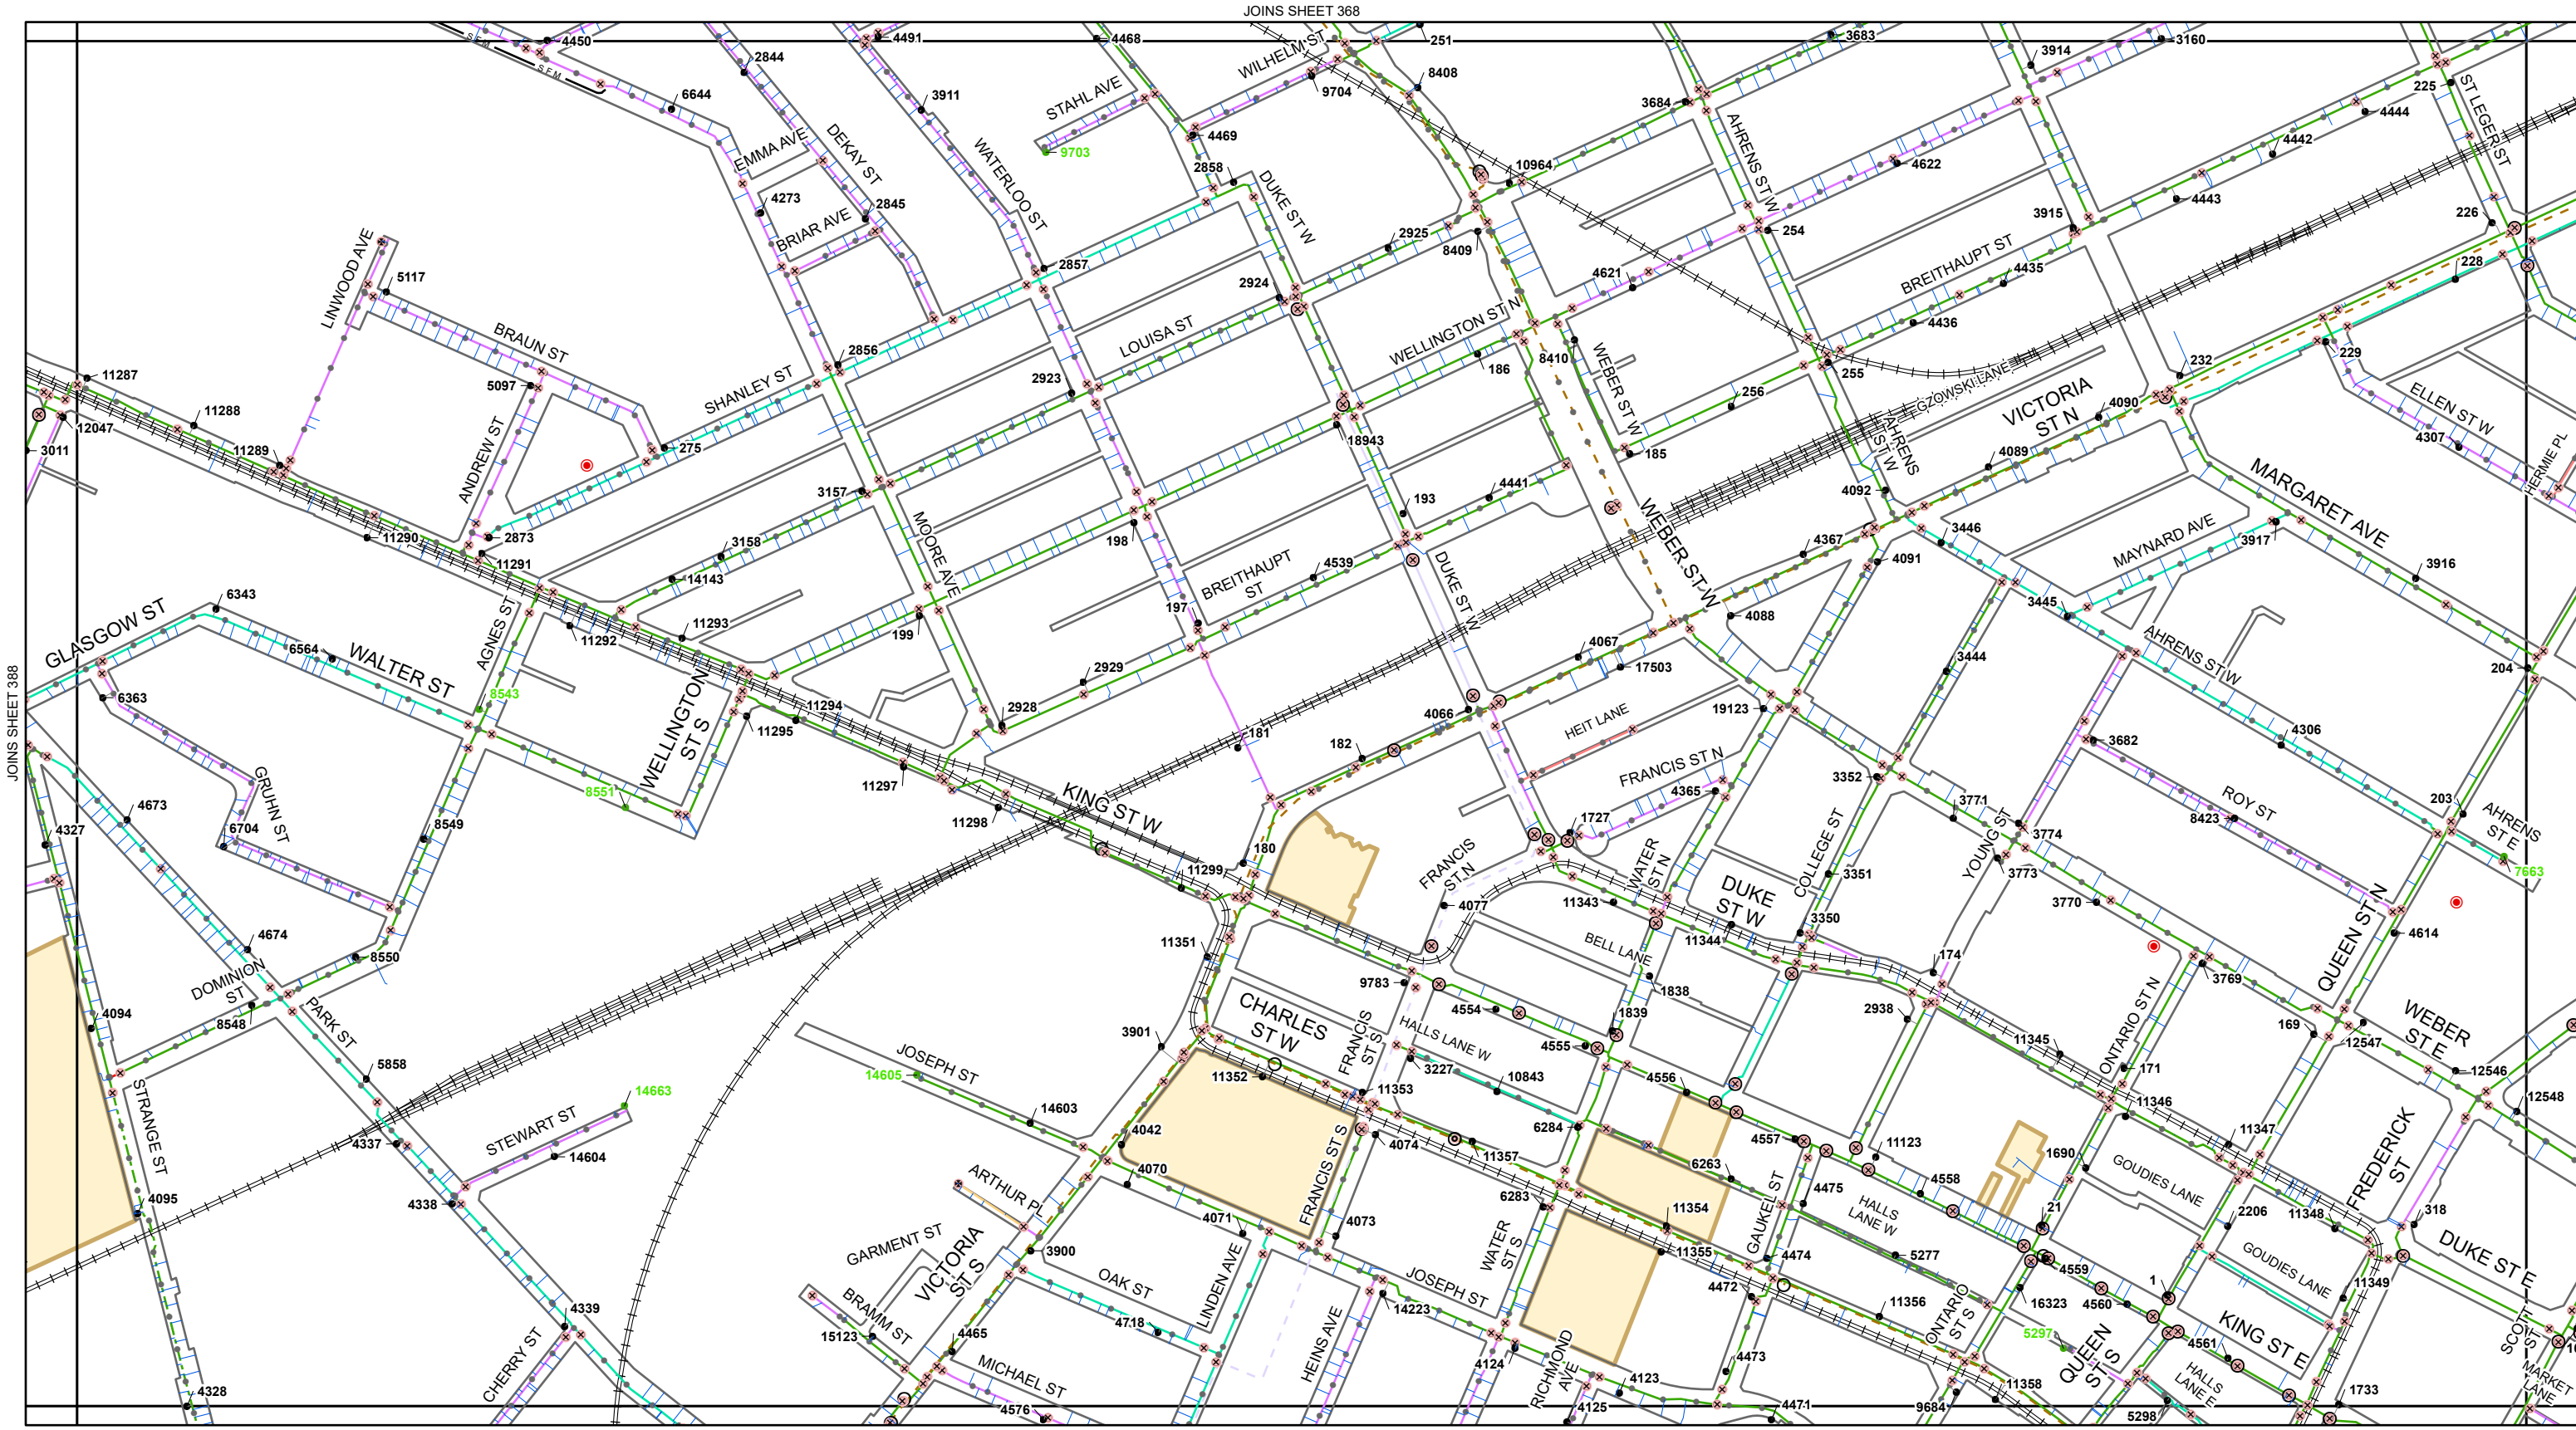

Kitchener Utilities

Water Standard Grid

Atlas Map Sheet 389

Air Release

Blowoff

Pressure Reducing

Valve

Chamber

WTP Treatment Plant

Bacteriological Sampling Location

Plastic Main

Sanitary Force Main

Water Service Pipe

Parcel with Unusual Private Water Service Connection

Main Ownership

Kitchener

Region

Dual

Hydrant Flushing

Both Fall And Regular

New Development

Regular

All Other

Hydrant #

Hydrant #

Parcel with Unusual Private Water Service Connection

Main Diameter

25mm (1")

38mm (1.5")

50mm (2")

75mm (3")

100mm (4")

150mm (6")

200mm (8")

250mm (10")

300mm (12")

350mm (14")

400mm (16")

450mm (18")

600mm (24")

750mm (30")

900mm (36")

1200mm (48")

W N E S

0 40 80 120 160 200 m

Map showing the location of Sheet 389 within the Kitchener area.


367	368	369
388	389	390
409	410	411

Kitchener Utilities

Kitchener Corporate Services

Technology Innovation and Services
Geospatial Data and Analytics
Map created: September 26, 2026

DISCLAIMER: This document is subject to copyright and may only be used for your personal, non-commercial use, provided you keep intact the copyright notice. The City of Kitchener assumes no responsibility for any errors, and is not liable for any damages of any kind resulting from the use of, or reliance on, the information contained in this document. The City of Kitchener does not make any representations or warranty, express or implied, concerning the accuracy, quality, likely results or reliability of the use of the information contained in this document. © 2026 The Corporation of the City of Kitchener. Some portions of this publication are produced using information under licensed use from Teranet ©1998 Protected by Copyright - May not be reproduced without Permission THIS IS NOT A PLAN OF SURVEY - PROJECTION: UTM NAD 83 zone 18

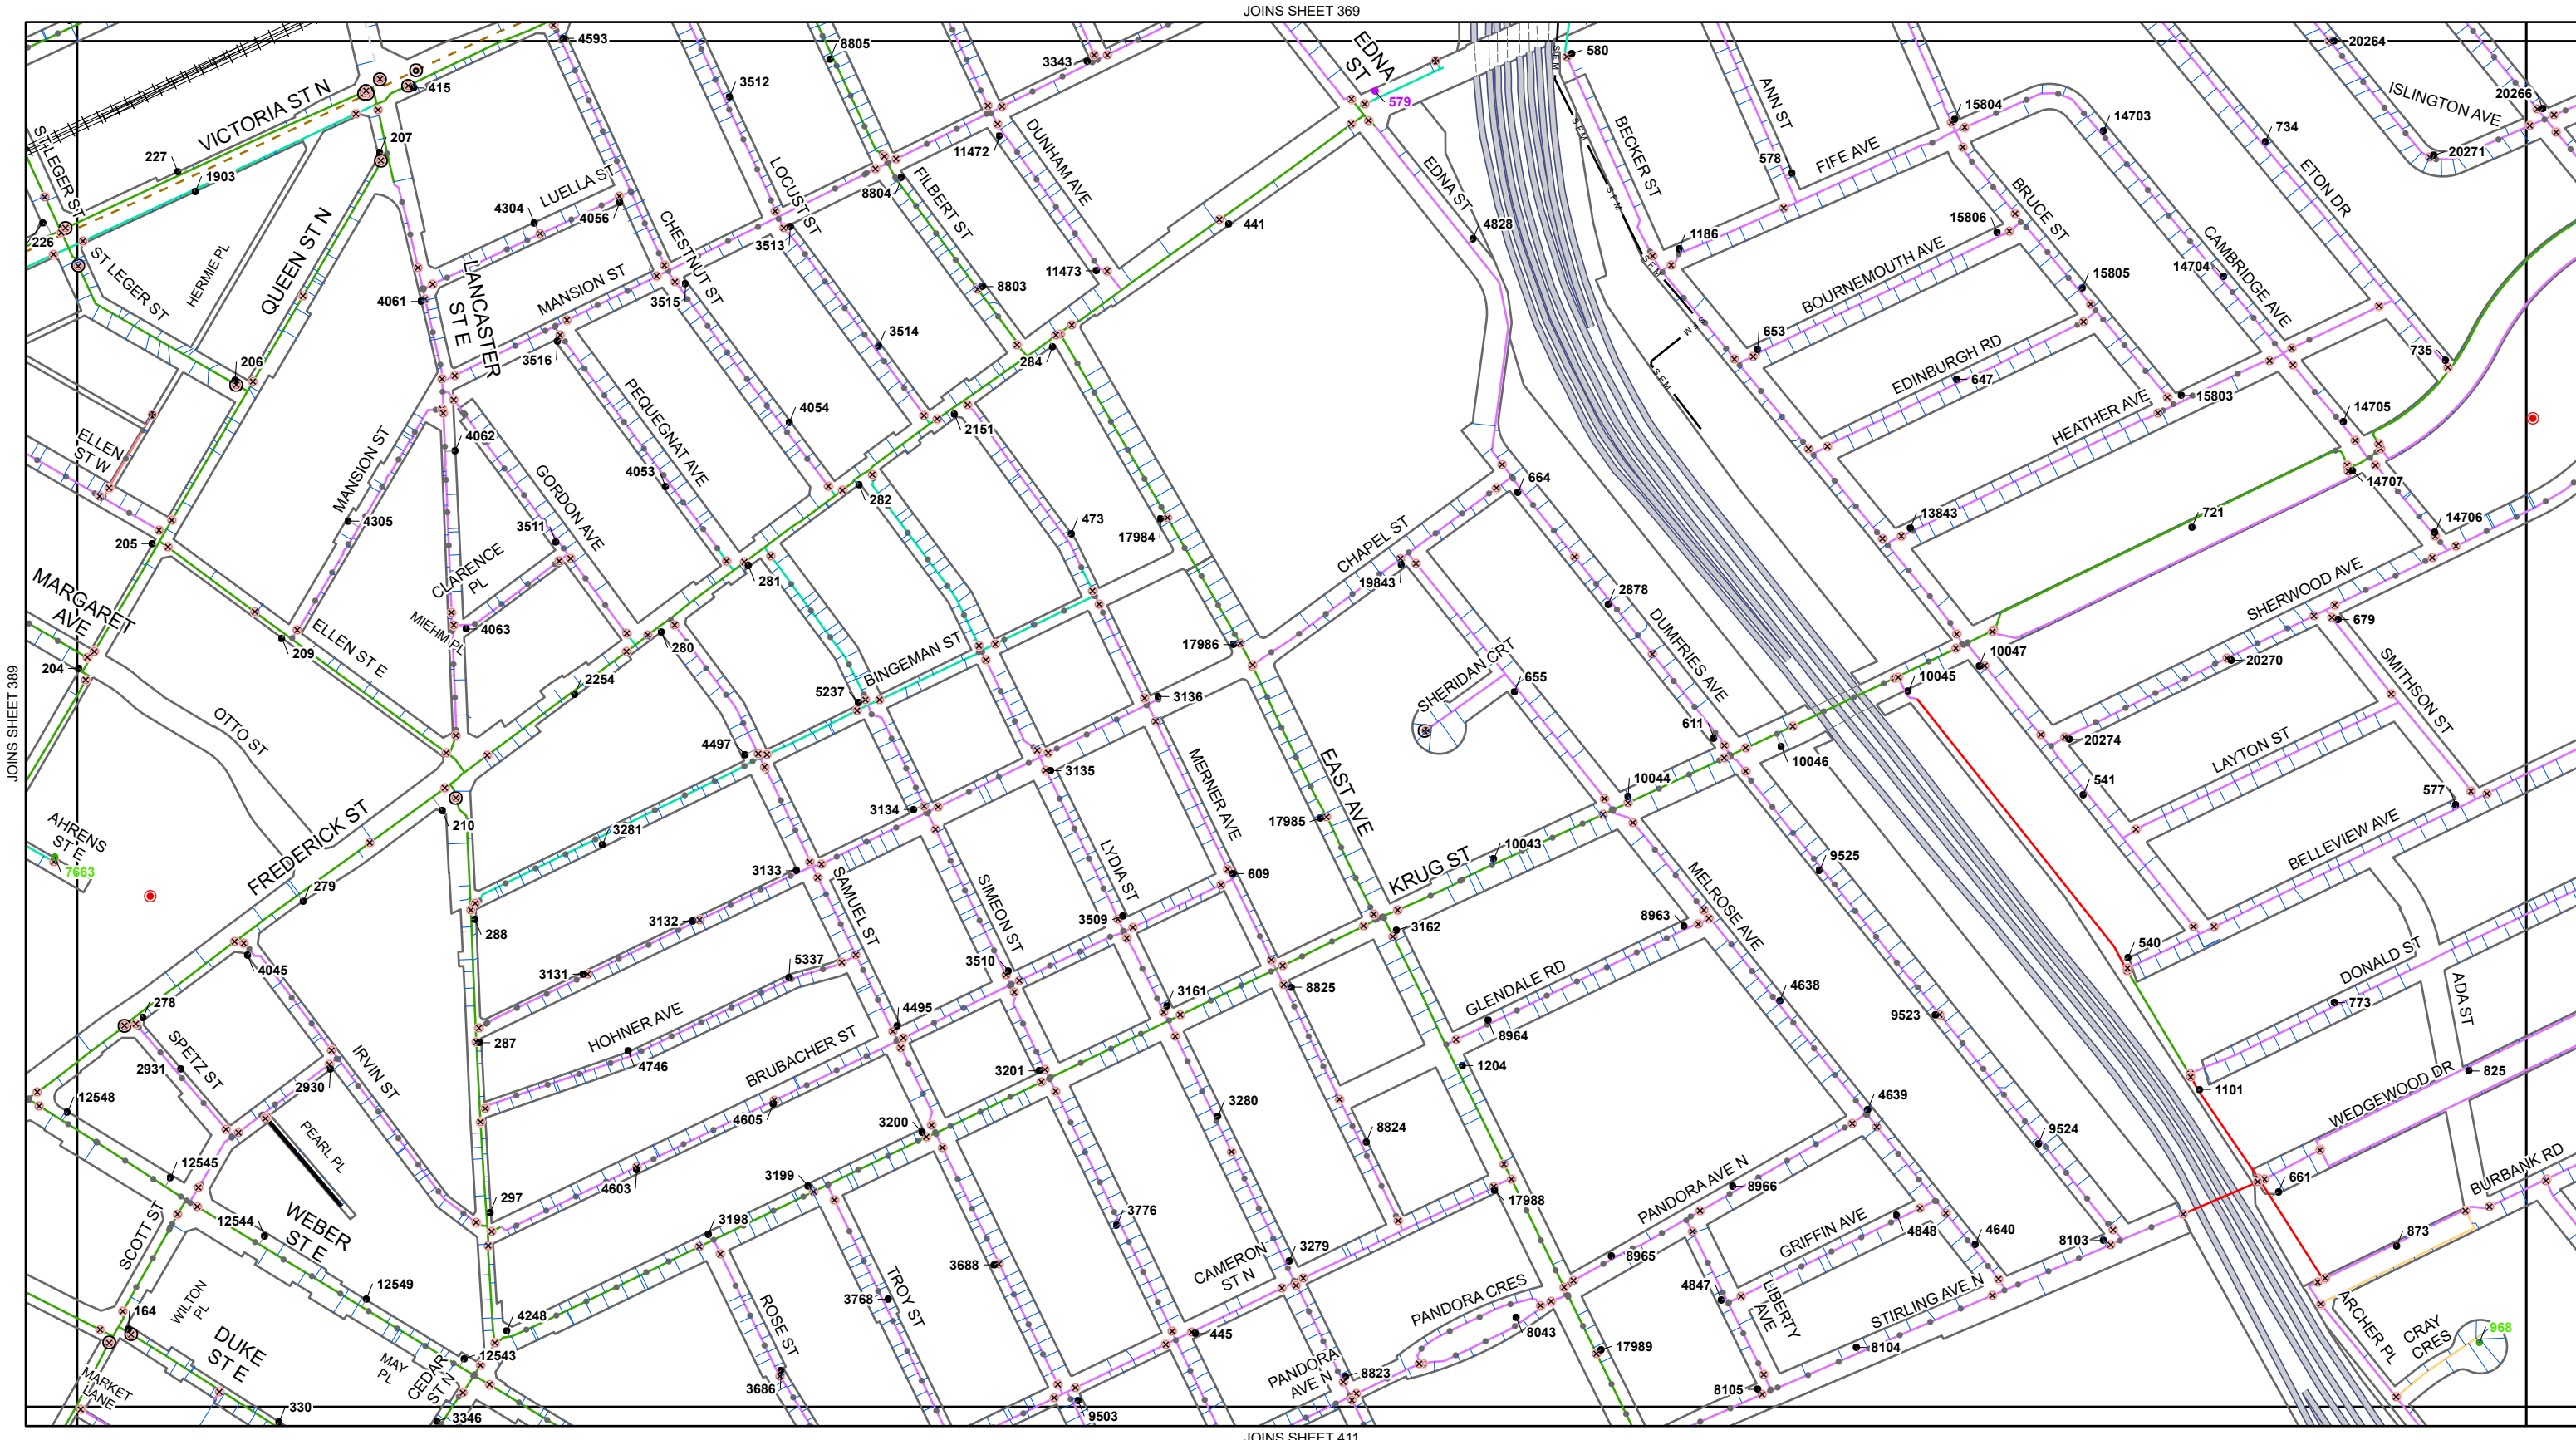

Kitchener Utilities

Water Standard Grid

Atlas Map Sheet 390

Air Release

Blowoff

Pressure Reducing

Valve

Chamber

WTP Treatment Plant

Bacteriological Sampling Location

Plastic Main

Sanitary Force Main

Water Service Pipe

Parcel with Unusual Private Water Service Connection

Main Ownership

Kitchener

Region

Dual

Hydrant Flushing

Both Fall And Regular

New Development

Regular

All Other

Hydrant #

Hydrant #

Main Diameter

25mm (1")

38mm (1.5")

50mm (2")

75mm (3")

100mm (4")

150mm (6")

200mm (8")

250mm (10")

300mm (12")

350mm (14")

400mm (16")

450mm (18")

600mm (24")

750mm (30")

900mm (36")

1200mm (48")


W N E S

0 40 80 120 160 200 m

368	369	370
389	390	391
410	411	412

Technology Innovation and Services
Geospatial Data and Analytics
Map created: September 26, 2026

DISCLAIMER: This document is subject to copyright and may only be used for your personal, non-commercial use, provided you keep intact the copyright notice. The City of Kitchener assumes no responsibility for any errors, and is not liable for any damages of any kind resulting from the use of, or reliance on, the information contained in this document. The City of Kitchener does not make any representations or warranty, express or implied, concerning the accuracy, quality, likely results or reliability of the use of the information contained in this document. © 2026 The Corporation of the City of Kitchener. Some portions of this publication are produced using information under licensed use from Teranet ©1998 Protected by Copyright - May not be reproduced without Permission THIS IS NOT A PLAN OF SURVEY - PROJECTION: UTM NAD 83 zone 18

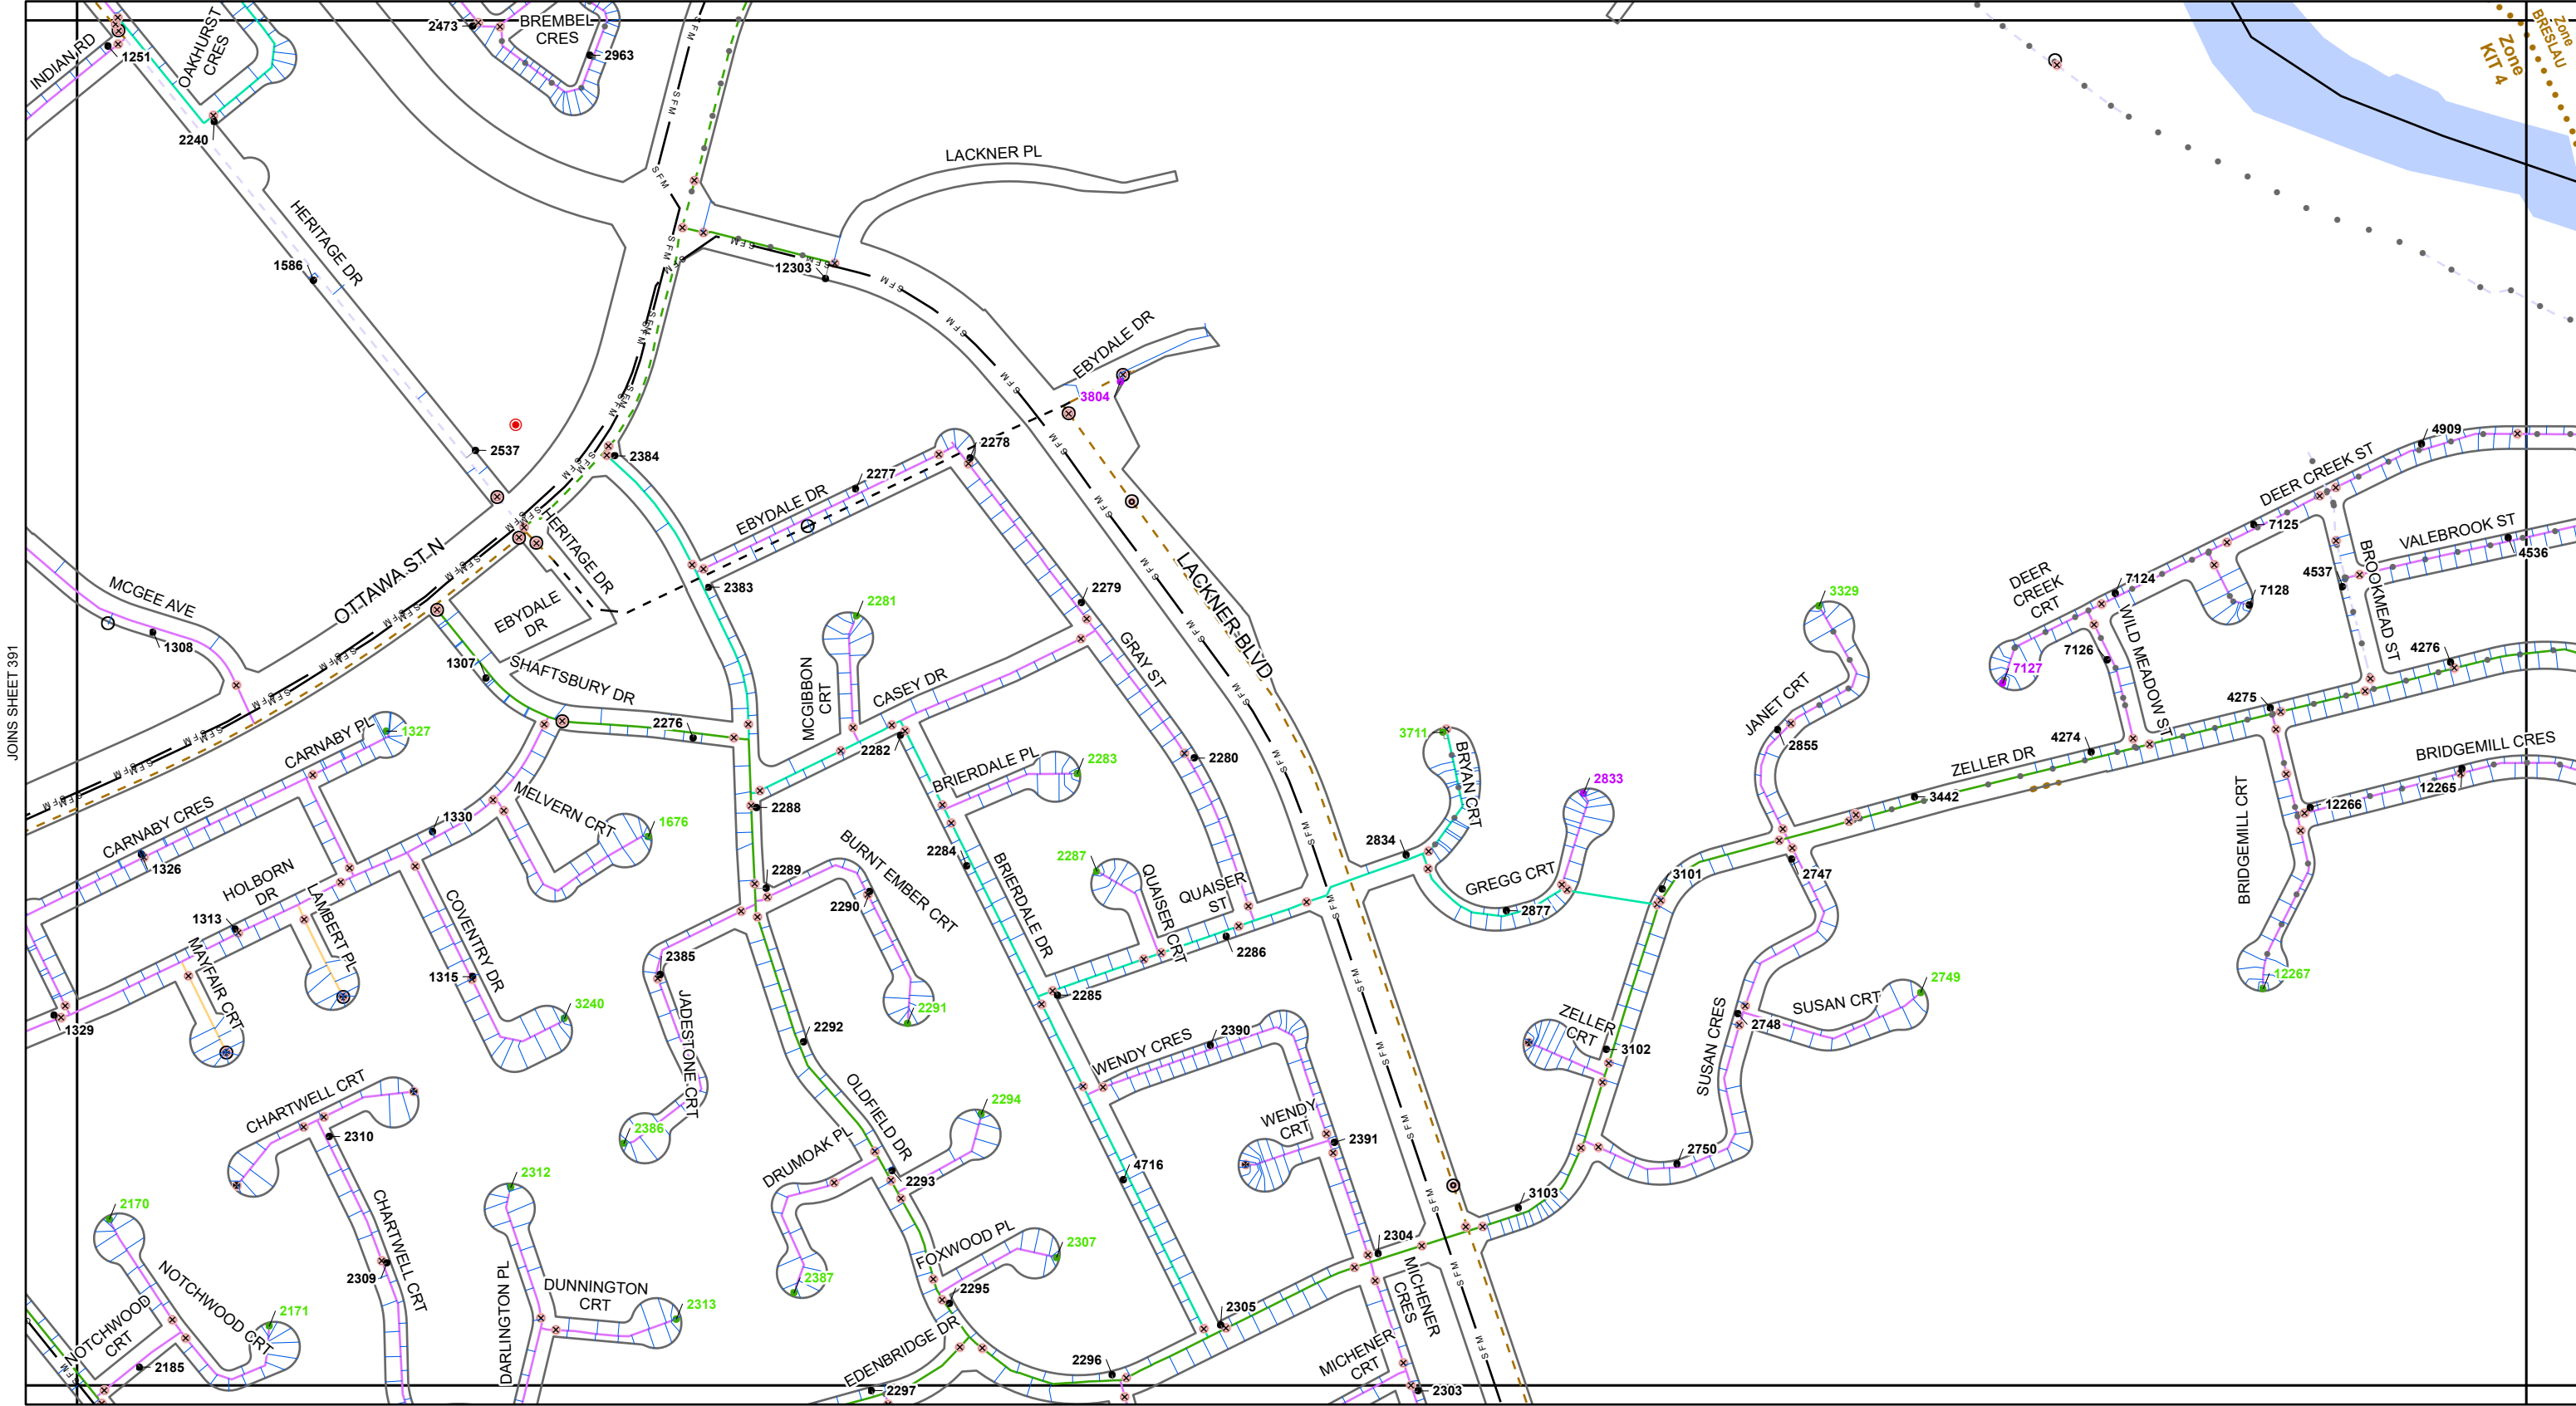

Kitchener Utilities

Water Standard Grid

Atlas Map Sheet 392

Air Release

Blowoff

Pressure Reducing

Valve

Chamber

WTP Treatment Plant

Bacteriological Sampling Location

Plastic Main

Sanitary Force Main

Water Service Pipe

Parcel with Unusual Private Water Service Connection

Main Ownership

Kitchener

Region

Dual

Hydrant Flushing

Both Fall And Regular

New Development

Regular

All Other

Hydrant #

Hydrant #

Parcel with Unusual Private Water Service Connection

Main Diameter

25mm (1")

38mm (1.5")

50mm (2")

75mm (3")

100mm (4")

150mm (6")

200mm (8")

250mm (10")

300mm (12")

350mm (14")

400mm (16")

450mm (18")

600mm (24")

750mm (30")

900mm (36")

1200mm (48")

W N E S

0 40 80 120 160 200 m

Map of Kitchener showing the location of Sheet 392.

370

371

372

391

392

393

412

413

414

Kitchener Utilities


Corporate Services

Technology Innovation and Services

Geospatial Data and Analytics

Map created: September 26, 2026

DISCLAIMER: This document is subject to copyright and may only be used for your personal, non-commercial use, provided you keep intact the copyright notice. The City of Kitchener assumes no responsibility for any errors, and is not liable for any damages of any kind resulting from the use of, or reliance on, the information contained in this document. The City of Kitchener does not make any representations or warranty, express or implied, concerning the accuracy, quality, likely results or reliability of the use of the information contained in this document. © 2026 The Corporation of the City of Kitchener. Some portions of this publication are produced using information under licensed use from Teranet ©1998 Protected by Copyright - May not be reproduced without Permission THIS IS NOT A PLAN OF SURVEY - PROJECTION: UTM NAD 83 zone 17

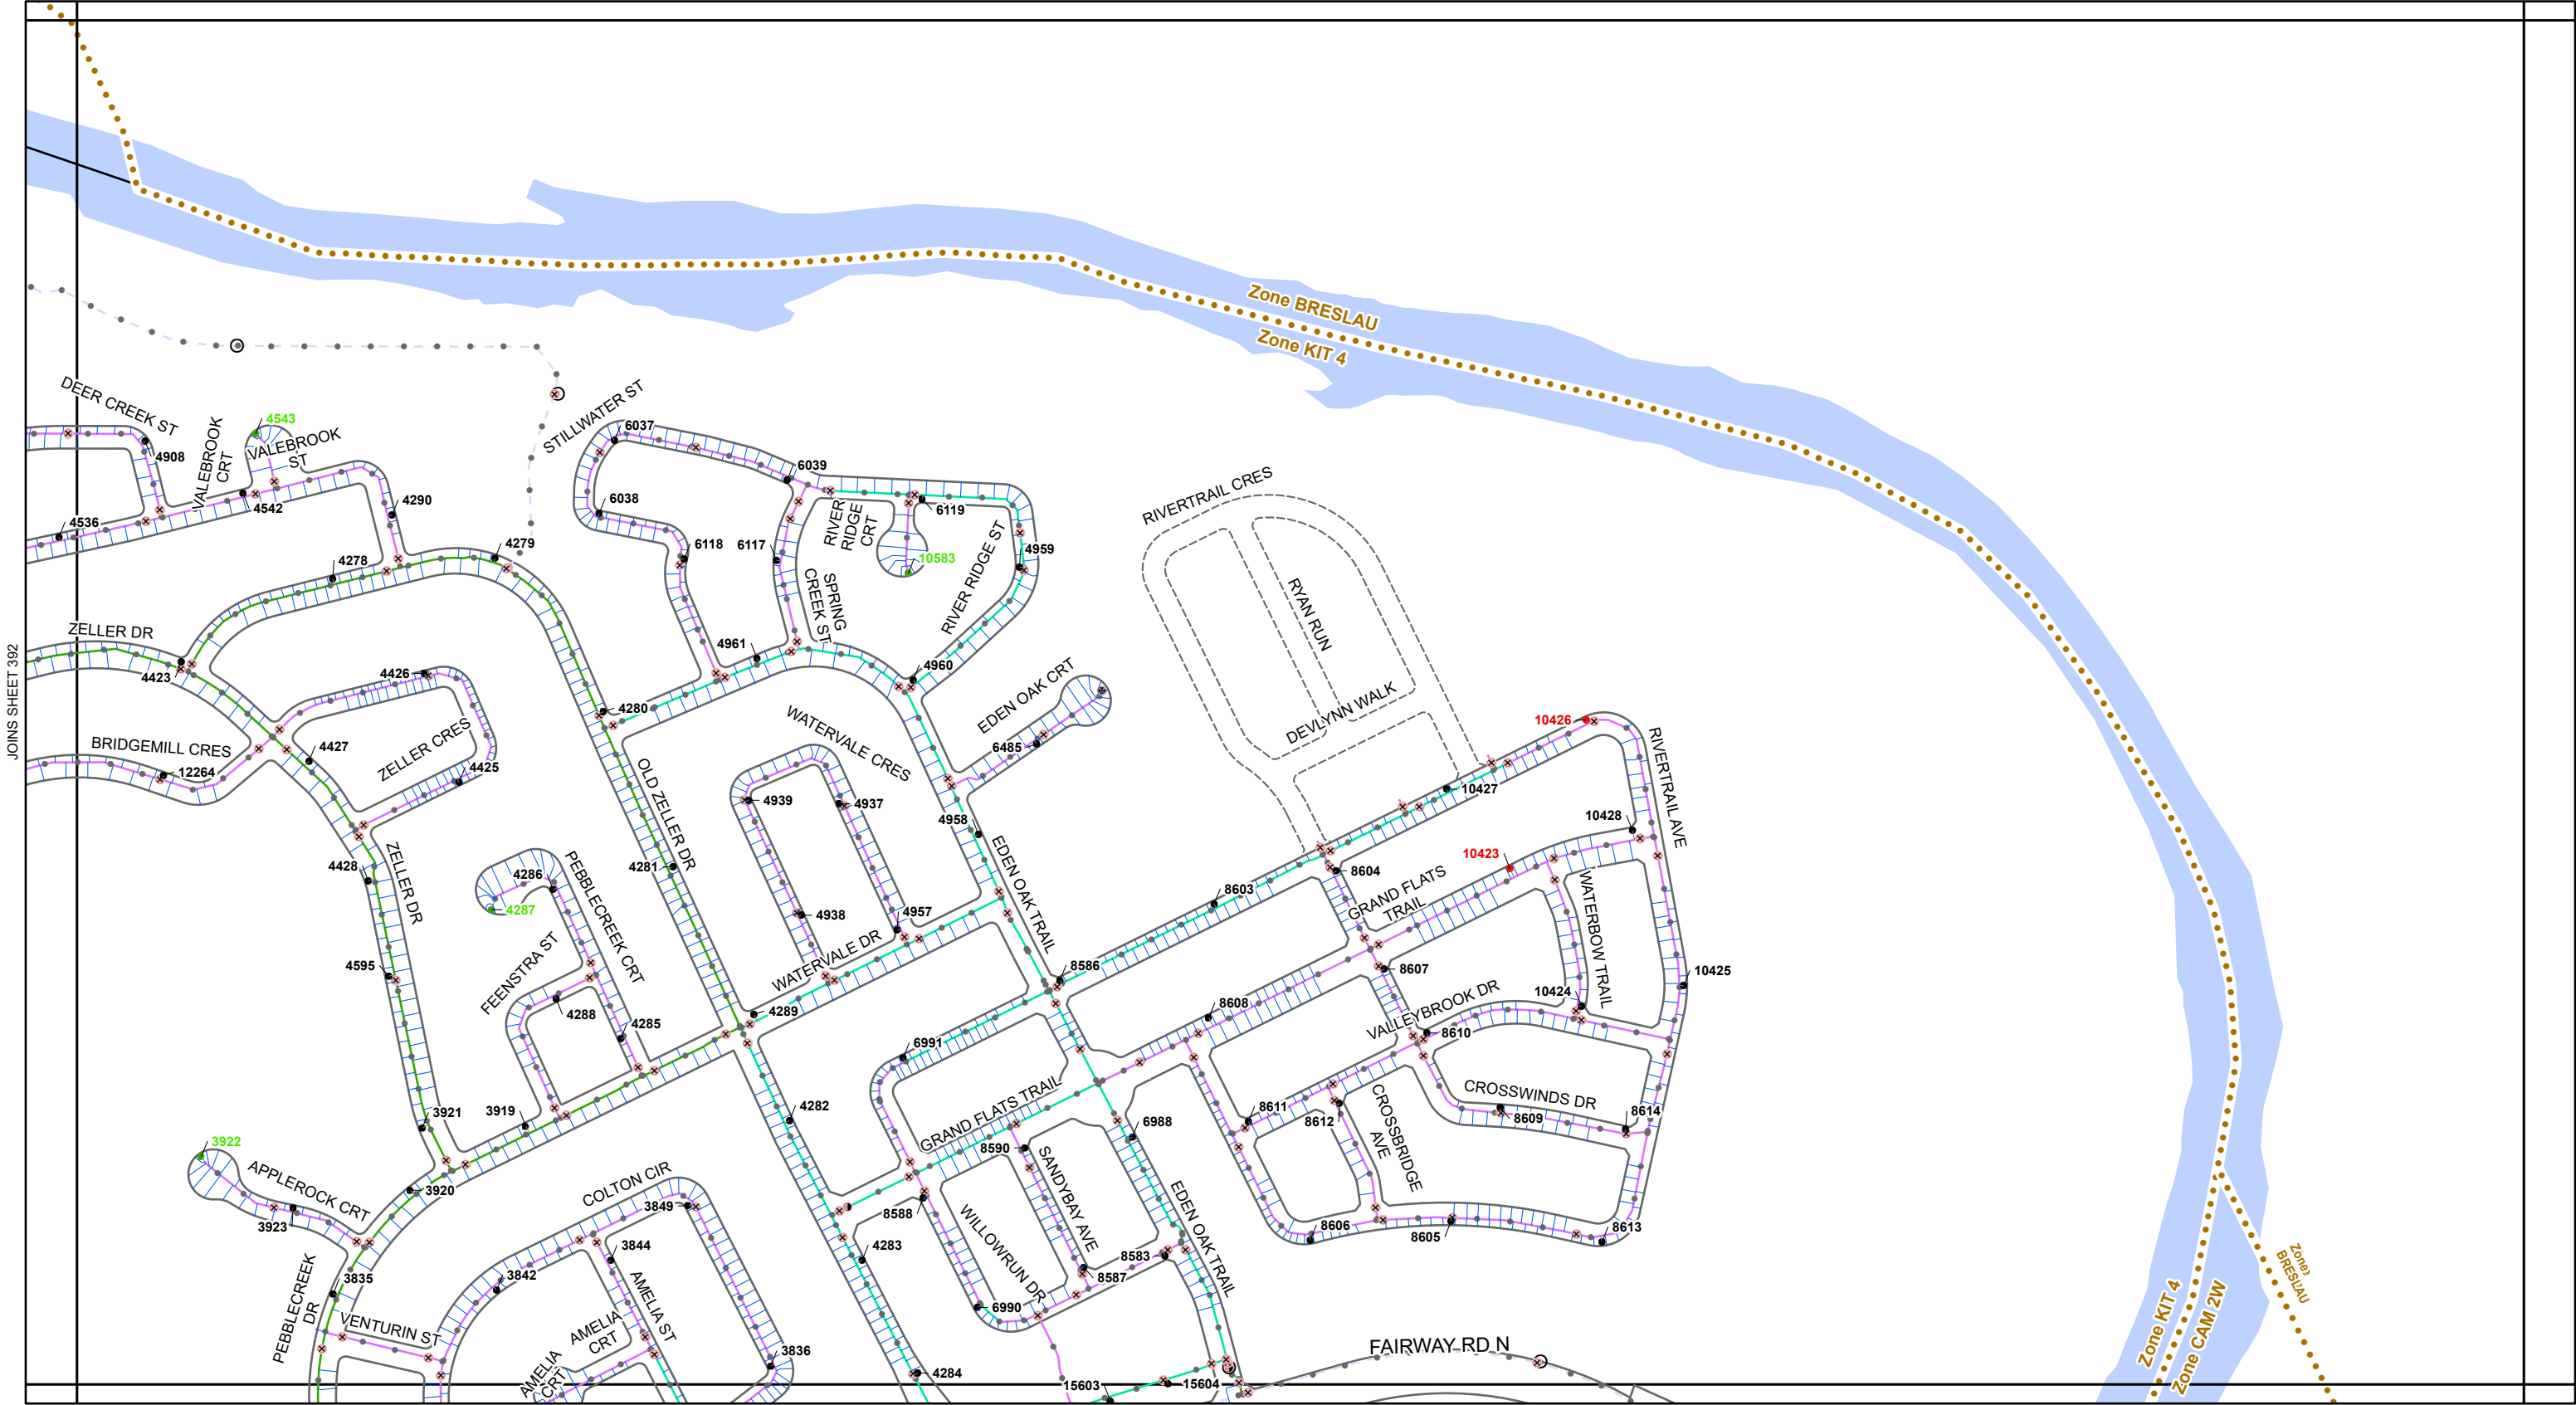

Kitchener Utilities

Water Standard Grid

Atlas Map Sheet 393

- Air Release
- Blowoff
- Pressure Reducing
- Valve
- Chamber

WTP Treatment Plant

- Bacteriological Sampling Location
- Plastic Main
- Sanitary Force Main
- Water Service Pipe
- Parcel with Unusual Private Water Service Connection

Main Ownership

- Kitchener
- Region
- Dual

Hydrant Flushing

- Both Fall And Regular
- New Development
- Regular
- All Other

Hydrant #

- Hydrant #

Main Diameter

- 25mm (1")
- 38mm (1.5")
- 50mm (2")
- 75mm (3")
- 100mm (4")
- 150mm (6")
- 200mm (8")
- 250mm (10")
- 300mm (12")
- 350mm (14")


- 400mm (16")
- 450mm (18")
- 600mm (24")
- 750mm (30")
- 900mm (36")
- 1200mm (48")

0 40 80 120 160 200 m

371	392	393
413	414	

Kitchener Utilities

Corporate Services
Technology Innovation and Services
Geospatial Data and Analytics
Map created: September 26, 2026

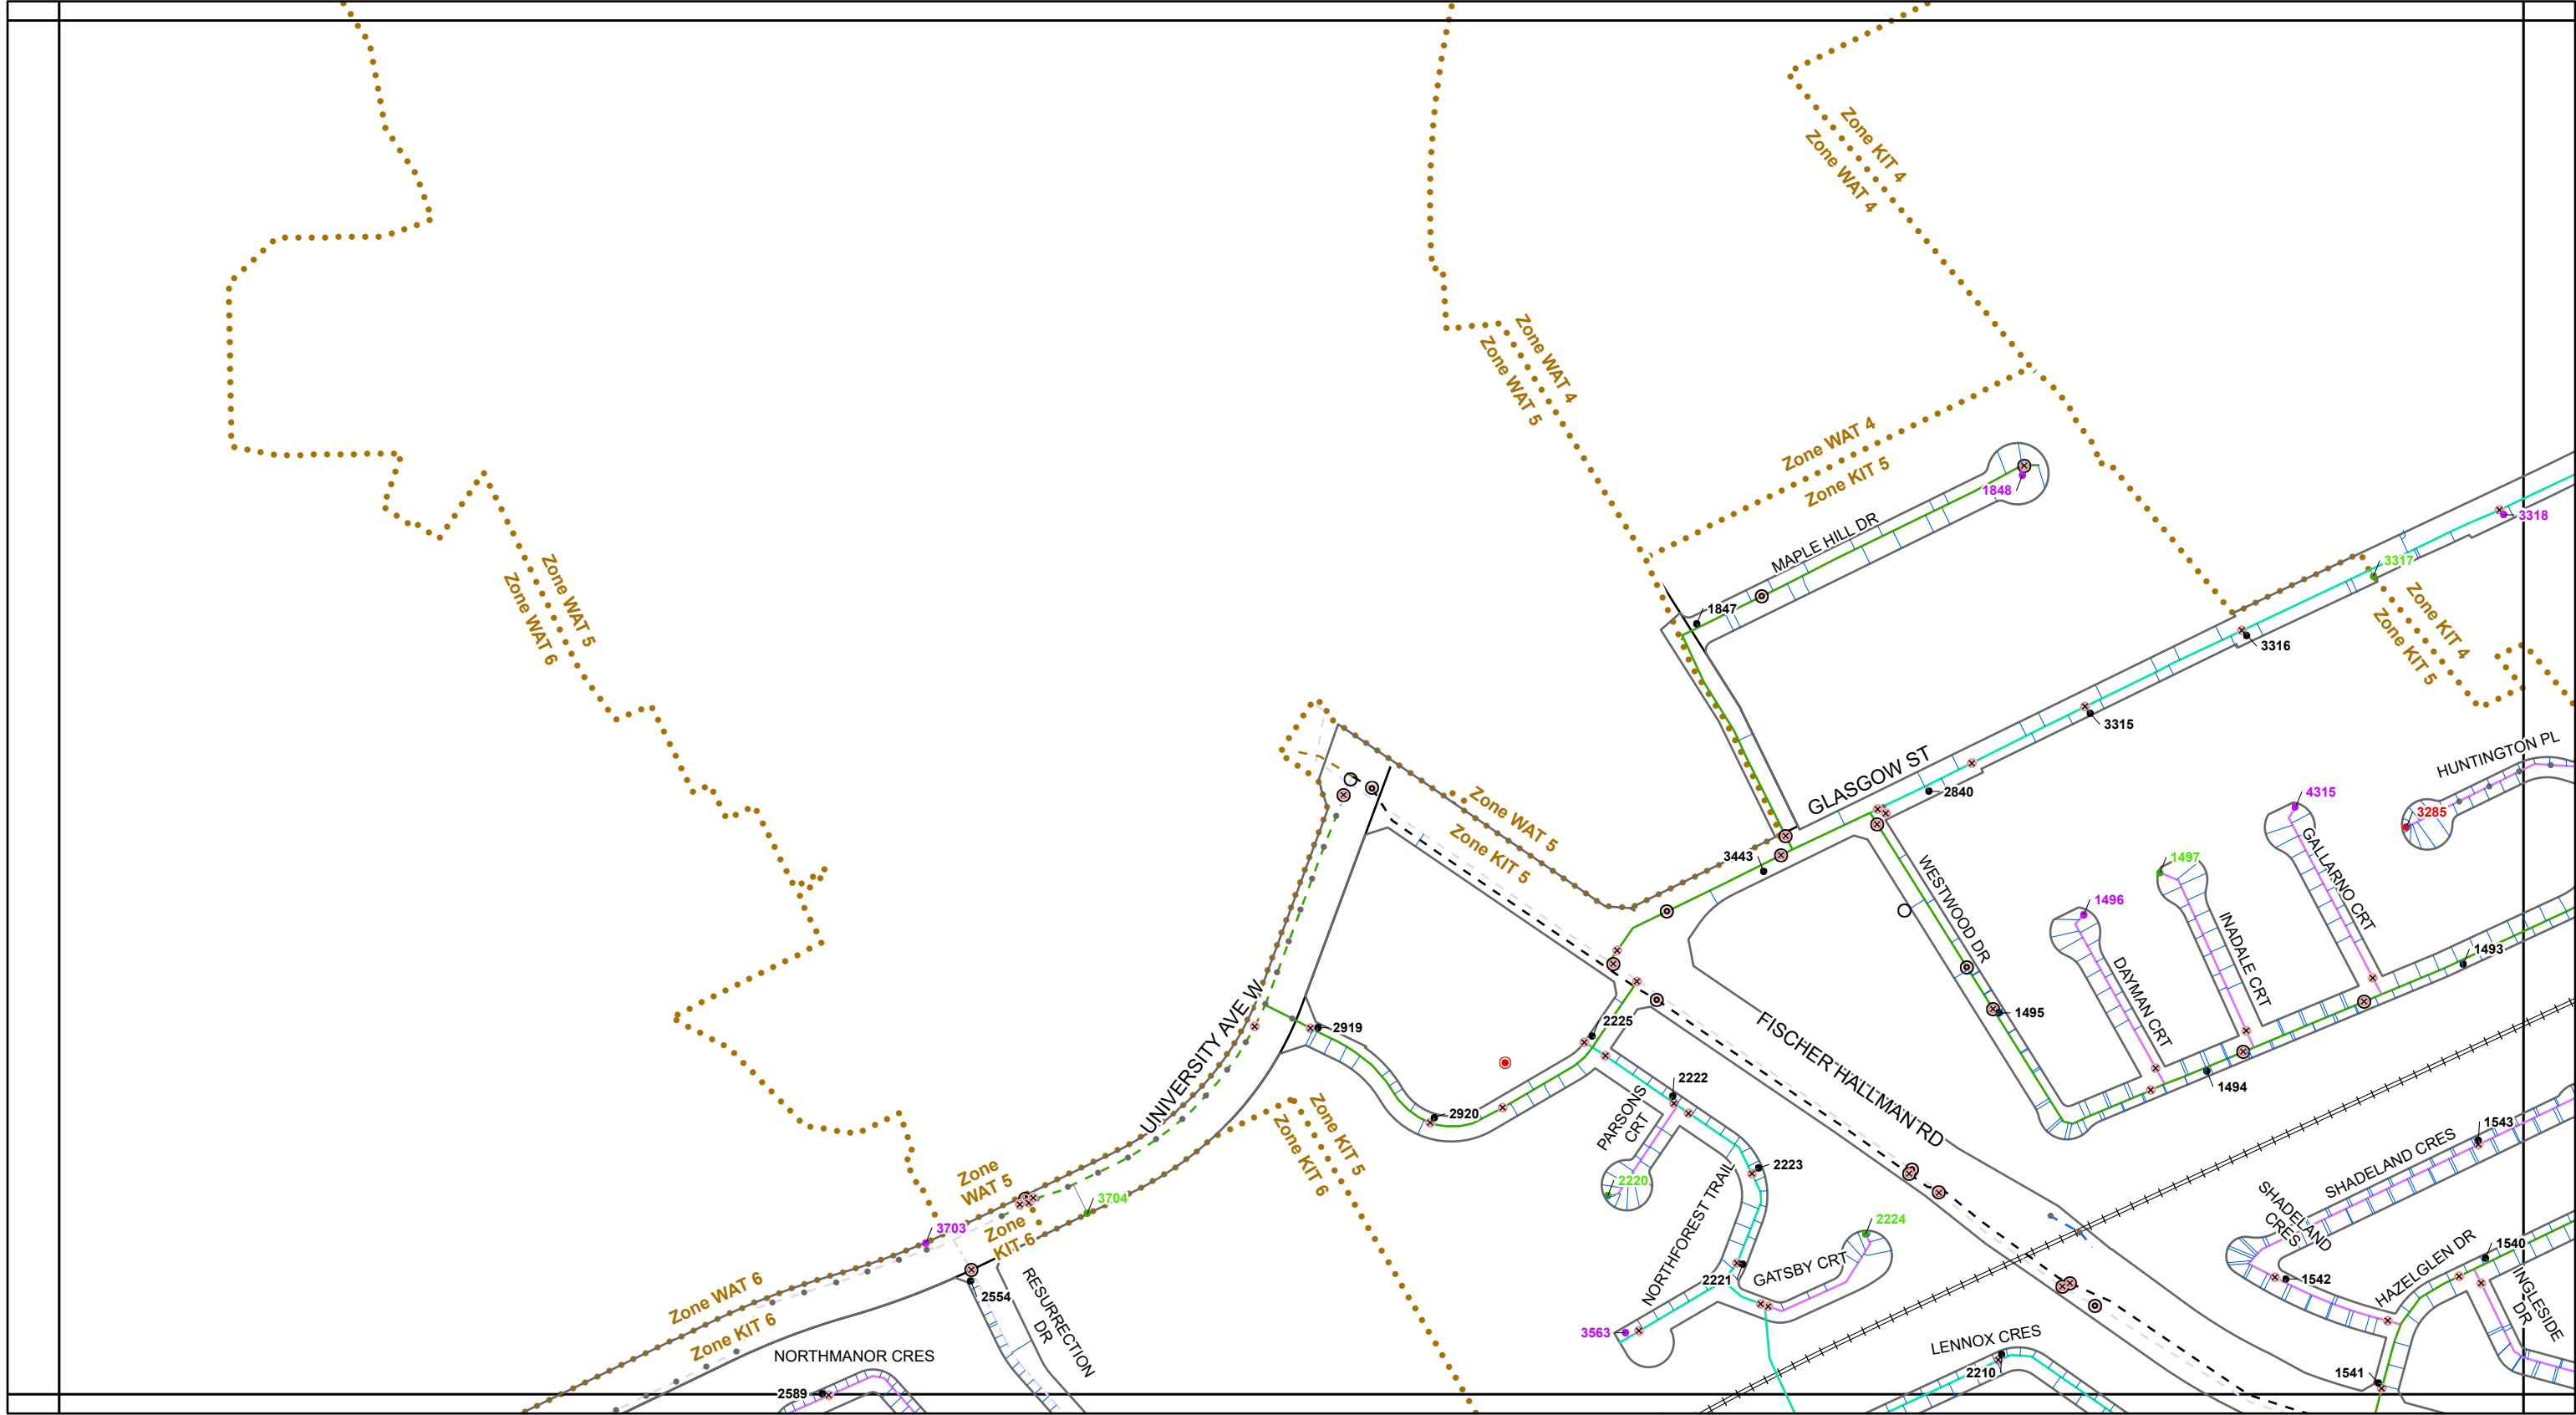

Kitchener Utilities Water Standard Grid Atlas Map Sheet 408

Air Release

Blowoff

Pressure Reducing

Valve

Chamber

Treatment Plant

Bacteriological Sampling Location

Plastic Main

Sanitary Force Main

Water Service Pipe

Parcel with Unusual Private Water Service Connection

Main Ownership

Kitchener

Region

Dual

Hydrant Flushing

Both Fall And Regular

New Development

Regular

All Other

Hydrant #

Hydrant #

Main Diameter

25mm (1")

38mm (1.5")

50mm (2")

75mm (3")

100mm (4")

150mm (6")

200mm (8")

250mm (10")

300mm (12")

350mm (14")

400mm (16")



450mm (18")

600mm (24")

750mm (30")

900mm (36")

1200mm (48")

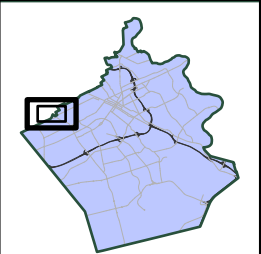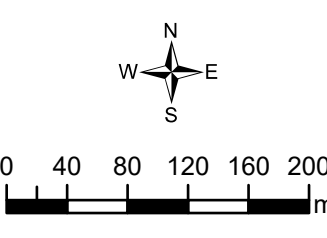

428

408


429

388

409

430

Technology Innovation and Services
Geospatial Data and Analytics
Map created: September 26, 2026

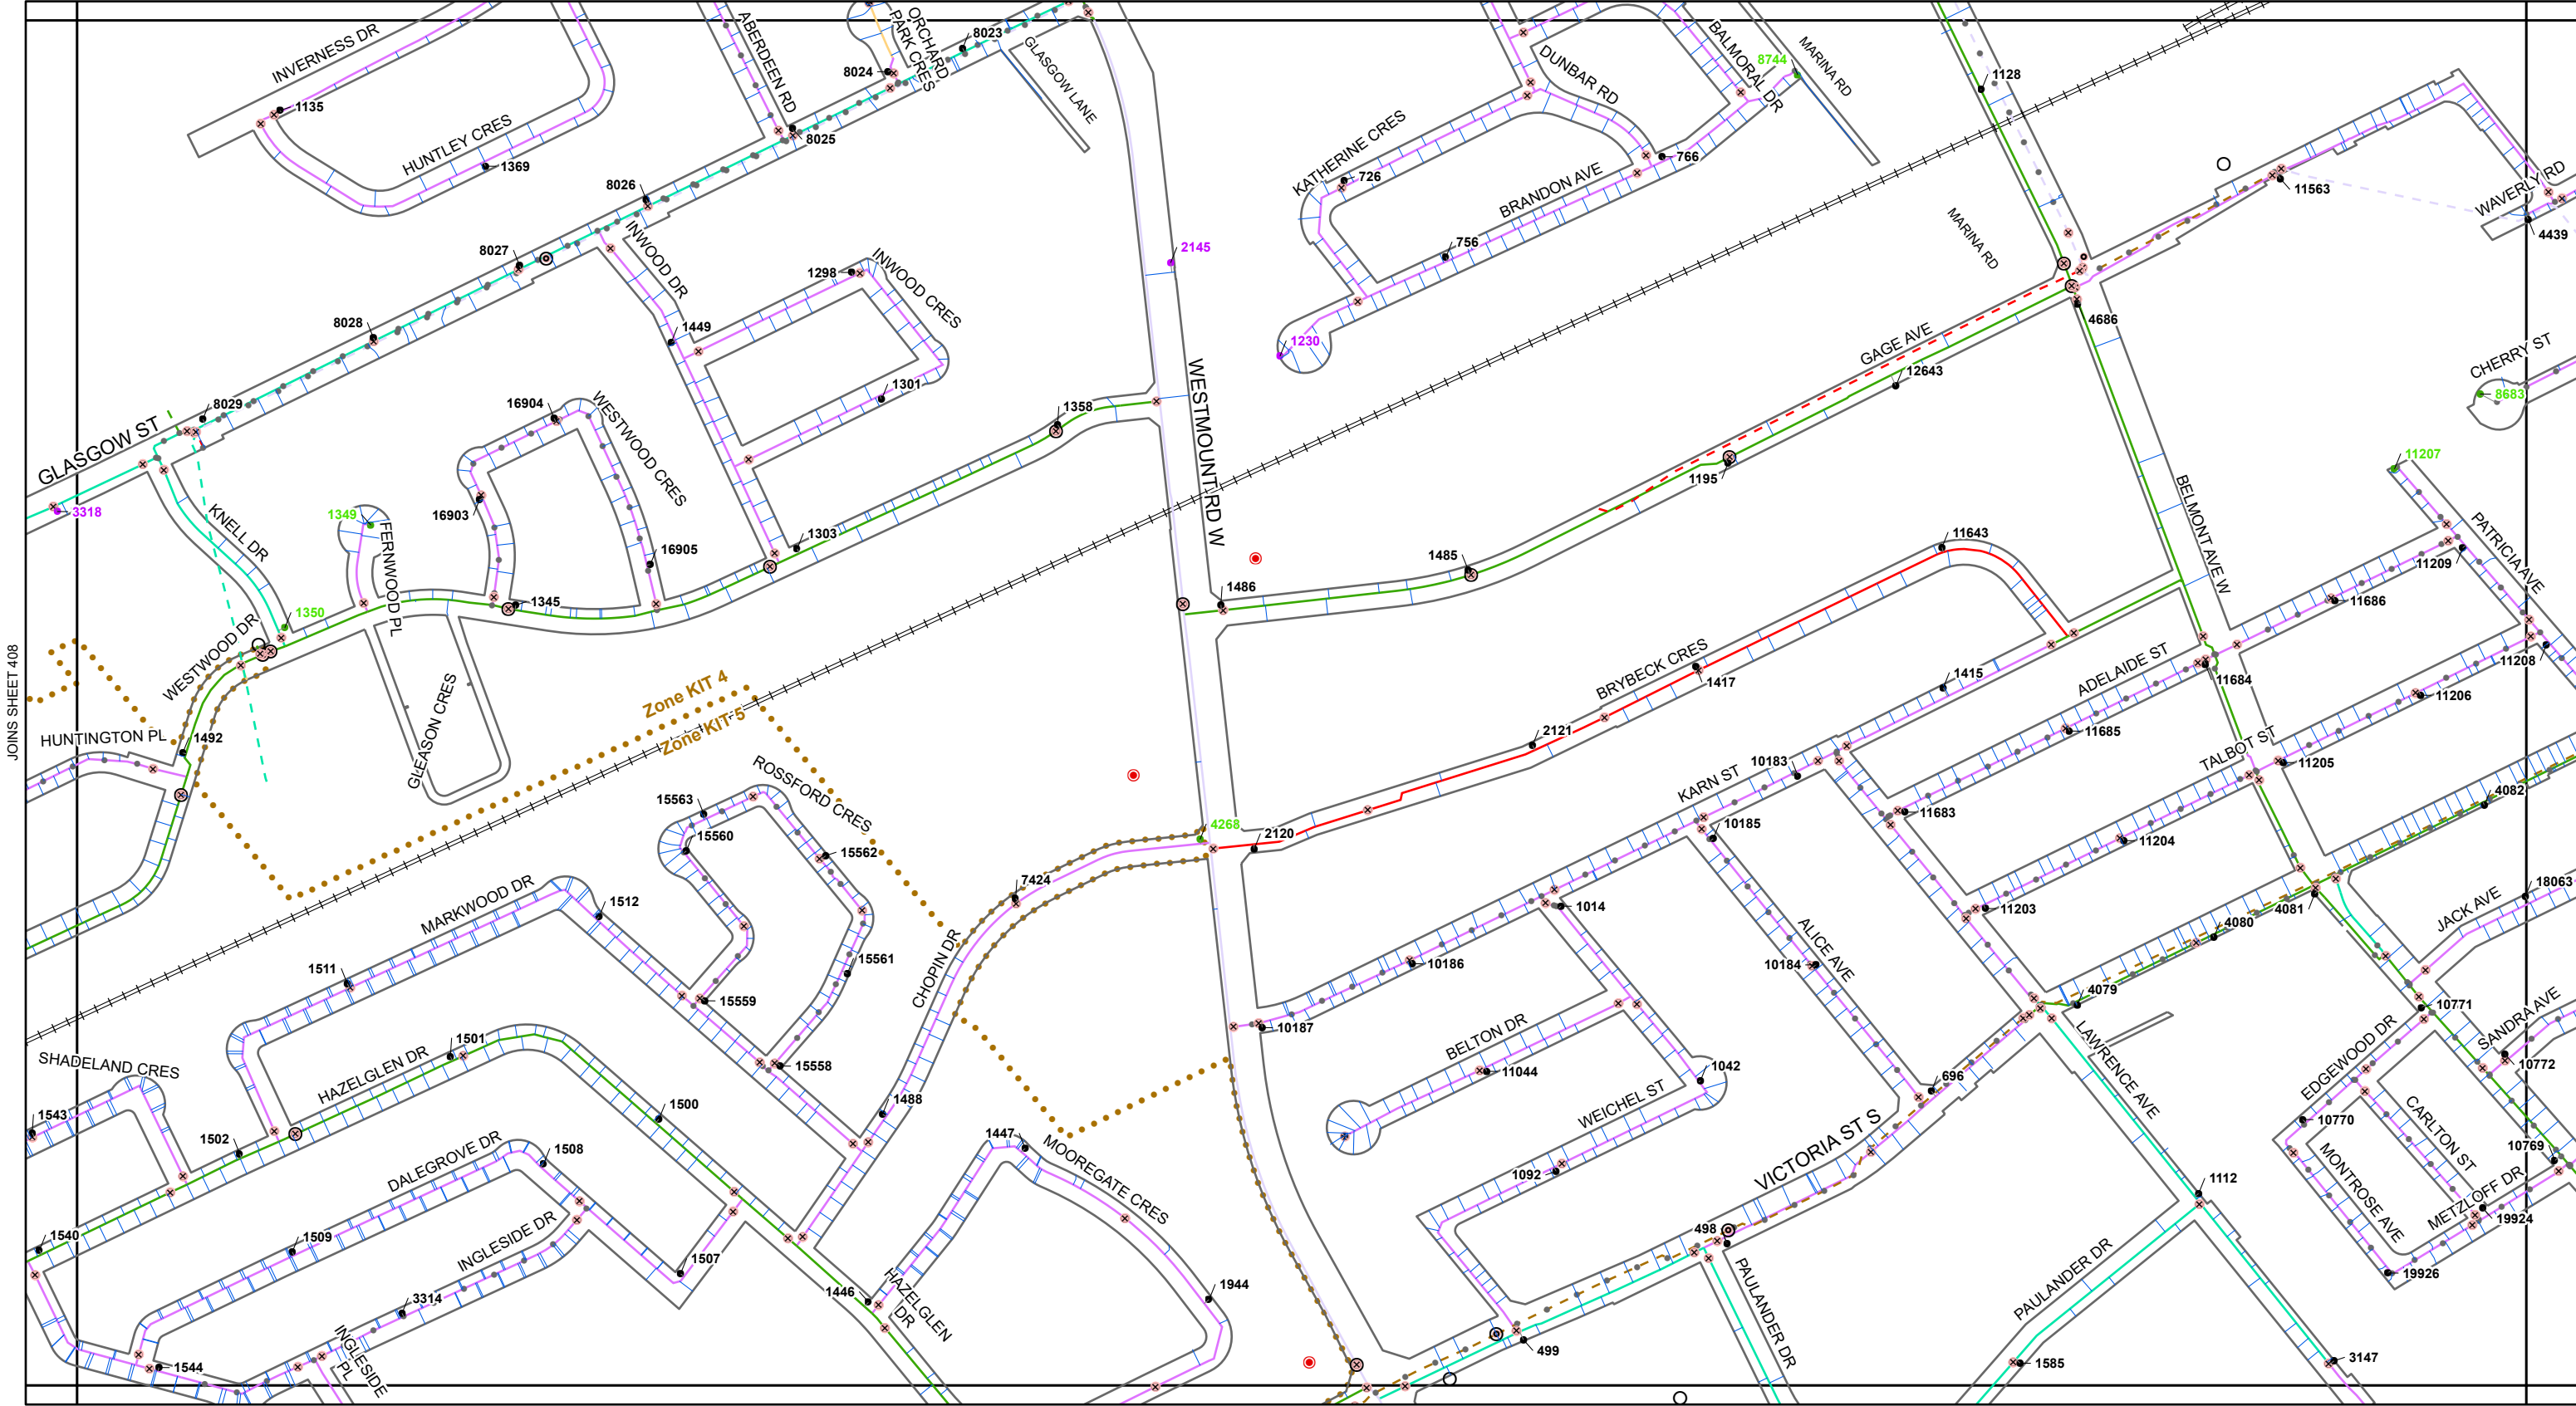

Kitchener Utilities Water Standard Grid Atlas Map Sheet 409

- Air Release

Blowoff

Pressure Reducing

Valve

Chamber
- Treatment Plant

Bacteriological Sampling Location

Plastic Main

Sanitary Force Main

Water Service Pipe

Parcel with Unusual Private Water Service Connection
- Main Ownership**

 - Kitchener
 - Region
 - Dual


Hydrant Flushing

 - Both Fall And Regular
 - New Development
 - Regular
 - All Other

Hydrant #

 - Hydrant #


- Main Diameter**
- 25mm (1")
 - 38mm (1.5")
 - 50mm (2")
 - 75mm (3")
 - 100mm (4")
 - 150mm (6")
 - 200mm (8")
 - 250mm (10")
 - 300mm (12")
 - 350mm (14")
- 400mm (16")
- 450mm (18")
- 600mm (24")
- 750mm (30")
- 900mm (36")
- 1200mm (48")

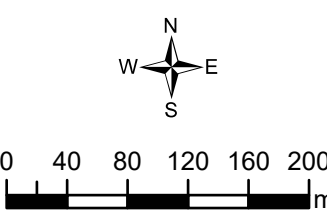

Kitchener Utilities

Corporate Services
Technology Innovation and Services
Geospatial Data and Analytics
Map created: September 26, 2026

388	389
408	409
429	430
431	432

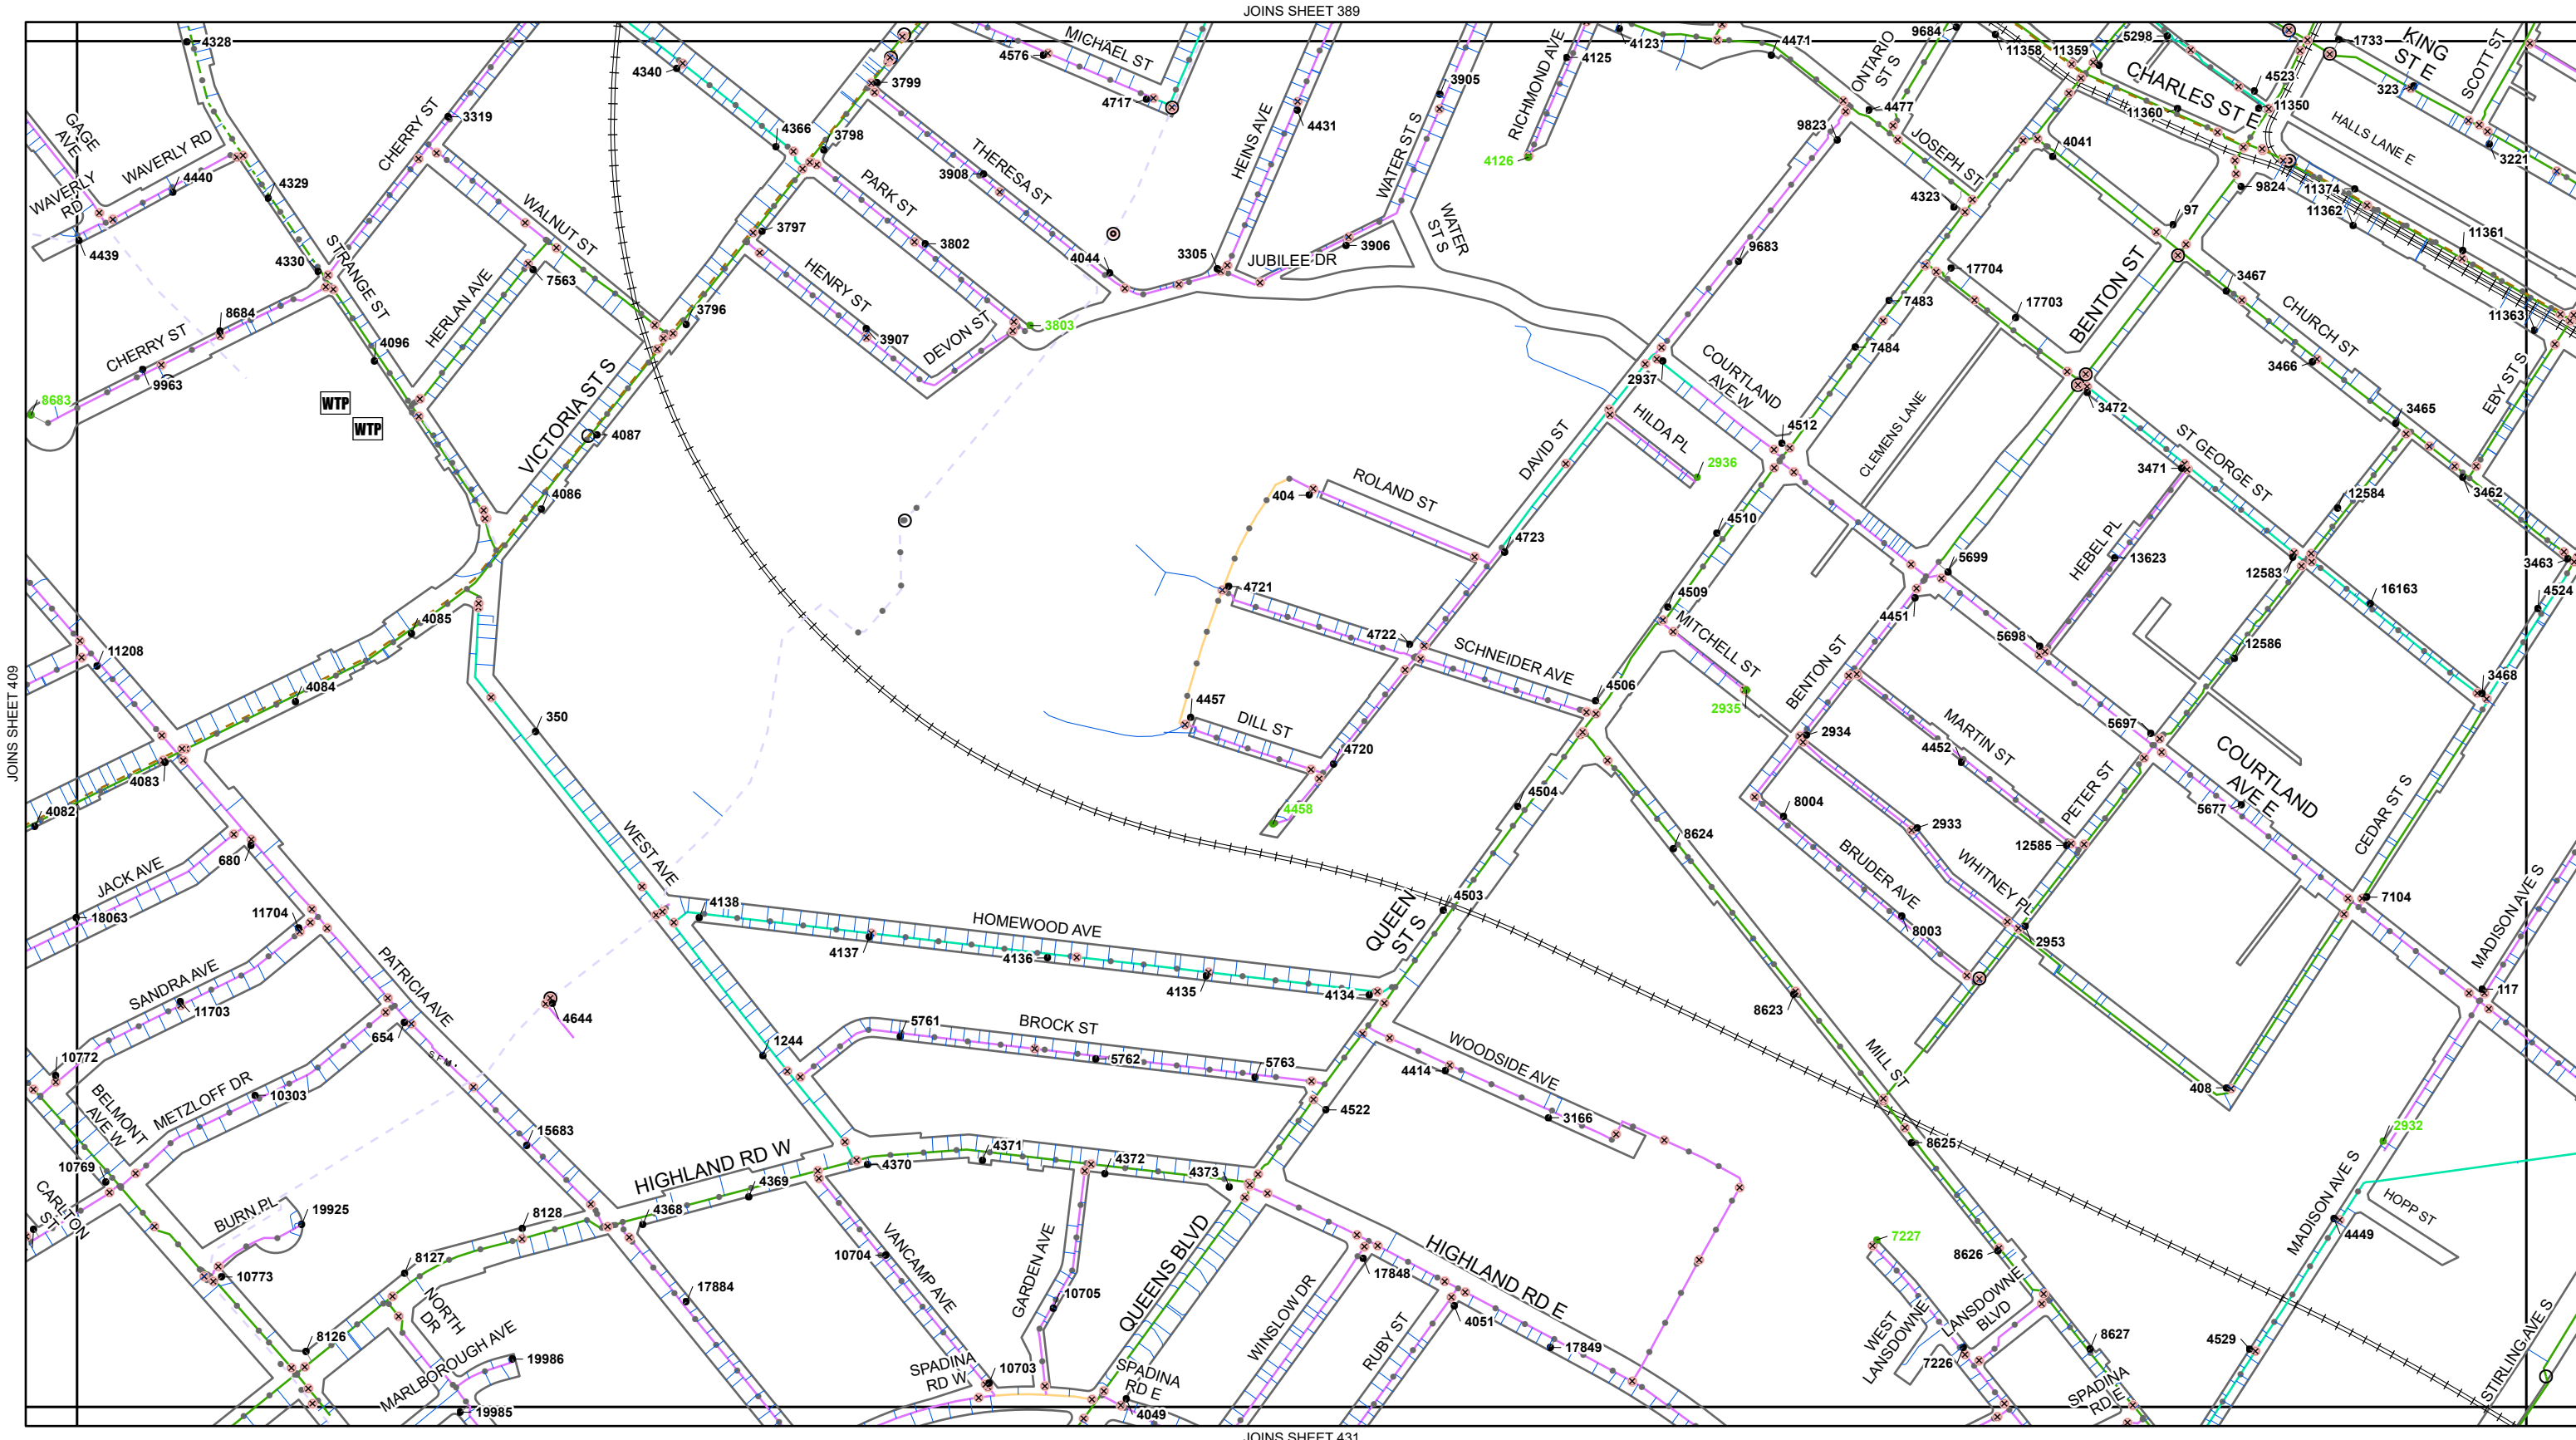

Kitchener Utilities

Water Standard Grid

Atlas Map Sheet 410

Air Release

Blowoff

Pressure Reducing

Valve

Chamber

WTP

Treatment Plant

Bacteriological Sampling Location

Plastic Main

Sanitary Force Main

Water Service Pipe

Parcel with Unusual Private Water Service Connection

Main Ownership

Kitchener

Region

Dual

Hydrant Flushing

Both Fall And Regular

New Development

Regular

All Other

Hydrant #

Hydrant #

Main Diameter

25mm (1")

38mm (1.5")

50mm (2")

75mm (3")

100mm (4")

150mm (6")

200mm (8")

250mm (10")

300mm (12")

350mm (14")

400mm (16")

450mm (18")

600mm (24")

750mm (30")

900mm (36")

1200mm (48")


W N E S

0 40 80 120 160 200 m

388	389	390
409	410	411
430	431	432

Kitchener
Corporate Services
Technology Innovation and Services
Geospatial Data and Analytics
Map created: September 26, 2026

DISCLAIMER: This document is subject to copyright and may only be used for your personal, non-commercial use, provided you keep intact the copyright notice. The City of Kitchener assumes no responsibility for any errors, and is not liable for any damages of any kind resulting from the use of, or reliance on, the information contained in this document. The City of Kitchener does not make any representations or warranty, express or implied, concerning the accuracy, quality, likely results or reliability of the use of the information contained in this document. © 2026 The Corporation of the City of Kitchener. Some portions of this publication are produced using information under licensed use from Teranet ©1998 Protected by Copyright - May not be reproduced without Permission THIS IS NOT A PLAN OF SURVEY - PROJECTION: UTM NAD 83 zone 17

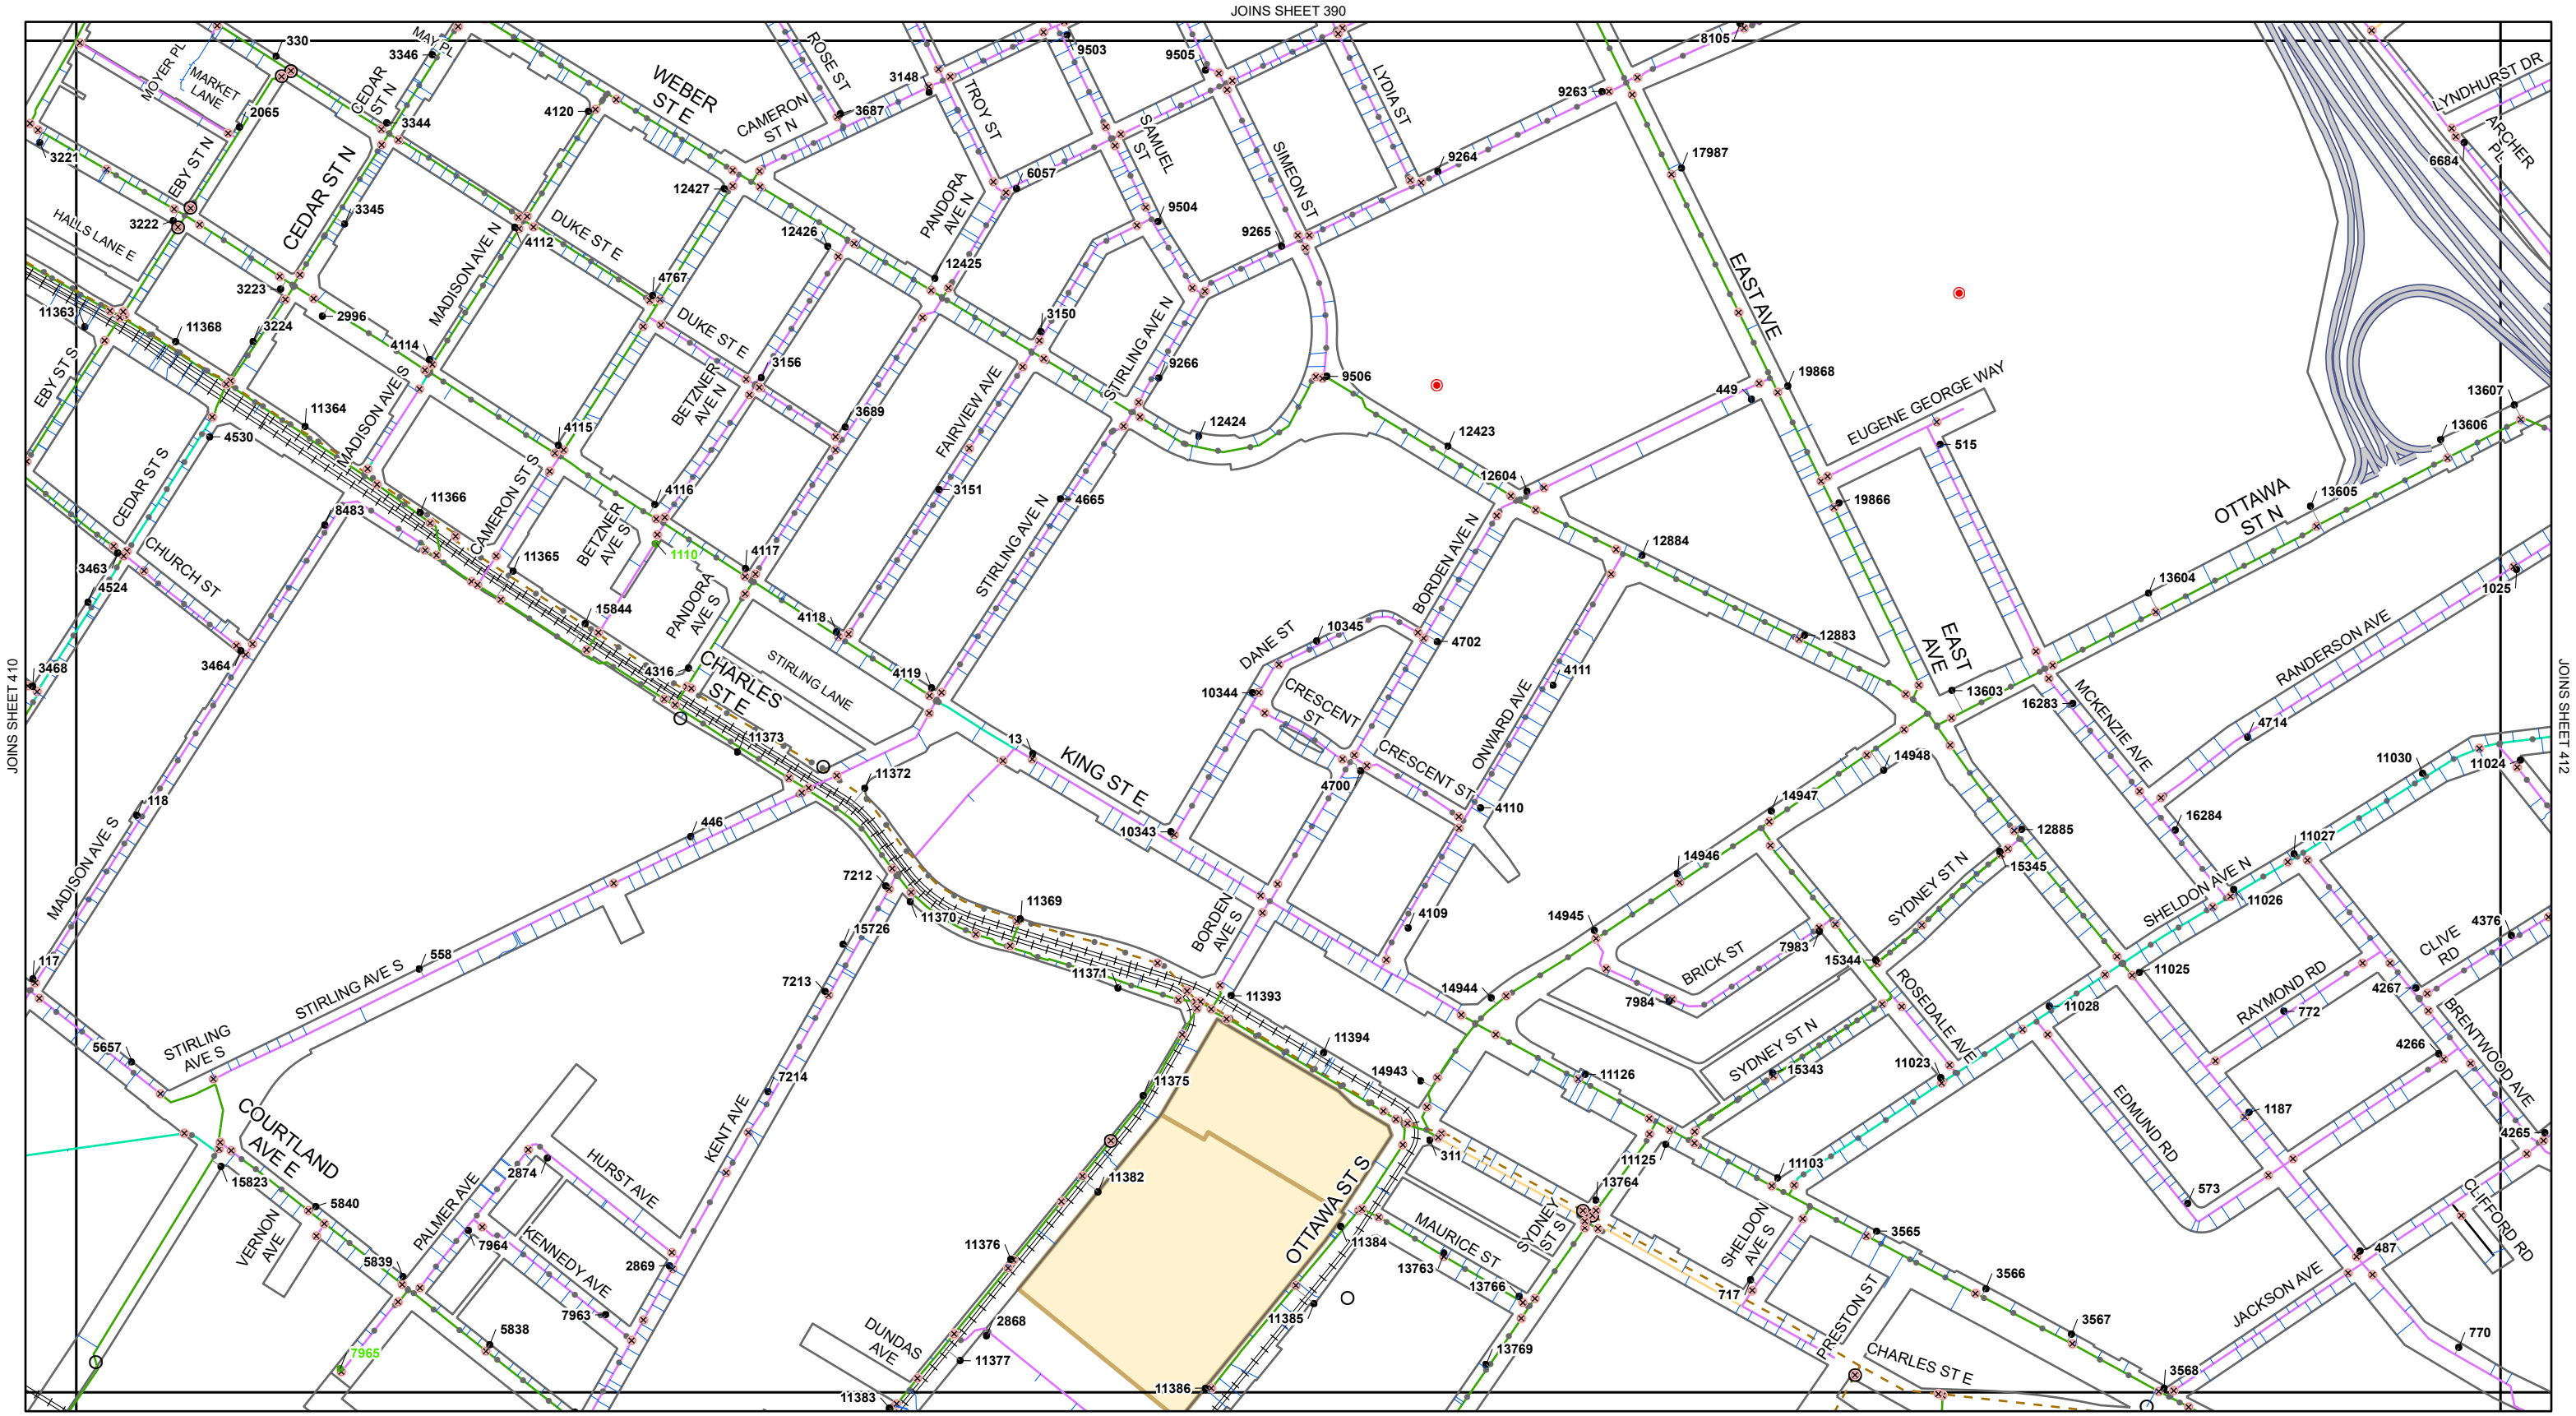

Kitchener Utilities

Water Standard Grid

Atlas Map Sheet 411

Air Release

Blowoff

Pressure Reducing

Valve

Chamber

WTP Treatment Plant

Bacteriological Sampling Location

Plastic Main

Sanitary Force Main

Water Service Pipe

Parcel with Unusual Private Water Service Connection

Main Ownership

Kitchener

Region

Dual

Hydrant Flushing

Both Fall And Regular

New Development

Regular

All Other

Hydrant #

1

2

3

4

5

6

7

8

9

10

11

12

13

14

Main Diameter

25mm (1")

38mm (1.5")

50mm (2")

75mm (3")

100mm (4")

150mm (6")

200mm (8")

250mm (10")

300mm (12")

350mm (14")

400mm (16")

450mm (18")

600mm (24")

750mm (30")

900mm (36")

1200mm (48")

W N E S

0 40 80 120 160 200 m


Map of Kitchener showing the location of Sheet 411.

389	390	391
410	411	412
431	432	433

Kitchener Utilities

Corporate Services
Technology Innovation and Services
Geospatial Data and Analytics
Map created: September 26, 2026

DISCLAIMER: This document is subject to copyright and may only be used for your personal, non-commercial use, provided you keep intact the copyright notice. The City of Kitchener assumes no responsibility for any errors, and is not liable for any damages of any kind resulting from the use of, or reliance on, the information contained in this document. The City of Kitchener does not make any representations or warranty, express or implied, concerning the accuracy, quality, likely results or reliability of the use of the information contained in this document. © 2026 The Corporation of the City of Kitchener. Some portions of this publication are produced using information under licensed use from Teranet ©1998 Protected by Copyright - May not be reproduced without Permission THIS IS NOT A PLAN OF SURVEY - PROJECTION: UTM NAD 83 zone 17

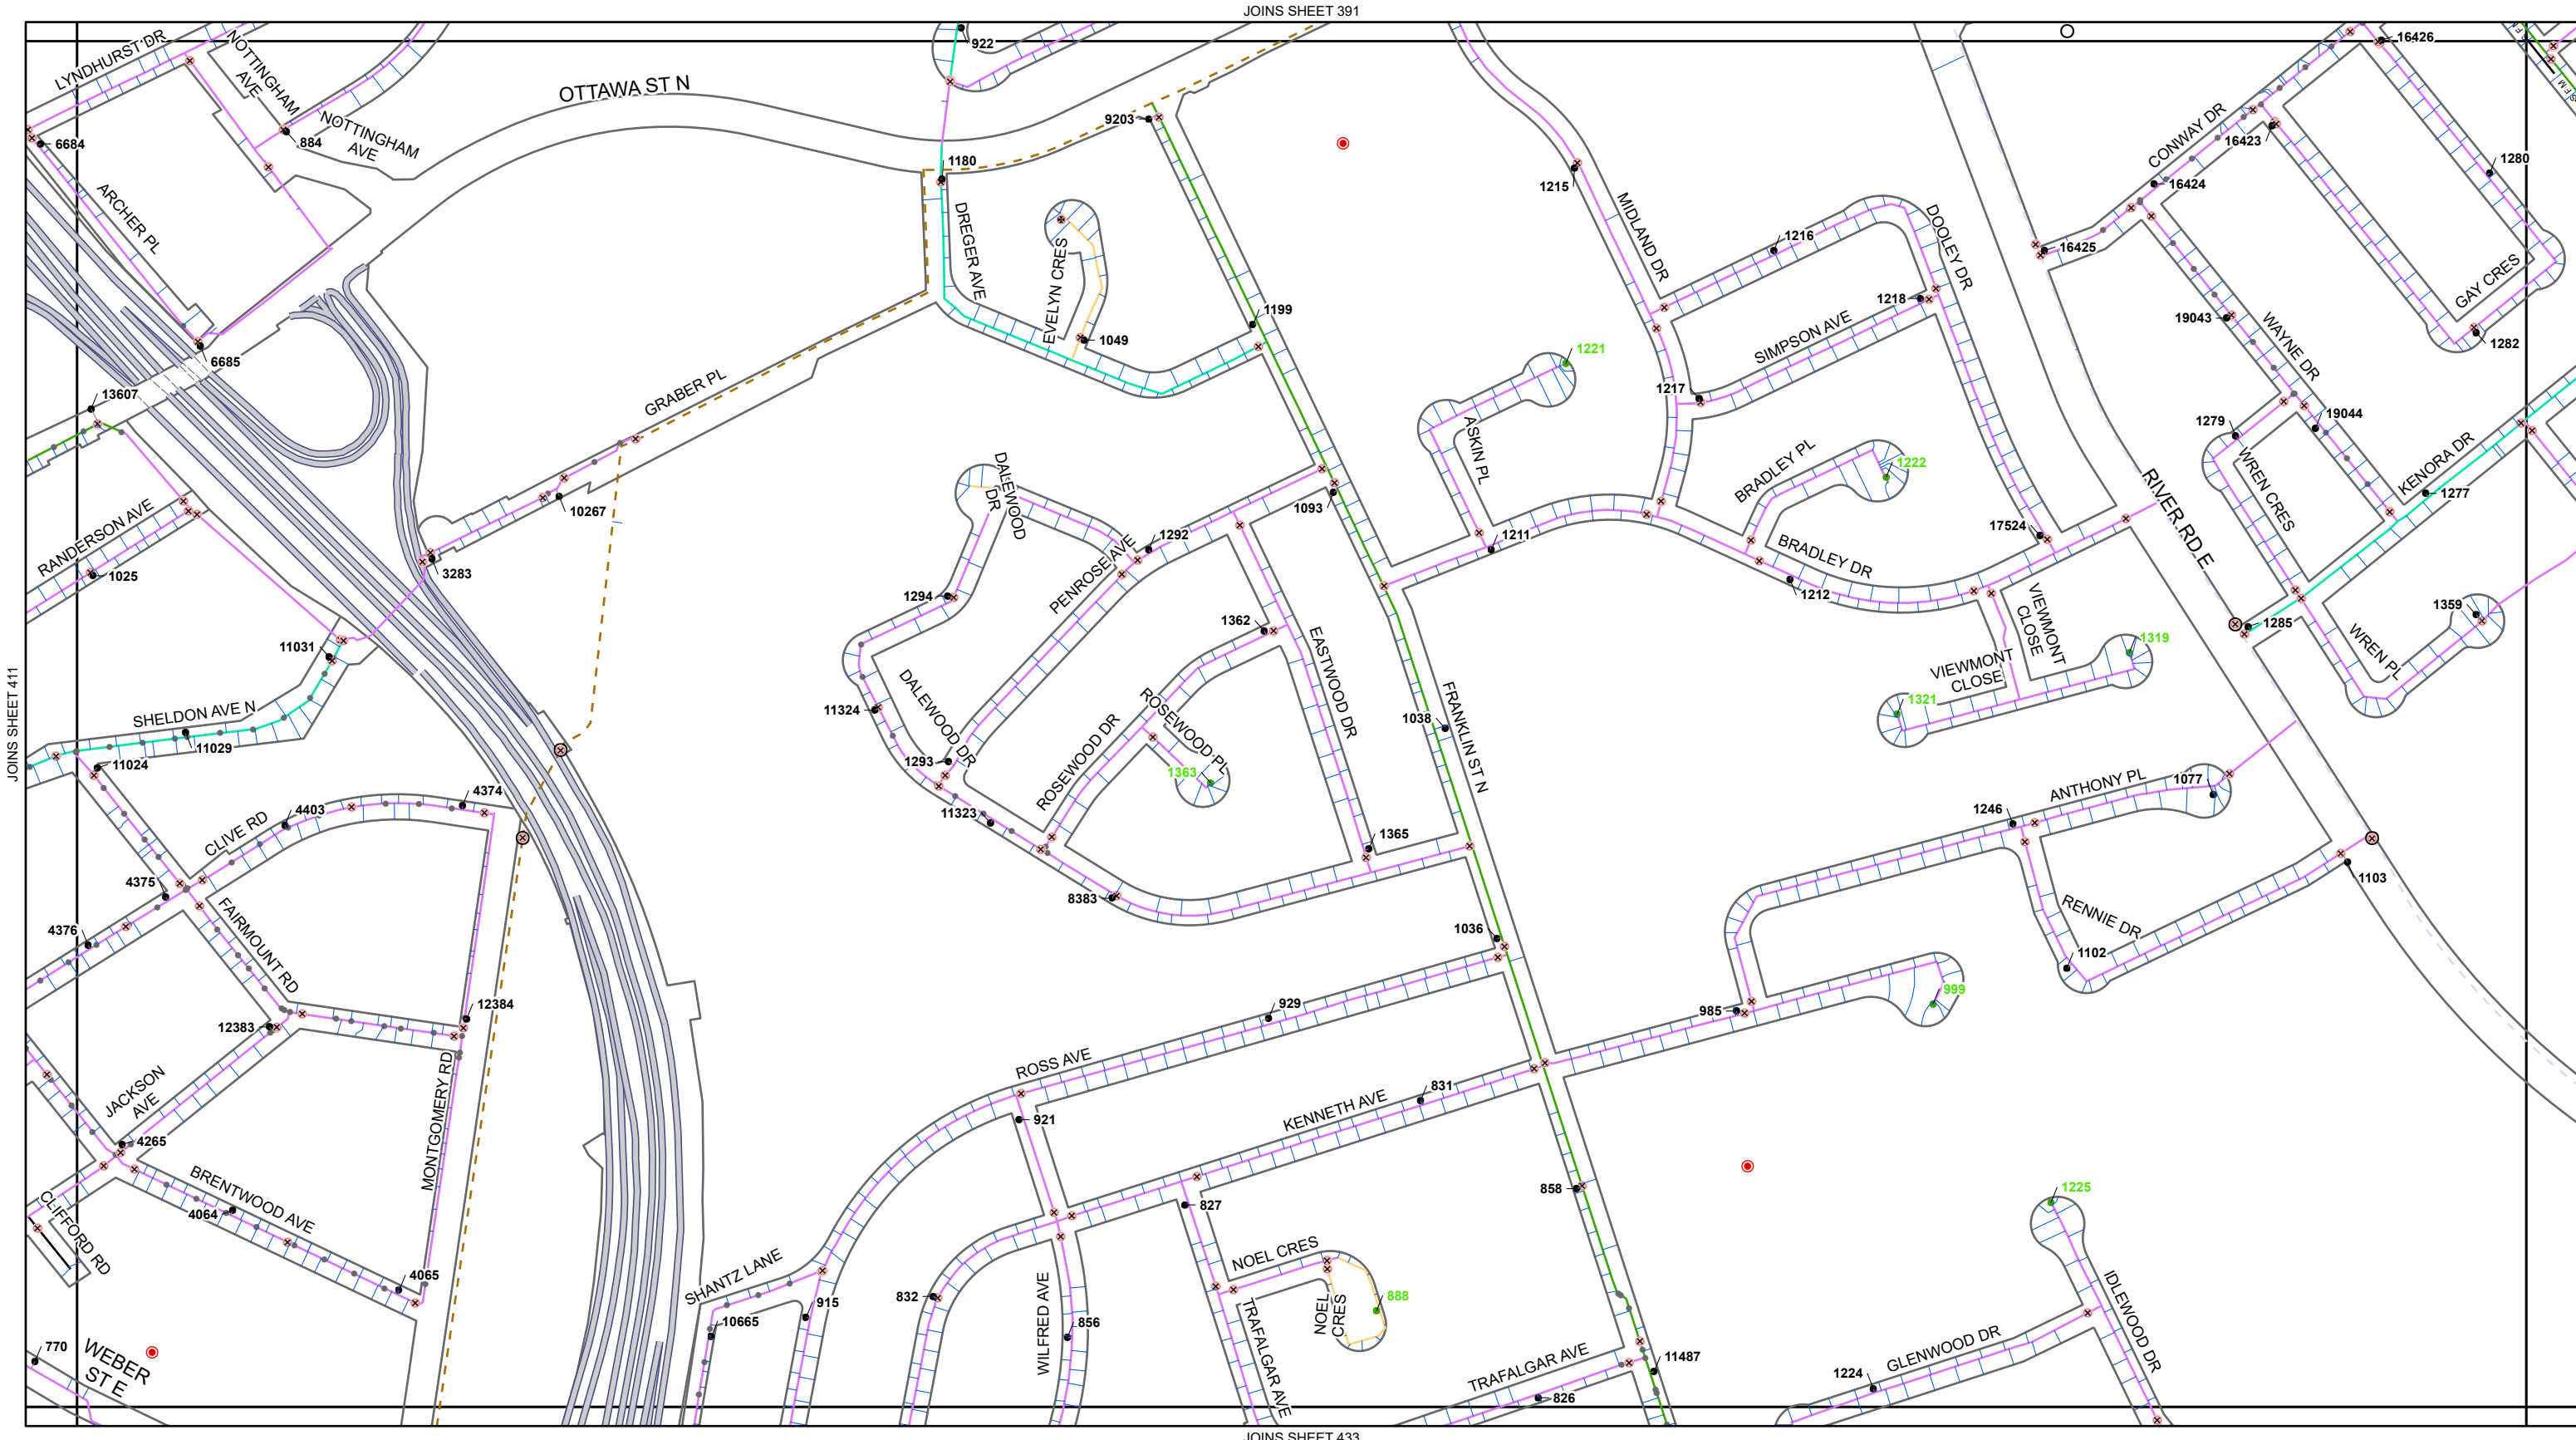

Kitchener Utilities

Water Standard Grid

Atlas Map Sheet 412

Air Release

Blowoff

Pressure Reducing

Valve

Chamber

Treatment Plant

Bacteriological Sampling Location

Plastic Main

Sanitary Force Main

Water Service Pipe

Parcel with Unusual Private Water Service Connection

Main Ownership

- Kitchener
- Region
- Dual

Hydrant Flushing

- Both Fall And Regular
- New Development
- Regular
- All Other

Hydrant #

- Hydrant #

Main Diameter

- 25mm (1")
- 38mm (1.5")
- 50mm (2")
- 75mm (3")
- 100mm (4")
- 150mm (6")
- 200mm (8")
- 250mm (10")
- 300mm (12")
- 350mm (14")

400mm (16")
 450mm (18")
 600mm (24")
 750mm (30")
 900mm (36")
 1200mm (48")

N
W E S


0 40 80 120 160 200 m

390	391	392
411	412	413
432	433	434

Kitchener Utilities

Kitchener Corporate Services
Technology Innovation and Services
Geospatial Data and Analytics
Map created: September 26, 2026

DISCLAIMER: This document is subject to copyright and may only be used for your personal, non-commercial use, provided you keep intact the copyright notice. The City of Kitchener assumes no responsibility for any errors, and is not liable for any damages of any kind resulting from the use of, or reliance on, the information contained in this document. The City of Kitchener does not make any representations or warranty, express or implied, concerning the accuracy, quality, likely results or reliability of the use of the information contained in this document. © 2026 The Corporation of the City of Kitchener. Some portions of this publication are produced using information under licensed use from Teranet ©1998 Protected by Copyright - May not be reproduced without Permission THIS IS NOT A PLAN OF SURVEY - PROJECTION: UTM NAD 83 zone 17

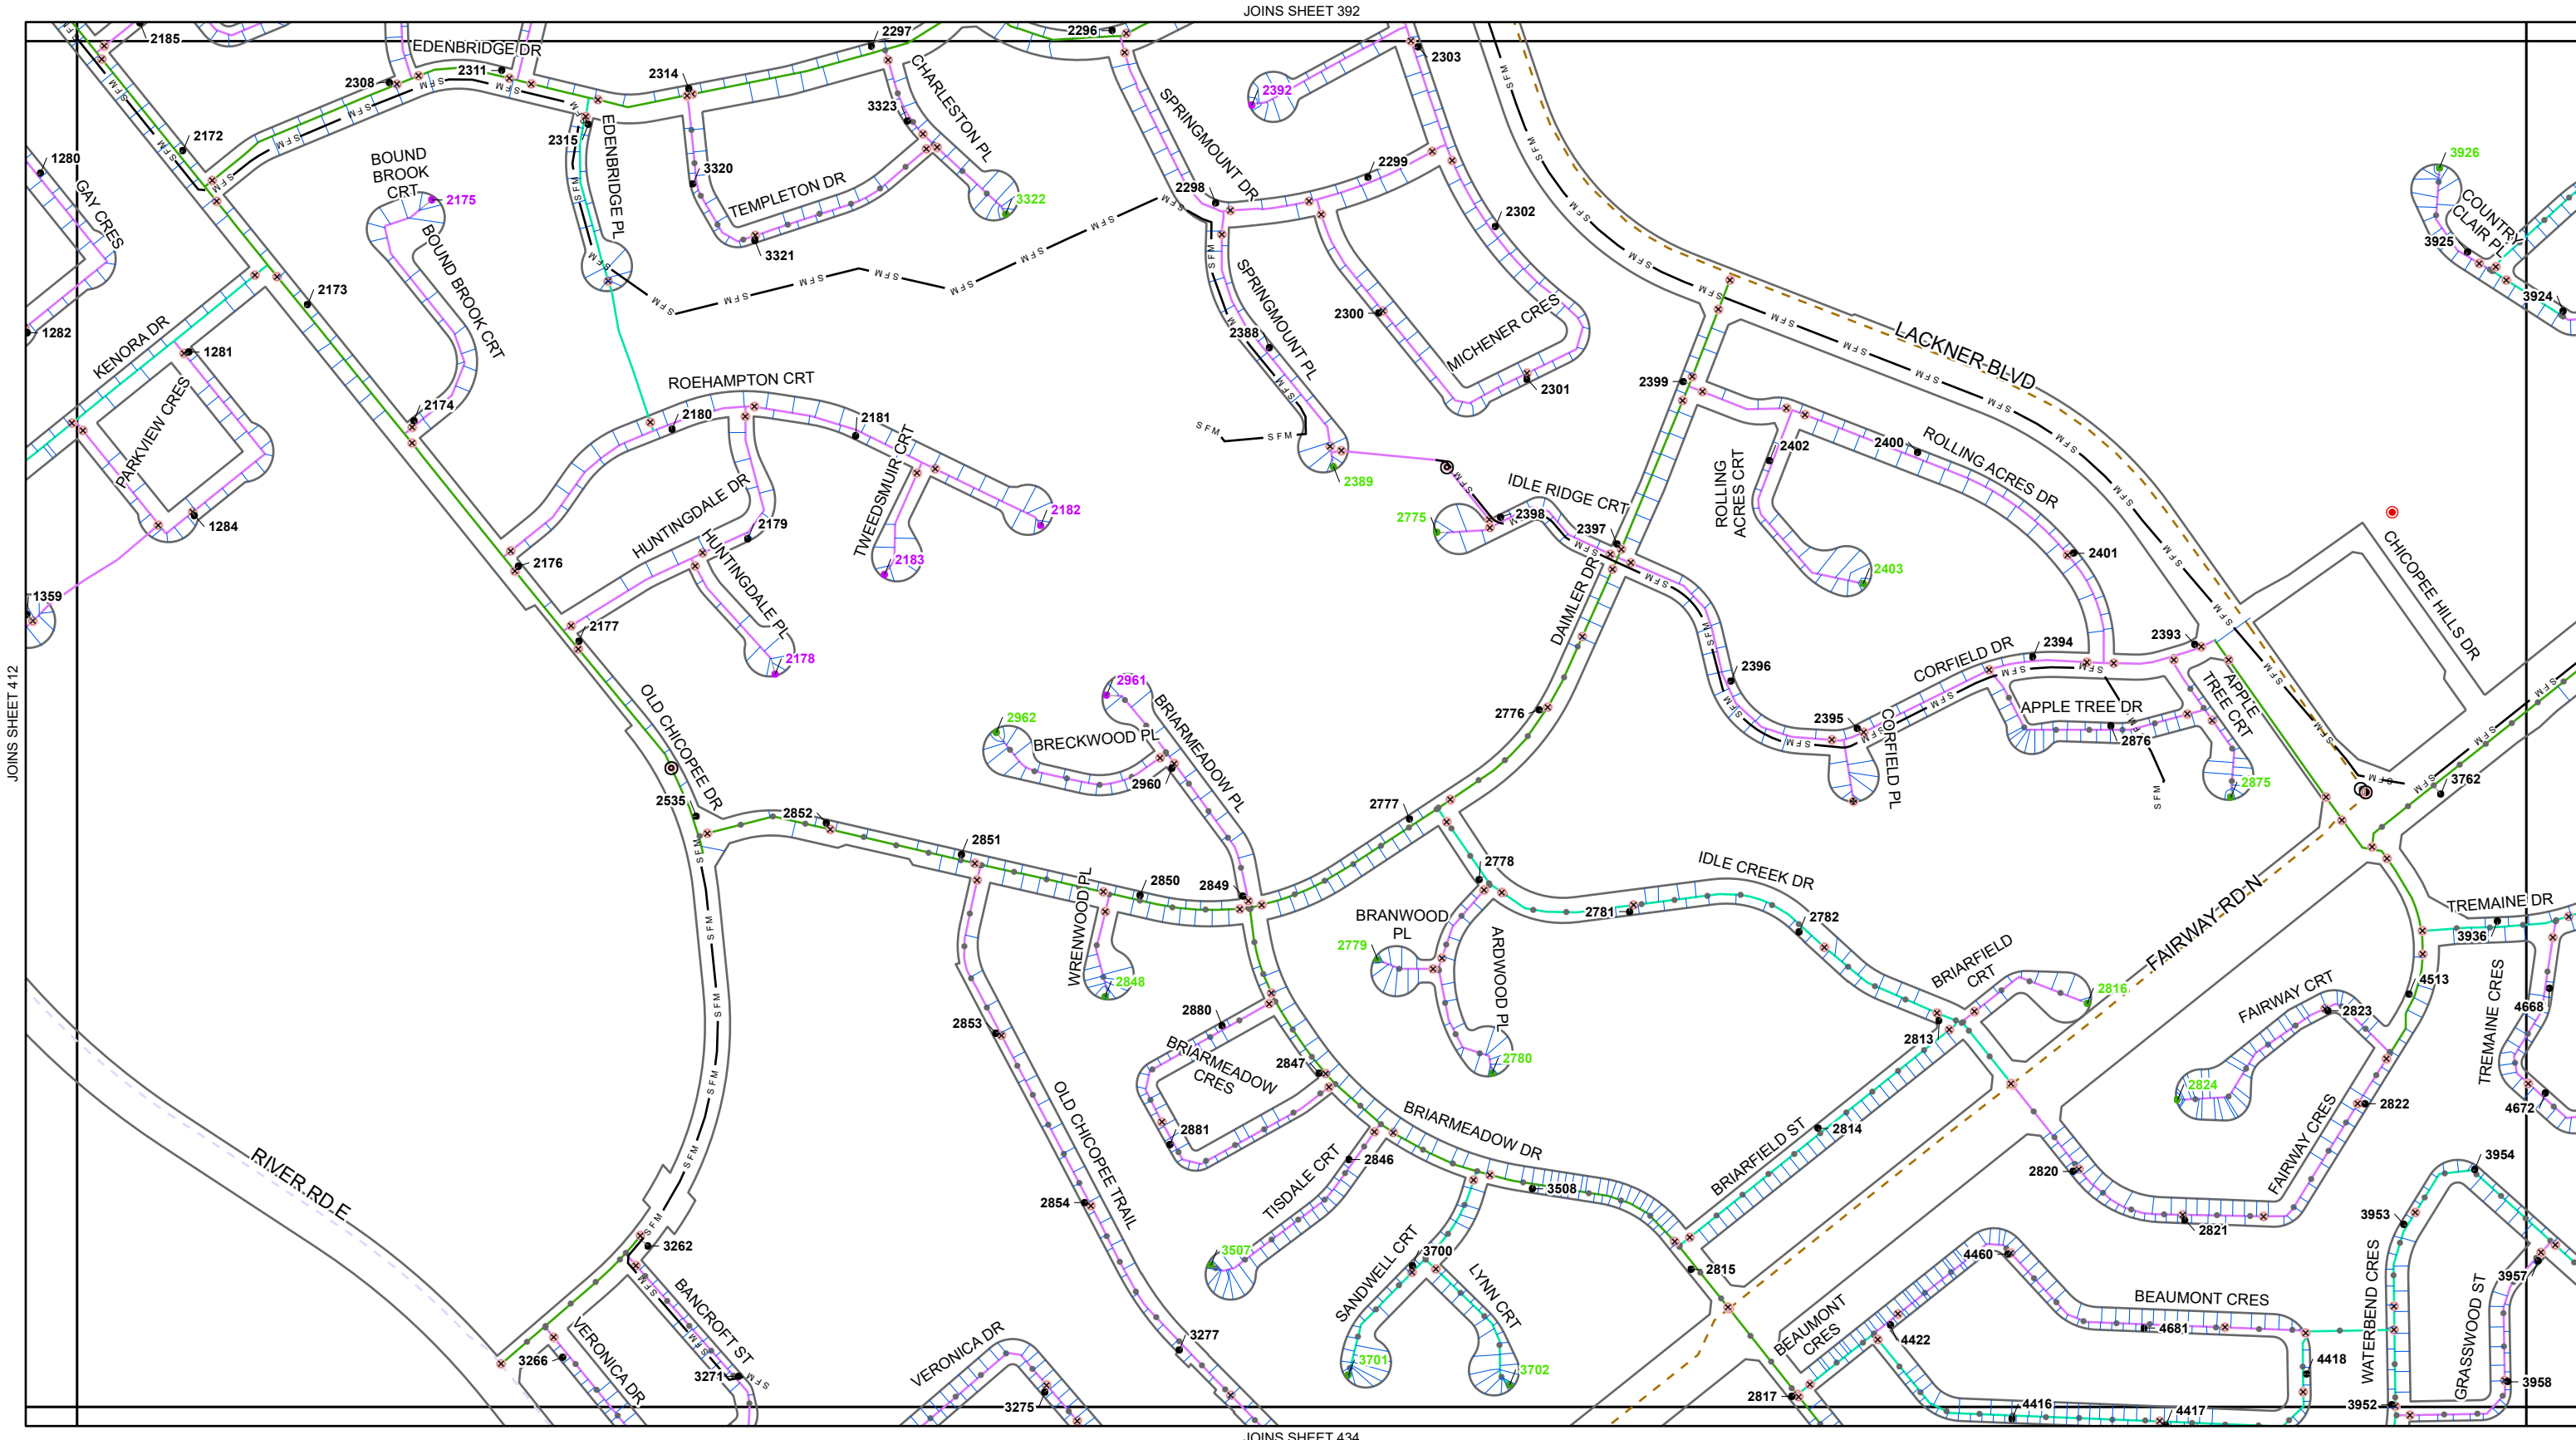

Kitchener Utilities

Water Standard Grid

Atlas Map Sheet 413

Air Release

Blowoff

Pressure Reducing

Valve

Chamber

Treatment Plant

Bacteriological Sampling Location

Plastic Main

Sanitary Force Main

Water Service Pipe

Parcel with Unusual Private Water Service Connection

Main Ownership

- Kitchener
- Region
- Dual

Hydrant Flushing

- Both Fall And Regular
- New Development
- Regular
- All Other

Hydrant #

- Hydrant #

Main Diameter

- 25mm (1")
- 38mm (1.5")
- 50mm (2")
- 75mm (3")
- 100mm (4")
- 150mm (6")
- 200mm (8")
- 250mm (10")
- 300mm (12")
- 350mm (14")

400mm (16")

450mm (18")

600mm (24")

750mm (30")

900mm (36")

1200mm (48")

N
W E
S


0 40 80 120 160 200 m

391	392	393
412	413	414
433	434	435

Kitchener Utilities

Kitchener Corporate Services
Technology Innovation and Services
Geospatial Data and Analytics
Map created: September 26, 2026

DISCLAIMER: This document is subject to copyright and may only be used for your personal, non-commercial use, provided you keep intact the copyright notice. The City of Kitchener assumes no responsibility for any errors, and is not liable for any damages of any kind resulting from the use of, or reliance on, the information contained in this document. The City of Kitchener does not make any representations or warranty, express or implied, concerning the accuracy, quality, likely results or reliability of the use of the information contained in this document. © 2026 The Corporation of the City of Kitchener. Some portions of this publication are produced using information under licensed use from Teranet ©1998 Protected by Copyright - May not be reproduced without Permission THIS IS NOT A PLAN OF SURVEY - PROJECTION: UTM NAD 83 zone 18

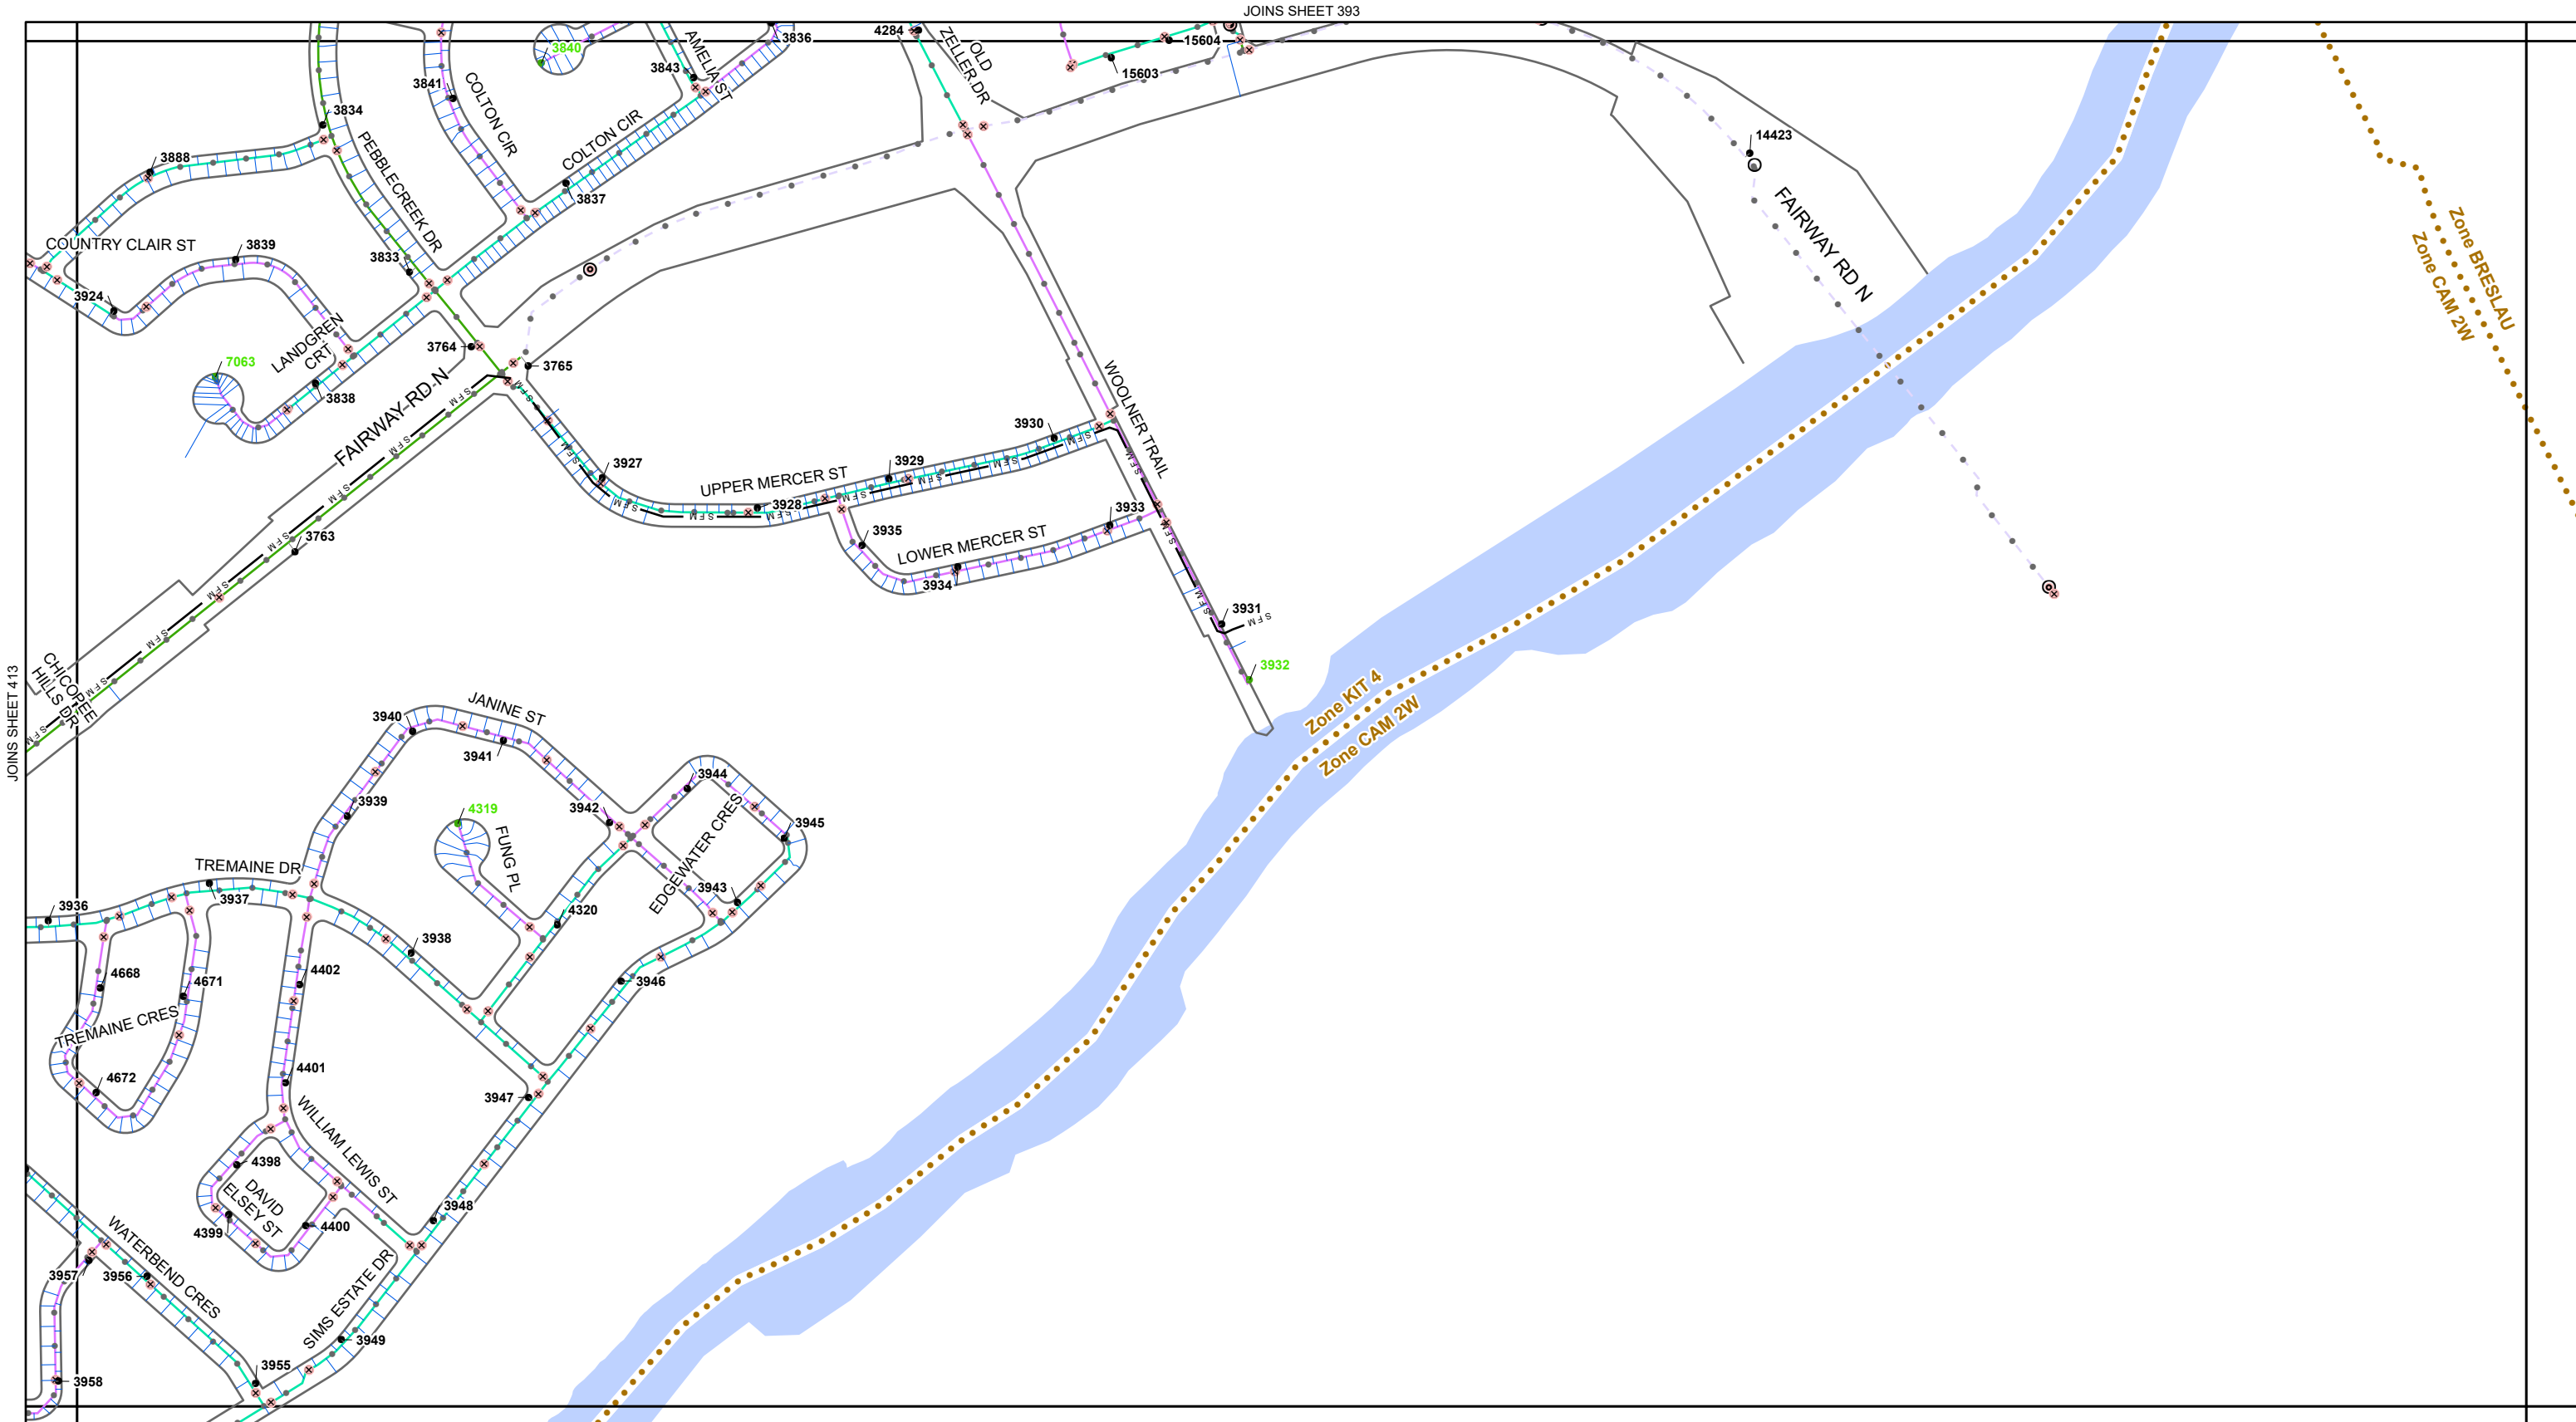

Kitchener Utilities

Water Standard Grid

Atlas Map Sheet 414

Air Release

Blowoff

Pressure Reducing

Valve

Chamber

Treatment Plant

Bacteriological Sampling Location

Plastic Main

Sanitary Force Main

Water Service Pipe

Parcel with Unusual Private Water Service Connection

Main Ownership

Kitchener

Region

Dual

Hydrant Flushing

Both Fall And Regular

New Development

Regular

All Other

Hydrant #

Hydrant #

Main Diameter

25mm (1")

38mm (1.5")

50mm (2")

75mm (3")

100mm (4")

150mm (6")

200mm (8")

250mm (10")

300mm (12")

350mm (14")

400mm (16")

450mm (18")

600mm (24")

750mm (30")

900mm (36")

1200mm (48")

W N E S

0

40

80

120

160


200

m

392	393
413	414
434	435

Map created: September 26, 2026

DISCLAIMER: This document is subject to copyright and may only be used for your personal, non-commercial use, provided you keep intact the copyright notice. The City of Kitchener assumes no responsibility for any errors, and is not liable for any damages of any kind resulting from the use of, or reliance on, the information contained in this document. The City of Kitchener does not make any representations or warranty, express or implied, concerning the accuracy, quality, likely results or reliability of the use of the information contained in this document. © 2026 The Corporation of the City of Kitchener. Some portions of this publication are produced using information under licensed use from Terareit ©1998 Protected by Copyright - May not be reproduced without Permission THIS IS NOT A PLAN OF SURVEY - PROJECTION: UTM NAD 83 zone 17

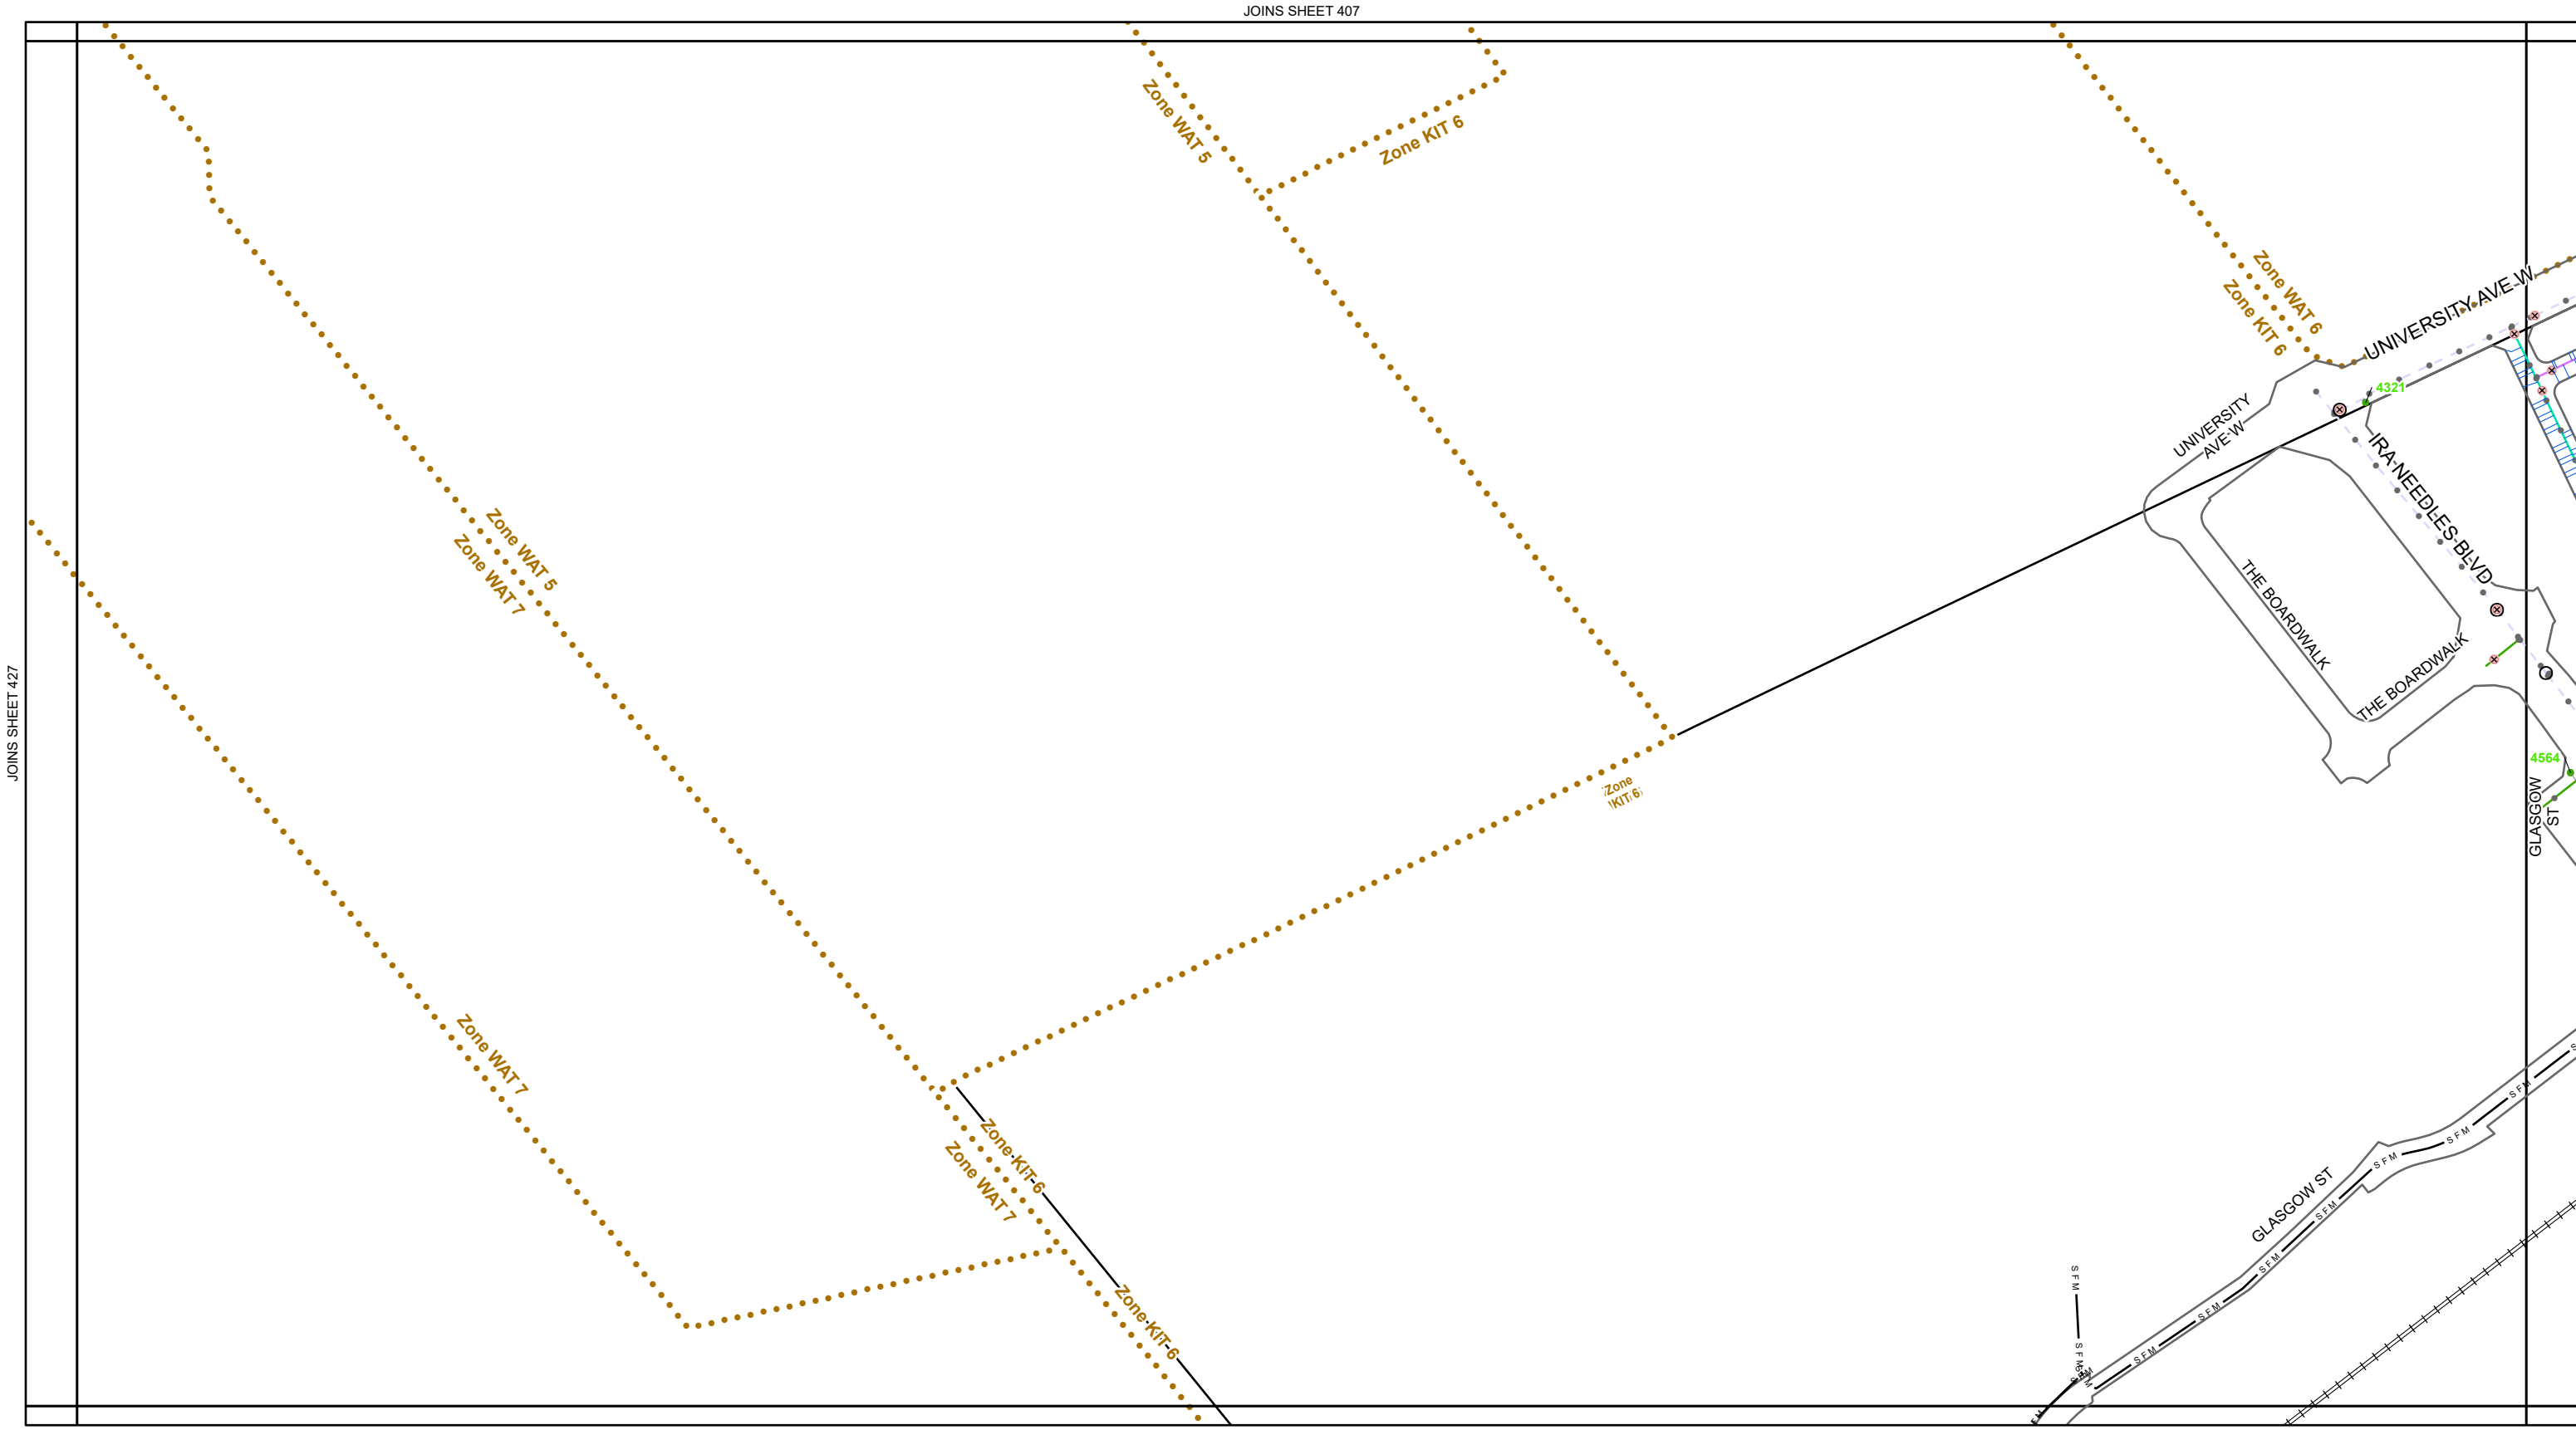

JOINS SHEET 427

JOINS SHEET 407

JOINS SHEET 429

JOINS SHEET 449

Kitchener Utilities

Water Standard Grid

Atlas Map Sheet 428

Air Release

Blowoff

Pressure Reducing

Valve

Chamber

Treatment Plant

Bacteriological Sampling Location

Plastic Main

Sanitary Force Main

Water Service Pipe

Parcel with Unusual Private Water Service Connection

Kitchener

Region

Dual

Both Fall And Regular

New Development

Regular

All Other

25mm (1")

38mm (1.5")

50mm (2")

75mm (3")

100mm (4")

150mm (6")

200mm (8")

250mm (10")

300mm (12")

350mm (14")

400mm (16")

450mm (18")

600mm (24")

750mm (30")

900mm (36")

1200mm (48")

N
W E
S

0 40 80 120 160 200 m

428

449

408


429

450

Kitchener Utilities

Kitchener Corporate Services
Technology Innovation and Services
Geospatial Data and Analytics
Map created: September 26, 2026

DISCLAIMER: This document is subject to copyright and may only be used for your personal, non-commercial use, provided you keep intact the copyright notice. The City of Kitchener assumes no responsibility for any errors, and is not liable for any damages of any kind resulting from the use of, or reliance on, the information contained in this document. The City of Kitchener does not make any representations or warranty, express or implied, concerning the accuracy, quality, likely results or reliability of the use of the information contained in this document. © 2026 The Corporation of the City of Kitchener. Some portions of this publication are produced using information under licensed use from Terare! ©1998 Protected by Copyright - May not be reproduced without Permission THIS IS NOT A PLAN OF SURVEY - PROJECTION: UTM NAD 83 zone 17

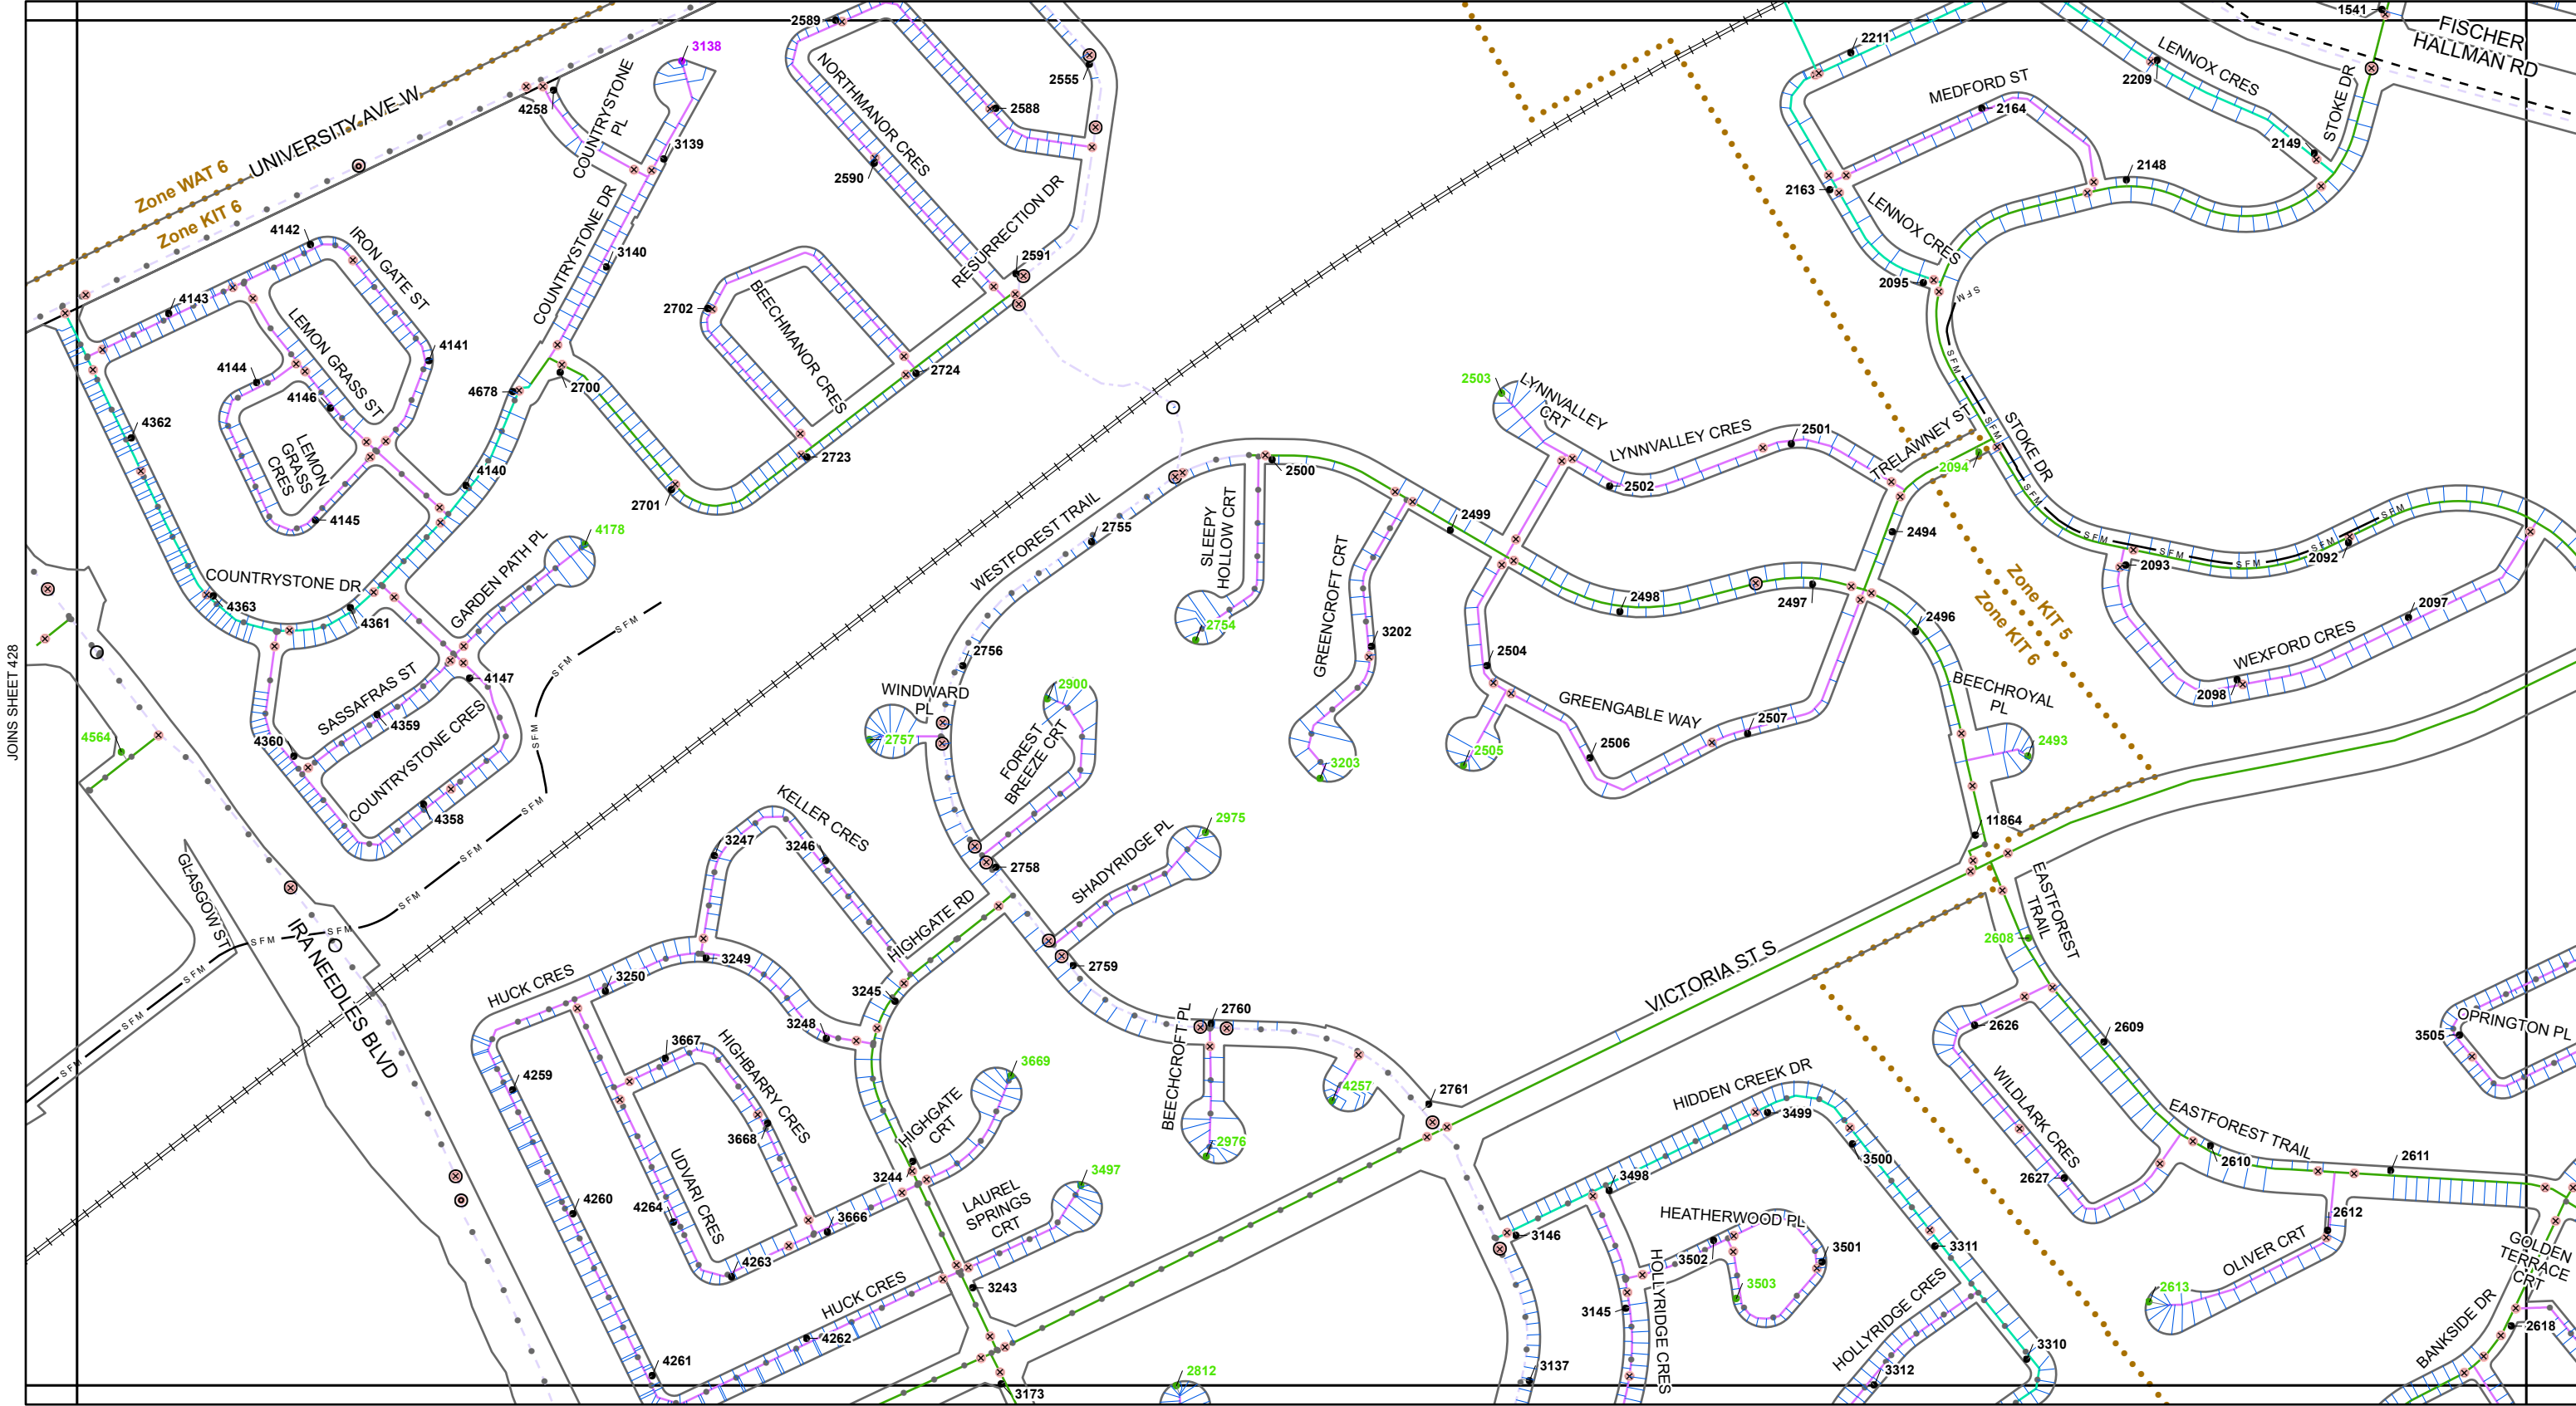

JOINS SHEET 428

JOINS SHEET 430

Kitchener Utilities

Water Standard Grid

Atlas Map Sheet 429

- Air Release
- Blowoff
- Pressure Reducing
- Valve
- Chamber

WTP Treatment Plant

- Bacteriological Sampling Location
- Plastic Main
- Sanitary Force Main
- Water Service Pipe
- Parcel with Unusual Private Water Service Connection

Main Ownership

- Kitchener
- Region
- Dual

Hydrant Flushing

- Both Fall And Regular
- New Development
- Regular
- All Other

Hydrant #

Main Diameter

- 25mm (1")
- 38mm (1.5")
- 50mm (2")
- 75mm (3")
- 100mm (4")
- 150mm (6")
- 200mm (8")
- 250mm (10")
- 300mm (12")
- 350mm (14")

- 400mm (16")
- 450mm (18")
- 600mm (24")
- 750mm (30")
- 900mm (36")
- 1200mm (48")

W N E S


0 40 80 120 160 200 m

408	409
428	429
449	450

Kitchener Utilities

KITCHENER
Corporate Services
Technology Innovation and Services
Geospatial Data and Analytics
Map created: September 26, 2026

DISCLAIMER: This document is subject to copyright and may only be used for your personal, non-commercial use, provided you keep intact the copyright notice. The City of Kitchener assumes no responsibility for any errors, and is not liable for any damages of any kind resulting from the use of, or reliance on, the information contained in this document. The City of Kitchener does not make any representations or warranty, express or implied, concerning the accuracy, quality, likely results or reliability of the use of the information contained in this document. © 2026 The Corporation of the City of Kitchener. Some portions of this publication are produced using information under licensed use from Teranet ©1998 Protected by Copyright - May not be reproduced without Permission THIS IS NOT A PLAN OF SURVEY - PROJECTION: UTM NAD 83 zone 17

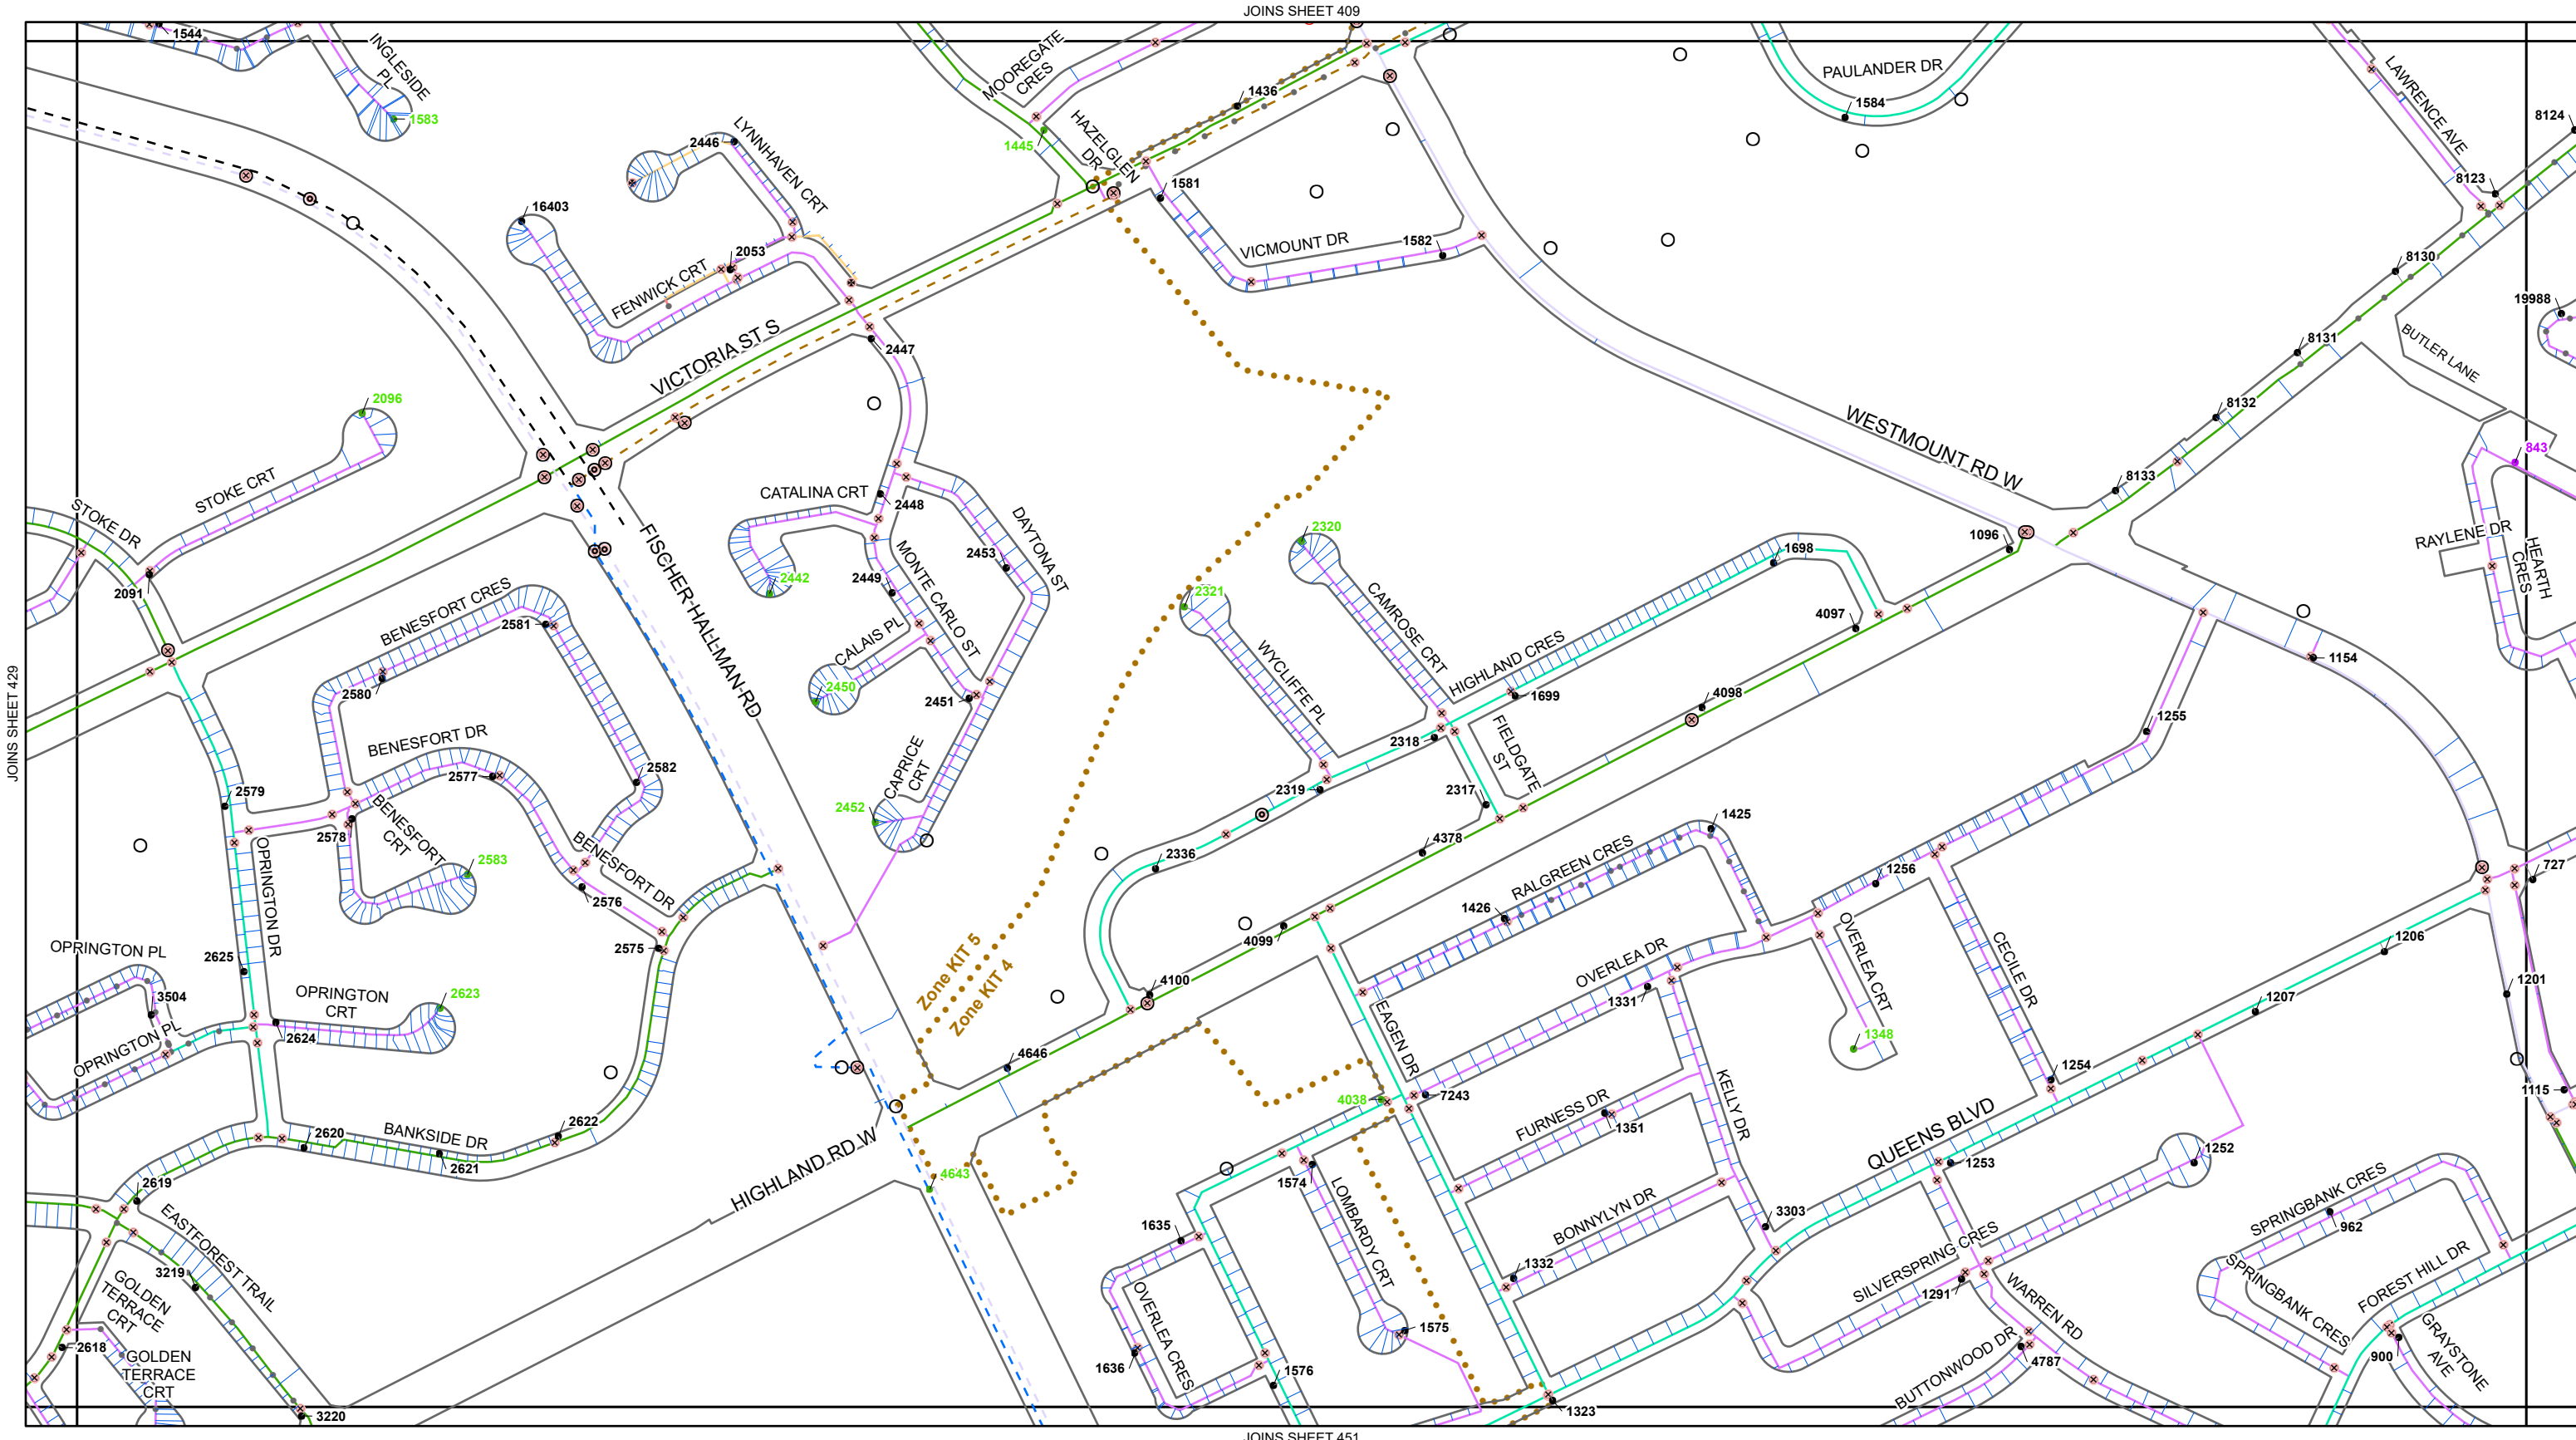

Kitchener Utilities

Water Standard Grid

Atlas Map Sheet 430

Air Release

Blowoff

Pressure Reducing

Valve

Chamber

Treatment Plant

Bacteriological Sampling Location

Plastic Main

Sanitary Force Main

Water Service Pipe

Parcel with Unusual Private Water Service Connection

Main Ownership

- Kitchener
- Region
- Dual

Hydrant Flushing

- Both Fall And Regular
- New Development
- Regular
- All Other

Hydrant #

- Hydrant #

Main Diameter

- 25mm (1")
- 38mm (1.5")
- 50mm (2")
- 75mm (3")
- 100mm (4")
- 150mm (6")
- 200mm (8")
- 250mm (10")
- 300mm (12")
- 350mm (14")

400mm (16")

450mm (18")

600mm (24")

750mm (30")

900mm (36")

1200mm (48")

N
W E
S


0 40 80 120 160 200 m

408	409	410
429	430	431
450	451	452

Kitchener Utilities

KITCHENER
Corporate Services
Technology Innovation and Services
Geospatial Data and Analytics
Map created: September 26, 2026

DISCLAIMER: This document is subject to copyright and may only be used for your personal, non-commercial use, provided you keep intact the copyright notice. The City of Kitchener assumes no responsibility for any errors, and is not liable for any damages of any kind resulting from the use of, or reliance on, the information contained in this document. The City of Kitchener does not make any representations or warranty, express or implied, concerning the accuracy, quality, likely results or reliability of the use of the information contained in this document. © 2026 The Corporation of the City of Kitchener. Some portions of this publication are produced using information under licensed use from Terare! ©1998 Protected by Copyright - May not be reproduced without Permission THIS IS NOT A PLAN OF SURVEY - PROJECTION: UTM NAD 83 zone 17

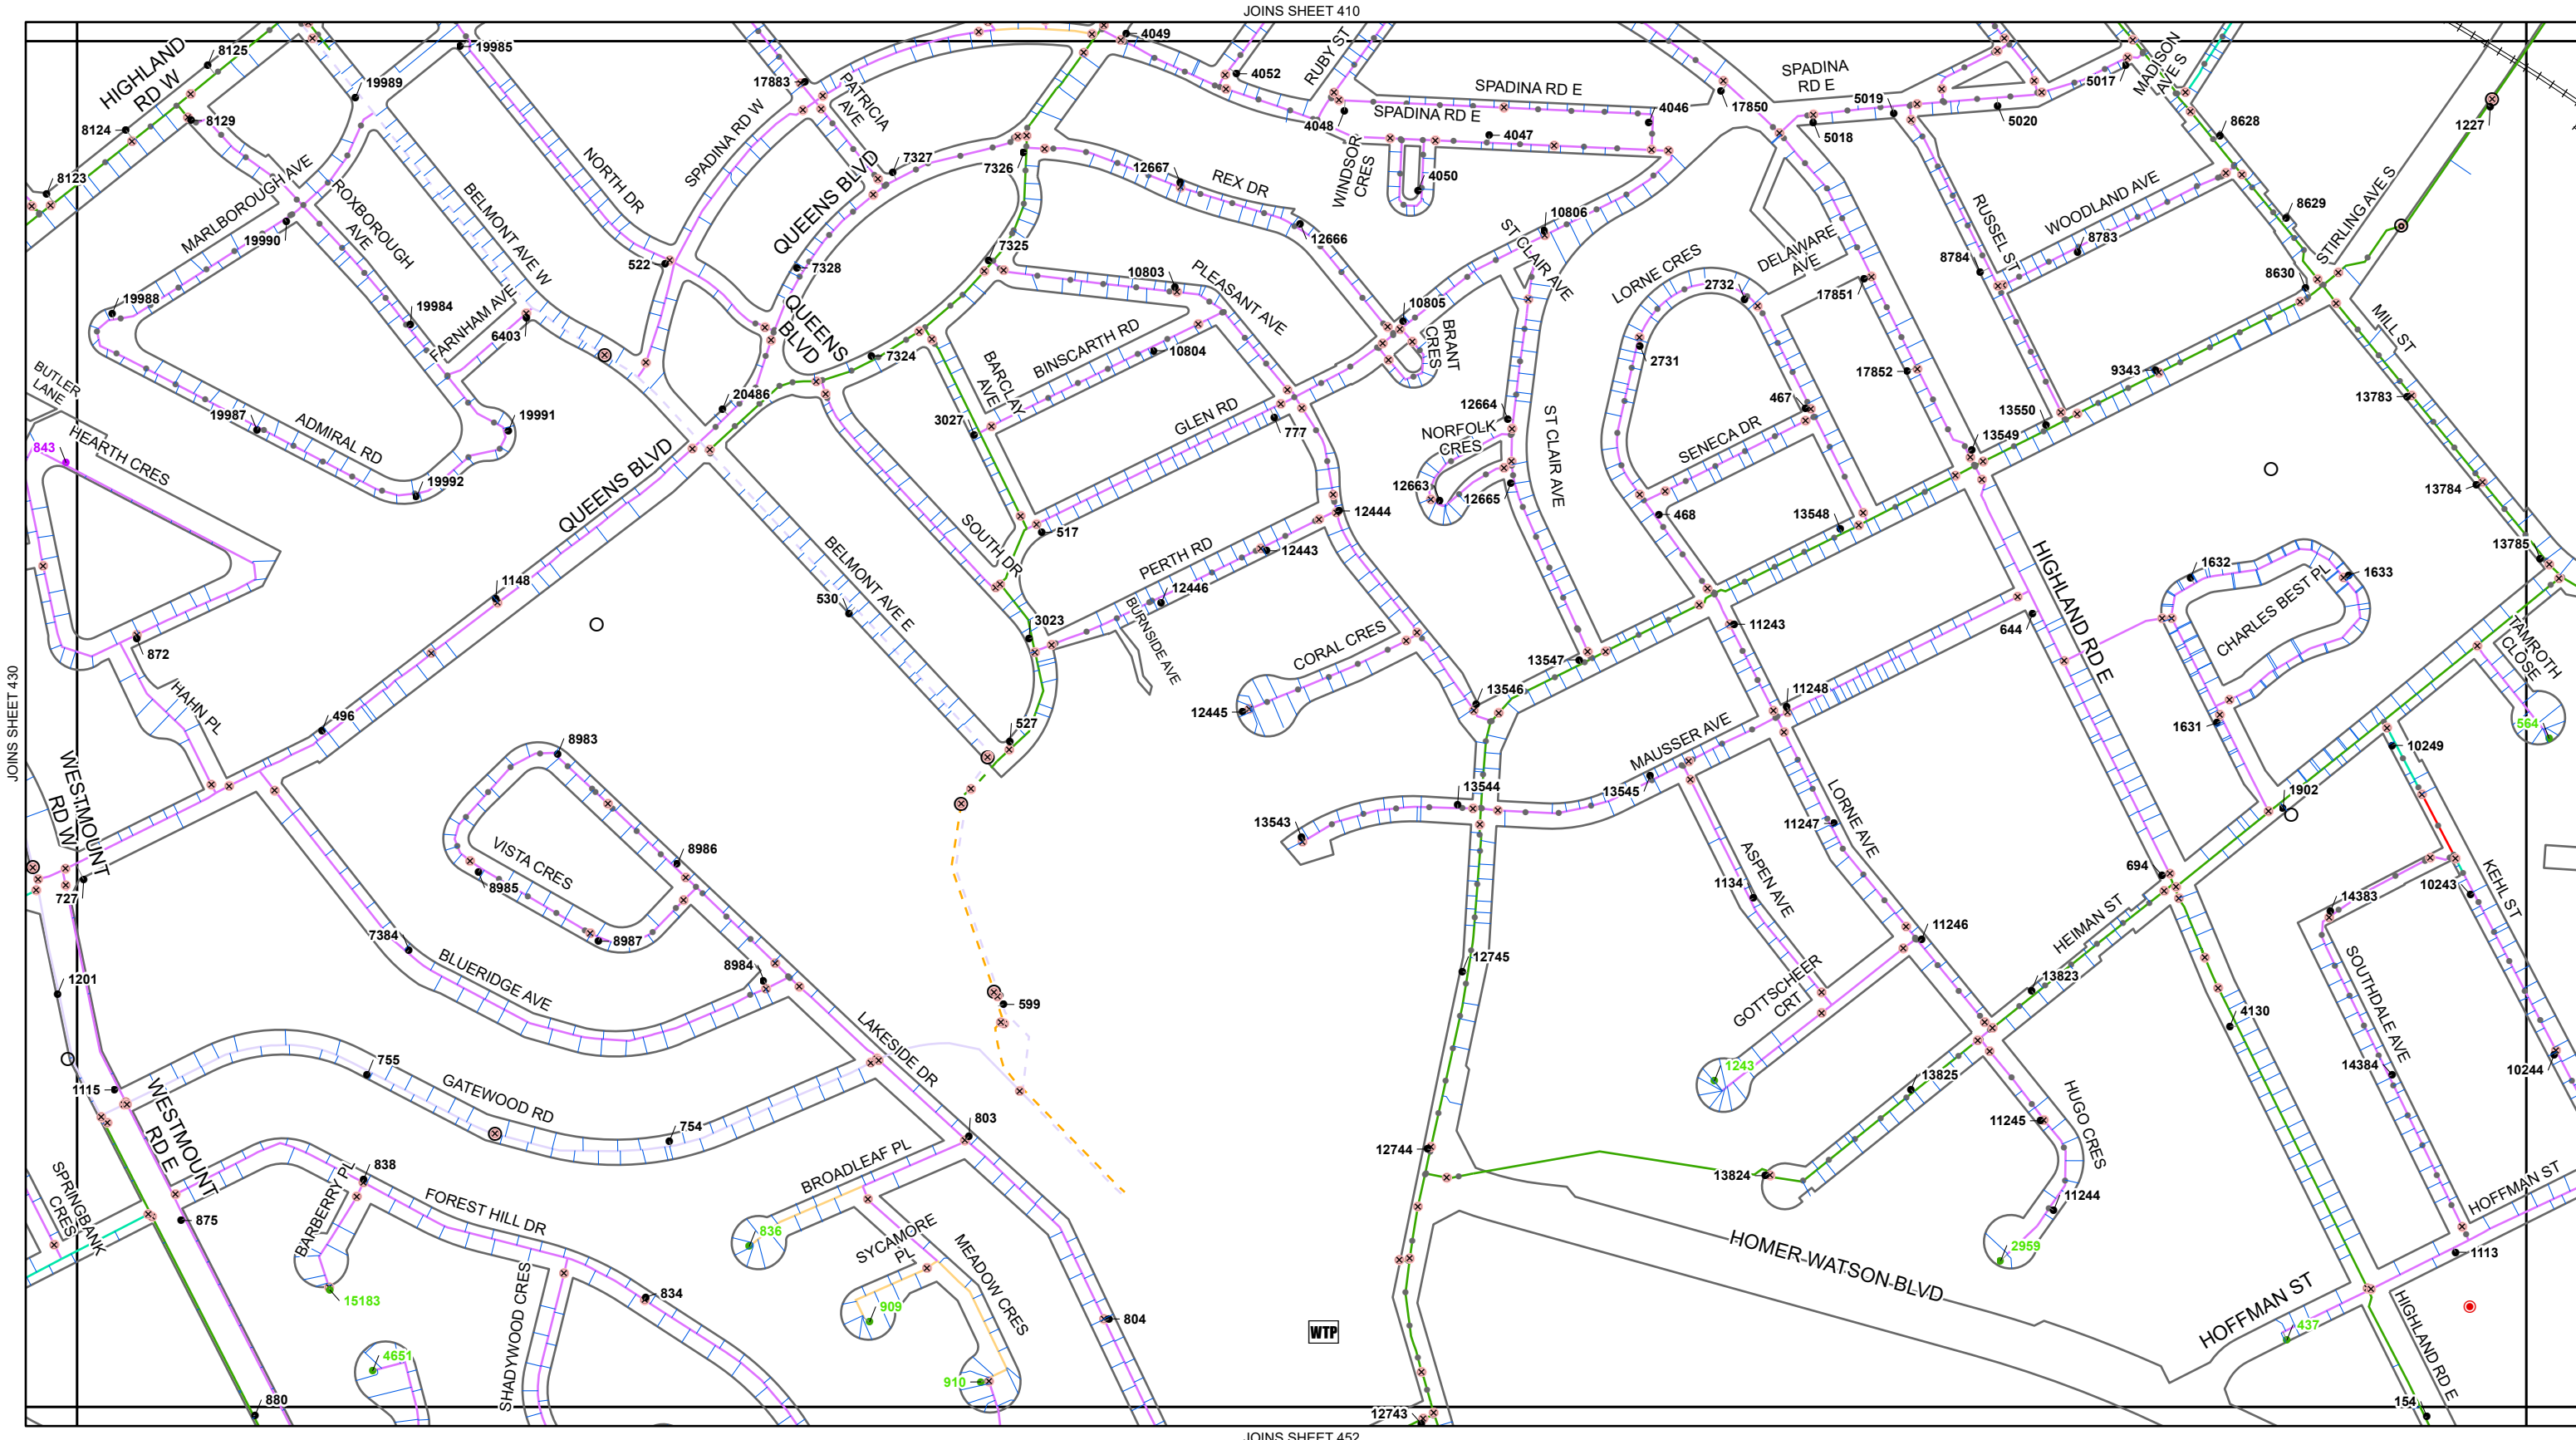

Kitchener Utilities

Water Standard Grid

Atlas Map Sheet 431

Air Release

Blowoff

Pressure Reducing

Valve

Chamber

WTP Treatment Plant

Bacteriological Sampling Location

Plastic Main

Sanitary Force Main

Water Service Pipe

Parcel with Unusual Private Water Service Connection

Main Ownership

Kitchener

Region

Dual

Hydrant Flushing

Both Fall And Regular

New Development

Regular

All Other

Hydrant #

Hydrant #

Main Diameter

25mm (1")

25mm (1.5")

38mm (1.5")

50mm (2")

75mm (3")

100mm (4")

150mm (6")

200mm (8")

250mm (10")

300mm (12")

350mm (14")

400mm (16")

450mm (18")

600mm (24")

750mm (30")

900mm (36")

1200mm (48")

W N E S


0 40 80 120 160 200 m

Map of Kitchener showing the location of Sheet 431.

409	410	411
430	431	432
451	452	453

Kitchener
Corporate Services
Technology Innovation and Services
Map created: September 26, 2026

DISCLAIMER: This document is subject to copyright and may only be used for your personal, non-commercial use, provided you keep intact the copyright notice. The City of Kitchener assumes no responsibility for any errors, and is not liable for any damages of any kind resulting from the use of, or reliance on, the information contained in this document. The City of Kitchener does not make any representations or warranty, express or implied, concerning the accuracy, quality, likely results or reliability of the use of the information contained in this document. © 2026 The Corporation of the City of Kitchener. Some portions of this publication are produced using information under licensed use from Teranet ©1998 Protected by Copyright - May not be reproduced without Permission THIS IS NOT A PLAN OF SURVEY - PROJECTION: UTM NAD 83 zone 18

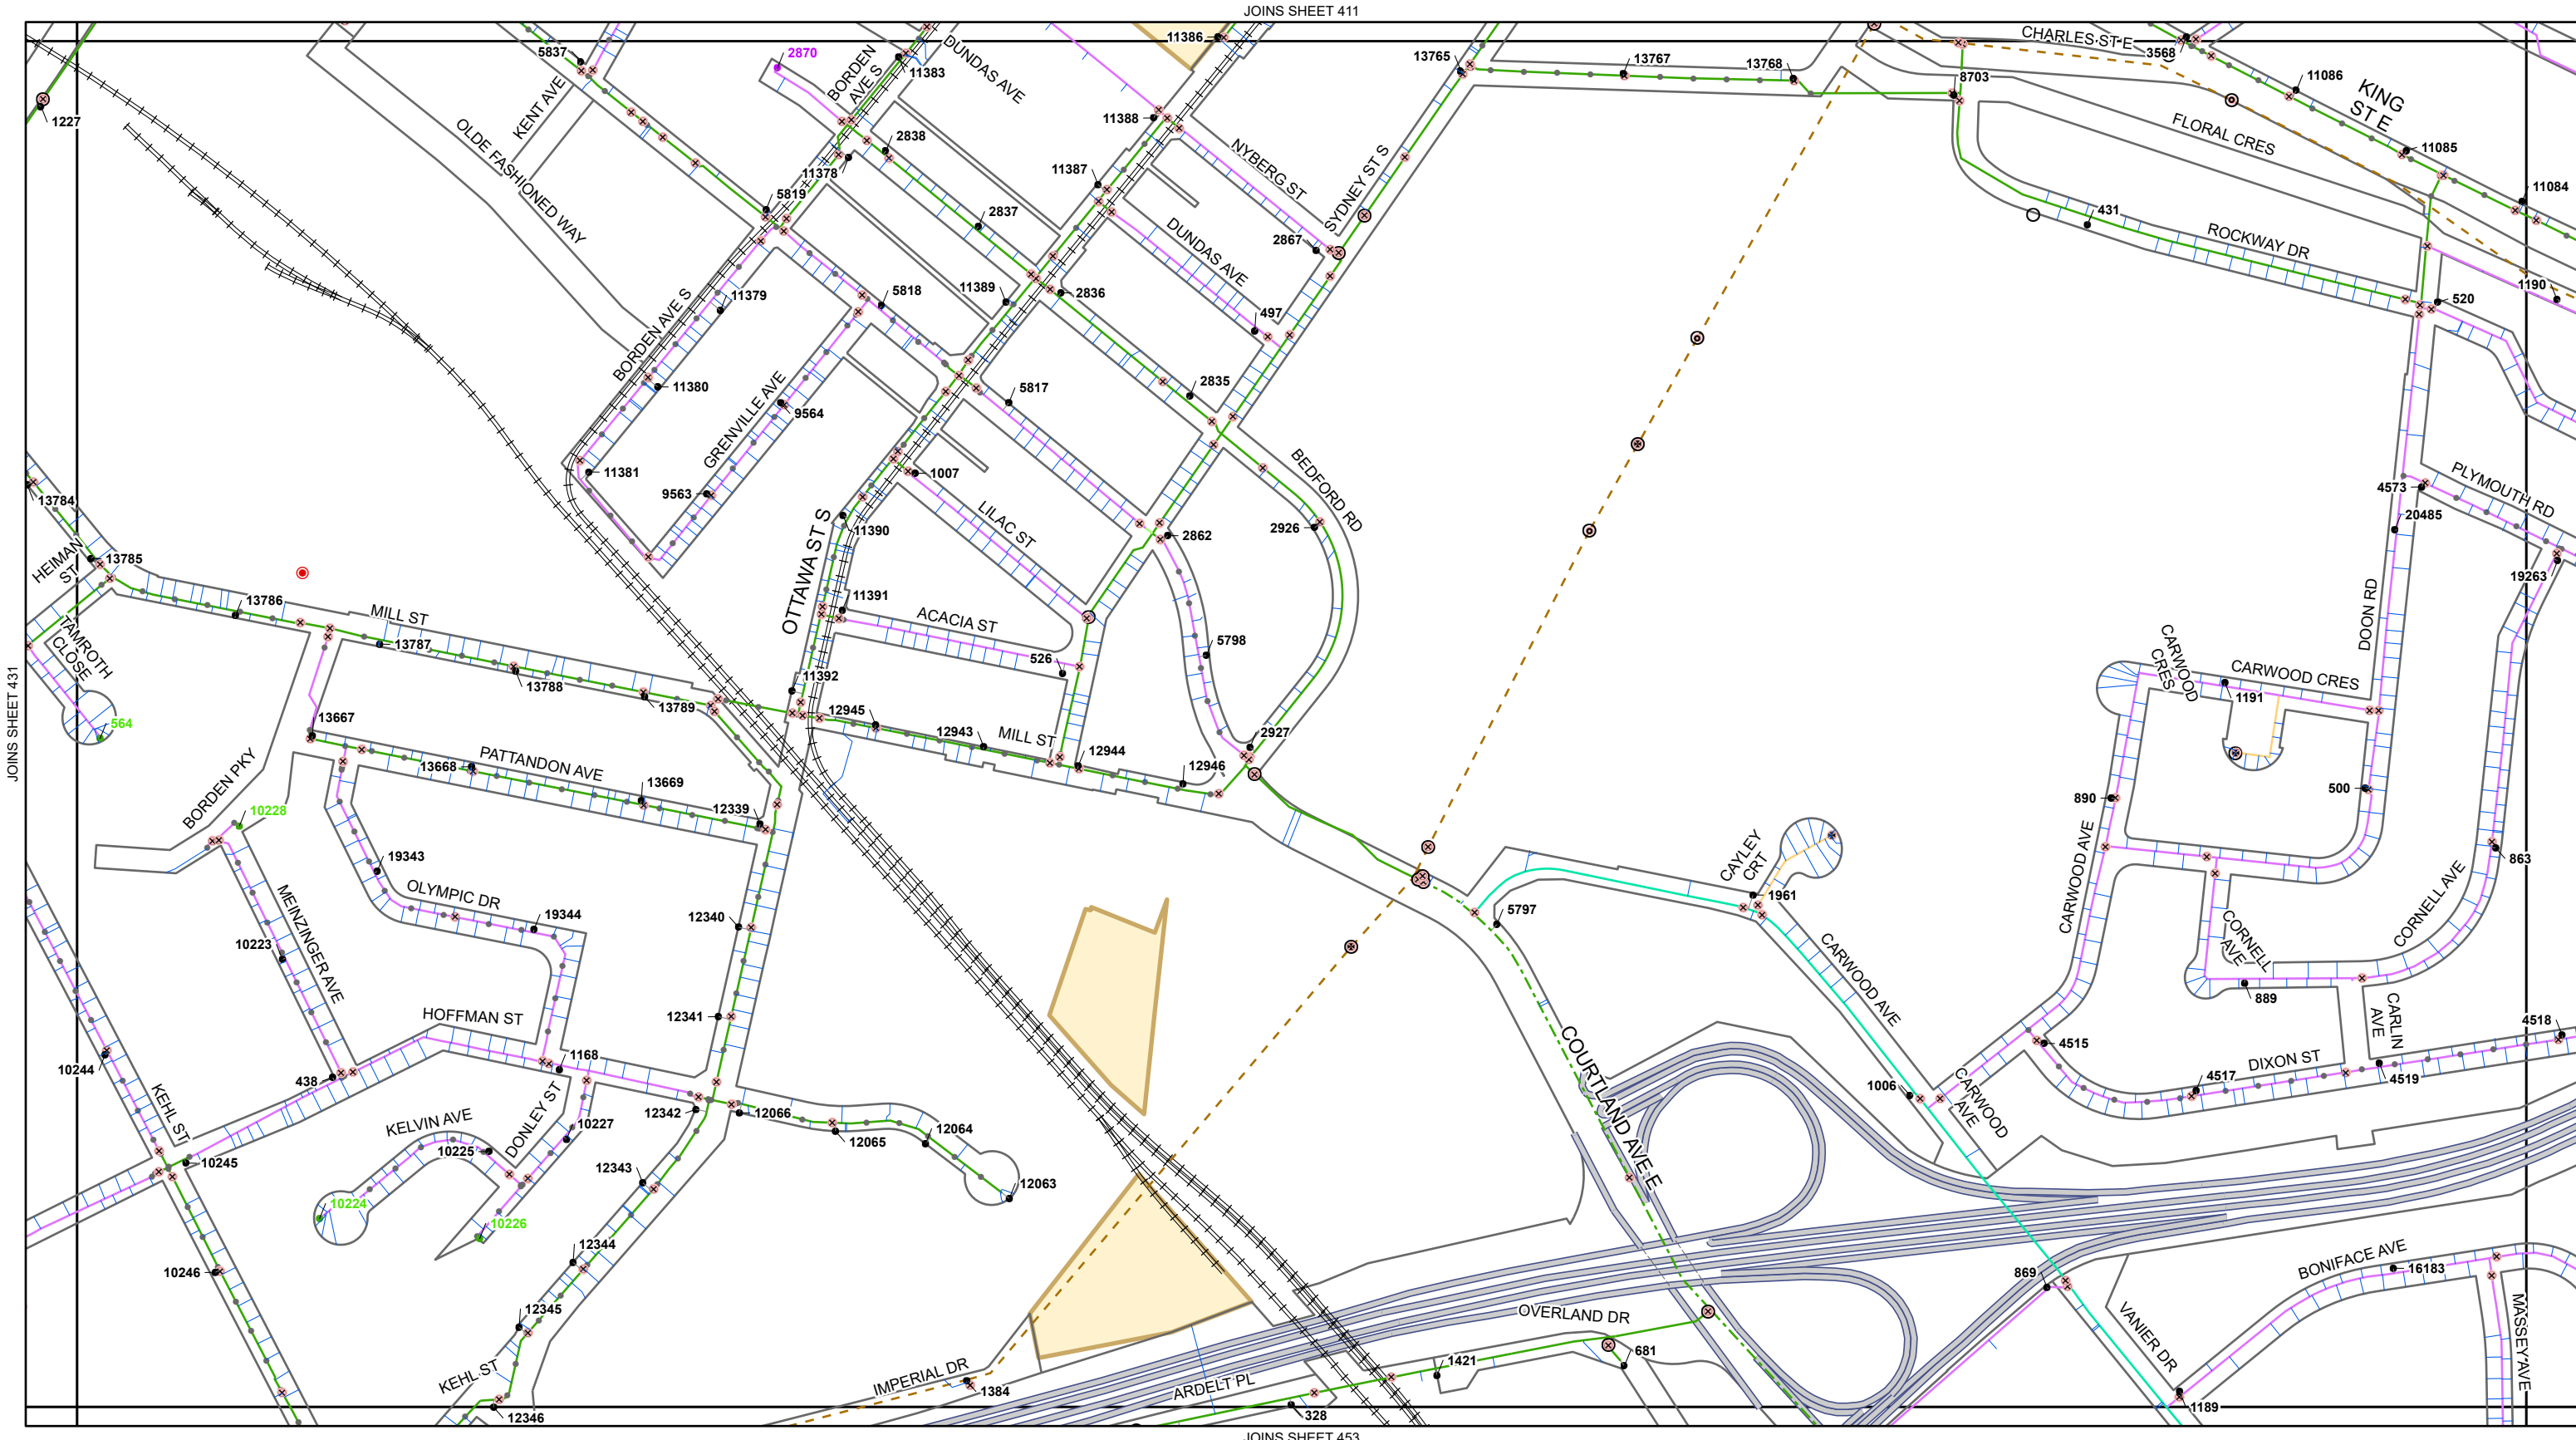

Kitchener Utilities

Water Standard Grid

Atlas Map Sheet 432

Air Release

Blowoff

Pressure Reducing

Valve

Chamber

WTP Treatment Plant

Bacteriological Sampling Location

Plastic Main

Sanitary Force Main

Water Service Pipe

Parcel with Unusual Private Water Service Connection

Main Ownership

Kitchener

Region

Dual

Hydrant Flushing

Both Fall And Regular

New Development

Regular

All Other

Hydrant #

Hydrant #

Main Diameter

25mm (1")

38mm (1.5")

50mm (2")

75mm (3")

100mm (4")

150mm (6")

200mm (8")

250mm (10")

300mm (12")

350mm (14")

400mm (16")

450mm (18")

600mm (24")

750mm (30")

900mm (36")

1200mm (48")

W N E S

0

40

80

120

160

200


m

410	411	412
431	432	433
452	453	454

Kitchener Utilities

KITCHENER
Corporate Services
Technology Innovation and Services
Geospatial Data and Analytics
Map created: September 26, 2026

DISCLAIMER: This document is subject to copyright and may only be used for your personal, non-commercial use, provided you keep intact the copyright notice. The City of Kitchener assumes no responsibility for any errors, and is not liable for any damages of any kind resulting from the use of, or reliance on, the information contained in this document. The City of Kitchener does not make any representations or warranty, express or implied, concerning the accuracy, quality, likely results or reliability of the use of the information contained in this document. © 2026 The Corporation of the City of Kitchener. Some portions of this publication are produced using information under licensed use from Terarot ©1998 Protected by Copyright - May not be reproduced without Permission THIS IS NOT A PLAN OF SURVEY - PROJECTION: UTM NAD 83 zone 18

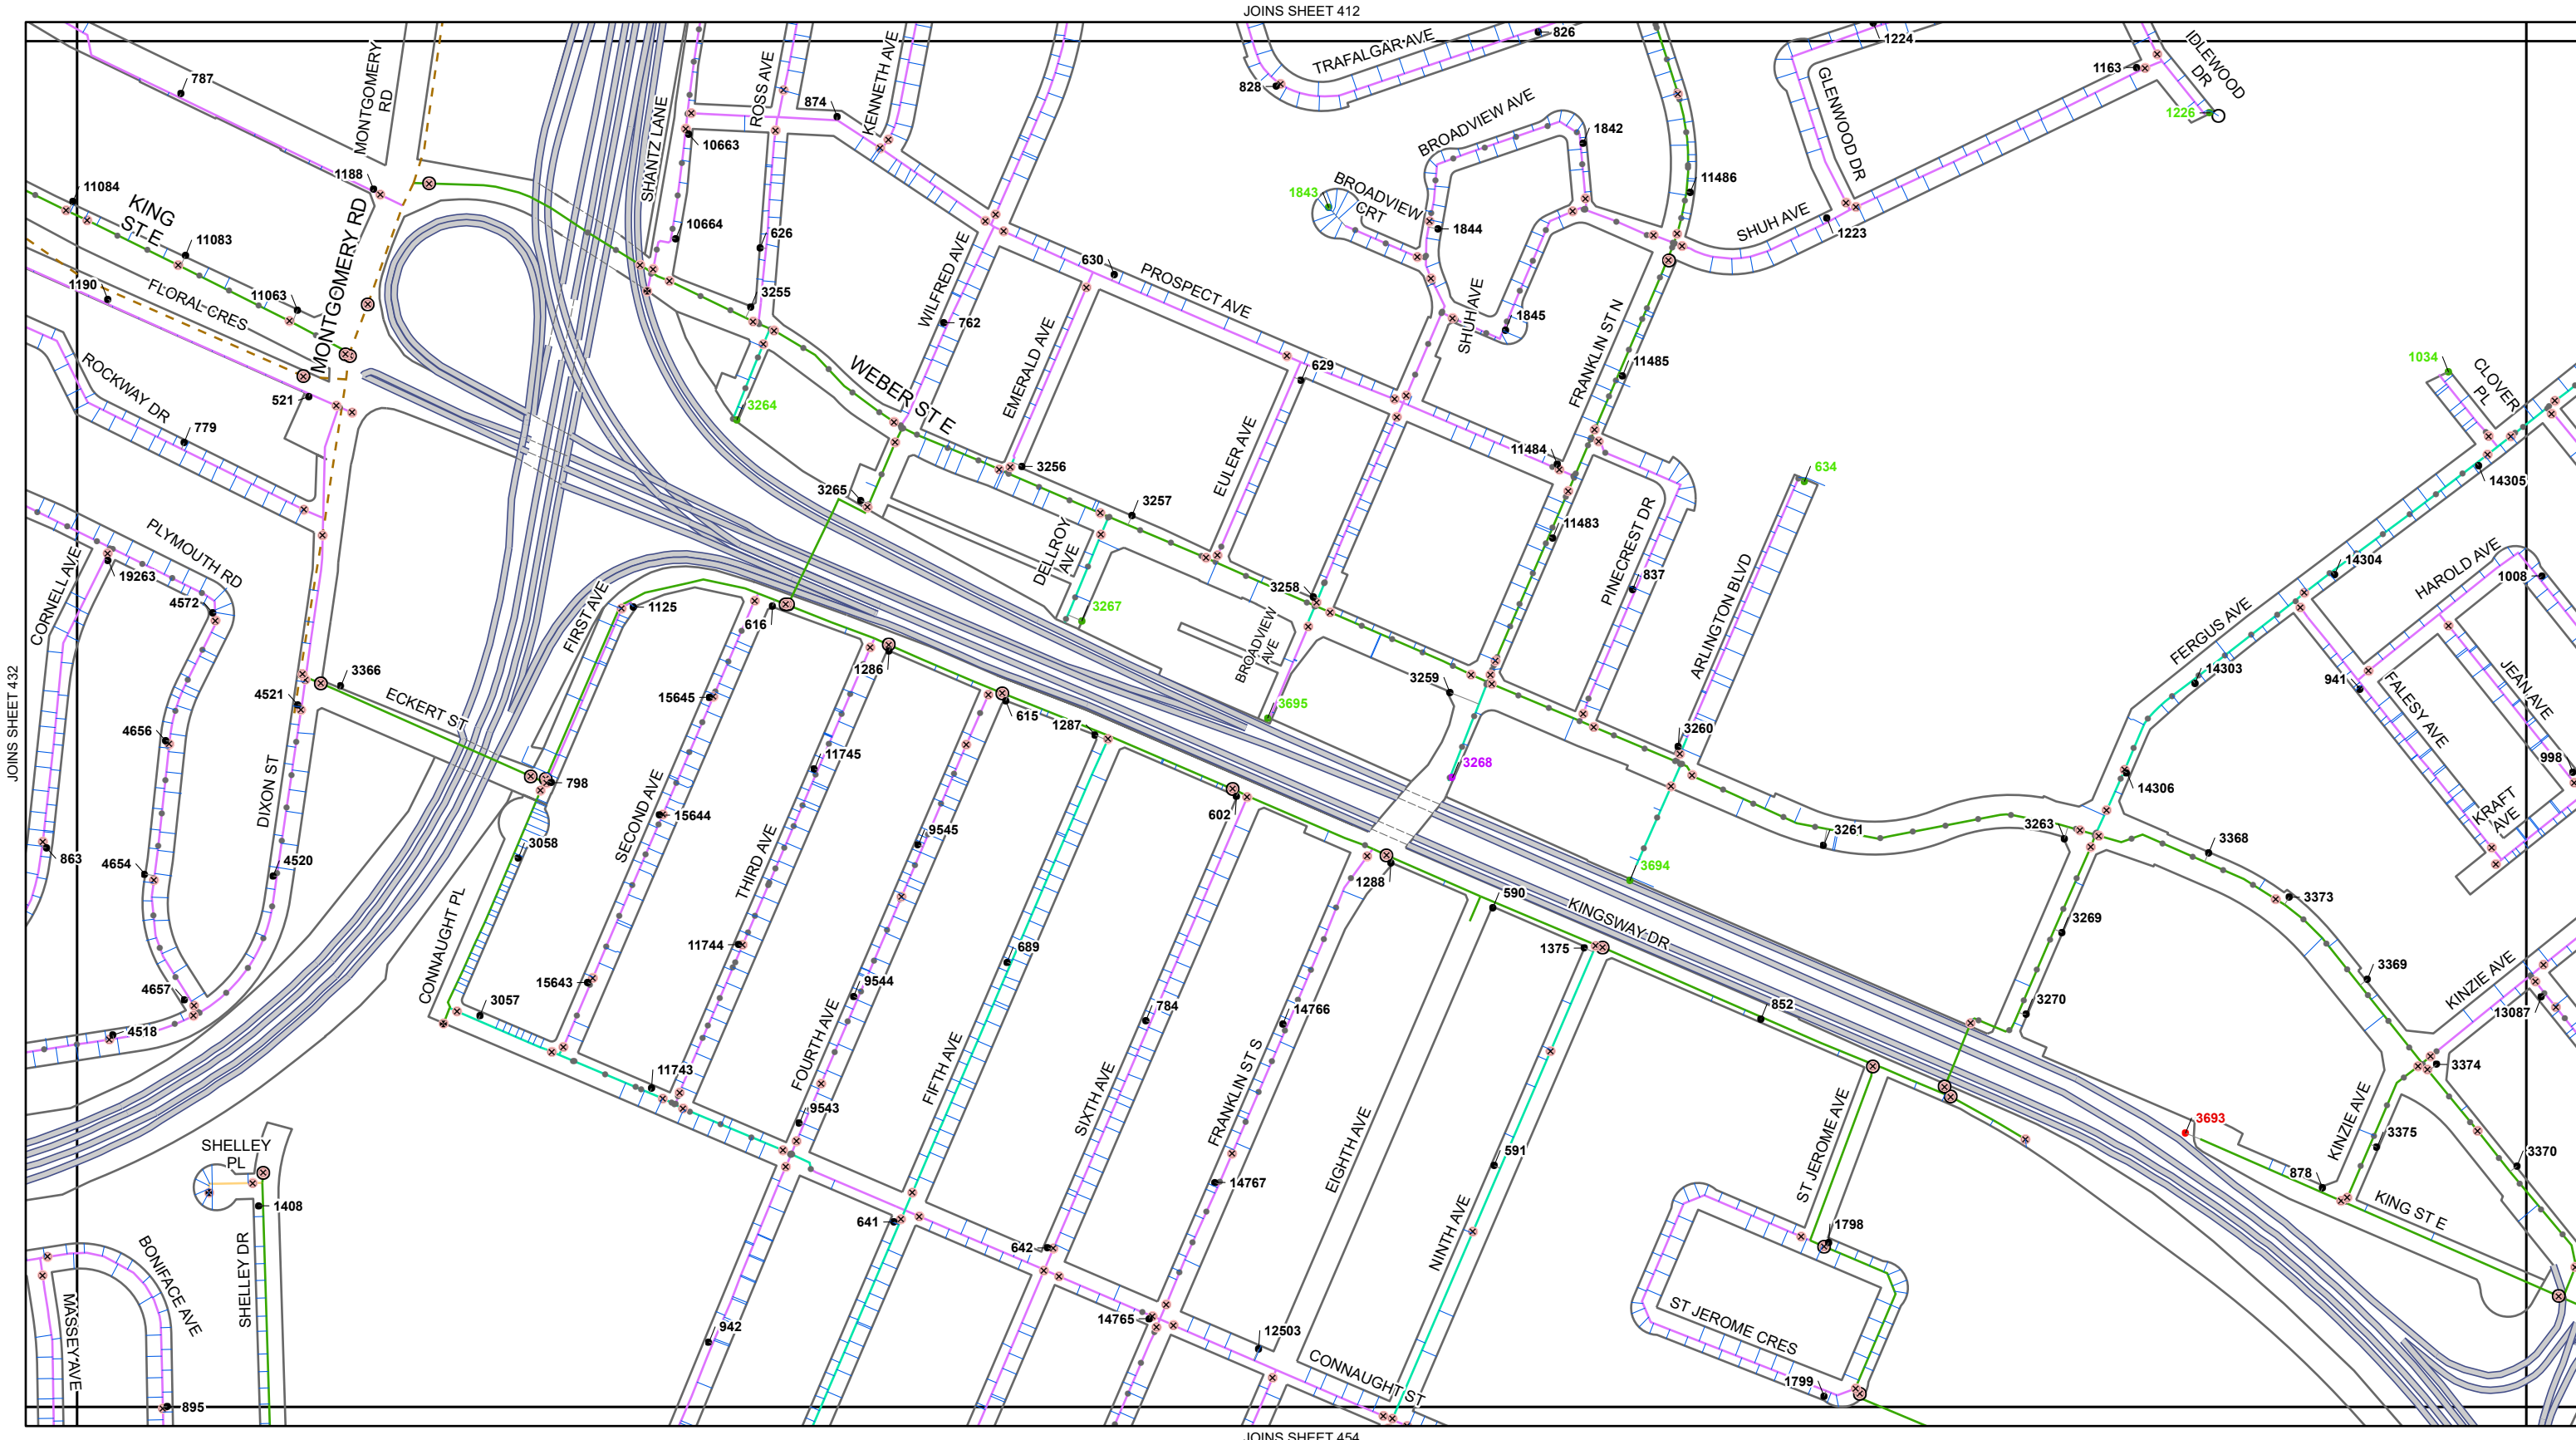

Kitchener Utilities

Water Standard Grid

Atlas Map Sheet 433

Air Release

Blowoff

Pressure Reducing

Valve

Chamber

Treatment Plant

Bacteriological Sampling Location

Plastic Main

Sanitary Force Main

Water Service Pipe

Parcel with Unusual Private Water Service Connection

Main Ownership

Kitchener

Region

Dual

Hydrant Flushing

Both Fall And Regular

New Development

Regular

All Other

Hydrant #

Hydrant #

Main Diameter

25mm (1")

38mm (1.5")

50mm (2")

75mm (3")

100mm (4")

150mm (6")

200mm (8")

250mm (10")

300mm (12")

350mm (14")

400mm (16")

450mm (18")

600mm (24")

750mm (30")

900mm (36")

1200mm (48")

W N E S

0

40

80

120

160

200

m


411	412	413
432	433	434
453	454	455

Technology Innovation and Services



Geospatial Data and Analytics

Map created: September 26, 2026

DISCLAIMER: This document is subject to copyright and may only be used for your personal, non-commercial use, provided you keep intact the copyright notice. The City of Kitchener assumes no responsibility for any errors, and is not liable for any damages of any kind resulting from the use of, or reliance on, the information contained in this document. The City of Kitchener does not make any representations or warranty, express or implied, concerning the accuracy, quality, likely results or reliability of the use of the information contained in this document. © 2026 The Corporation of the City of Kitchener. Some portions of this publication are produced using information under licensed use from Terarrel ©1998 Protected by Copyright - May not be reproduced without Permission THIS IS NOT A PLAN OF SURVEY - PROJECTION: UTM NAD 83 zone 18

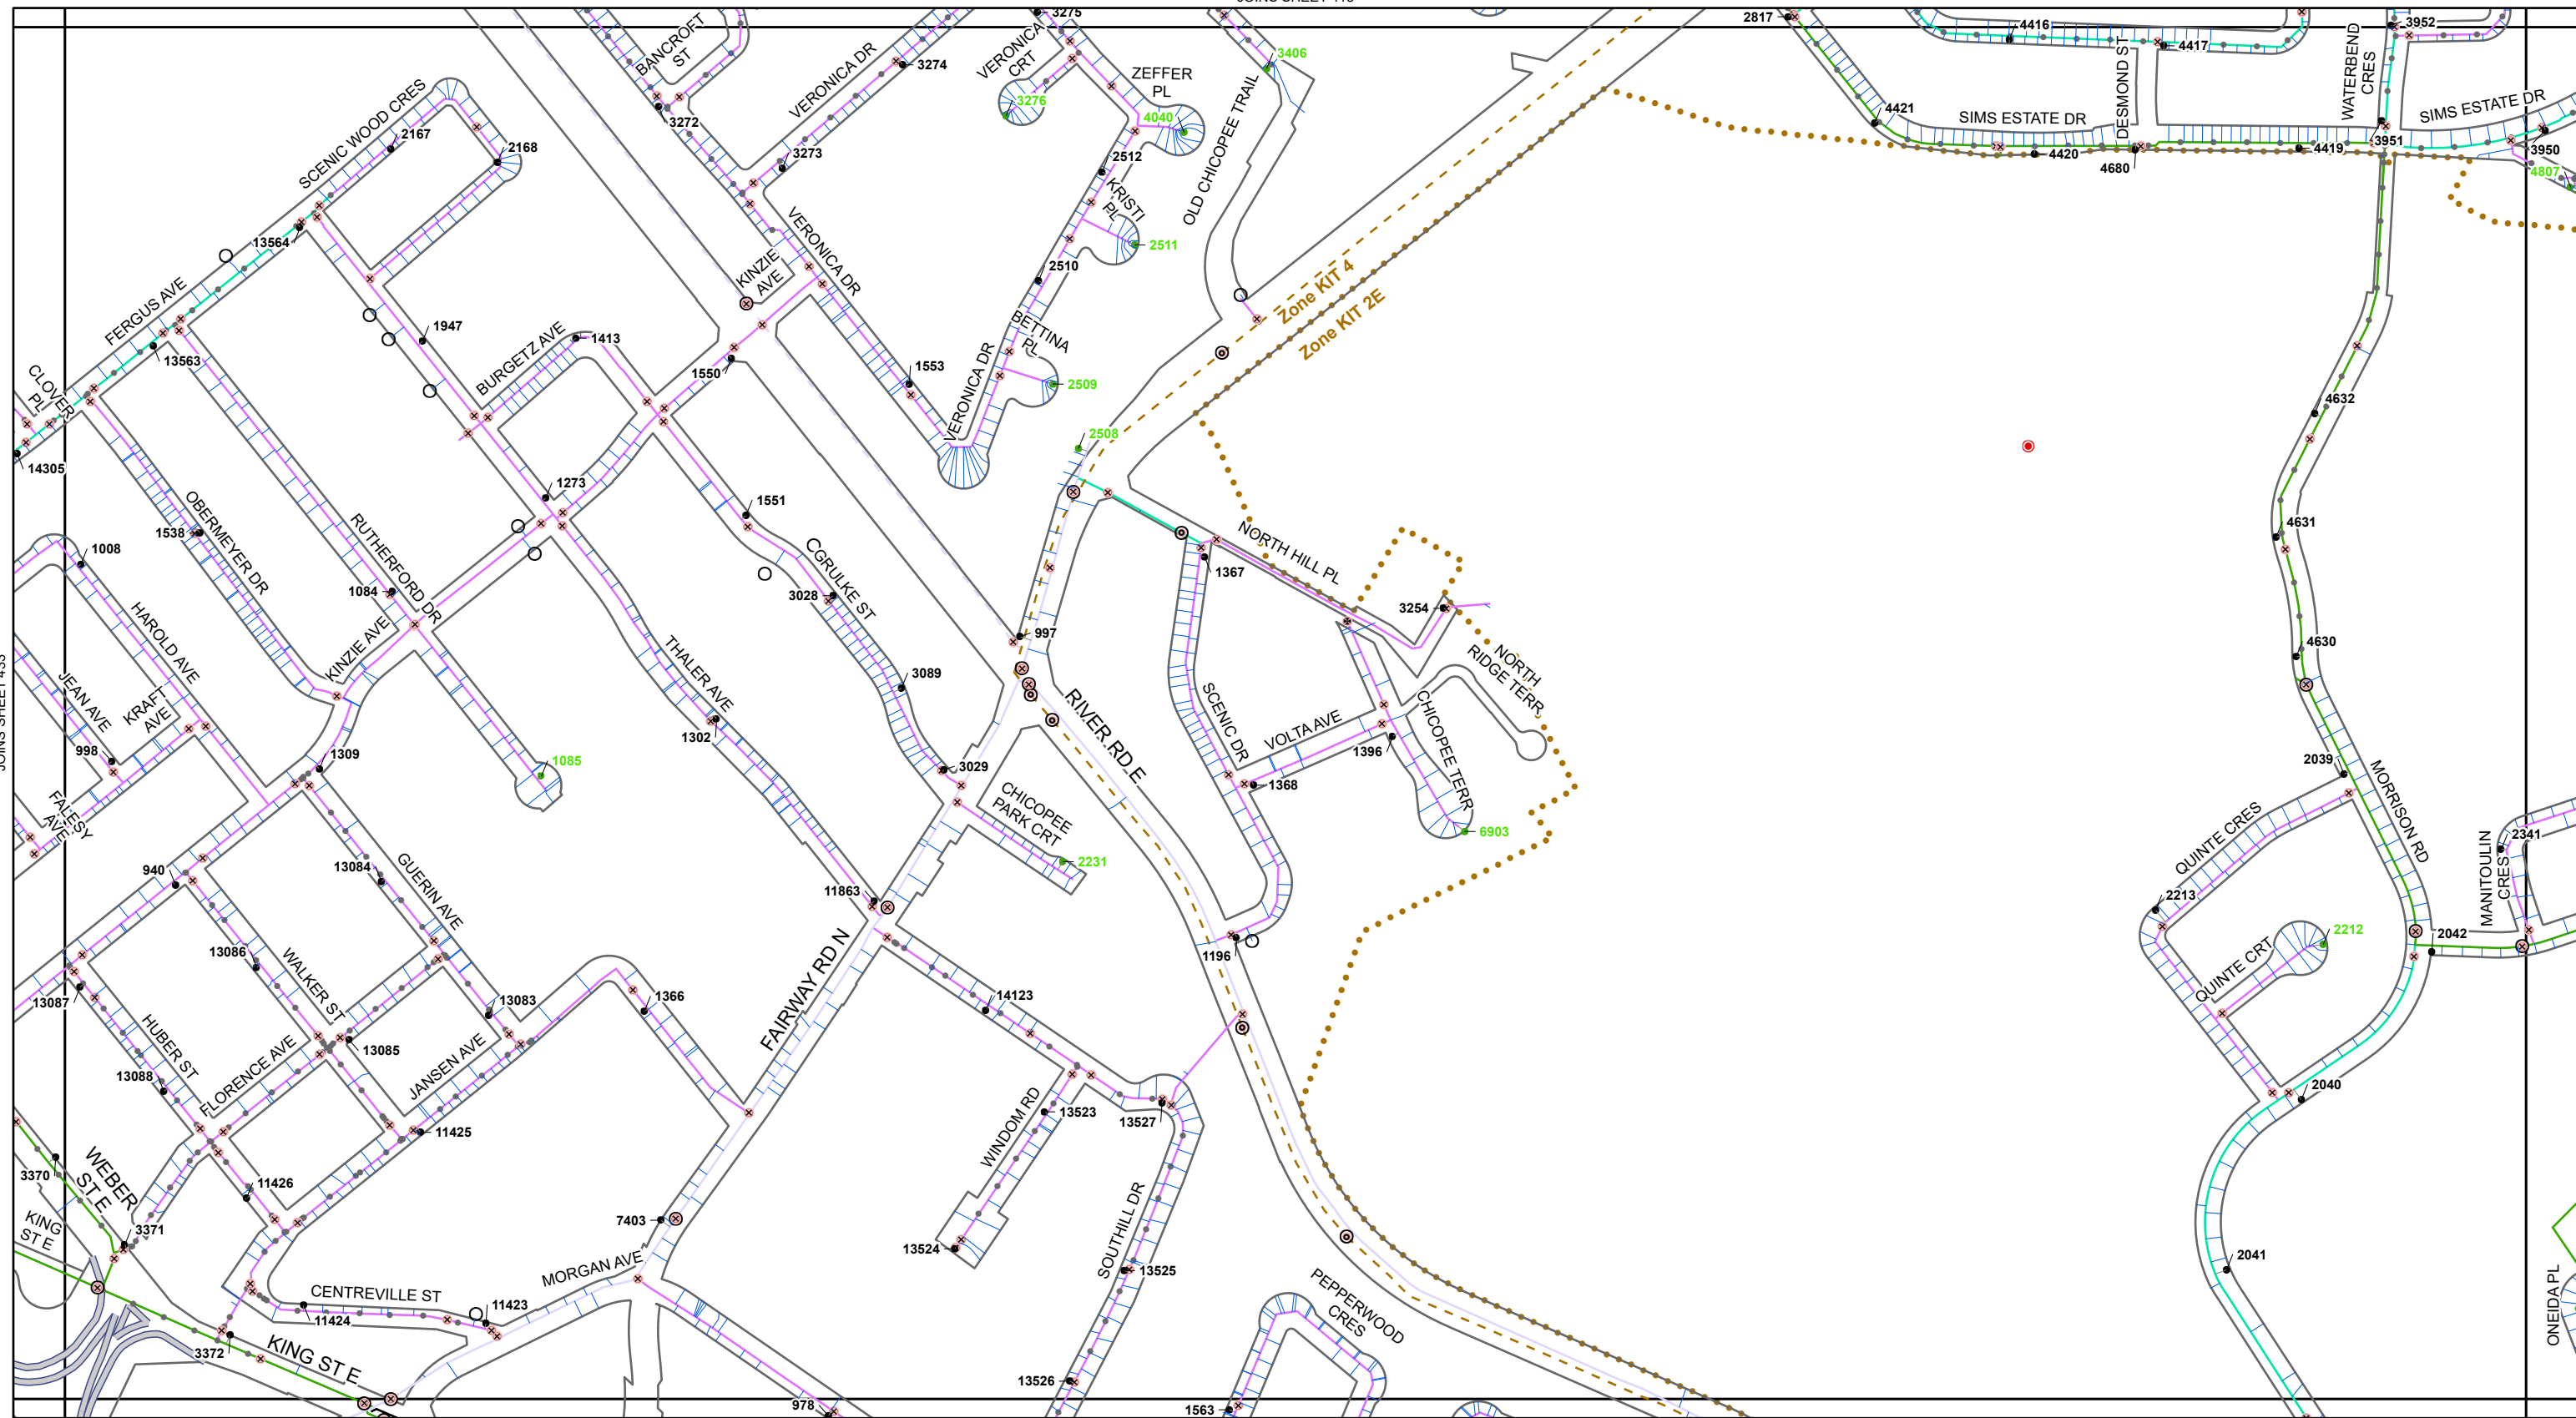

***Kitchener Utilities
Water Standard Grid
Atlas Map Sheet 434***

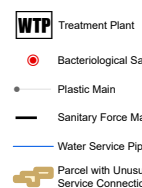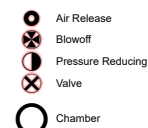 WTP Treatment Plant Bacteriological Sampling Location

- Plastic Main

Sanitary Force M

[illegible]

Water Service Pipe

 Parcel with Unusual Service Connections

Main Ownership

Kitchener

■ ■ Region

Dual

Hydrant Flush

Both Fall A

New Deve

- New Dev
- Regular

er Regular

● All Other

Main Diameter



25mm (1")

38mm (1.5")

50mm (2")

35mm (1 3/8")

100mm (4")



150mm (6")

200mm (8")

250mm (10")


300mm (12")

350mm (14")

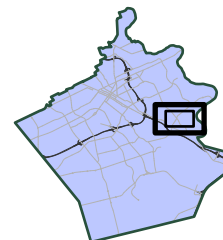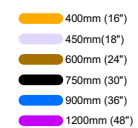

412	413	414
433	434	435
454	455	456



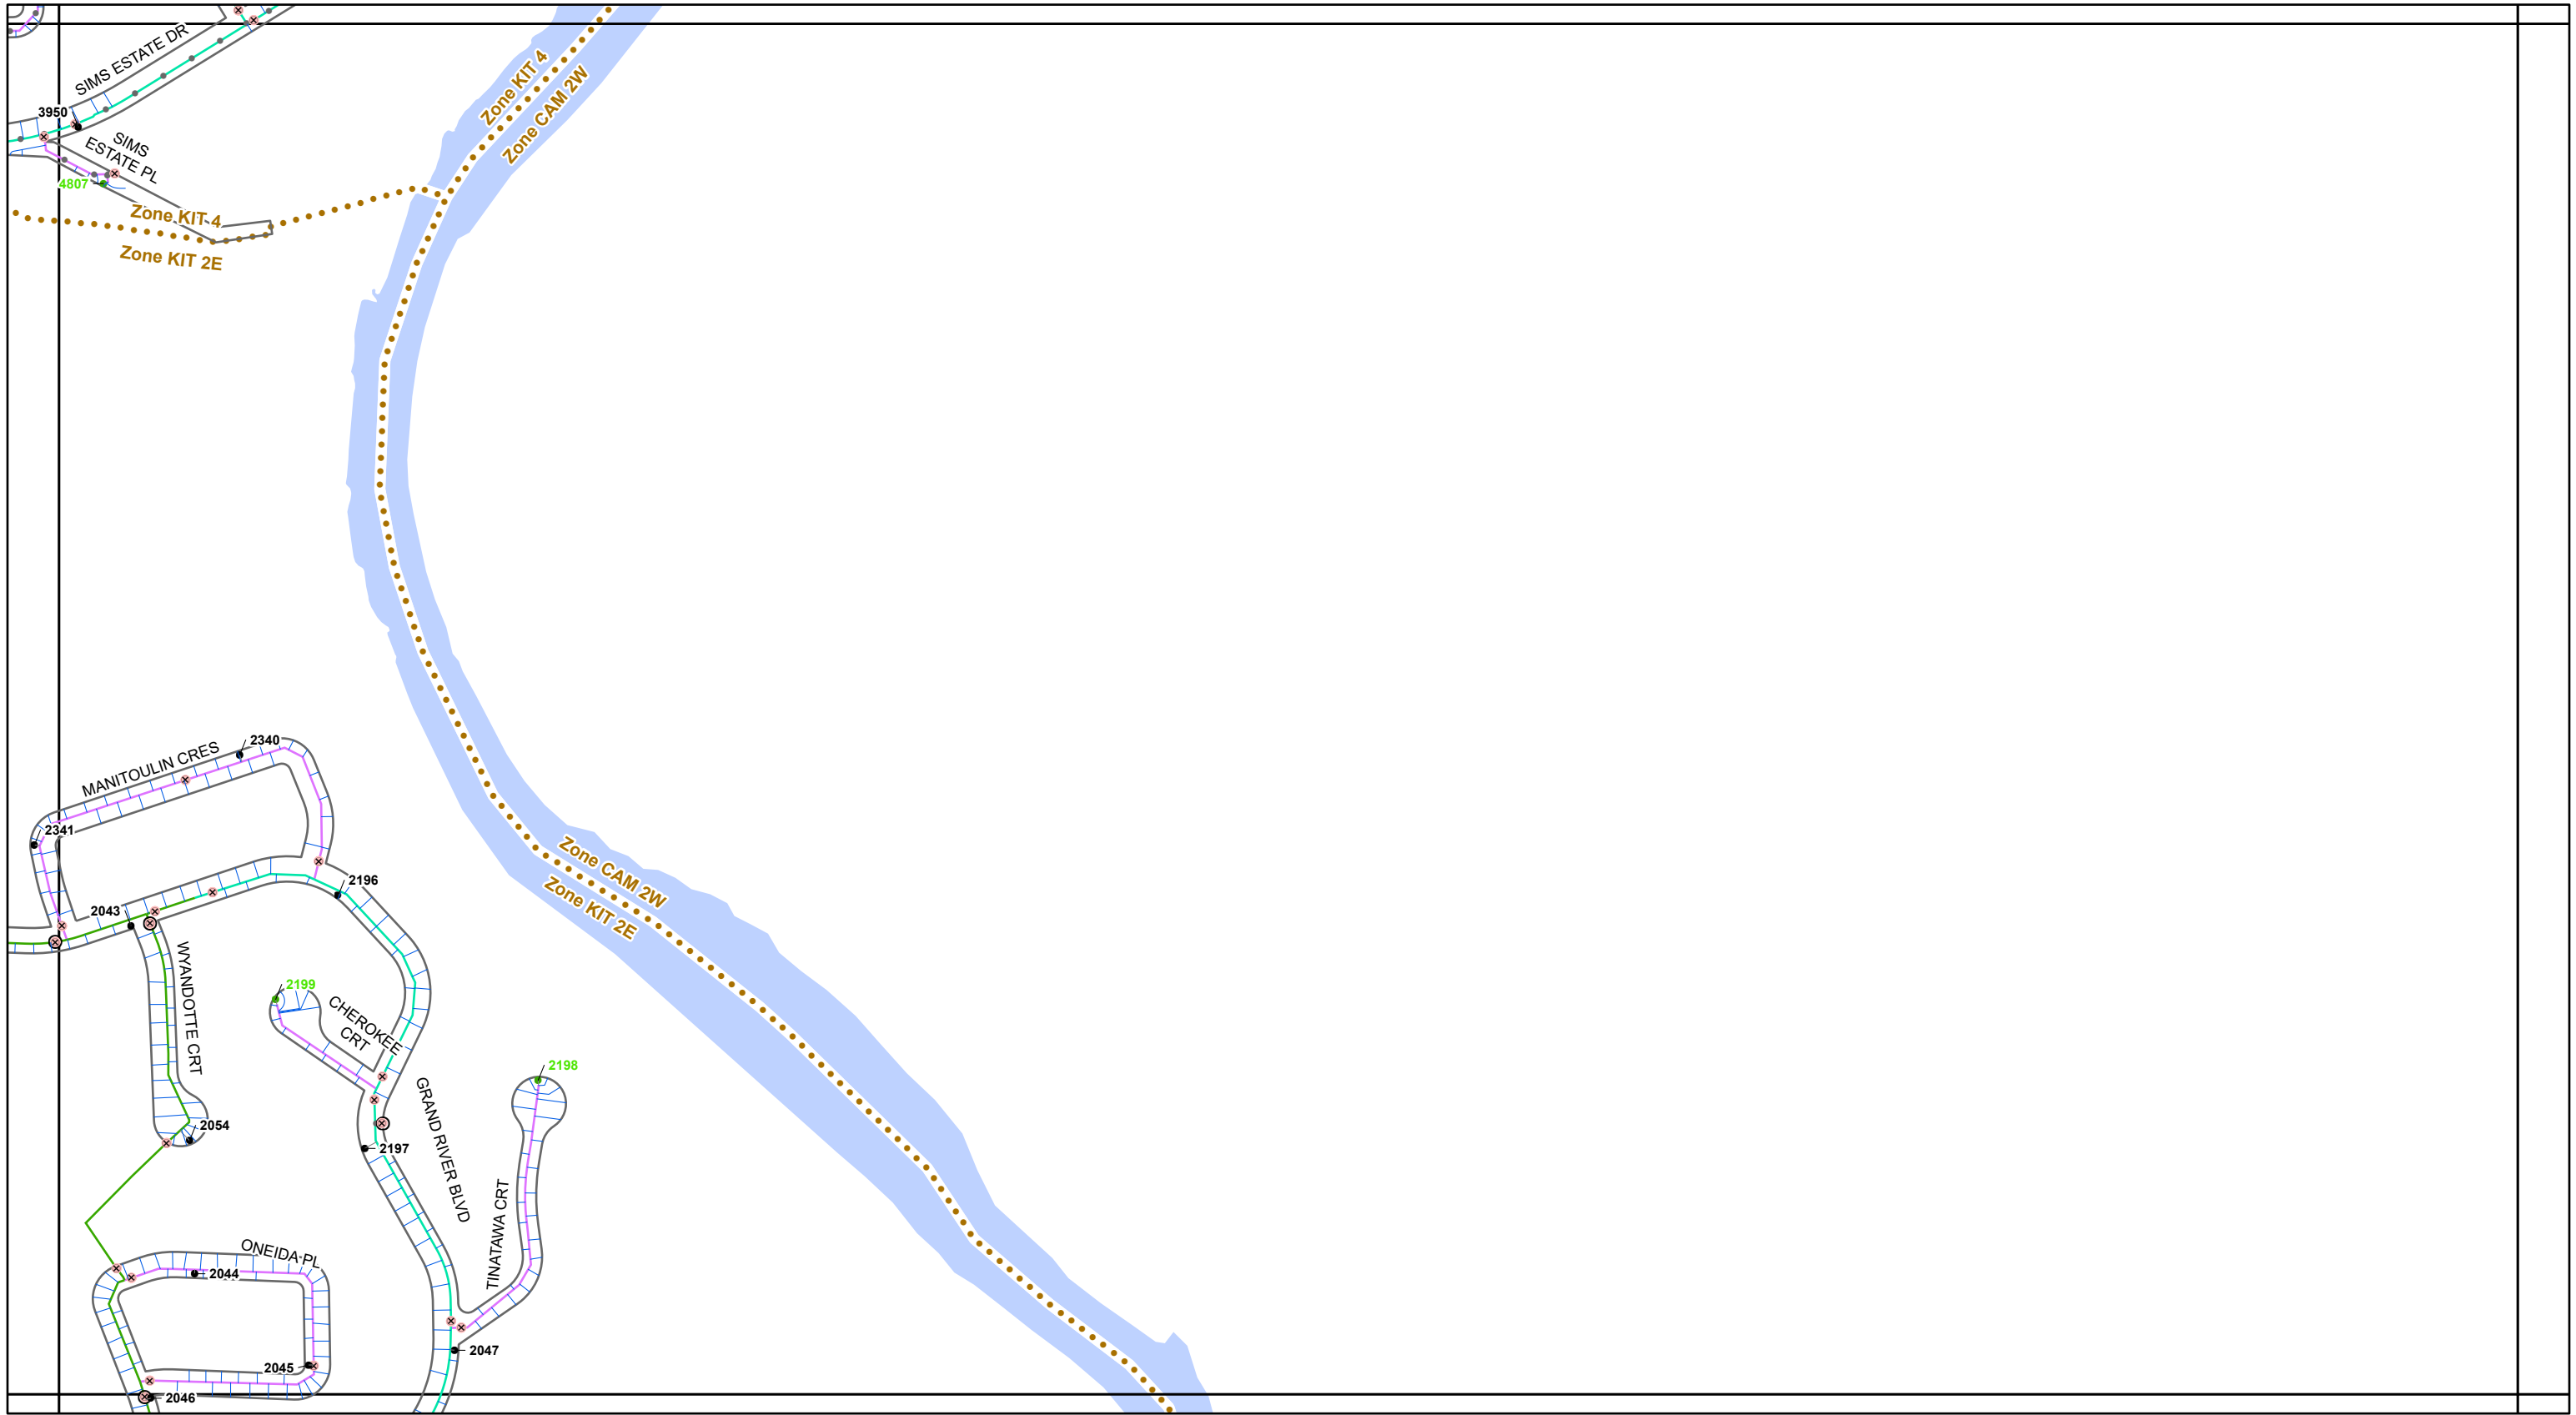

Kitchener Utilities

Water Standard Grid

Atlas Map Sheet 435

- Air Release
- Blowoff
- Pressure Reducing
- Valve
- Chamber

WTP Treatment Plant

- Bacteriological Sampling Location
- Plastic Main
- Sanitary Force Main
- Water Service Pipe
- Parcel with Unusual Private Water Service Connection

Main Ownership

- Kitchener
- Region
- Dual

Hydrant Flushing

- Both Fall And Regular
- Regular
- All Other

Main Diameter


- 25mm (1")
- 38mm (1.5")
- 50mm (2")
- 75mm (3")
- 100mm (4")
- 150mm (6")
- 200mm (8")
- 250mm (10")
- 300mm (12")
- 350mm (14")

- 400mm (16")
- 450mm (18")
- 600mm (24")
- 750mm (30")
- 900mm (36")
- 1200mm (48")

0 40 80 120 160 200 m

413	414
434	435
455	456

Kitchener Utilities
Corporate Services
Technology Innovation and Services
Geospatial Data and Analytics
Map created: September 26, 2026

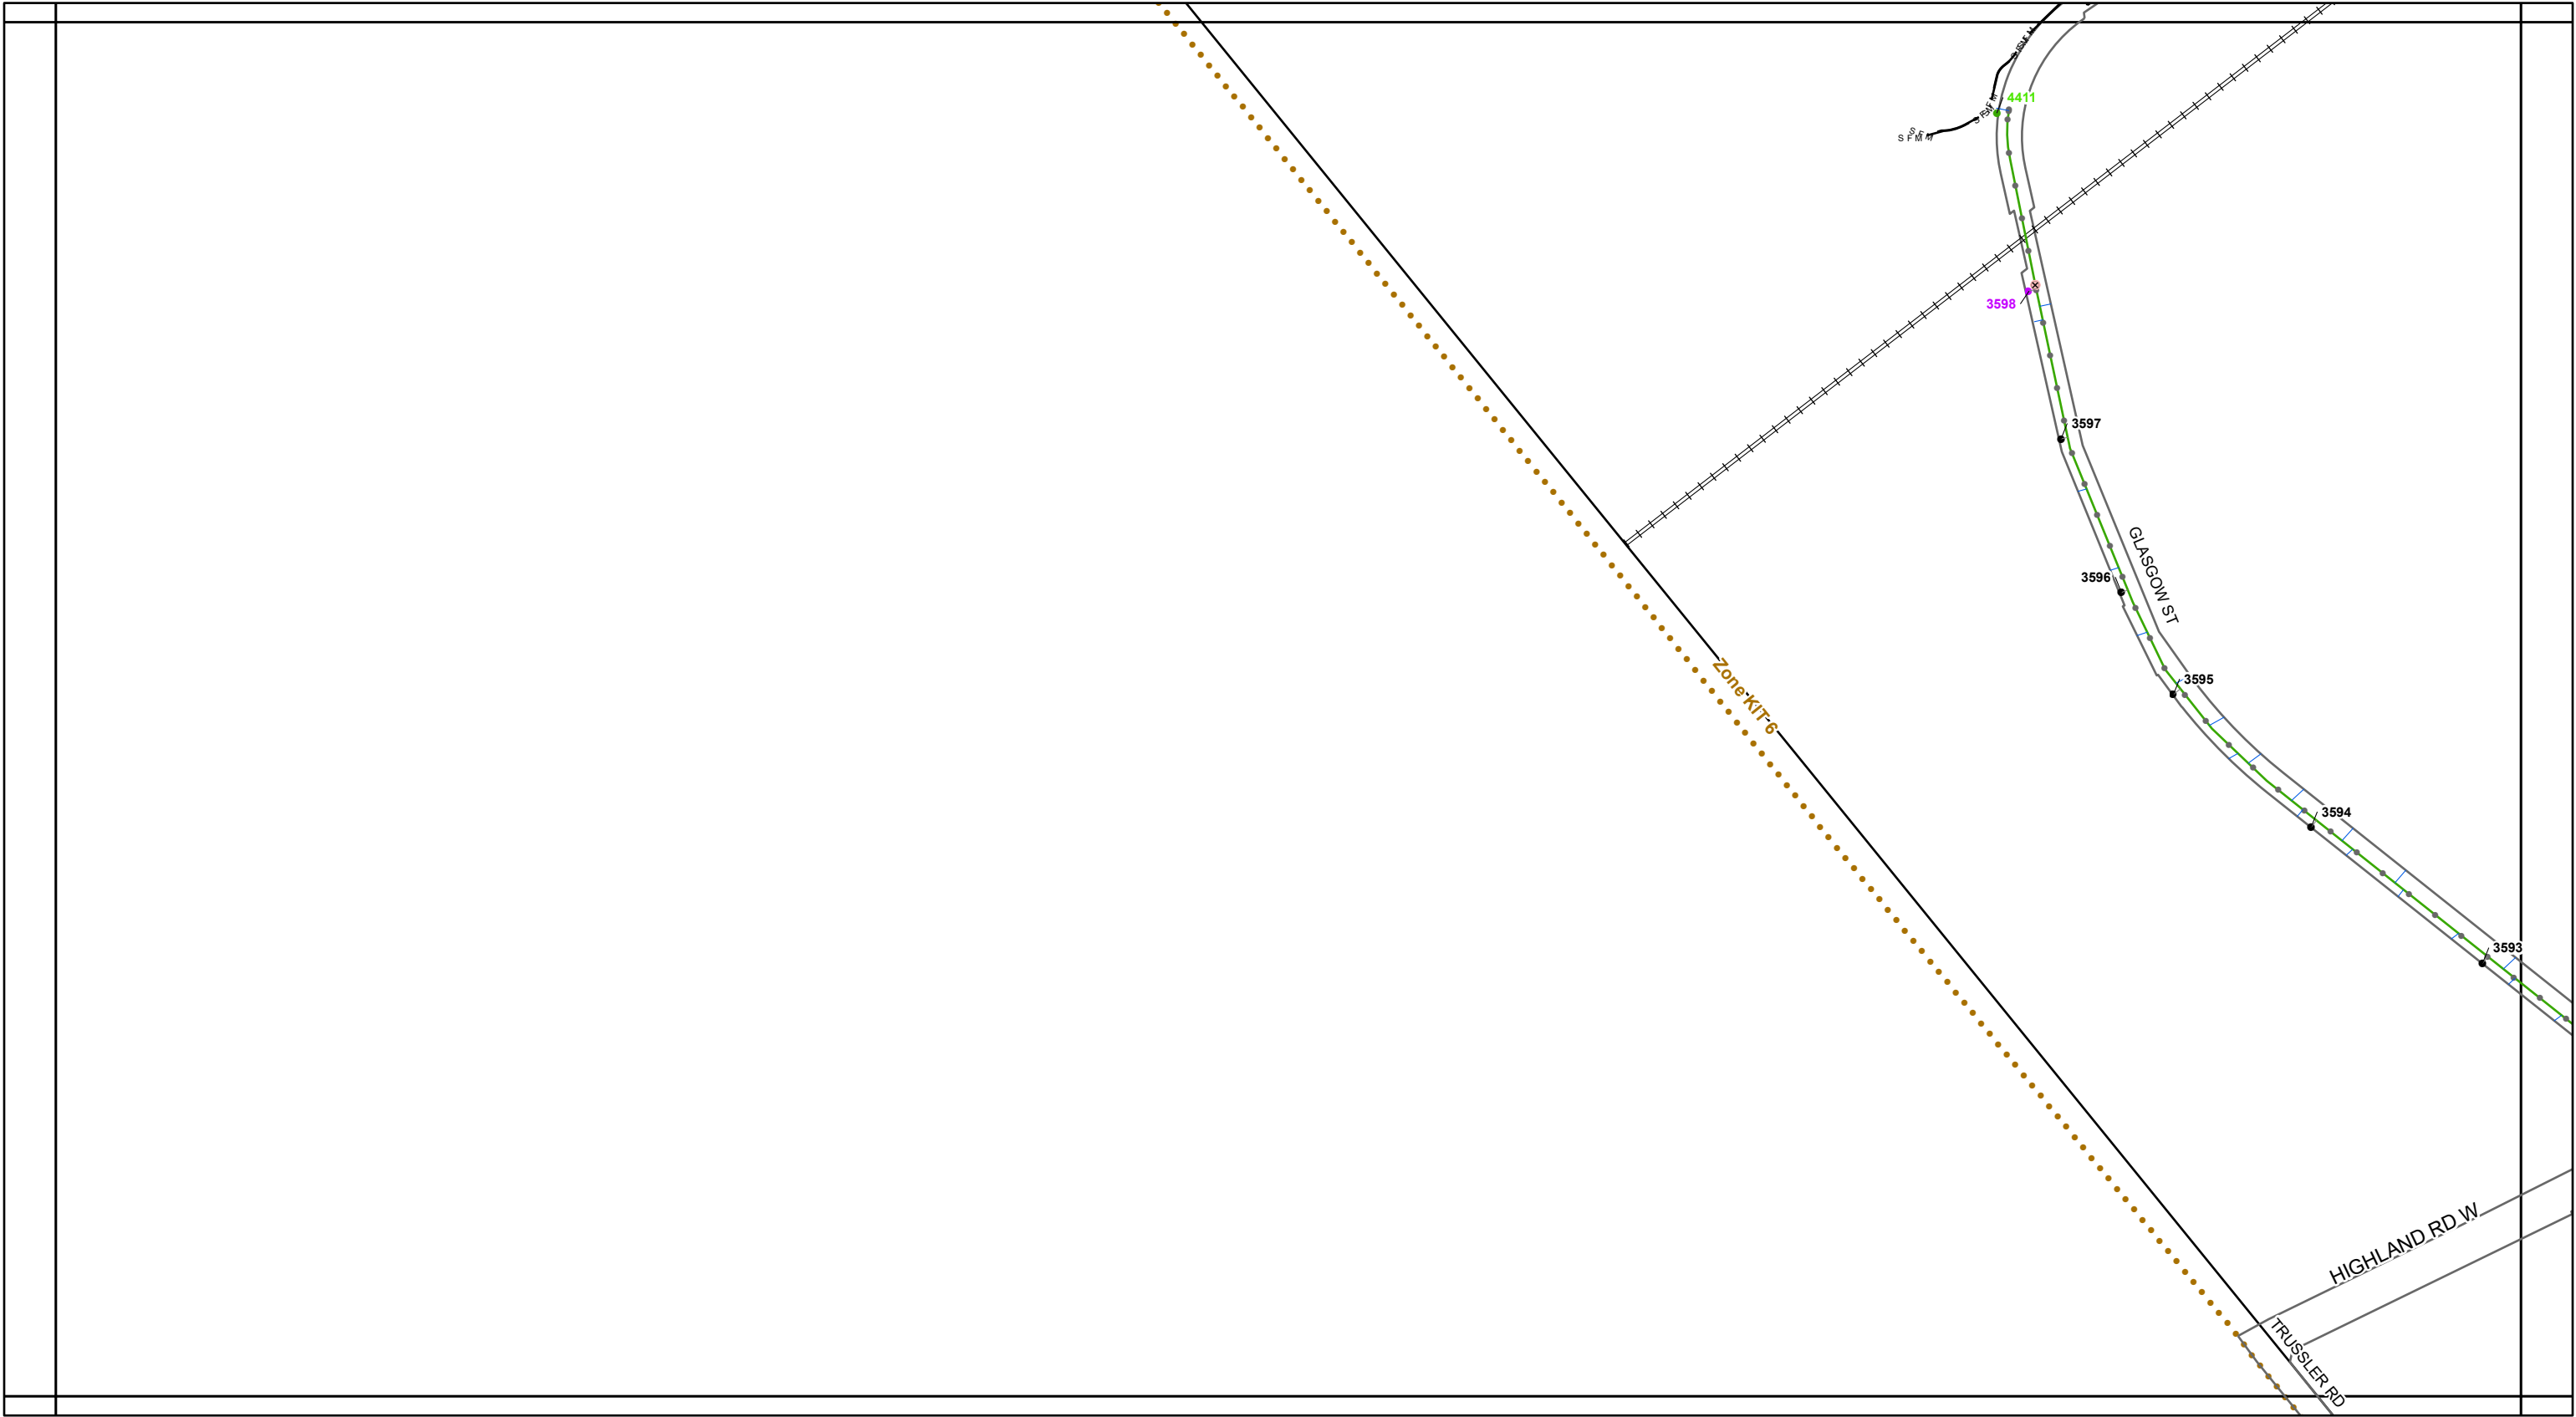

Kitchener Utilities Water Standard Grid Atlas Map Sheet 449

Air Release

Blowoff

Pressure Reducing

Valve

Chamber

Treatment Plant

Bacteriological Sampling Location

Plastic Main

Sanitary Force Main

Water Service Pipe

Parcel with Unusual Private Water Service Connection

Kitchener

Region

Dual

Both Fall And Regular

New Development

Regular

All Other

Hydrant #

Regular

All Other

25mm (1")

38mm (1.5")

50mm (2")

75mm (3")

100mm (4")

150mm (6")

200mm (8")

250mm (10")

300mm (12")

350mm (14")

400mm (16")

450mm (18")

600mm (24")

750mm (30")

900mm (36")

1200mm (48")

N
W E
S

04080120160200

m

428

429

449

450


470

471

Kitchener Utilities

Kitchener Corporate Services
Technology Innovation and Services
Geospatial Data and Analytics
Map created: September 26, 2026

DISCLAIMER: This document is subject to copyright and may only be used for your personal, non-commercial use, provided you keep intact the copyright notice. The City of Kitchener assumes no responsibility for any errors, and is not liable for any damages of any kind resulting from the use of, or reliance on, the information contained in this document. The City of Kitchener does not make any representations or warranty, express or implied, concerning the accuracy, quality, likely results or reliability of the use of the information contained in this document. © 2026 The Corporation of the City of Kitchener. Some portions of this publication are produced using information under licensed use from Teraret ©1998 Protected by Copyright - May not be reproduced without Permission THIS IS NOT A PLAN OF SURVEY - PROJECTION: UTM NAD 83 zone 17

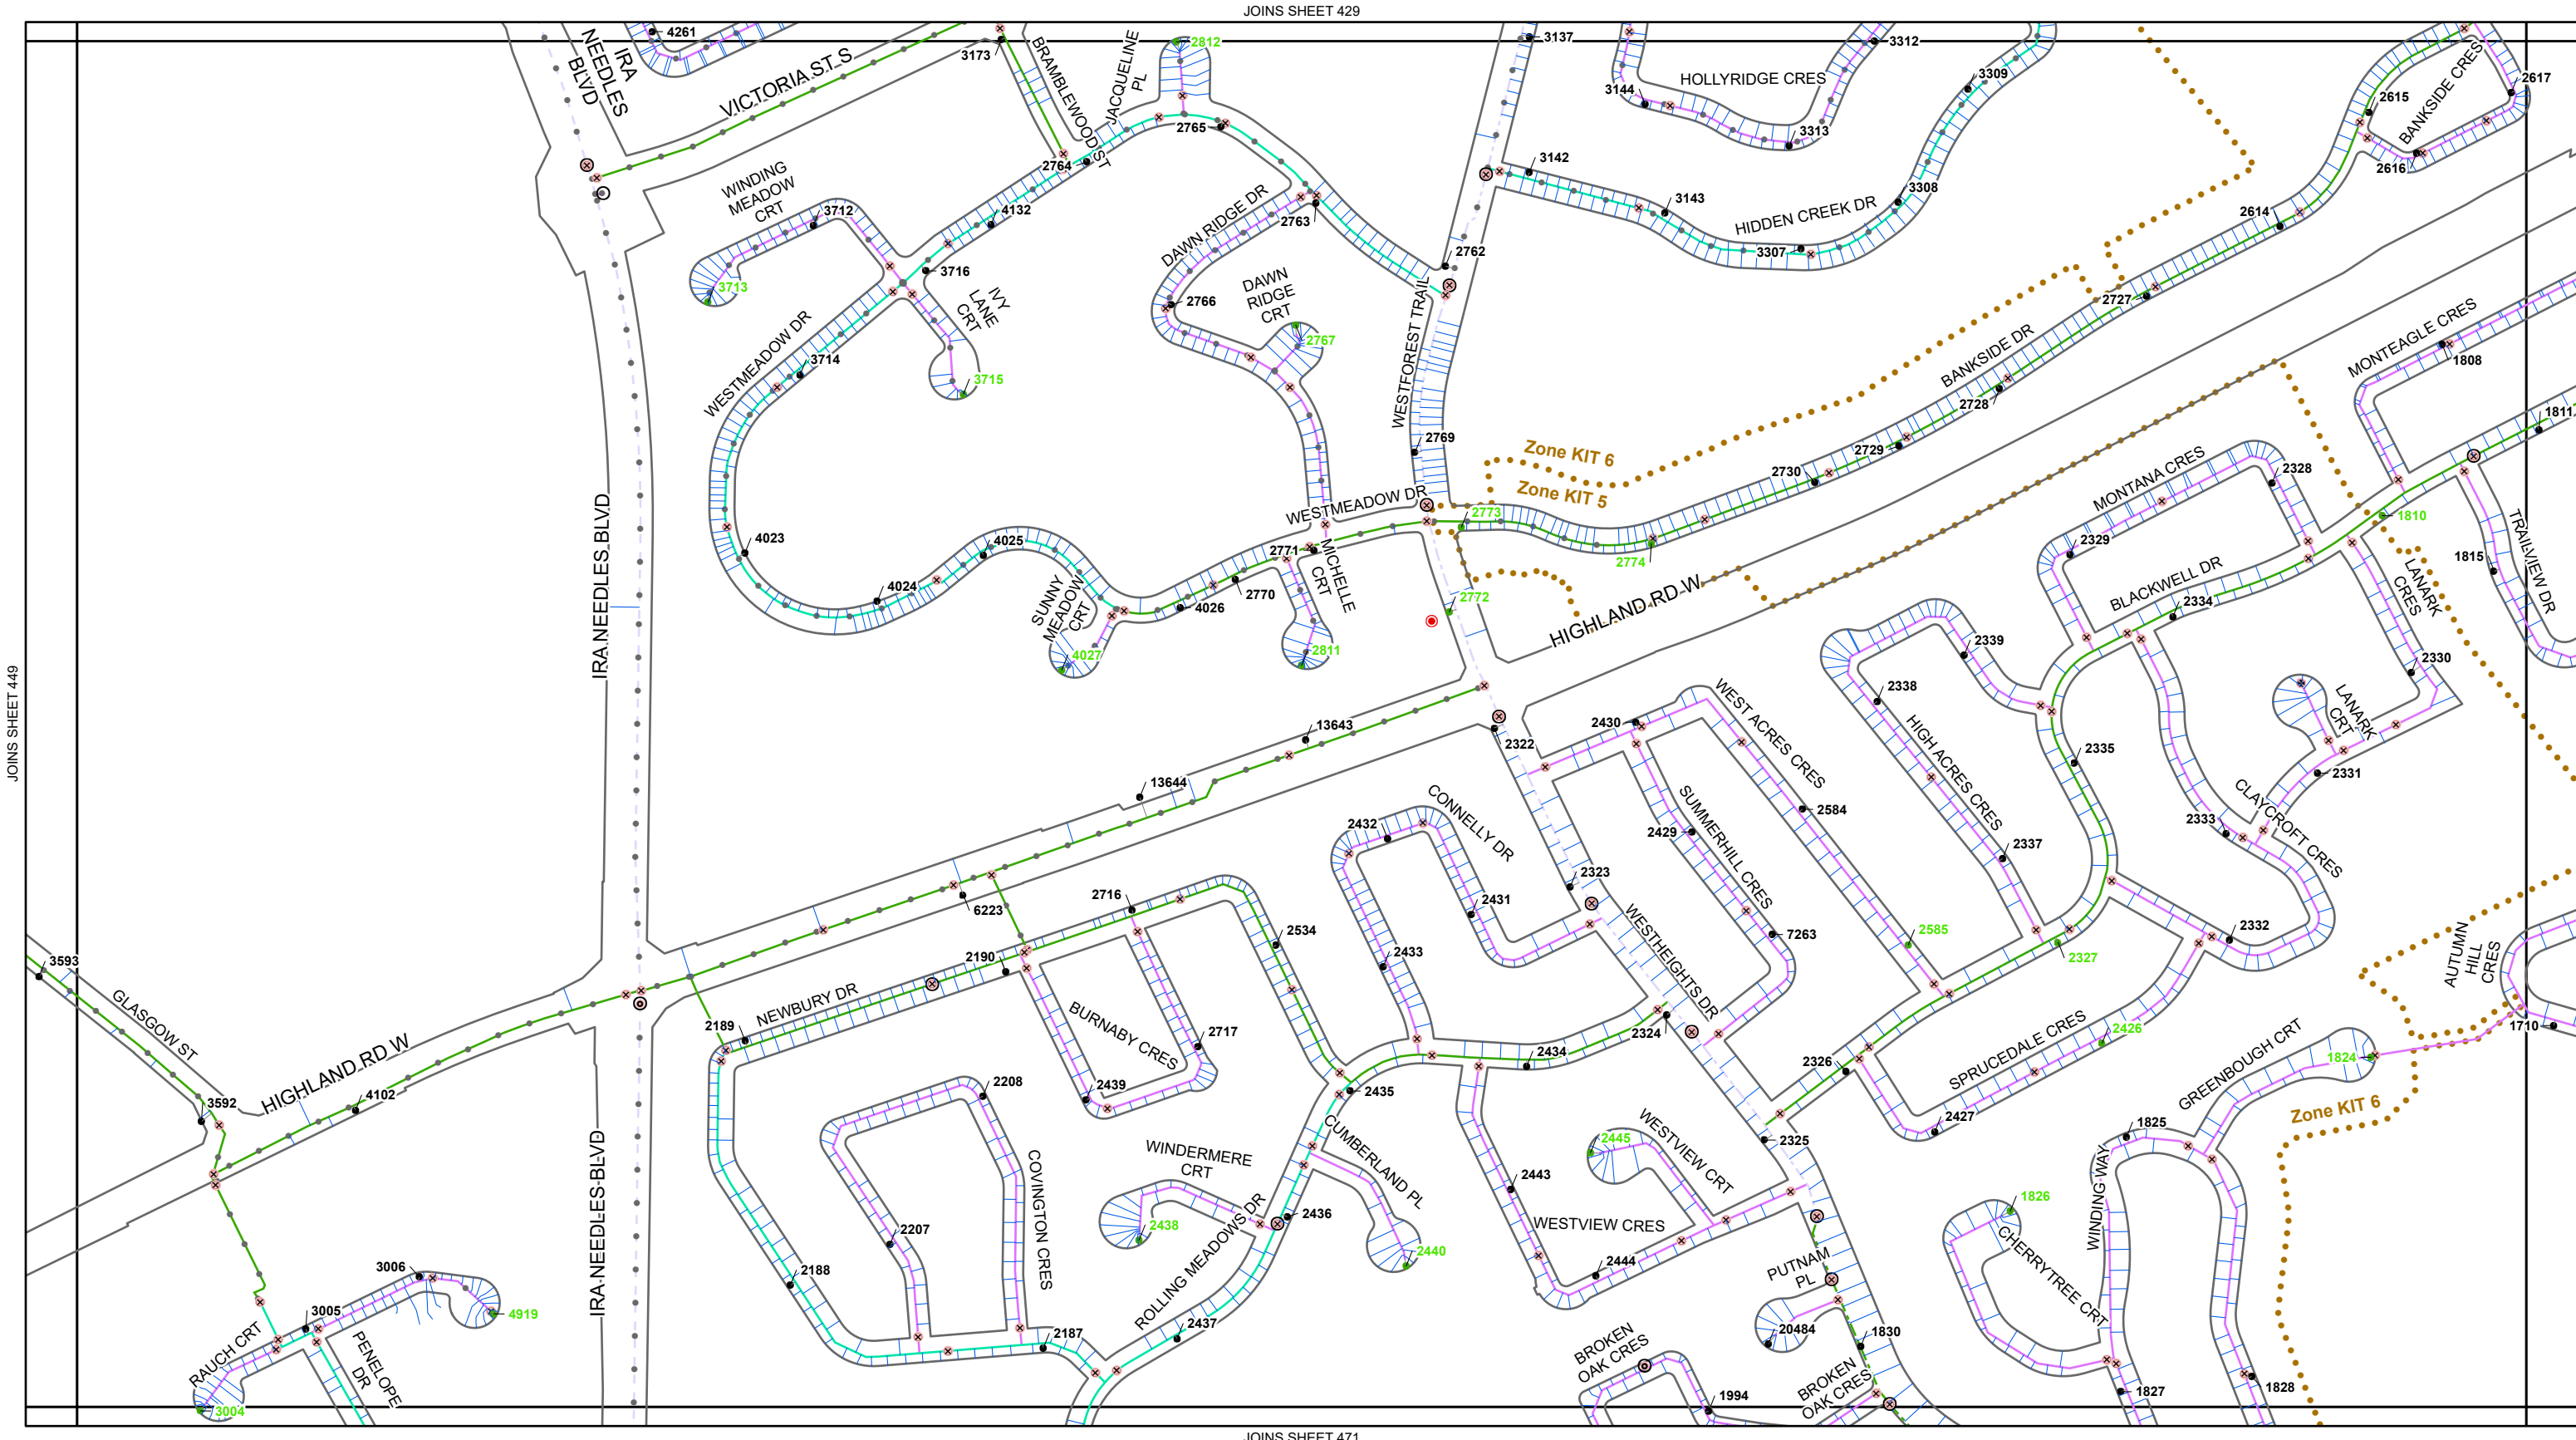

JOINS SHEET 449

JOINS SHEET 451

Kitchener Utilities

Water Standard Grid

Atlas Map Sheet 450

Air Release

Blowoff

Pressure Reducing

Valve

Chamber

WTP Treatment Plant

Bacteriological Sampling Location

Plastic Main

Sanitary Force Main

Water Service Pipe

Parcel with Unusual Private Water Service Connection

Main Ownership

Kitchener

Region

Dual

Hydrant Flushing

Both Fall And Regular

New Development

Regular

All Other

Hydrant #

Hydrant #

Main Diameter

25mm (1")

38mm (1.5")

50mm (2")

75mm (3")

100mm (4")

150mm (6")

200mm (8")

250mm (10")

300mm (12")

350mm (14")

400mm (16")

450mm (18")

600mm (24")

750mm (30")

900mm (36")

1200mm (48")

W N E S

0

40

80

120

160


200

m

428	429	430
449	450	451
470	471	472

Kitchener Utilities
Corporate Services
Technology Innovation and Services
Geospatial Data and Analytics
Map created: September 26, 2026

DISCLAIMER: This document is subject to copyright and may only be used for your personal, non-commercial use, provided you keep intact the copyright notice. The City of Kitchener assumes no responsibility for any errors, and is not liable for any damages of any kind resulting from the use of, or reliance on, the information contained in this document. The City of Kitchener does not make any representations or warranty, express or implied, concerning the accuracy, quality, likely results or reliability of the use of the information contained in this document. © 2026 The Corporation of the City of Kitchener. Some portions of this publication are produced using information under licensed use from Terarrel ©1998 Protected by Copyright - May not be reproduced without Permission THIS IS NOT A PLAN OF SURVEY - PROJECTION: UTM NAD 83 zone 17

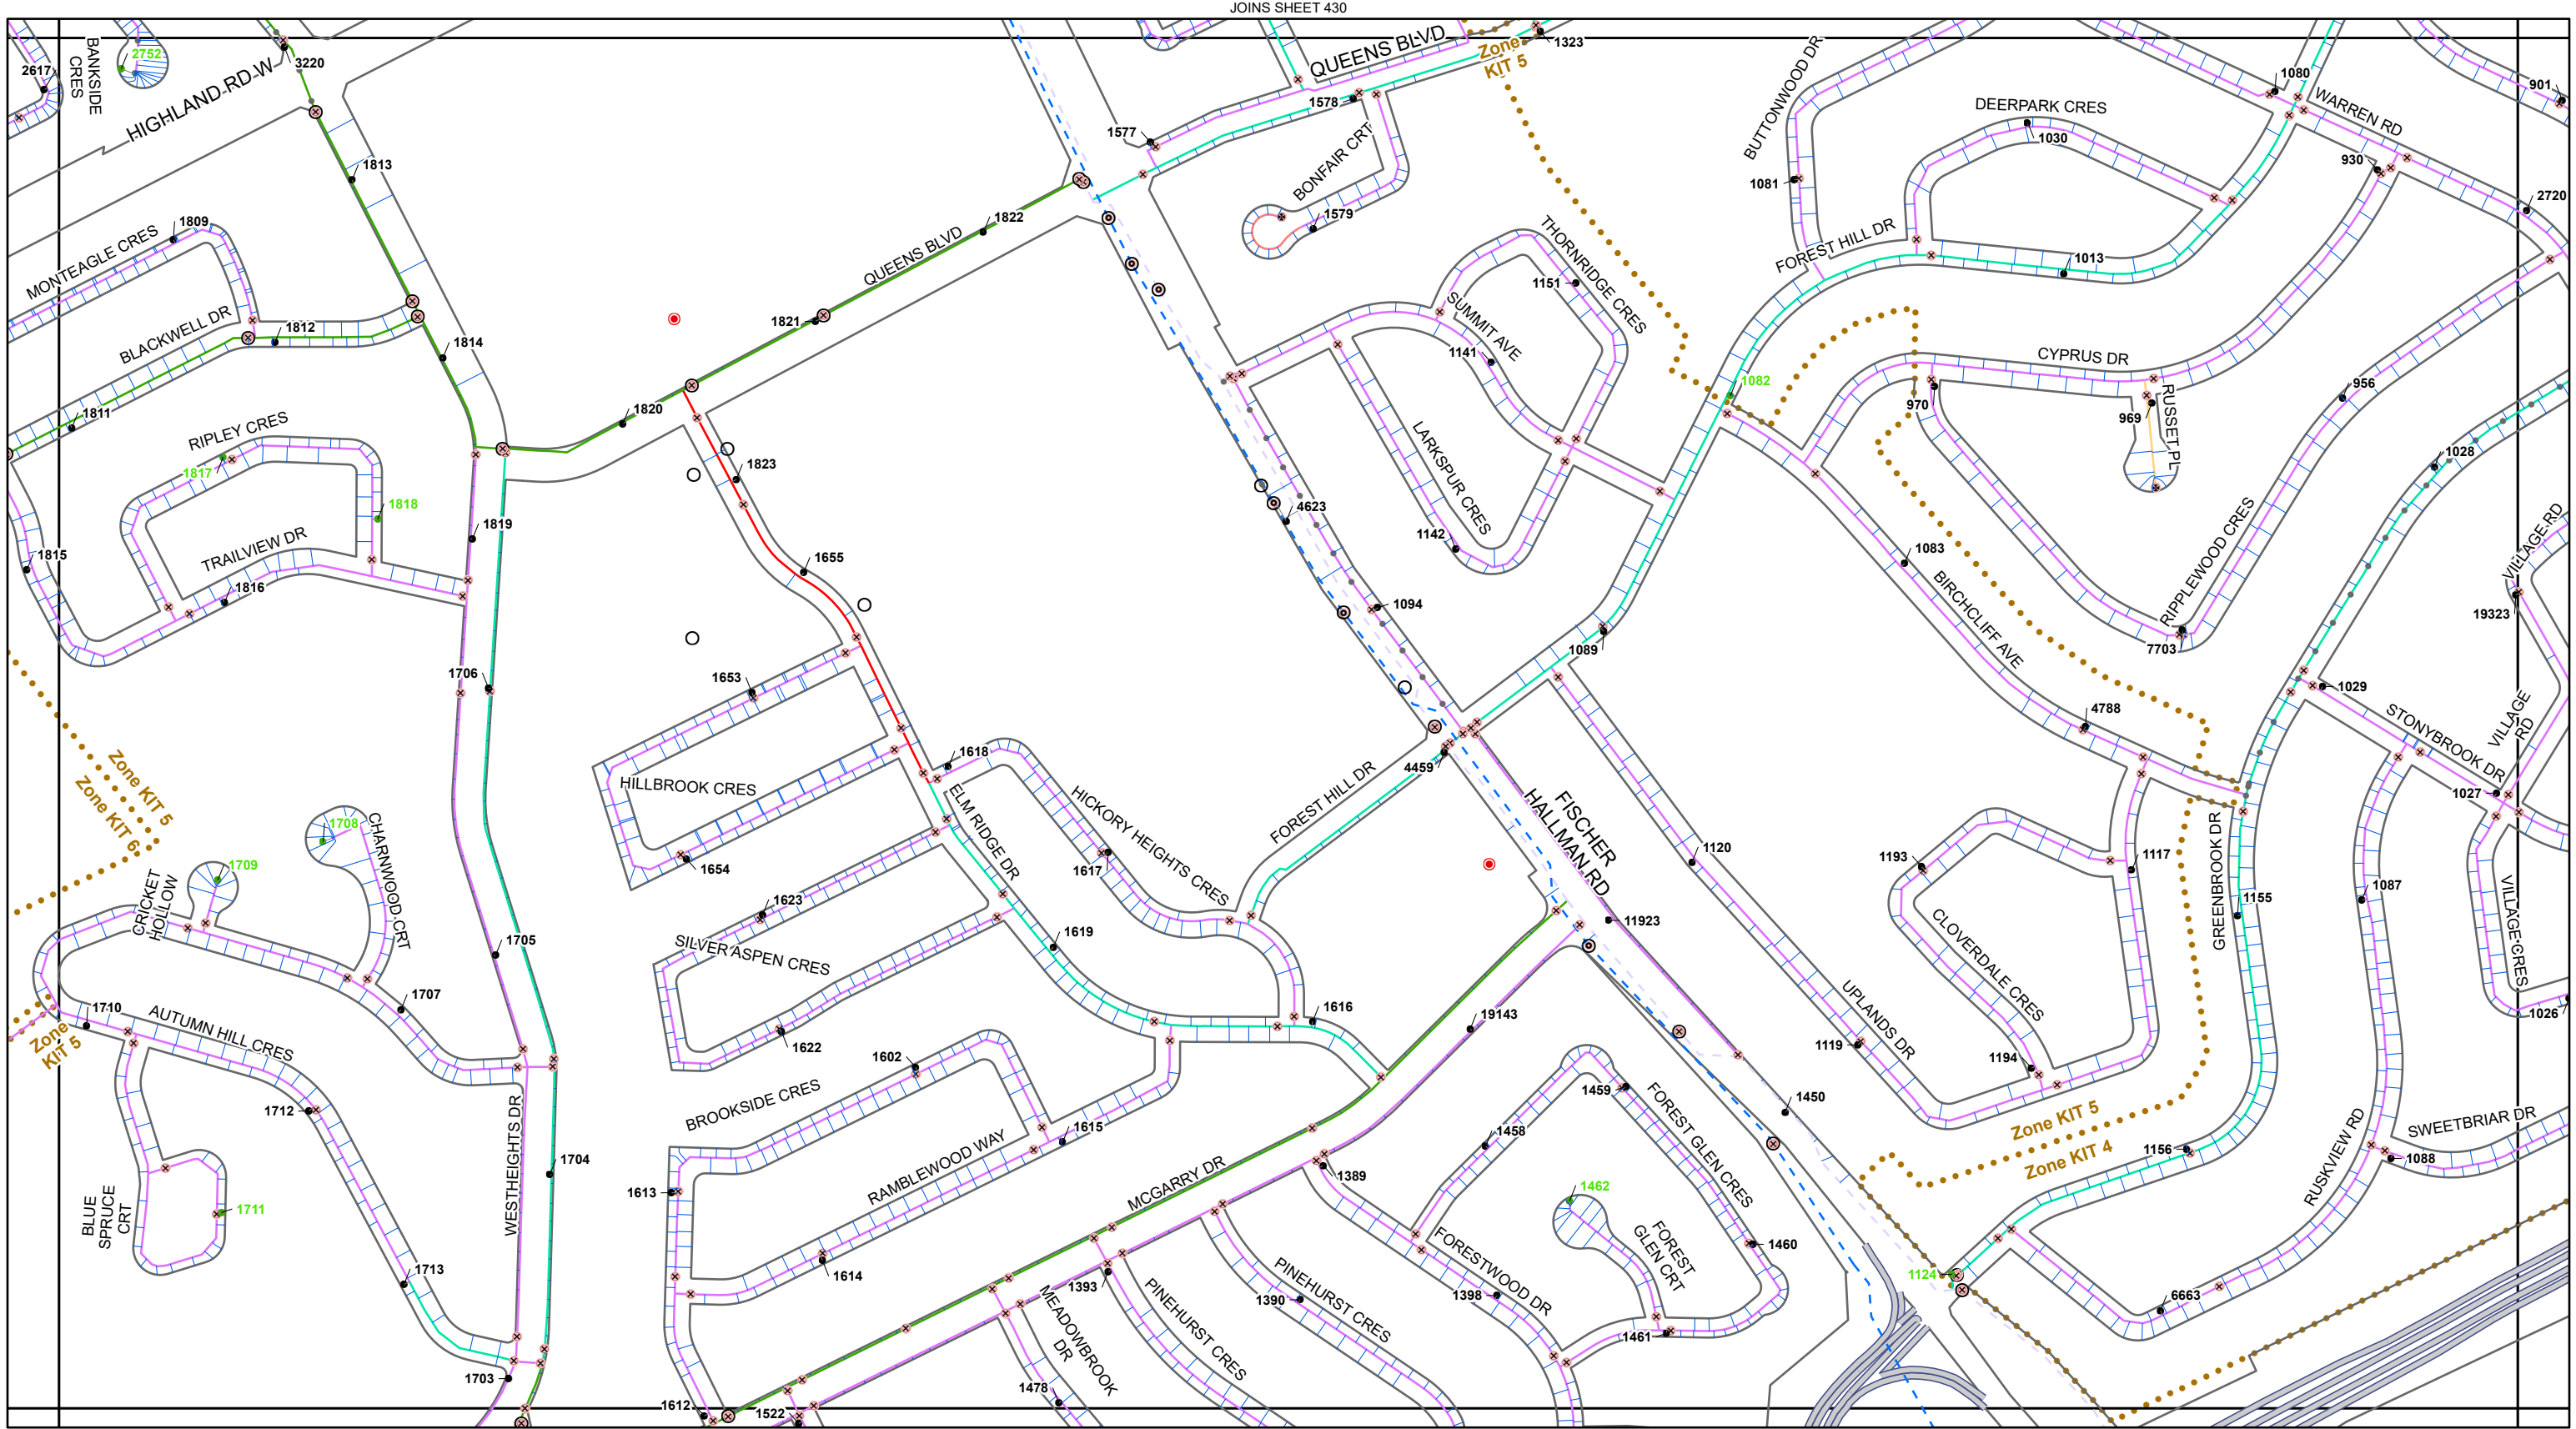

Kitchener Utilities

Water Standard Grid

Atlas Map Sheet 451

Air Release

Blowoff

Pressure Reducing

Valve

Chamber

WTP Treatment Plant

Bacteriological Sampling Location

Plastic Main

Sanitary Force Main

Water Service Pipe

Parcel with Unusual Private Water Service Connection

Main Ownership

Kitchener

Region

Dual

Hydrant Flushing

Both Fall And Regular

New Development

Regular

All Other

Hydrant #

Hydrant #

Main Diameter

25mm (1")

38mm (1.5")

50mm (2")

75mm (3")

100mm (4")

150mm (6")

200mm (8")

250mm (10")

300mm (12")

350mm (14")

400mm (16")

450mm (18")

600mm (24")

750mm (30")

900mm (36")

1200mm (48")


W N E S

0 40 80 120 160 200 m

429	430	431
450	451	452
471	472	473

KITCHENER
Corporate Services
Technology Innovation and Services
Geospatial Data and Analytics
Map created: September 26, 2026

DISCLAIMER: This document is subject to copyright and may only be used for your personal, non-commercial use, provided you keep intact the copyright notice. The City of Kitchener assumes no responsibility for any errors, and is not liable for any damages of any kind resulting from the use of, or reliance on, the information contained in this document. The City of Kitchener does not make any representations or warranty, express or implied, concerning the accuracy, quality, likely results or reliability of the use of the information contained in this document. © 2026 The Corporation of the City of Kitchener. Some portions of this publication are produced using information under licensed use from Teranet ©1998 Protected by Copyright - May not be reproduced without Permission THIS IS NOT A PLAN OF SURVEY - PROJECTION: UTM NAD 83 zone 17

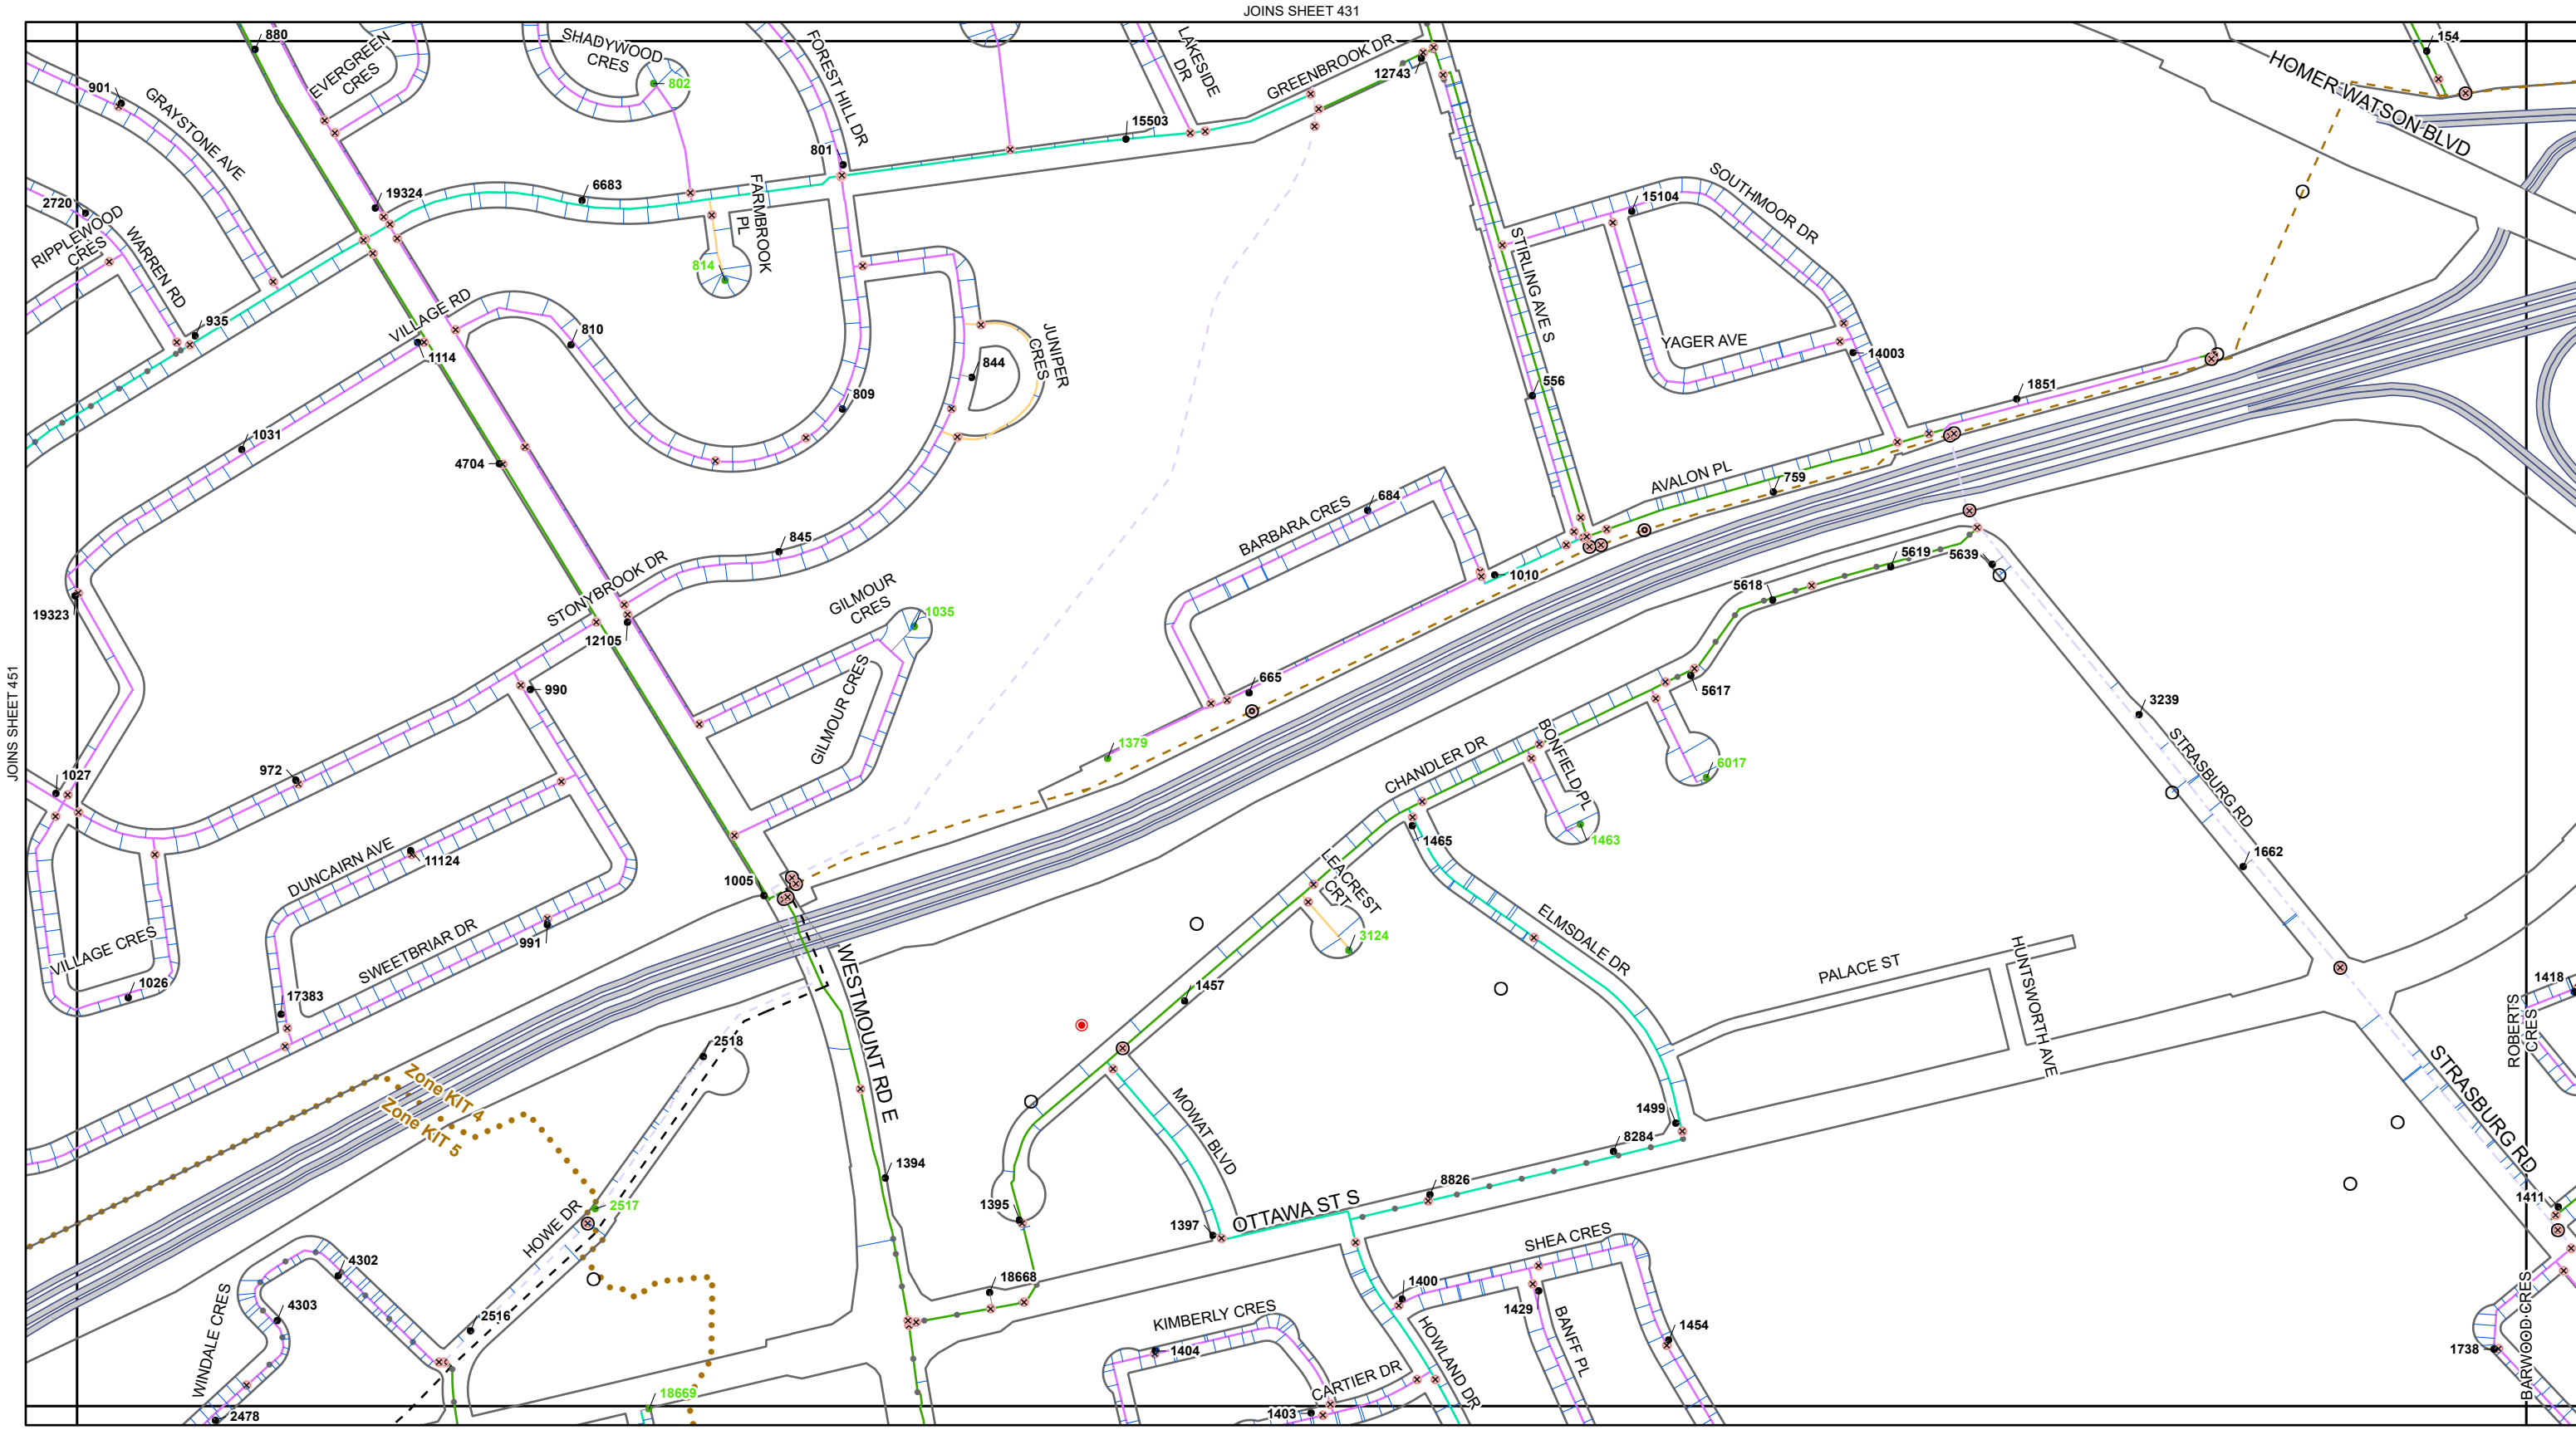

Kitchener Utilities

Water Standard Grid

Atlas Map Sheet 452

Air Release

Blowoff

Pressure Reducing

Valve

Chamber

Treatment Plant

Bacteriological Sampling Location

Plastic Main

Sanitary Force Main

Water Service Pipe

Parcel with Unusual Private Water Service Connection

Main Ownership

- Kitchener
- Region
- Dual

Hydrant Flushing

- Both Fall And Regular
- New Development
- Regular
- All Other

Hydrant #

- Hydrant #

Main Diameter

- 25mm (1")
- 38mm (1.5")
- 50mm (2")
- 75mm (3")
- 100mm (4")
- 150mm (6")
- 200mm (8")
- 250mm (10")
- 300mm (12")
- 350mm (14")

400mm (16")

450mm (18")

600mm (24")

750mm (30")

900mm (36")

1200mm (48")

N
W E
S


0 40 80 120 160 200 m

430	431	432
451	452	453
472	473	474

Kitchener Utilities

KITCHENER
Corporate Services
Technology Innovation and Services
Geospatial Data and Analytics
Map created: September 26, 2026

DISCLAIMER: This document is subject to copyright and may only be used for your personal, non-commercial use, provided you keep intact the copyright notice. The City of Kitchener assumes no responsibility for any errors, and is not liable for any damages of any kind resulting from the use of, or reliance on, the information contained in this document. The City of Kitchener does not make any representations or warranty, express or implied, concerning the accuracy, quality, likely results or reliability of the use of the information contained in this document. © 2026 The Corporation of the City of Kitchener. Some portions of this publication are produced using information under licensed use from Teranet ©1998 Protected by Copyright - May not be reproduced without Permission THIS IS NOT A PLAN OF SURVEY - PROJECTION: UTM NAD 83 zone 17

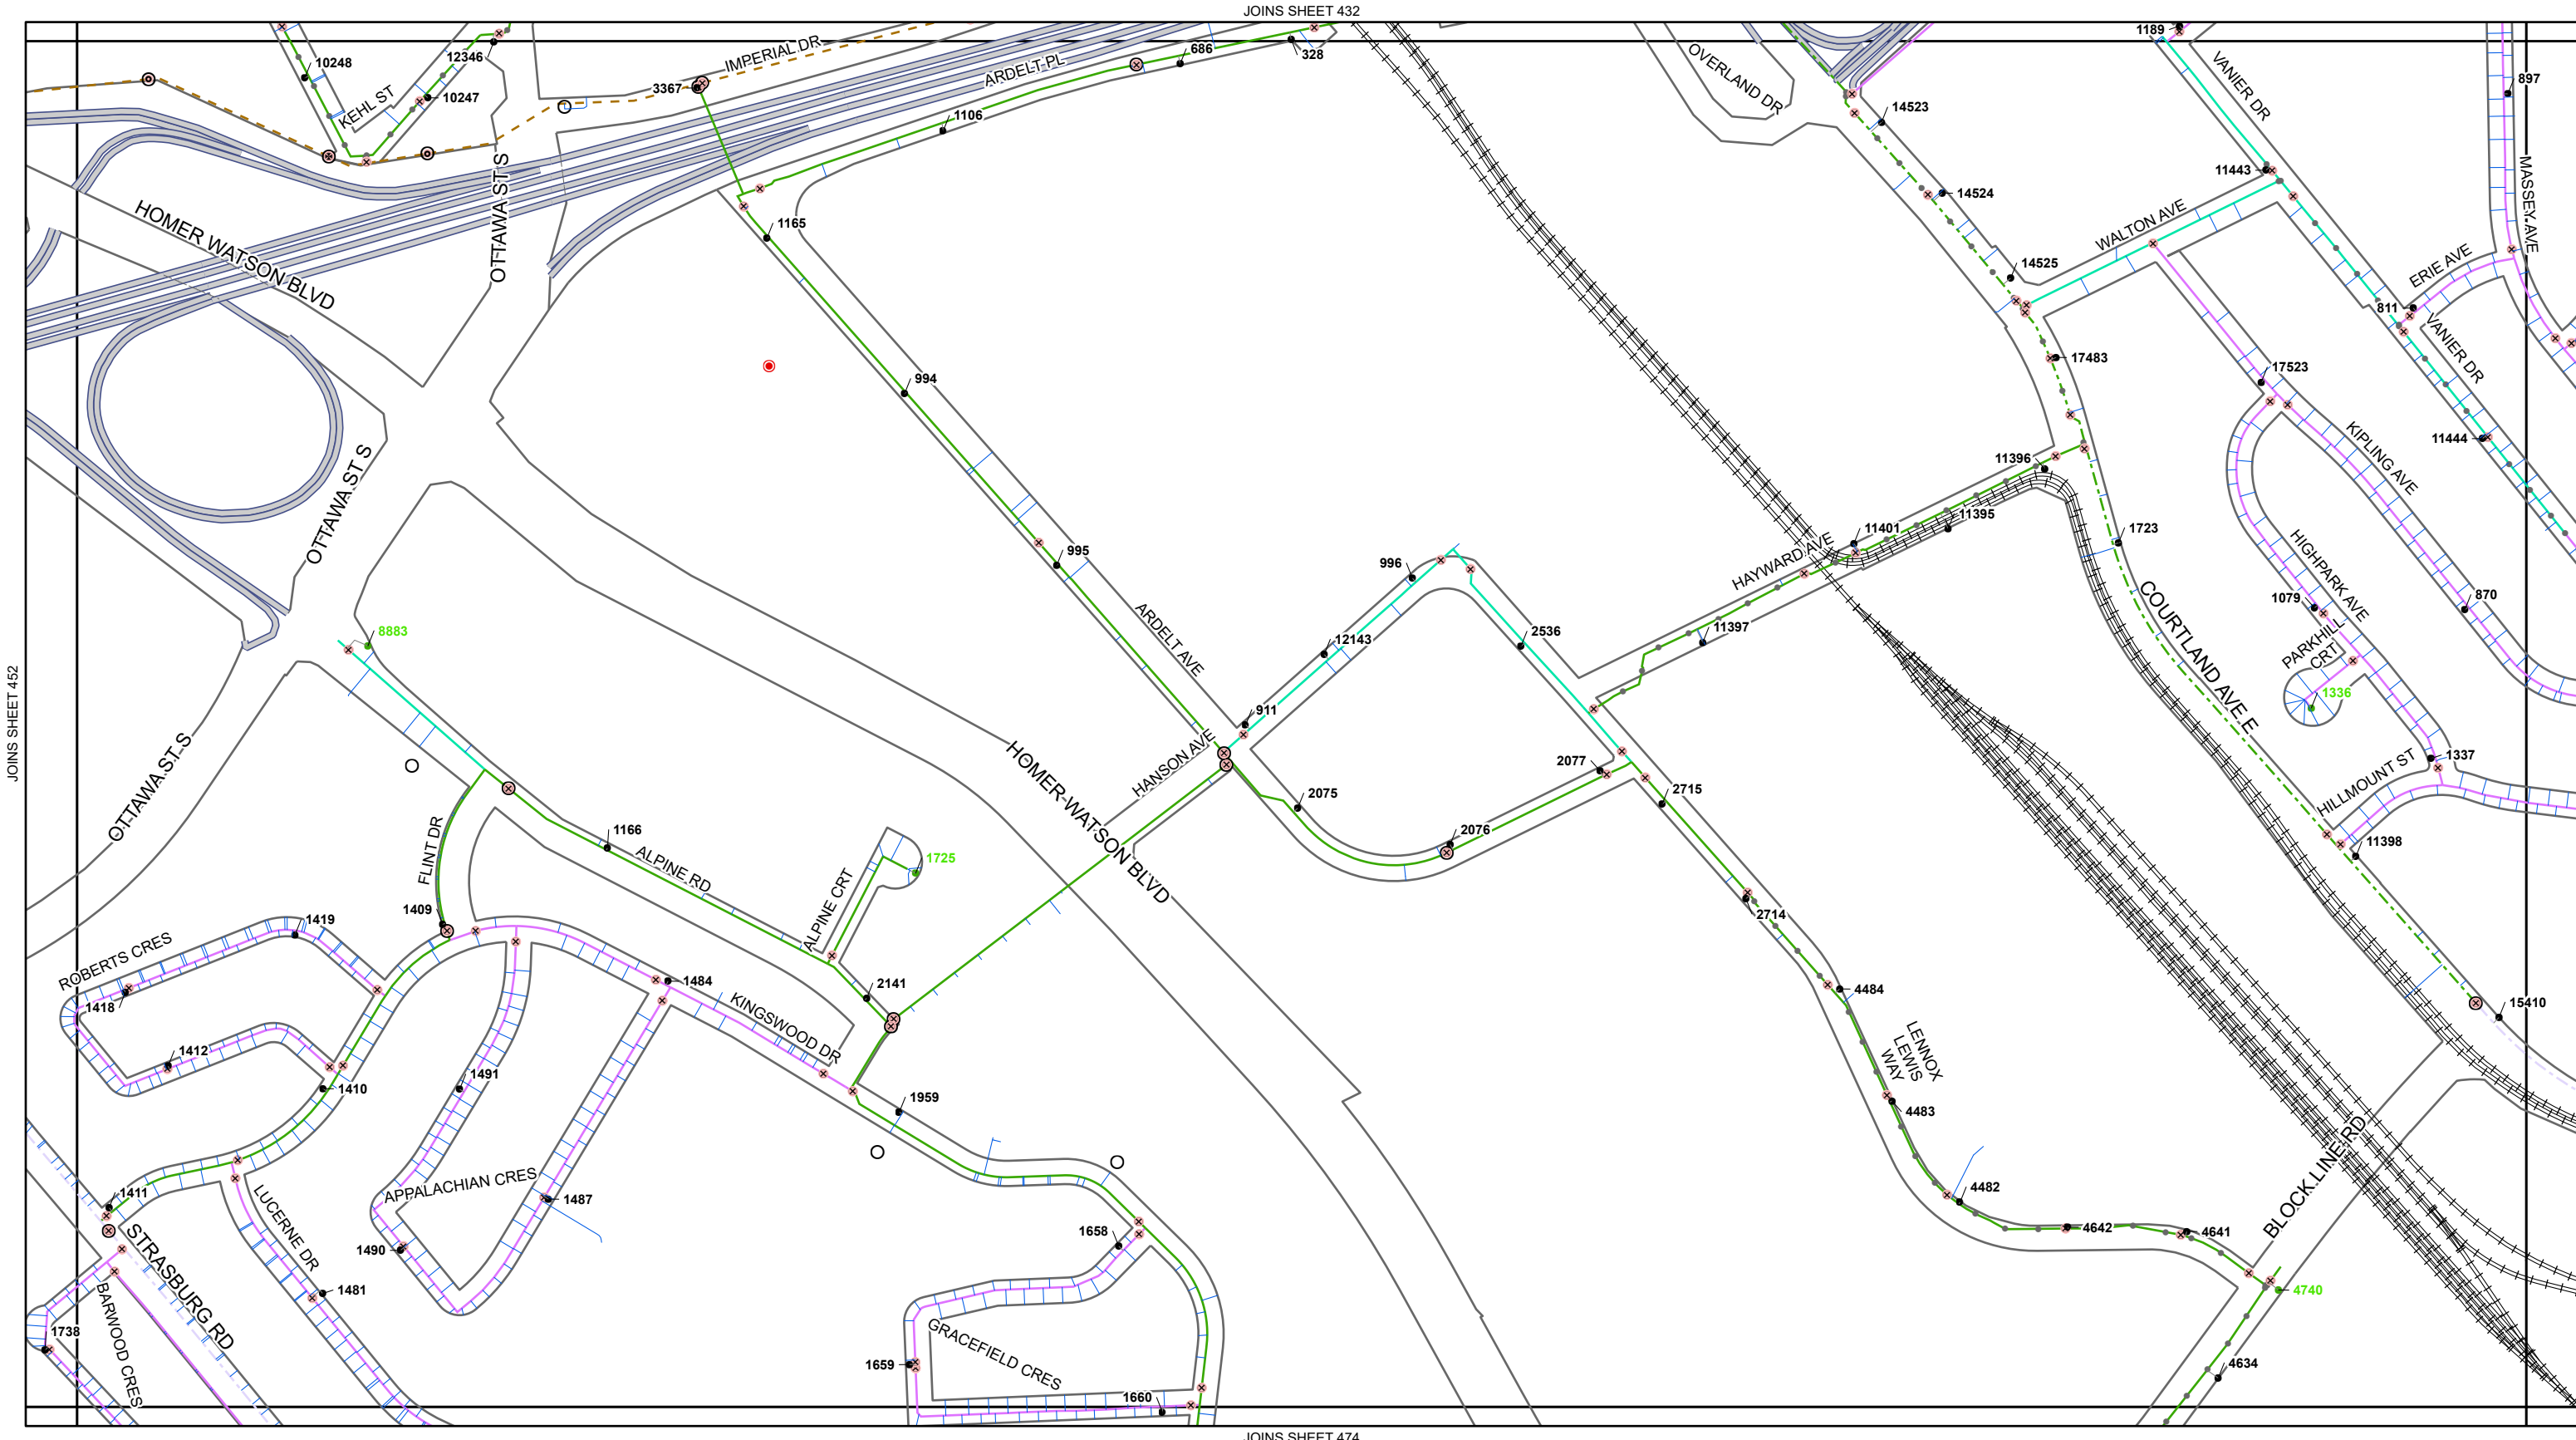

Kitchener Utilities

Water Standard Grid

Atlas Map Sheet 453

- Air Release
- Blowoff
- Pressure Reducing
- Valve
- Chamber

WTP Treatment Plant

- Bacteriological Sampling Location
- Plastic Main
- Sanitary Force Main
- Water Service Pipe
- Parcel with Unusual Private Water Service Connection

Main Ownership

- Kitchener
- Region
- Dual

Hydrant Flushing

- Both Fall And Regular
- New Development
- Regular
- All Other


Main Diameter

- 25mm (1")
- 38mm (1.5")
- 50mm (2")
- 75mm (3")
- 100mm (4")
- 150mm (6")
- 200mm (8")
- 250mm (10")
- 300mm (12")
- 350mm (14")
- 400mm (16")
- 450mm (18")
- 600mm (24")
- 750mm (30")
- 900mm (36")
- 1200mm (48")

431	432	433
452	453	454
473	474	475

Kitchener
Corporate Services
Technology Innovation and Services
Geospatial Data and Analytics
Map created: September 26, 2026

DISCLAIMER: This document is subject to copyright and may only be used for your personal, non-commercial use, provided you keep intact the copyright notice. The City of Kitchener assumes no responsibility for any errors, and is not liable for any damages of any kind resulting from the use of, or reliance on, the information contained in this document. The City of Kitchener does not make any representations or warranty, express or implied, concerning the accuracy, quality, likely results or reliability of the use of the information contained in this document. © 2026 The Corporation of the City of Kitchener. Some portions of this publication are produced using information under licensed use from Terarot ©1998 Protected by Copyright - May not be reproduced without Permission THIS IS NOT A PLAN OF SURVEY - PROJECTION: UTM NAD 83 zone 17

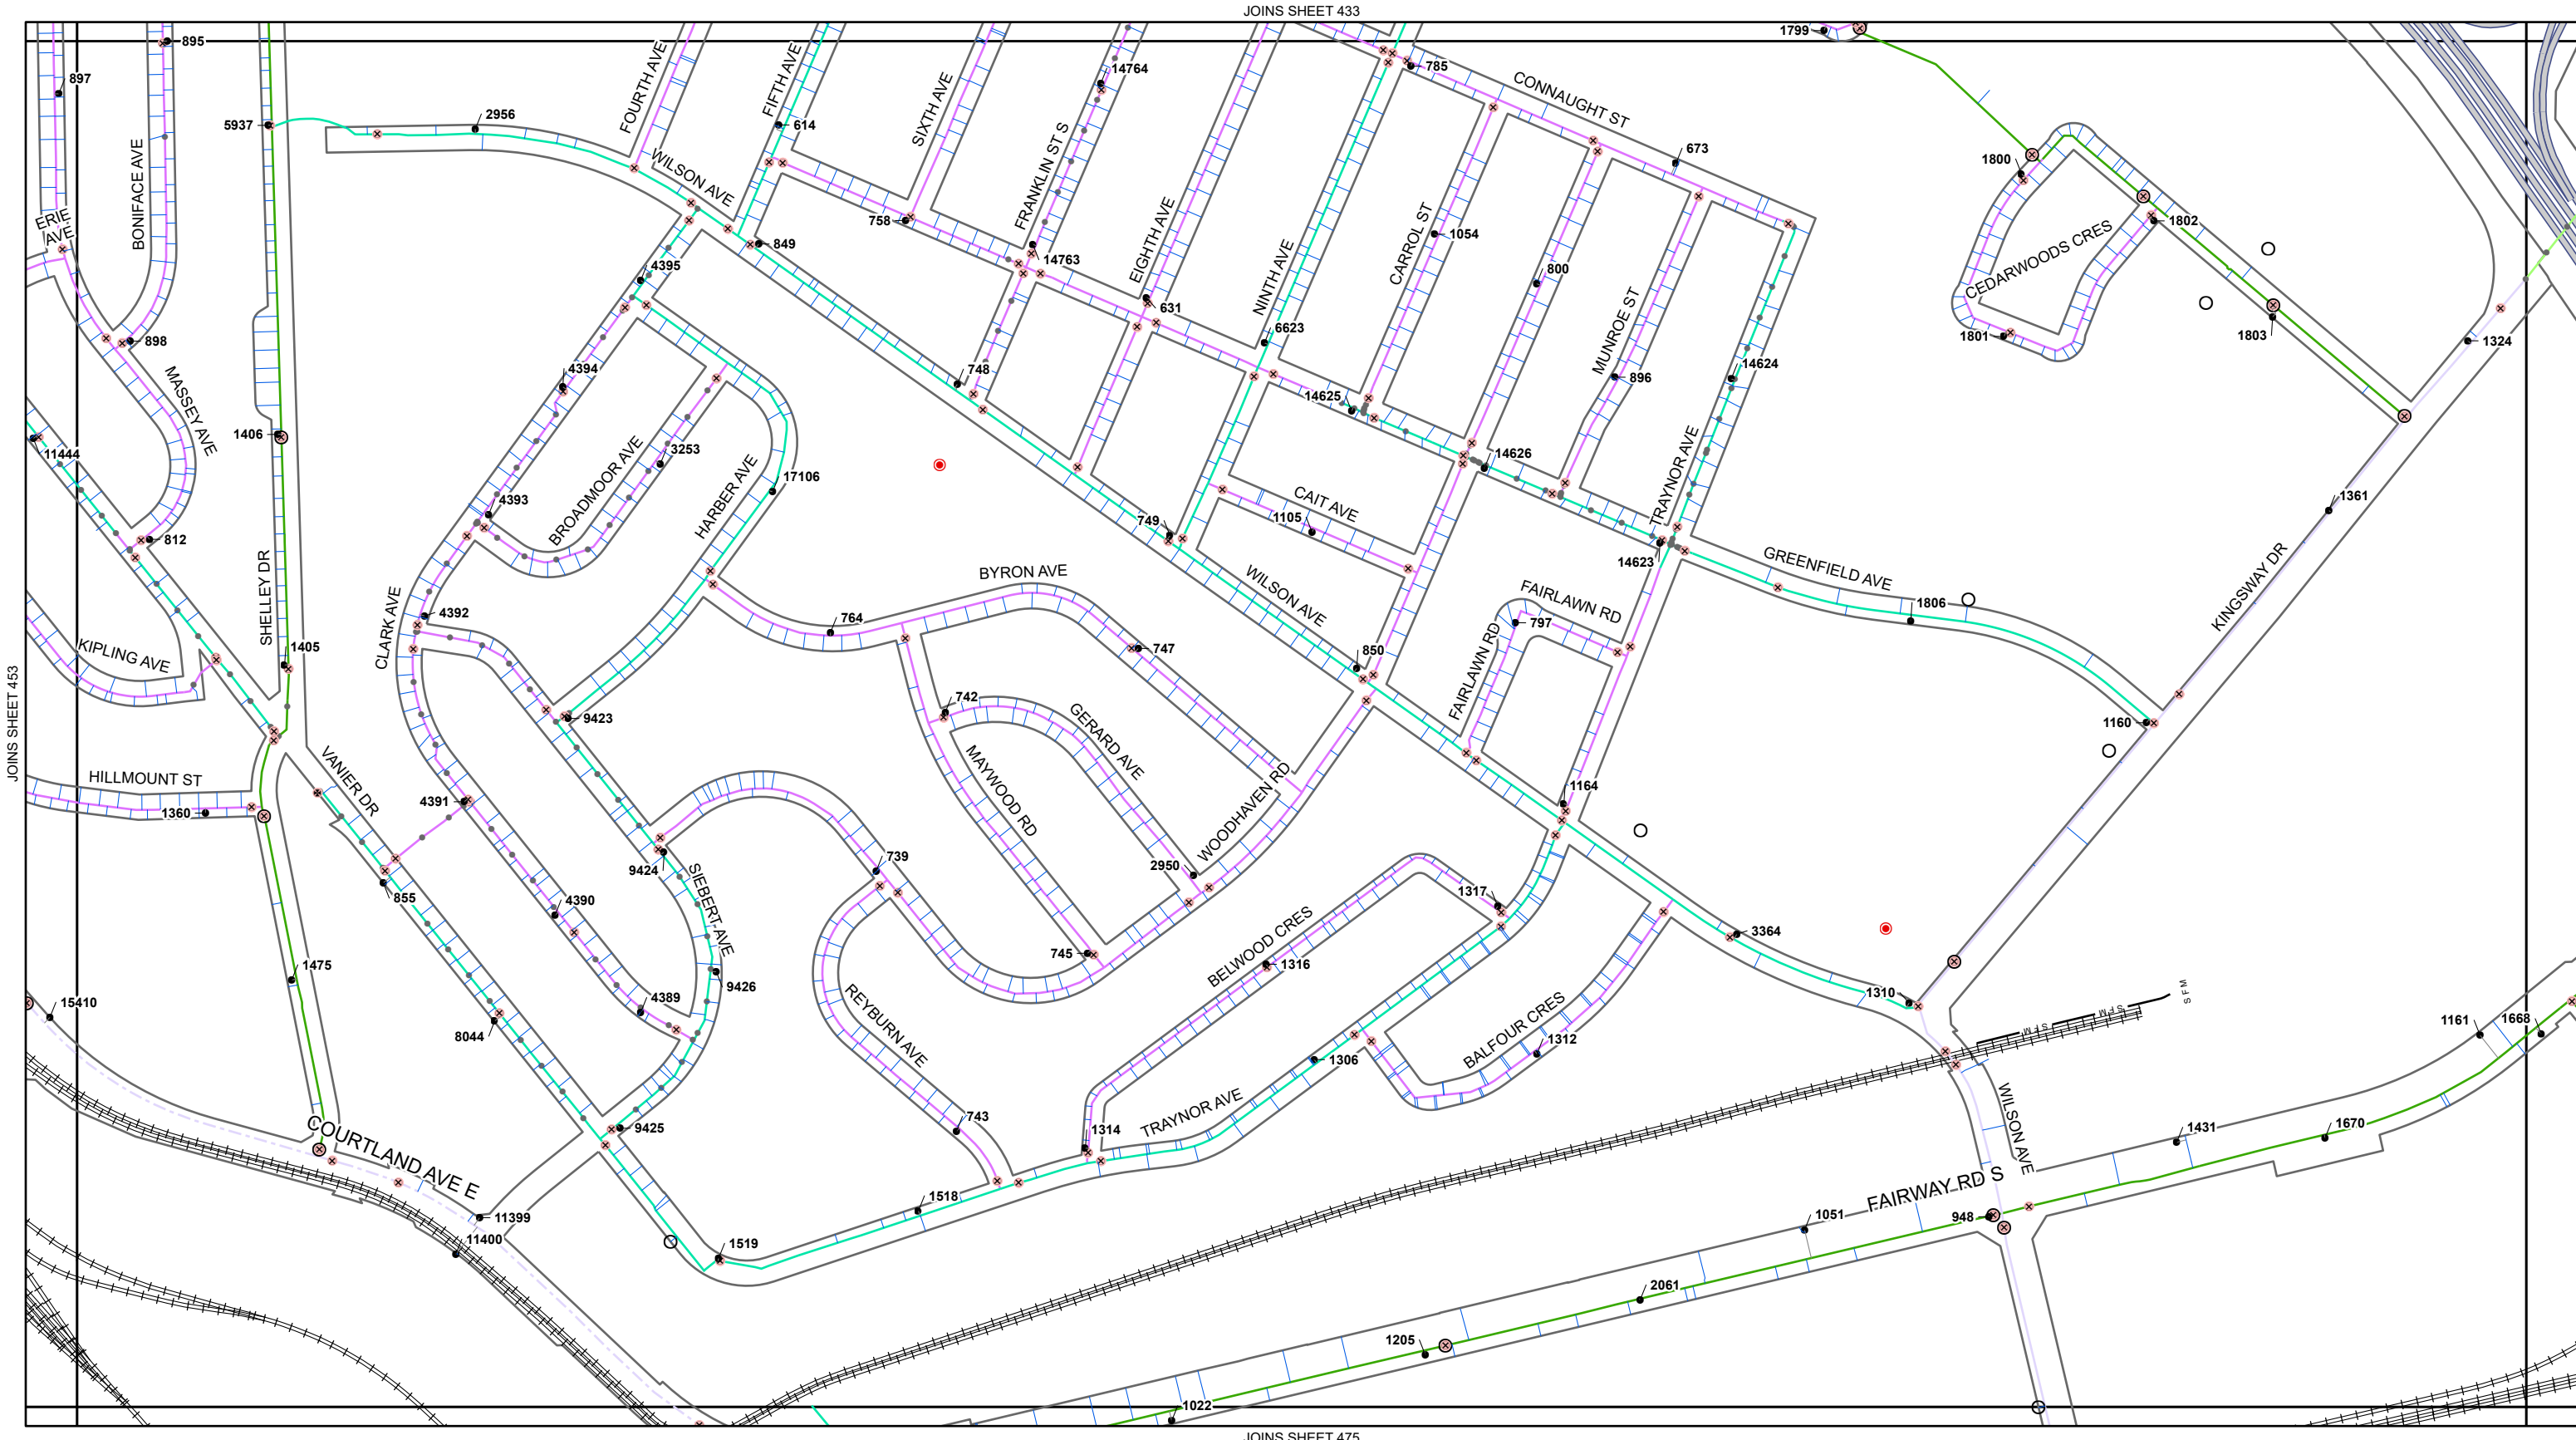

Kitchener Utilities

Water Standard Grid

Atlas Map Sheet 454

Air Release

Blowoff

Pressure Reducing

Valve

Chamber

WTP Treatment Plant

Bacteriological Sampling Location

Plastic Main

Sanitary Force Main

Water Service Pipe

Parcel with Unusual Private Water Service Connection

Main Ownership

Kitchener

Region

Dual

Hydrant Flushing

Both Fall And Regular

New Development

Regular

All Other

Main Diameter

25mm (1")

38mm (1.5")

50mm (2")

75mm (3")

100mm (4")

150mm (6")

200mm (8")

250mm (10")

300mm (12")

350mm (14")

400mm (16")

450mm (18")

600mm (24")

750mm (30")

900mm (36")

1200mm (48")

North Arrow

Scale Bar

Inset Map

432

433

434

453

454

455

474

475

476

Kitchener Utilities


Kitchener Corporate Services

Technology Innovation and Services

Geospatial Data and Analytics

Map created: September 26, 2026

DISCLAIMER: This document is subject to copyright and may only be used for your personal, non-commercial use, provided you keep intact the copyright notice. The City of Kitchener assumes no responsibility for any errors, and is not liable for any damages of any kind resulting from the use of, or reliance on, the information contained in this document. The City of Kitchener does not make any representations or warranty, express or implied, concerning the accuracy, quality, likely results or reliability of the use of the information contained in this document. © 2026 The Corporation of the City of Kitchener. Some portions of this publication are produced using information under licensed use from Teranet ©1998 Protected by Copyright - May not be reproduced without Permission THIS IS NOT A PLAN OF SURVEY - PROJECTION: UTM NAD 83 zone 17

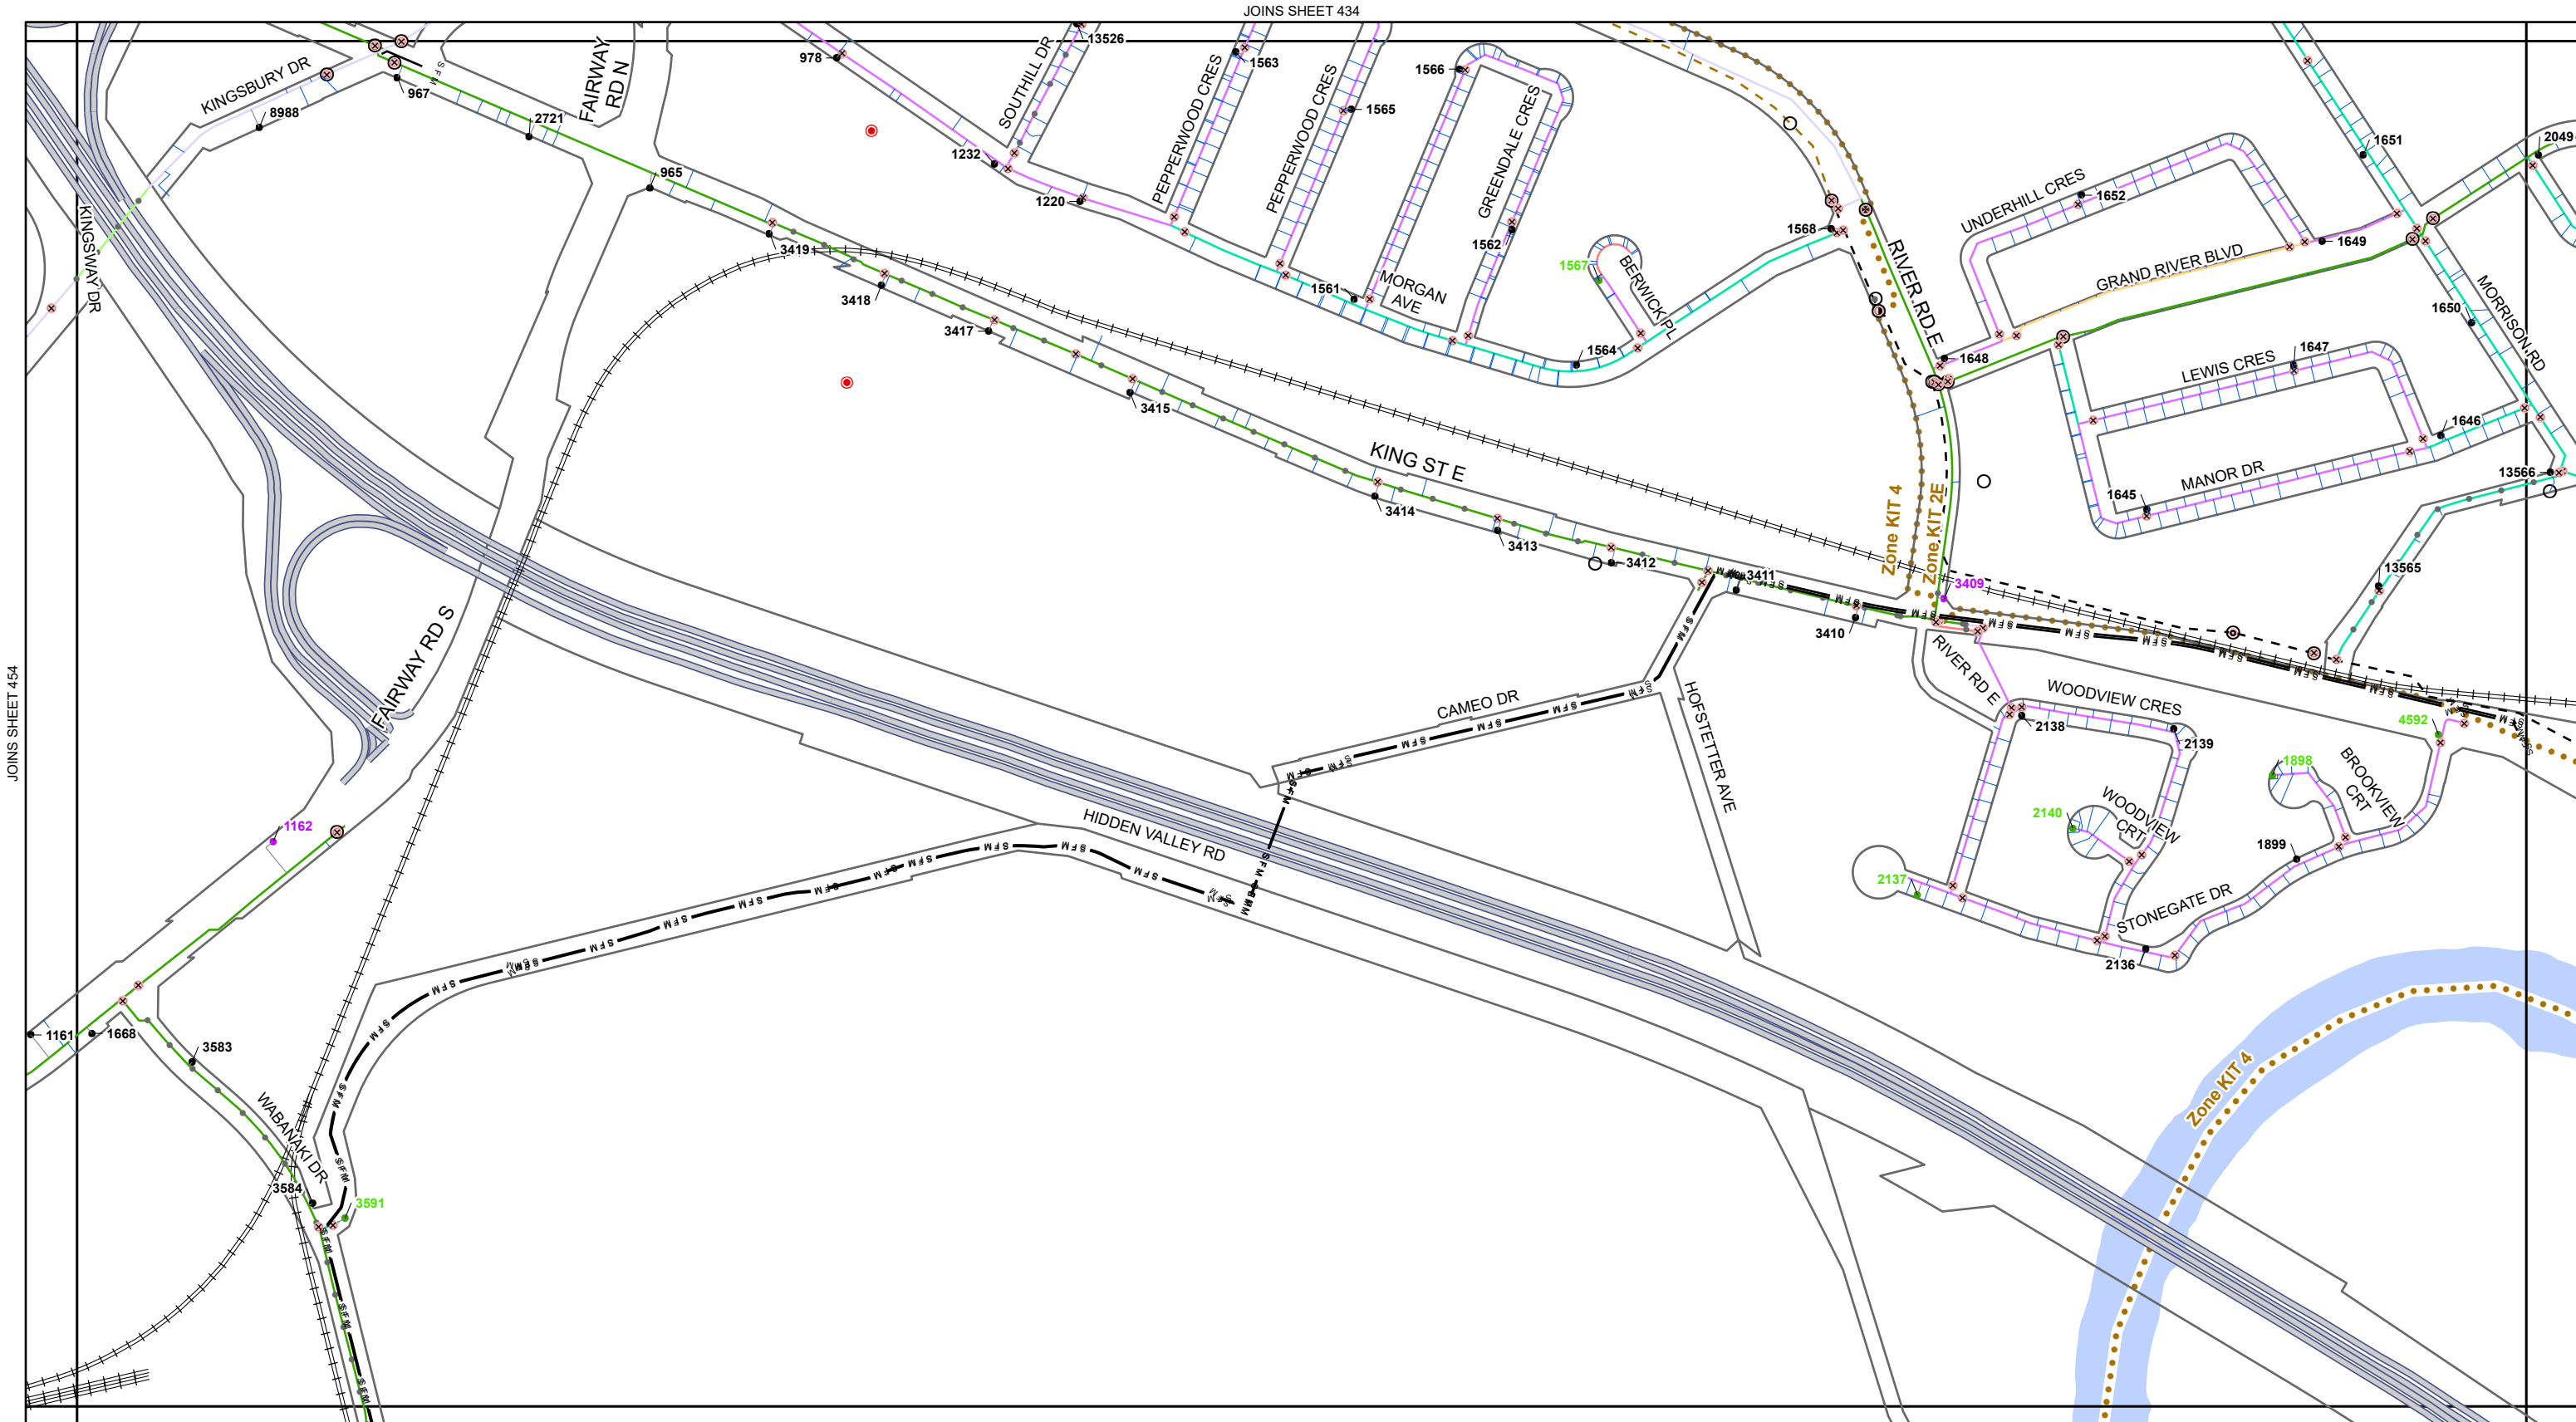

Kitchener Utilities

Water Standard Grid

Atlas Map Sheet 455

Air Release

Blowoff

Pressure Reducing

Valve

Chamber

Treatment Plant

Bacteriological Sampling Location

Plastic Main

Sanitary Force Main

Water Service Pipe

Parcel with Unusual Private Water Service Connection

Main Ownership

- Kitchener
- Region
- Dual

Hydrant Flushing

- Both Fall And Regular
- New Development
- Regular
- All Other

Hydrant #

- Hydrant #

Main Diameter

- 25mm (1")
- 38mm (1.5")
- 50mm (2")
- 75mm (3")
- 100mm (4")
- 150mm (6")
- 200mm (8")
- 250mm (10")
- 300mm (12")
- 350mm (14")

400mm (16")

450mm (18")

600mm (24")

750mm (30")

900mm (36")

1200mm (48")

N
W E S


0 40 80 120 160 200 m

433	434	435
454	455	456
475	476	477

Kitchener Utilities

Kitchener Corporate Services
Technology Innovation and Services
Geospatial Data and Analytics
Map created: September 26, 2026

DISCLAIMER: This document is subject to copyright and may only be used for your personal, non-commercial use, provided you keep intact the copyright notice. The City of Kitchener assumes no responsibility for any errors, and is not liable for any damages of any kind resulting from the use of, or reliance on, the information contained in this document. The City of Kitchener does not make any representations or warranty, express or implied, concerning the accuracy, quality, likely results or reliability of the use of the information contained in this document. © 2026 The Corporation of the City of Kitchener. Some portions of this publication are produced using information under licensed use from Teranet ©1998 Protected by Copyright - May not be reproduced without Permission THIS IS NOT A PLAN OF SURVEY - PROJECTION: UTM NAD 83 zone 17

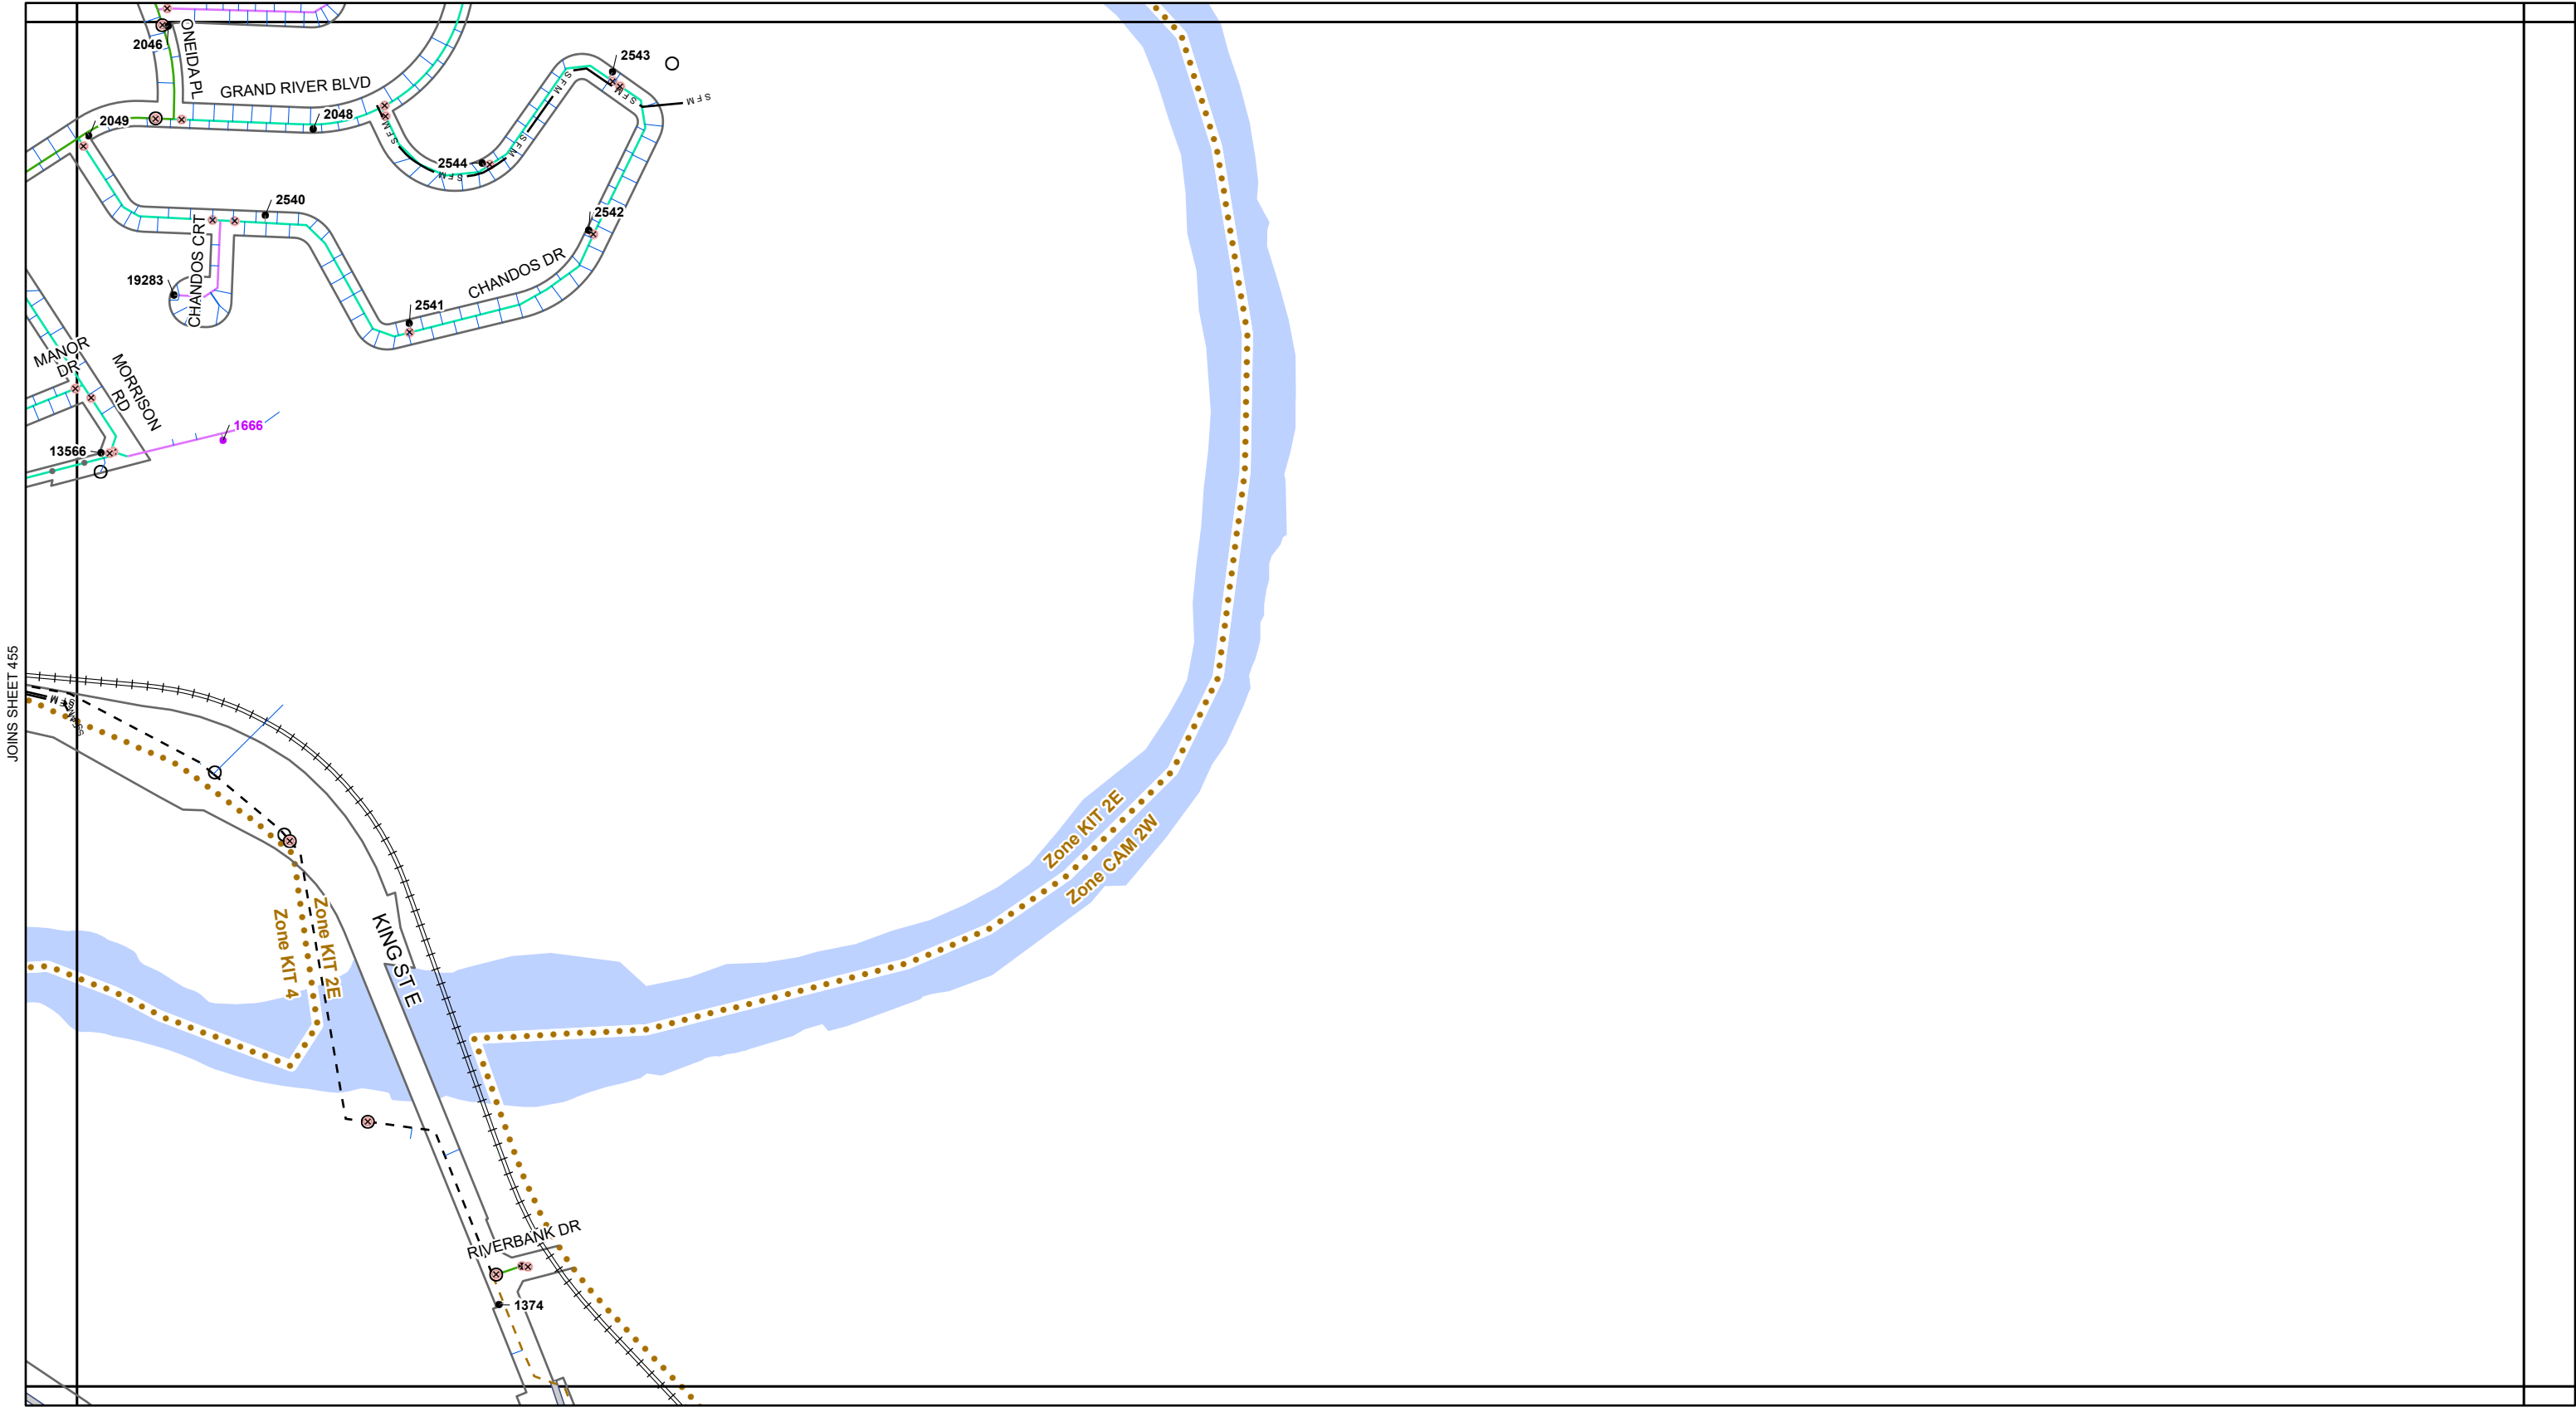

Kitchener Utilities

Water Standard Grid

Atlas Map Sheet 456

- Air Release
- Blowoff
- Pressure Reducing
- Valve
- Chamber

WTP Treatment Plant

- Bacteriological Sampling Location
- Plastic Main
- Sanitary Force Main
- Water Service Pipe
- Parcel with Unusual Private Water Service Connection

Main Ownership

- Kitchener
- Region
- Dual

Hydrant Flushing

- Both Fall And Regular
- Regular
- All Other

Main Diameter

- 25mm (1")
- 38mm (1.5")
- 50mm (2")
- 75mm (3")
- 100mm (4")
- 150mm (6")
- 200mm (8")
- 250mm (10")
- 300mm (12")
- 350mm (14")


- 400mm (16")
- 450mm (18")
- 600mm (24")
- 750mm (30")
- 900mm (36")
- 1200mm (48")

0 40 80 120 160 200 m

434	435
455	456
476	477

Kitchener Utilities

KITCHENER
Corporate Services
Technology Innovation and Services
Geospatial Data and Analytics
Map created: September 26, 2026

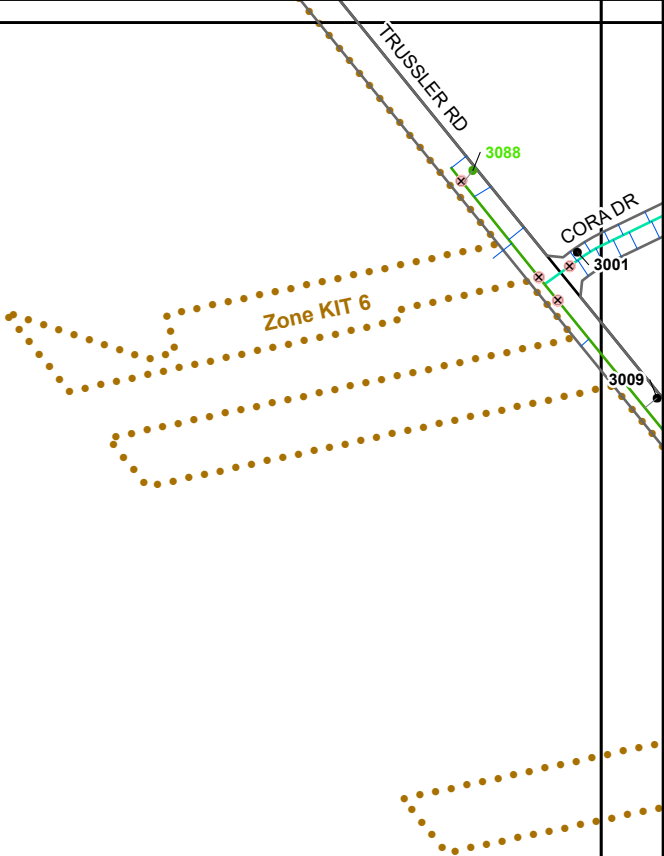

Kitchener Utilities Water Standard Grid Atlas Map Sheet 470




- Air Release
- Blowoff
- Pressure Reducing
- Valve
- Chamber


- Treatment Plant
- Bacteriological Sampling Location
- Plastic Main
- Sanitary Force Main
- Water Service Pipe
- Parcel with Unusual Private Water Service Connection

- Main Ownership**
 - Kitchener
 - Region
 - Dual
- Hydrant Flushing**
 - Both Fall And Regular
 - New Development
 - Regular
 - All Other

- Main Diameter**
 - 25mm (1")
 - 38mm (1.5")
 - 50mm (2")
 - 75mm (3")
 - 100mm (4")
 - 150mm (6")
 - 200mm (8")
 - 250mm (10")
 - 300mm (12")
 - 350mm (14")

- 400mm (16")
- 450mm(18")
- 600mm (24")
- 750mm (30")
- 900mm (36")
- 1200mm (48")

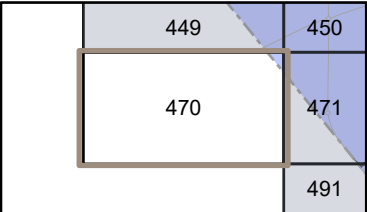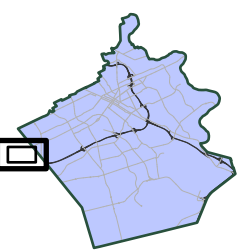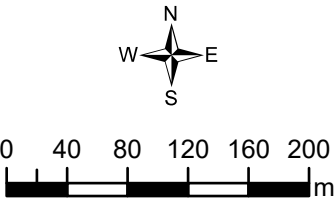

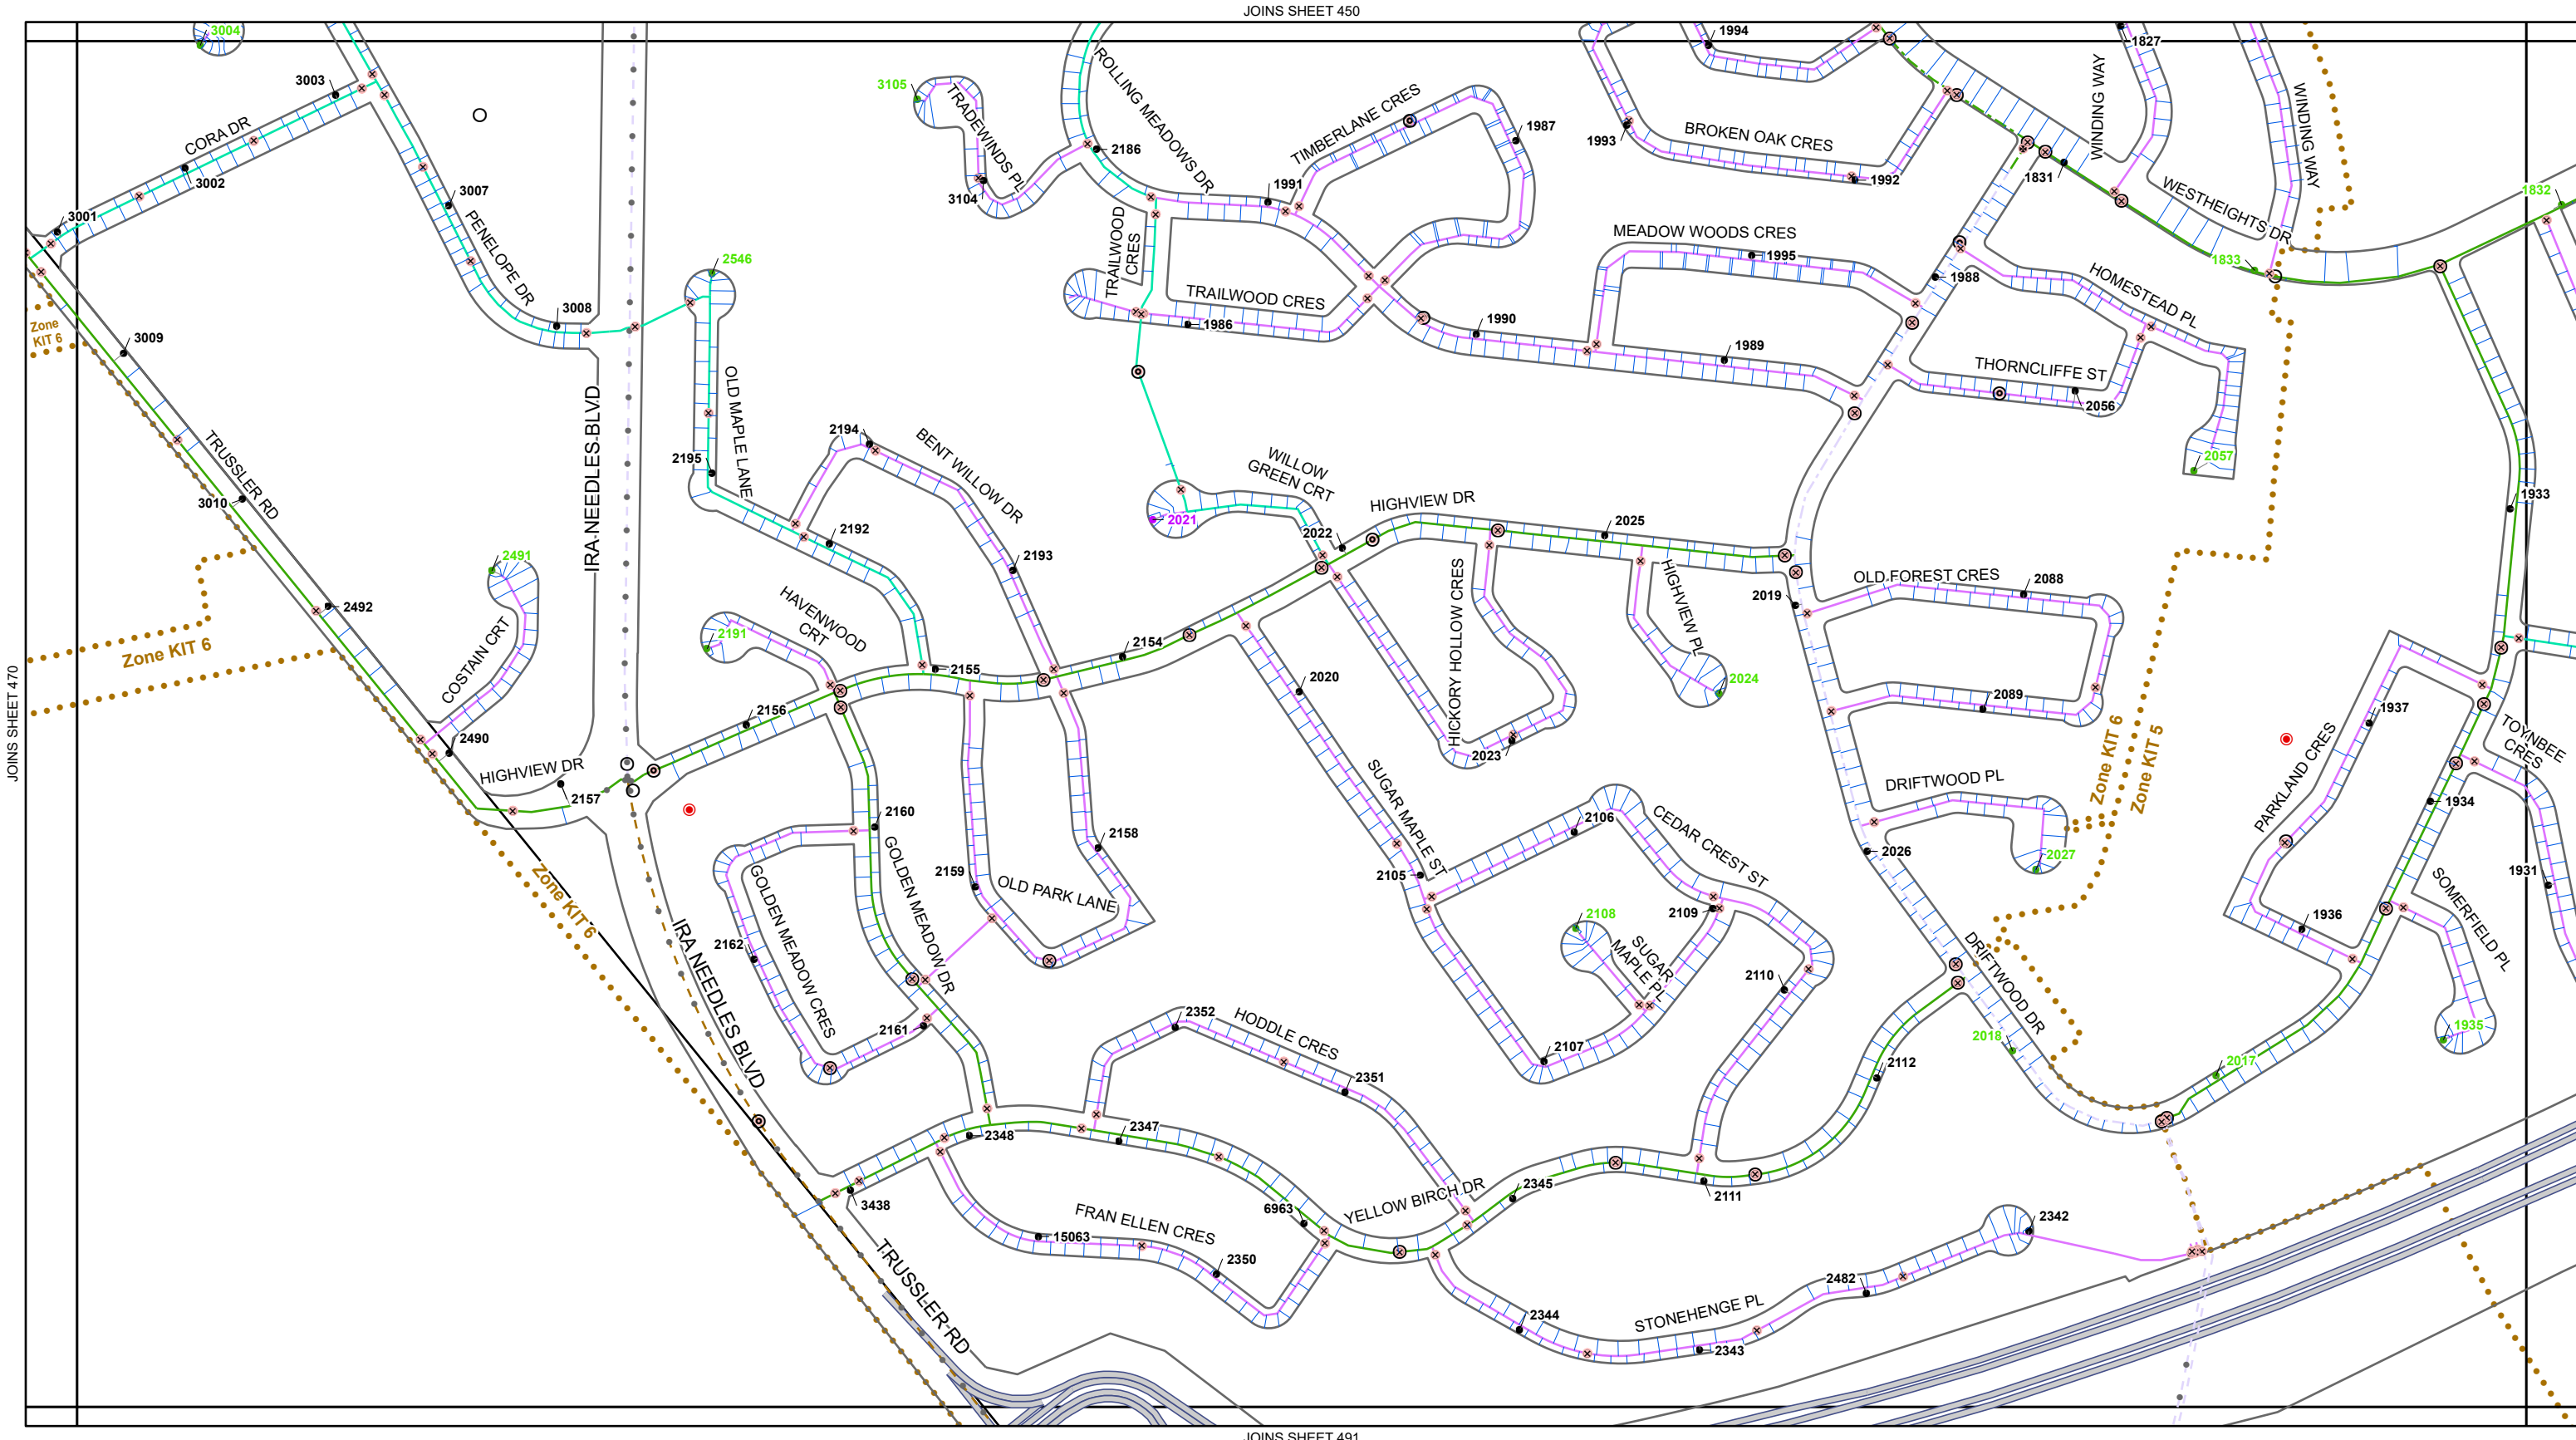

Kitchener Utilities

Water Standard Grid

Atlas Map Sheet 471

Air Release

Blowoff

Pressure Reducing

Valve

Chamber

Treatment Plant

Bacteriological Sampling Location

Plastic Main

Sanitary Force Main

Water Service Pipe

Parcel with Unusual Private Water Service Connection

Main Ownership

- Kitchener
- Region
- Dual

Hydrant Flushing

- Both Fall And Regular
- New Development
- Regular
- All Other

Hydrant #

- Hydrant #

Main Diameter

- 25mm (1")
- 38mm (1.5")
- 50mm (2")
- 75mm (3")
- 100mm (4")
- 150mm (6")
- 200mm (8")
- 250mm (10")
- 300mm (12")
- 350mm (14")

400mm (16")

450mm (18")

600mm (24")

750mm (30")

900mm (36")

1200mm (48")

N
W E
S


0 40 80 120 160 200 m

449	450	451
470	471	472
	491	492





Kitchener Utilities

KITCHENER
Corporate Services
Technology Innovation and Services
Geospatial Data and Analytics
Map created: September 26, 2026

DISCLAIMER: This document is subject to copyright and may only be used for your personal, non-commercial use, provided you keep intact the copyright notice. The City of Kitchener assumes no responsibility for any errors, and is not liable for any damages of any kind resulting from the use of, or reliance on, the information contained in this document. The City of Kitchener does not make any representations or warranty, express or implied, concerning the accuracy, quality, likely results or reliability of the use of the information contained in this document. © 2026 The Corporation of the City of Kitchener. Some portions of this publication are produced using information under licensed use from Terare! ©1998 Protected by Copyright - May not be reproduced without Permission THIS IS NOT A PLAN OF SURVEY - PROJECTION: UTM NAD 83 zone 17

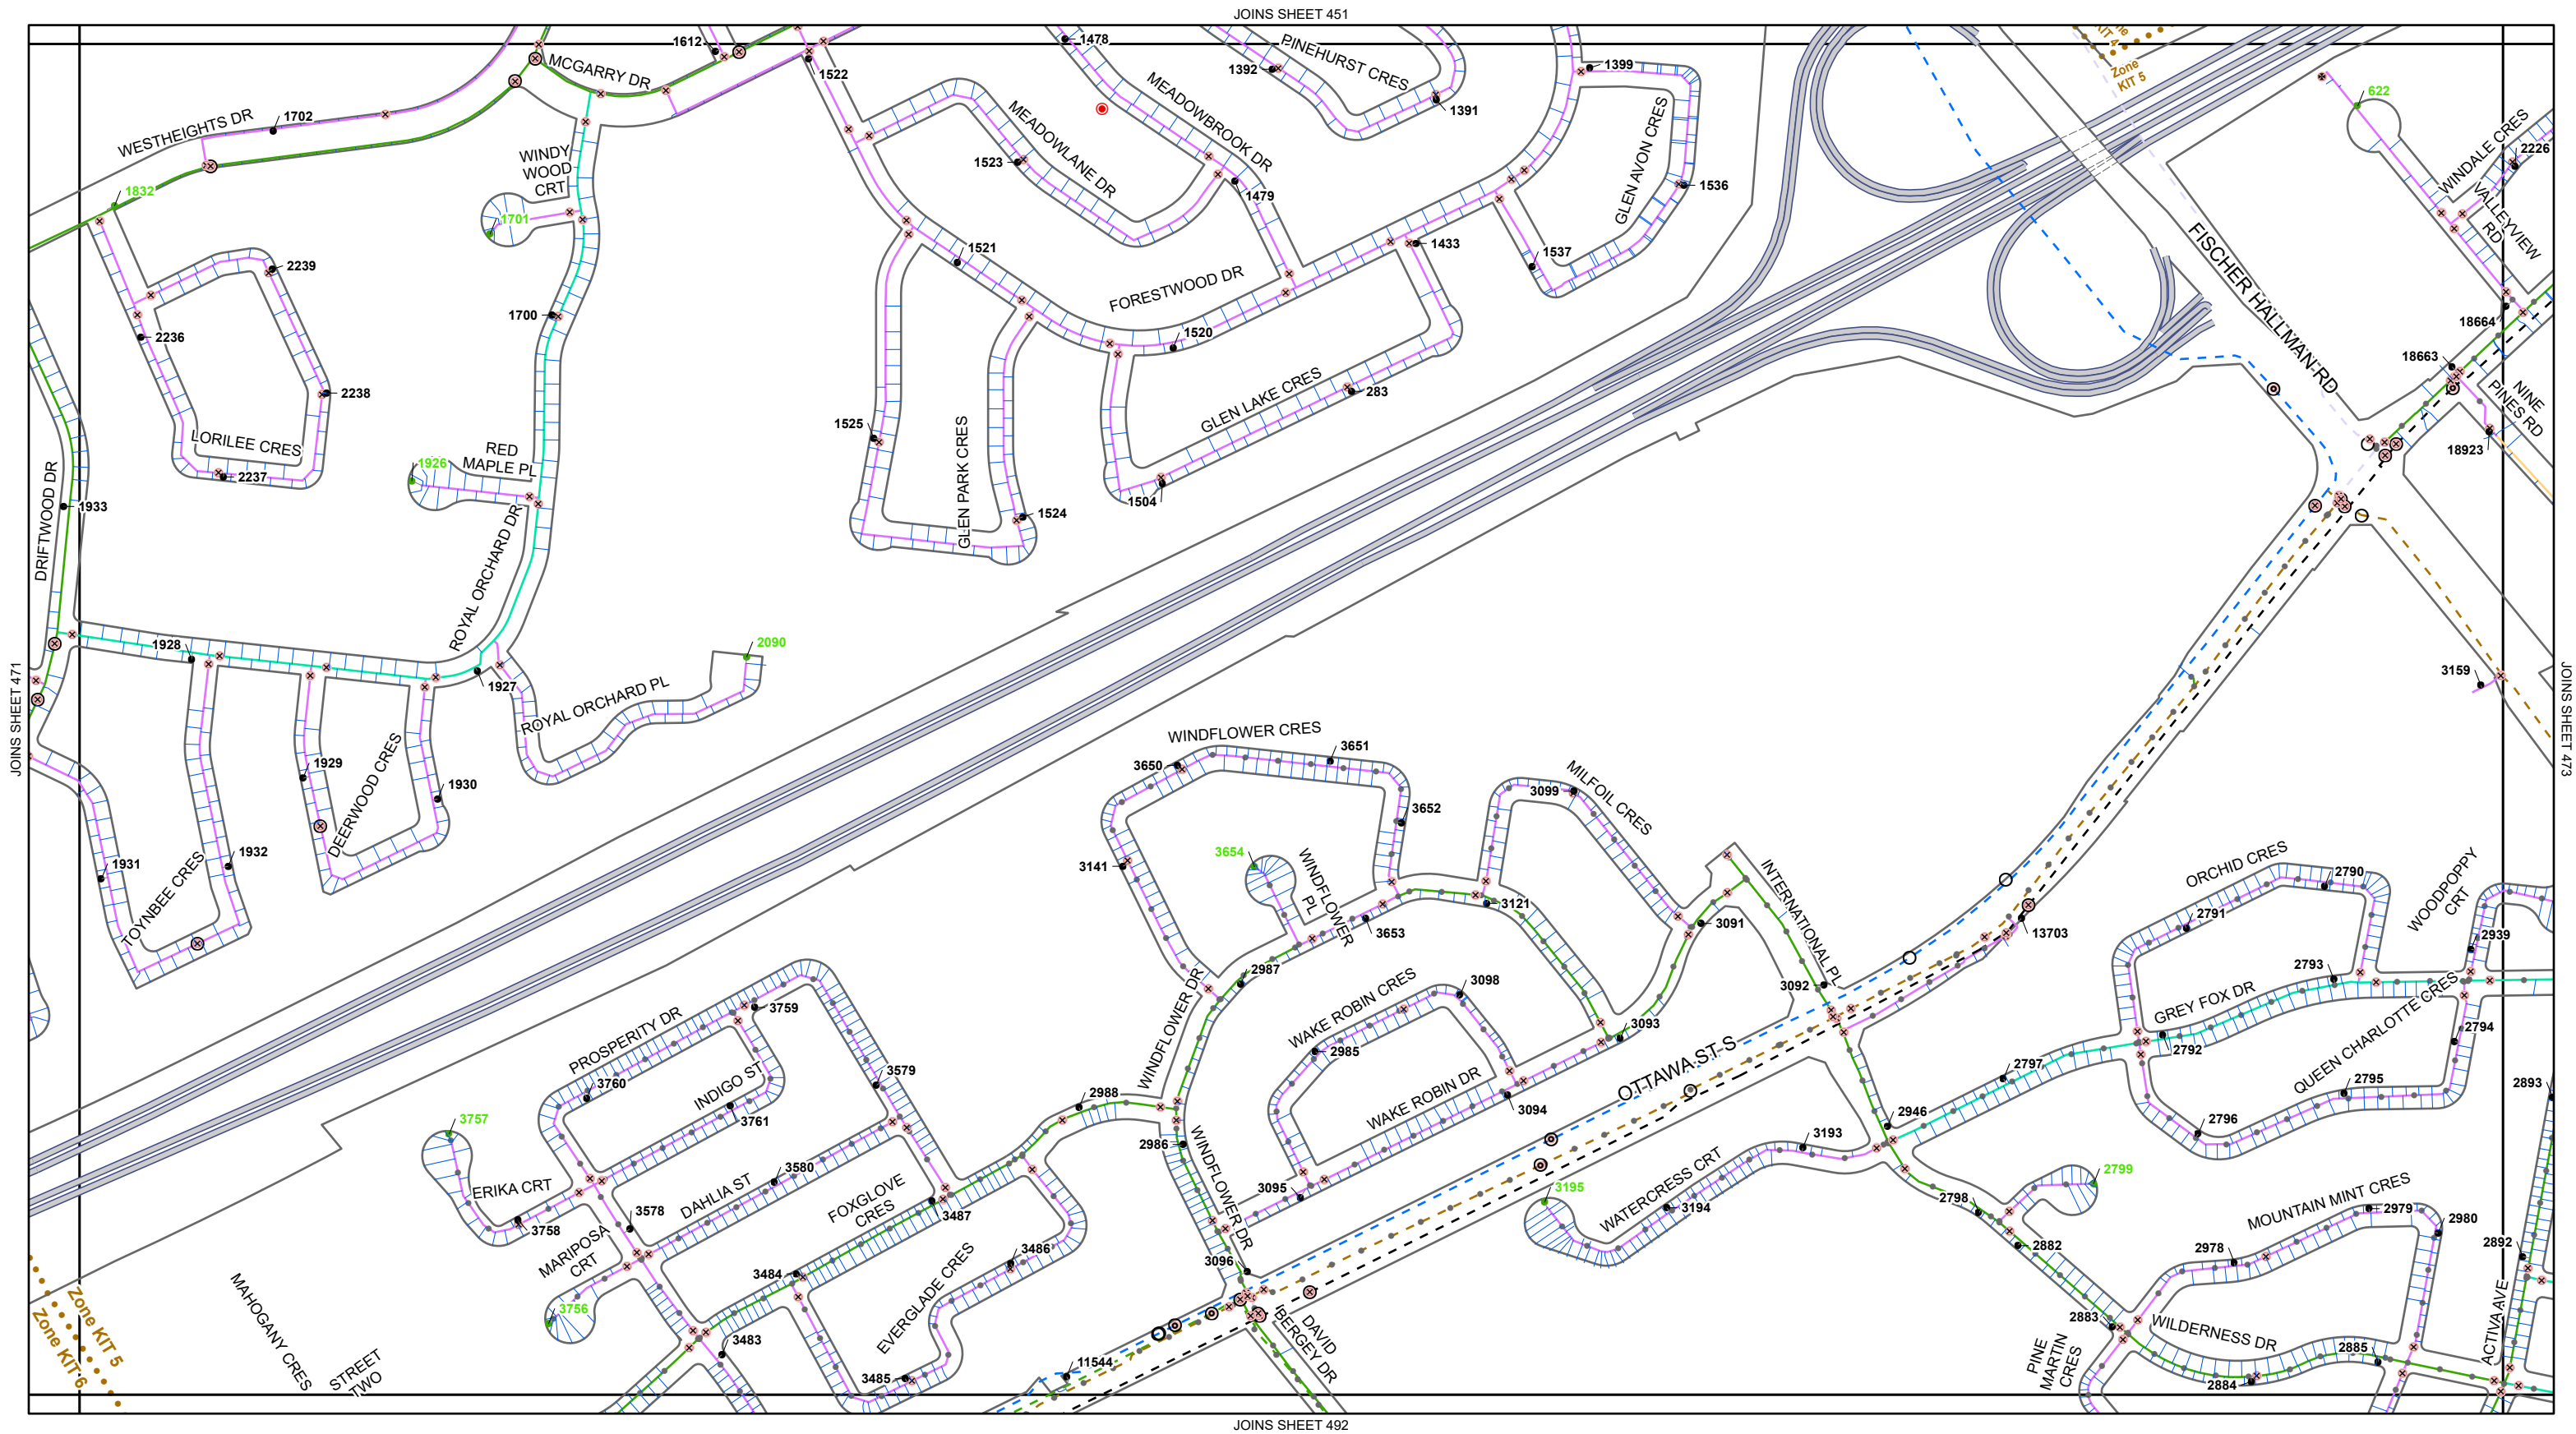


***Kitchener Utilities
Water Standard Grid
Atlas Map Sheet 472***

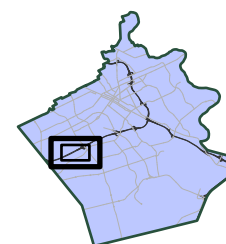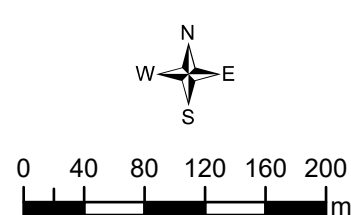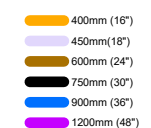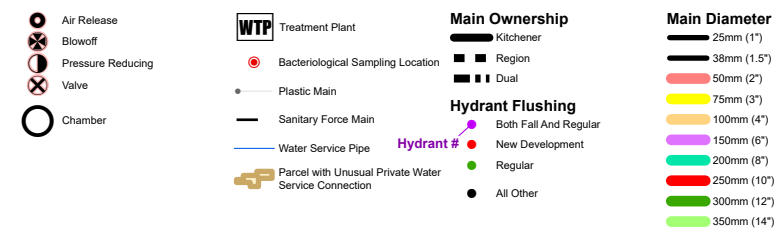

450	451	452
471	472	473
491	492	493



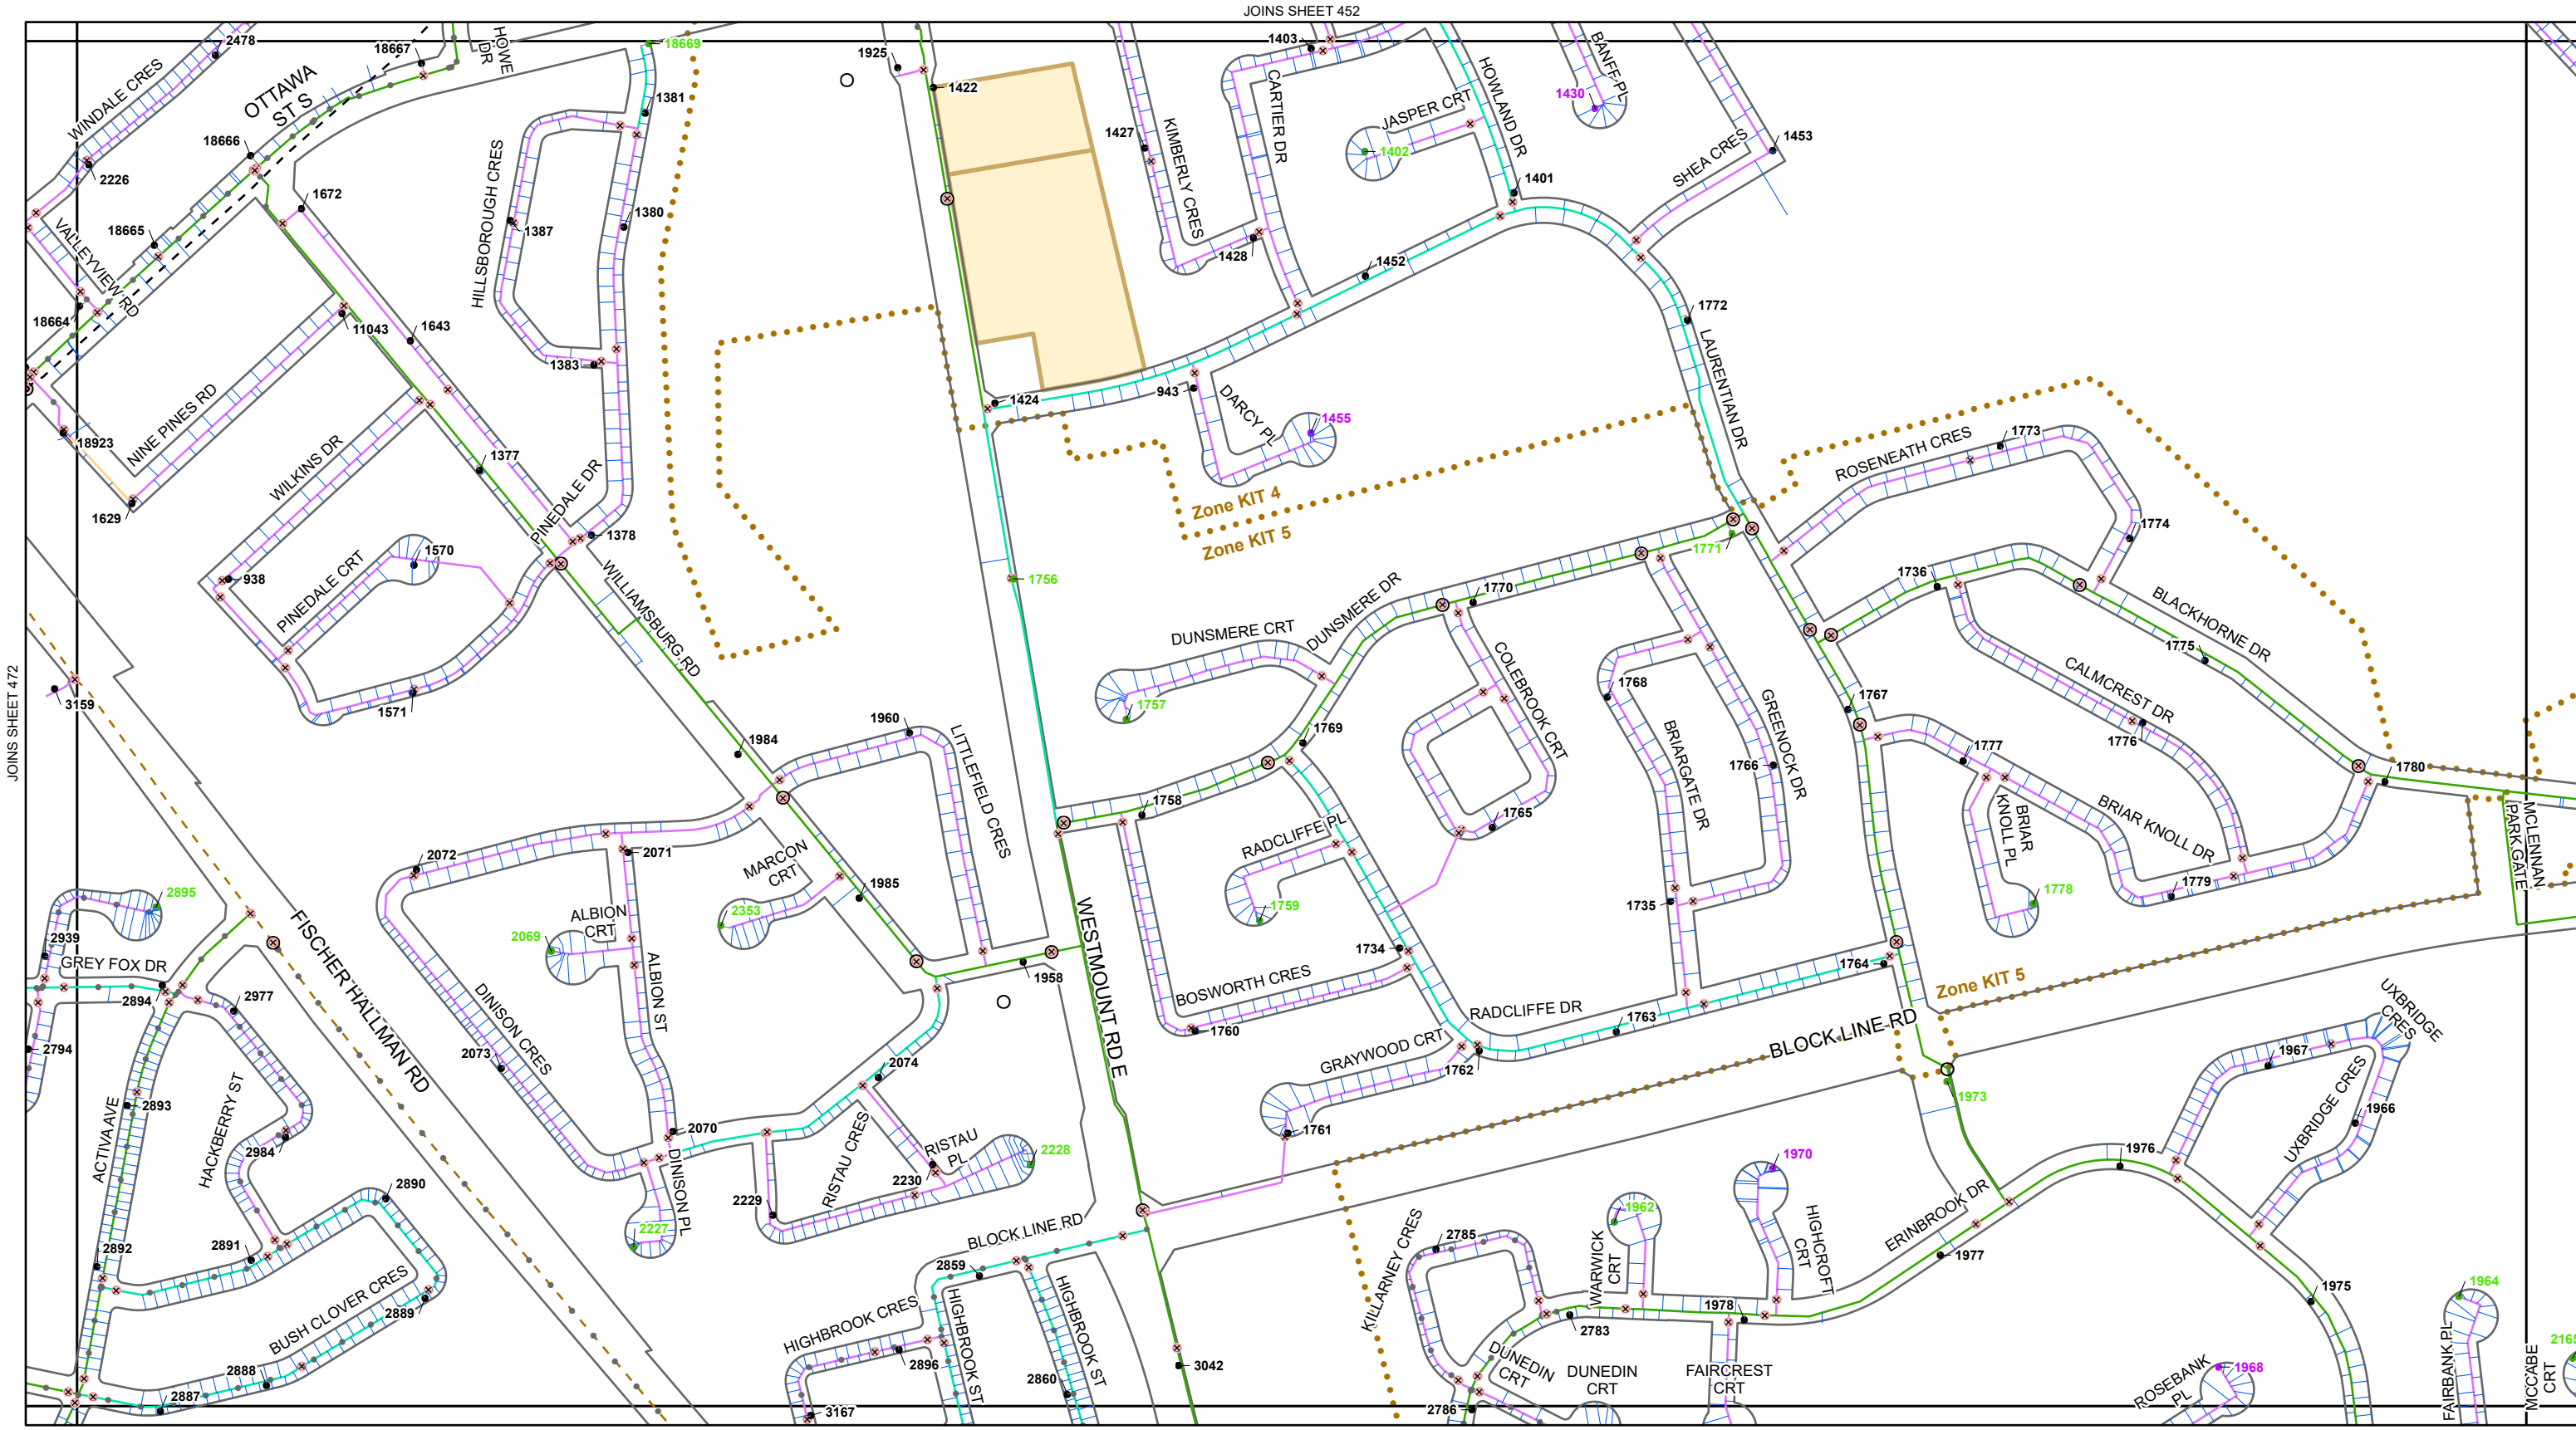

Kitchener Utilities

Water Standard Grid

Atlas Map Sheet 473

Air Release

Blowoff

Pressure Reducing

Valve

Chamber

Treatment Plant

Bacteriological Sampling Location

Plastic Main

Sanitary Force Main

Water Service Pipe

Parcel with Unusual Private Water Service Connection

Main Ownership

- Kitchener
- Region
- Dual

Hydrant Flushing

- Both Fall And Regular
- New Development
- Regular
- All Other

Hydrant #

- Hydrant #

Main Diameter

- 25mm (1")
- 38mm (1.5")
- 50mm (2")
- 75mm (3")
- 100mm (4")
- 150mm (6")
- 200mm (8")
- 250mm (10")
- 300mm (12")
- 350mm (14")

400mm (16")

450mm (18")

600mm (24")

750mm (30")

900mm (36")

1200mm (48")

N
W E S


0 40 80 120 160 200 m

451	452	453
472	473	474
492	493	494

Kitchener Utilities

Kitchener Corporate Services
Technology Innovation and Services
Geospatial Data and Analytics
Map created: September 26, 2026

DISCLAIMER: This document is subject to copyright and may only be used for your personal, non-commercial use, provided you keep intact the copyright notice. The City of Kitchener assumes no responsibility for any errors, and is not liable for any damages of any kind resulting from the use of, or reliance on, the information contained in this document. The City of Kitchener does not make any representations or warranty, express or implied, concerning the accuracy, quality, likely results or reliability of the use of the information contained in this document. © 2026 The Corporation of the City of Kitchener. Some portions of this publication are produced using information under licensed use from Teranet ©1998 Protected by Copyright - May not be reproduced without Permission THIS IS NOT A PLAN OF SURVEY - PROJECTION: UTM NAD 83 zone 17

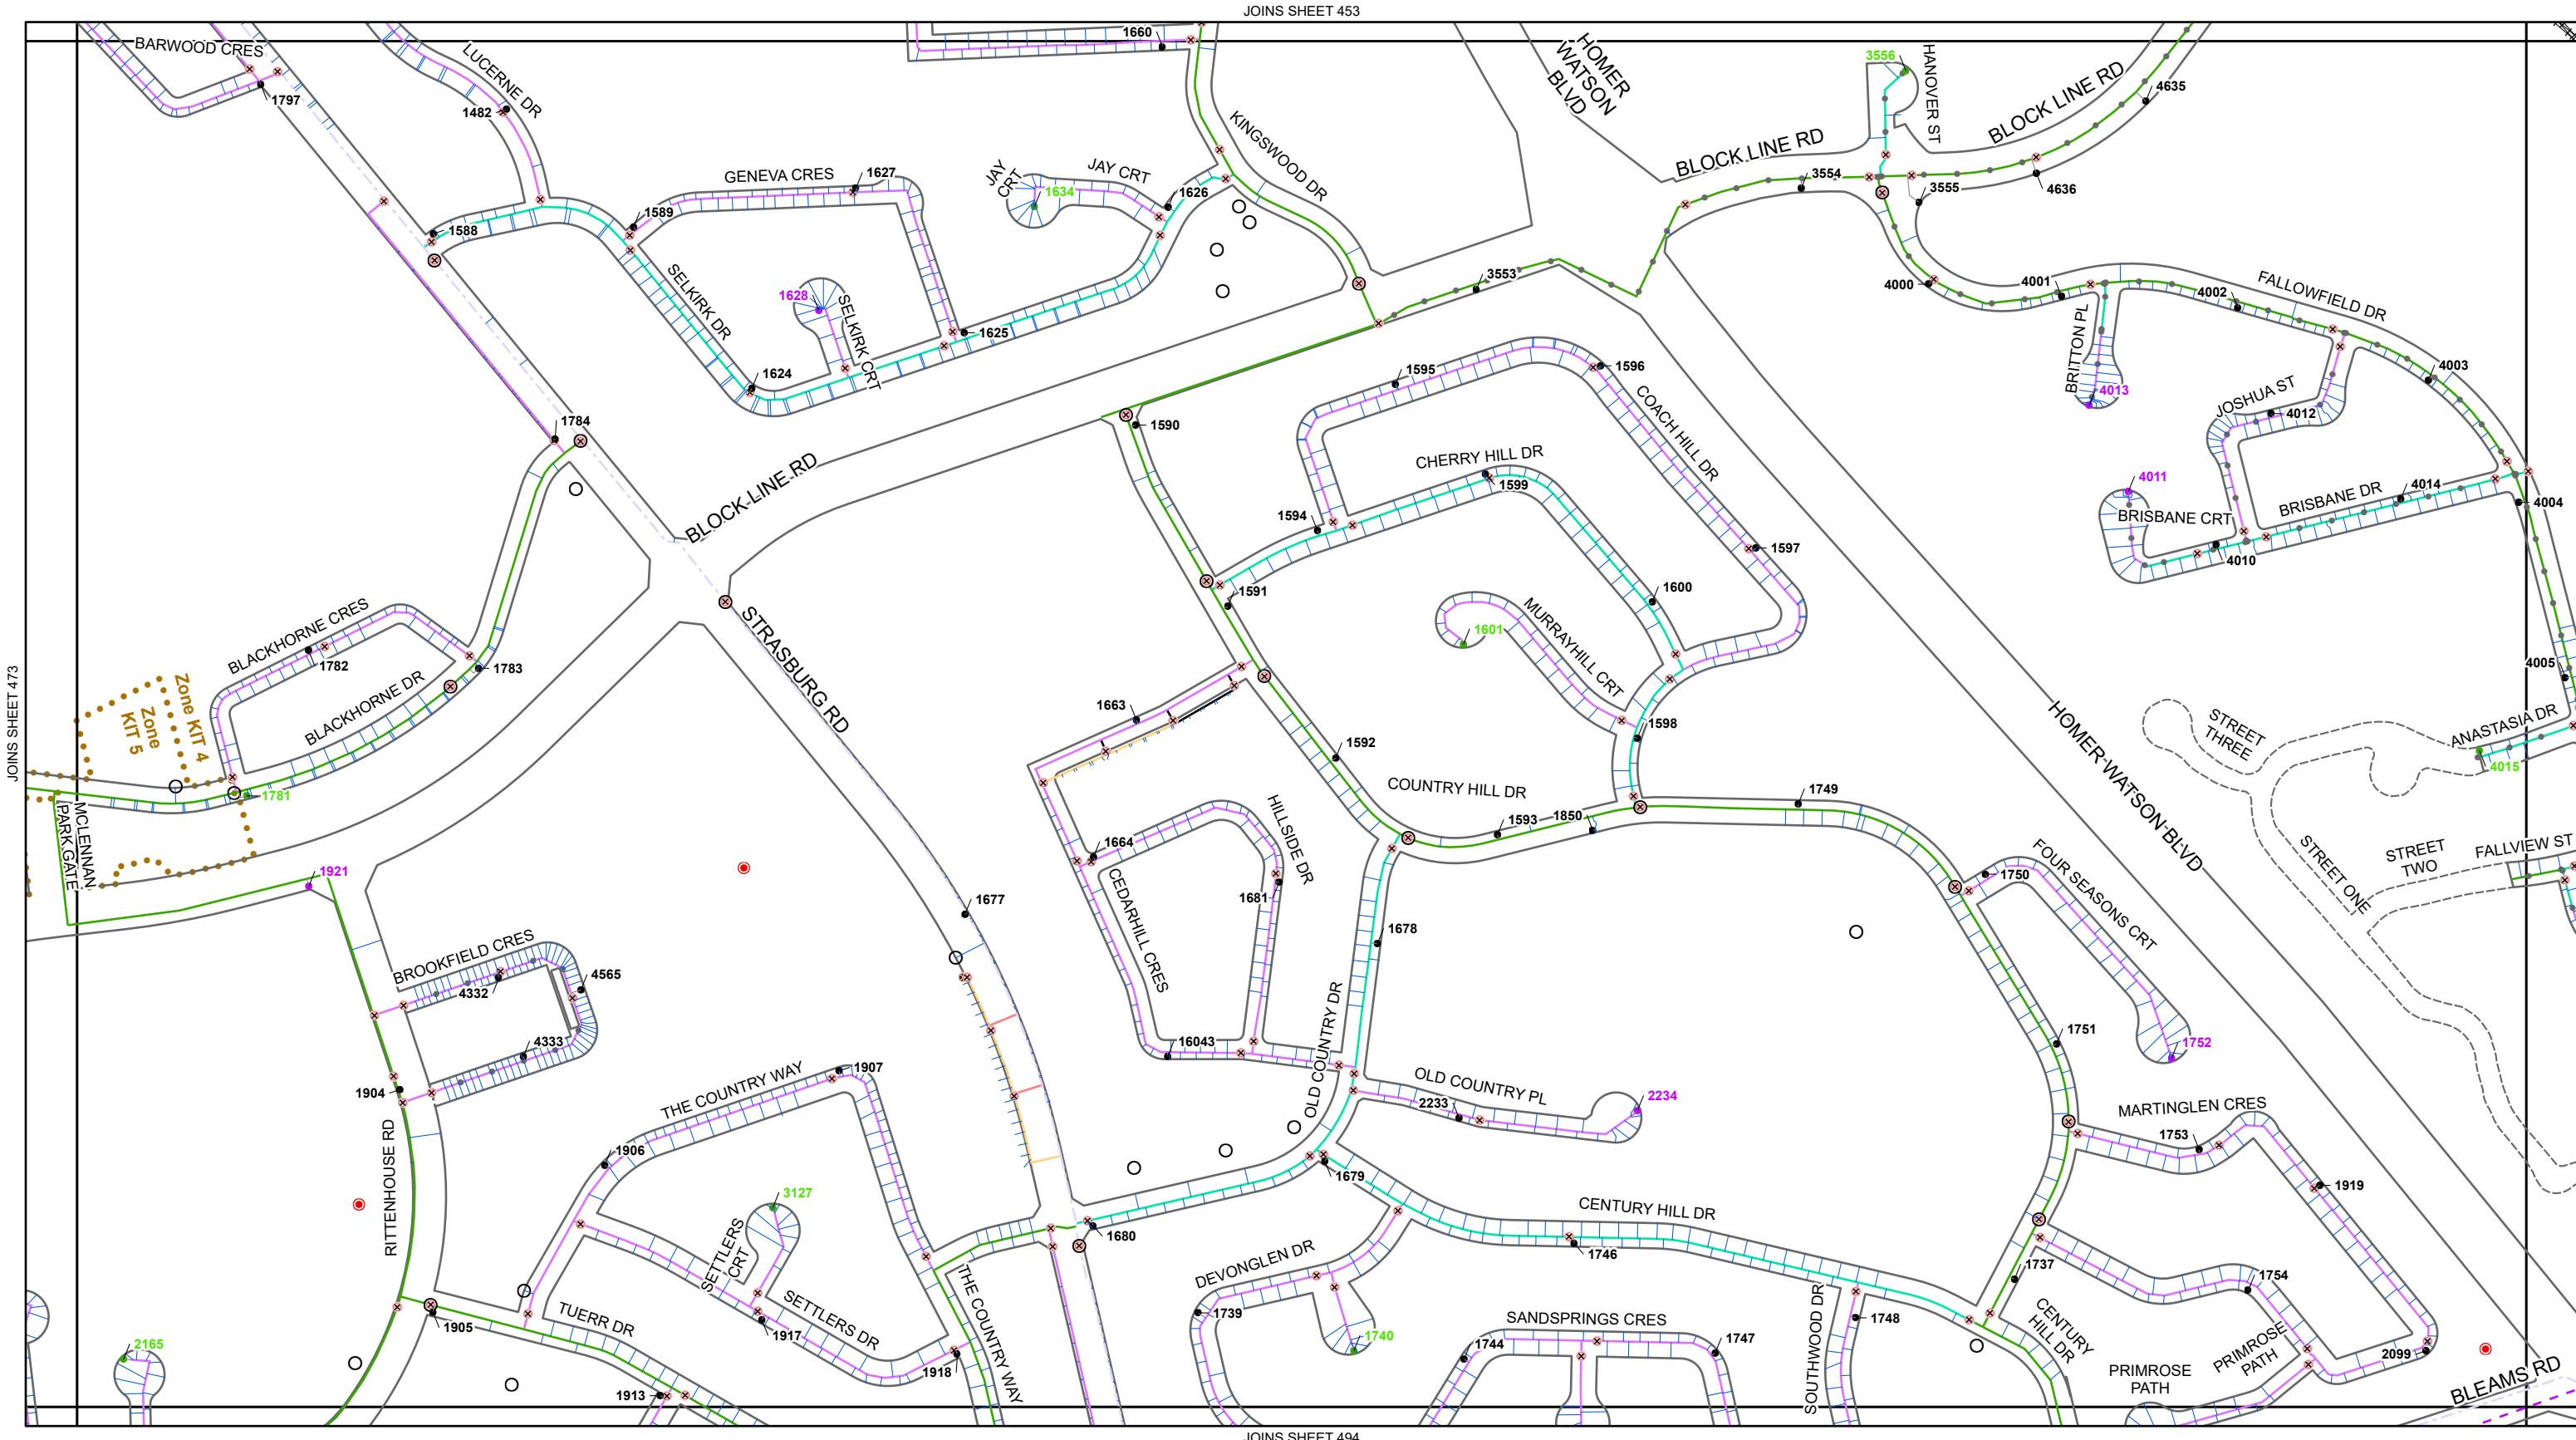

Kitchener Utilities

Water Standard Grid

Atlas Map Sheet 474

Air Release

Blowoff

Pressure Reducing

Valve

Chamber

WTP Treatment Plant

Bacteriological Sampling Location

Plastic Main

Sanitary Force Main

Water Service Pipe

Parcel with Unusual Private Water Service Connection

Main Ownership

Kitchener

Region

Dual

Hydrant Flushing

Both Fall And Regular

New Development

Regular

All Other

Hydrant #

Hydrant #

Parcel with Unusual Private Water Service Connection

Main Diameter

25mm (1")

38mm (1.5")

50mm (2")

75mm (3")

100mm (4")

150mm (6")

200mm (8")

250mm (10")

300mm (12")

350mm (14")

400mm (16")

450mm (18")

600mm (24")

750mm (30")

900mm (36")

1200mm (48")

W N E S


0 40 80 120 160 200 m

Map of Kitchener showing the location of Sheet 474.

452	453	454
473	474	475
493	494	495

Kitchener
Corporate Services
Technology Innovation and Services
Geospatial Data and Analytics
Map created: September 26, 2026

DISCLAIMER: This document is subject to copyright and may only be used for your personal, non-commercial use, provided you keep intact the copyright notice. The City of Kitchener assumes no responsibility for any errors, and is not liable for any damages of any kind resulting from the use of, or reliance on, the information contained in this document. The City of Kitchener does not make any representations or warranty, express or implied, concerning the accuracy, quality, likely results or reliability of the use of the information contained in this document. © 2026 The Corporation of the City of Kitchener. Some portions of this publication are produced using information under licensed use from Terarot ©1998 Protected by Copyright - May not be reproduced without Permission THIS IS NOT A PLAN OF SURVEY - PROJECTION: UTM NAD 83 zone 18

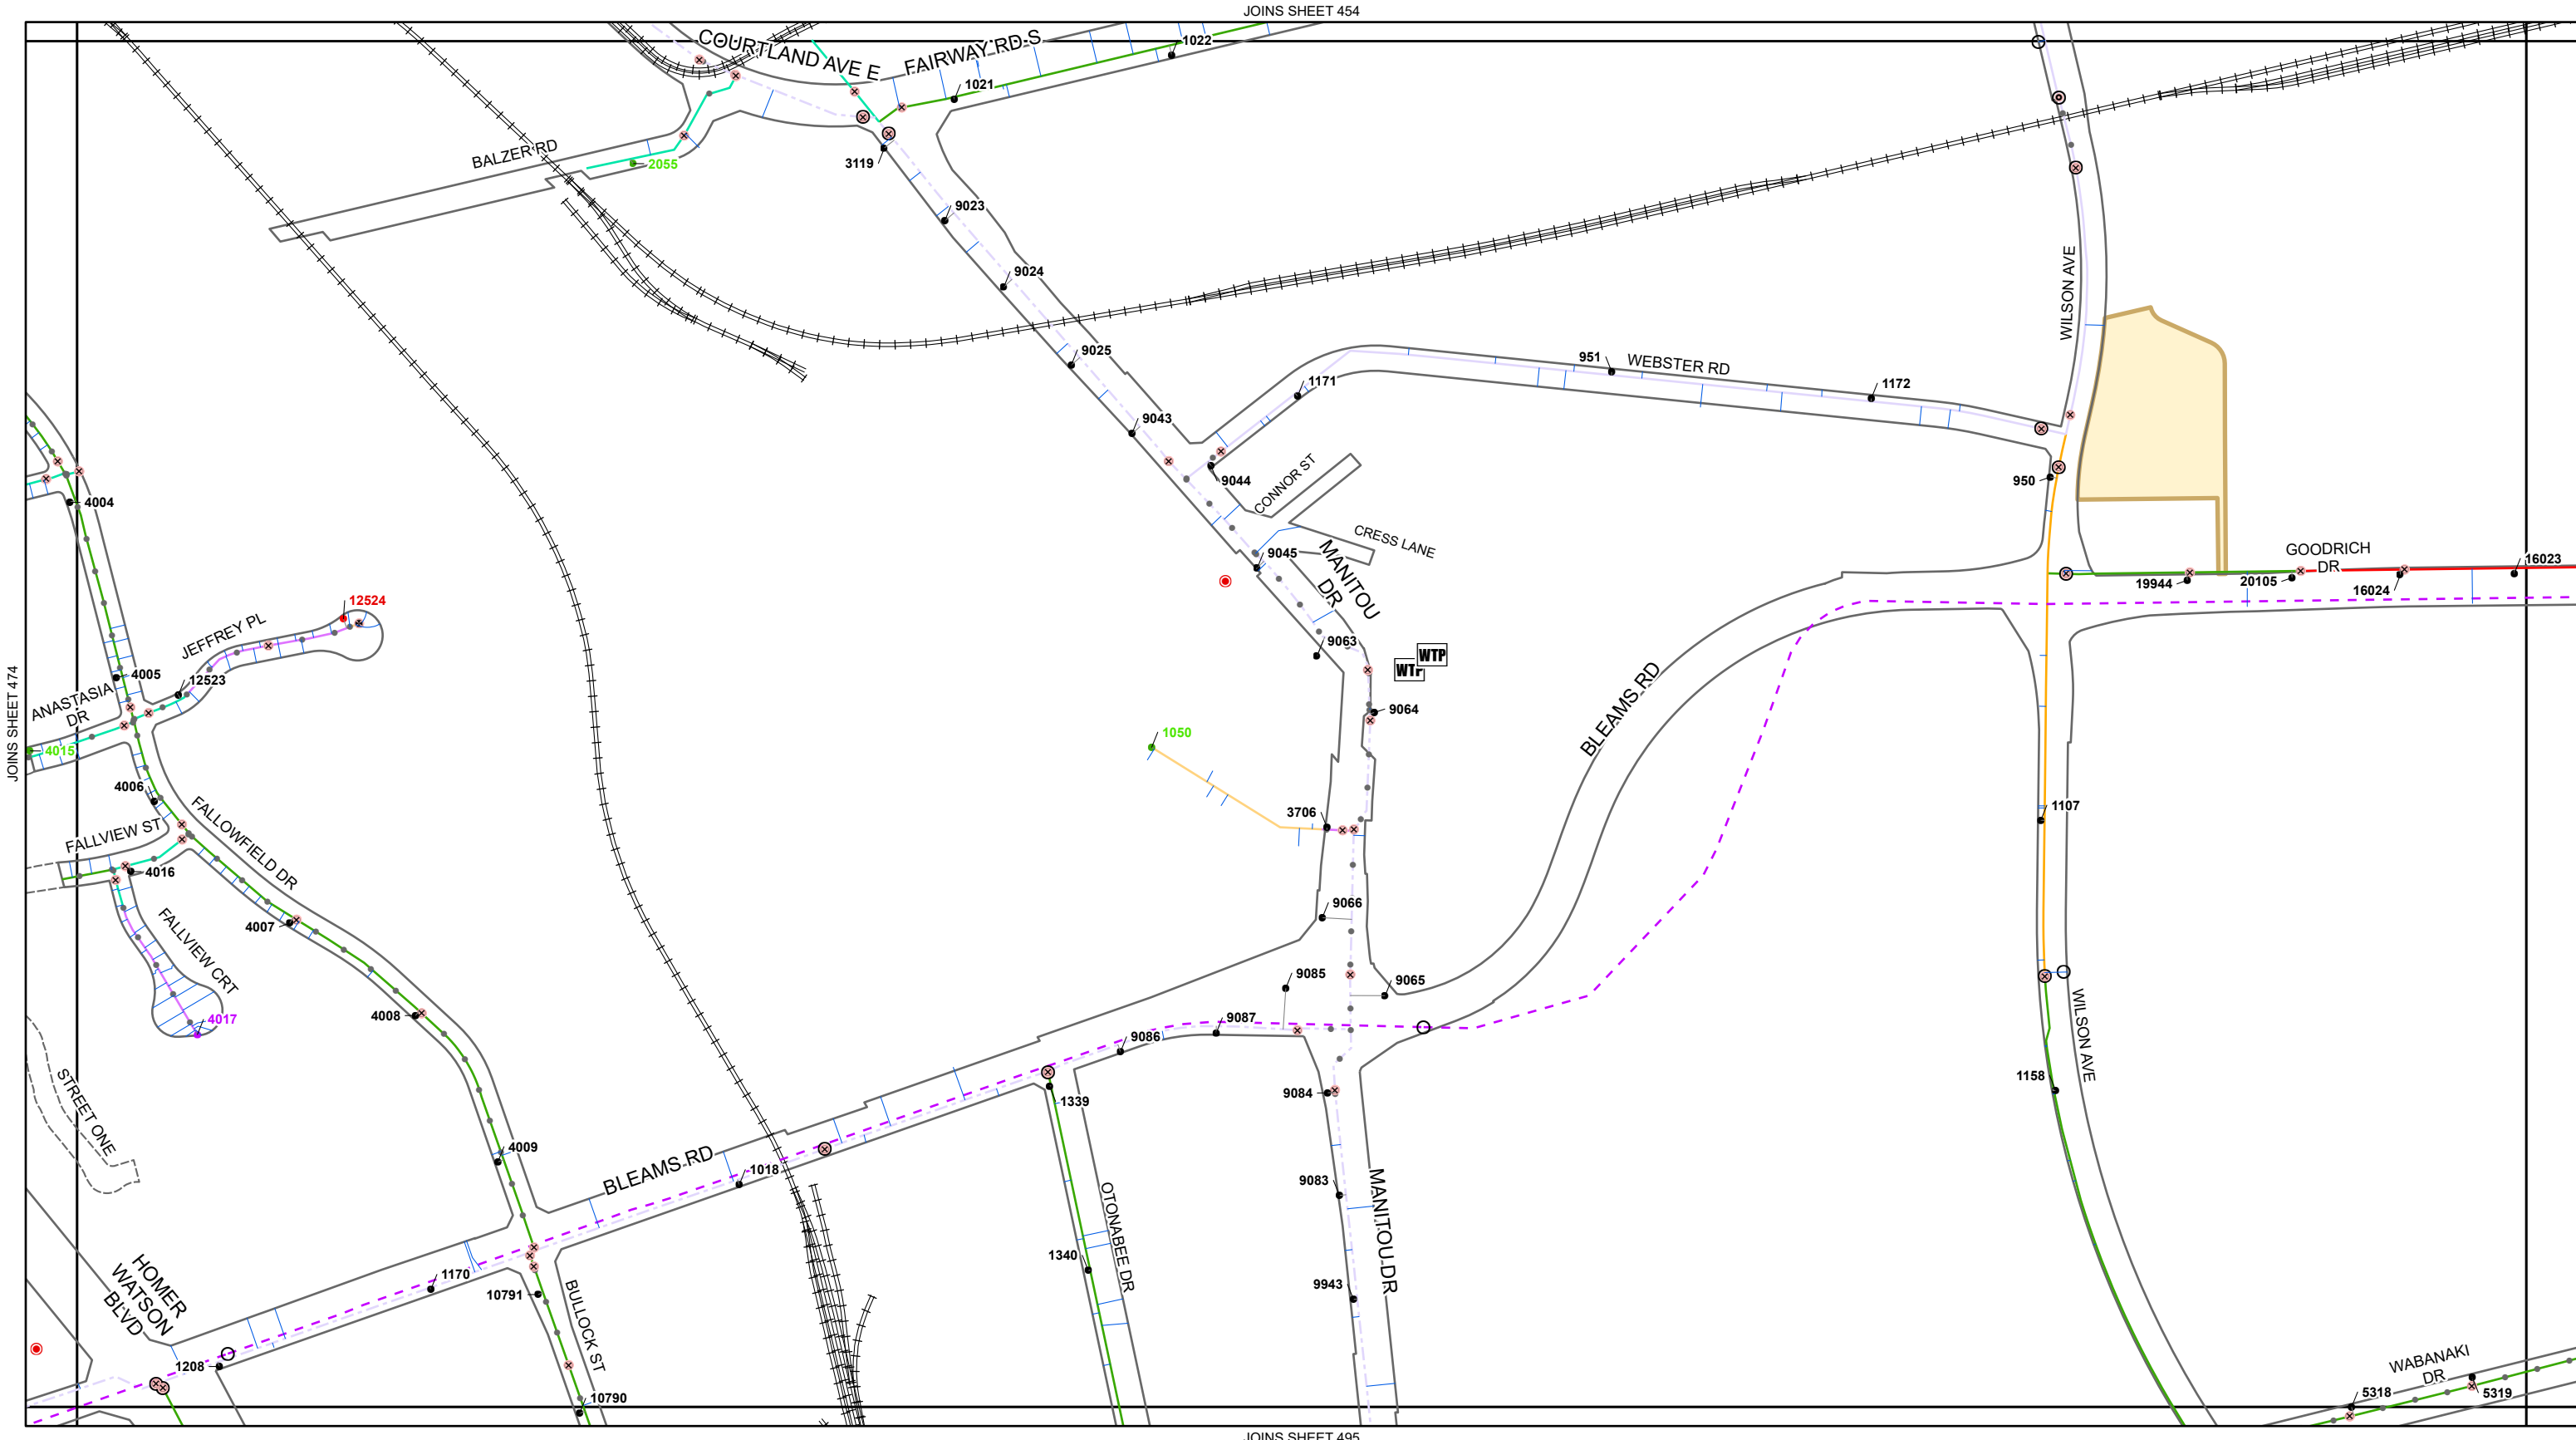

Kitchener Utilities

Water Standard Grid

Atlas Map Sheet 475

Air Release

Blowoff

Pressure Reducing

Valve

Chamber

Treatment Plant

Bacteriological Sampling Location

Plastic Main

Sanitary Force Main

Water Service Pipe

Parcel with Unusual Private Water Service Connection

Main Ownership

Kitchener

Region

Dual

Hydrant Flushing

Both Fall And Regular

New Development

Regular

All Other

Hydrant #

Parcel with Unusual Private Water Service Connection

Main Diameter

25mm (1")

38mm (1.5")

50mm (2")

75mm (3")

100mm (4")

150mm (6")

200mm (8")

250mm (10")

300mm (12")

350mm (14")

400mm (16")

450mm (18")

600mm (24")

750mm (30")

900mm (36")

1200mm (48")

W N E S

0

40

80

120

160


200

m

453	454	455
474	475	476
494	495	496

Kitchener Utilities
Corporate Services
Technology Innovation and Services
Geospatial Data and Analytics
Map created: September 26, 2026

DISCLAIMER: This document is subject to copyright and may only be used for your personal, non-commercial use, provided you keep intact the copyright notice. The City of Kitchener assumes no responsibility for any errors, and is not liable for any damages of any kind resulting from the use of, or reliance on, the information contained in this document. The City of Kitchener does not make any representations or warranty, express or implied, concerning the accuracy, quality, likely results or reliability of the use of the information contained in this document. © 2026 The Corporation of the City of Kitchener. Some portions of this publication are produced using information under licensed use from Terarex ©1998 Protected by Copyright - May not be reproduced without Permission THIS IS NOT A PLAN OF SURVEY - PROJECTION: UTM NAD 83 zone 17

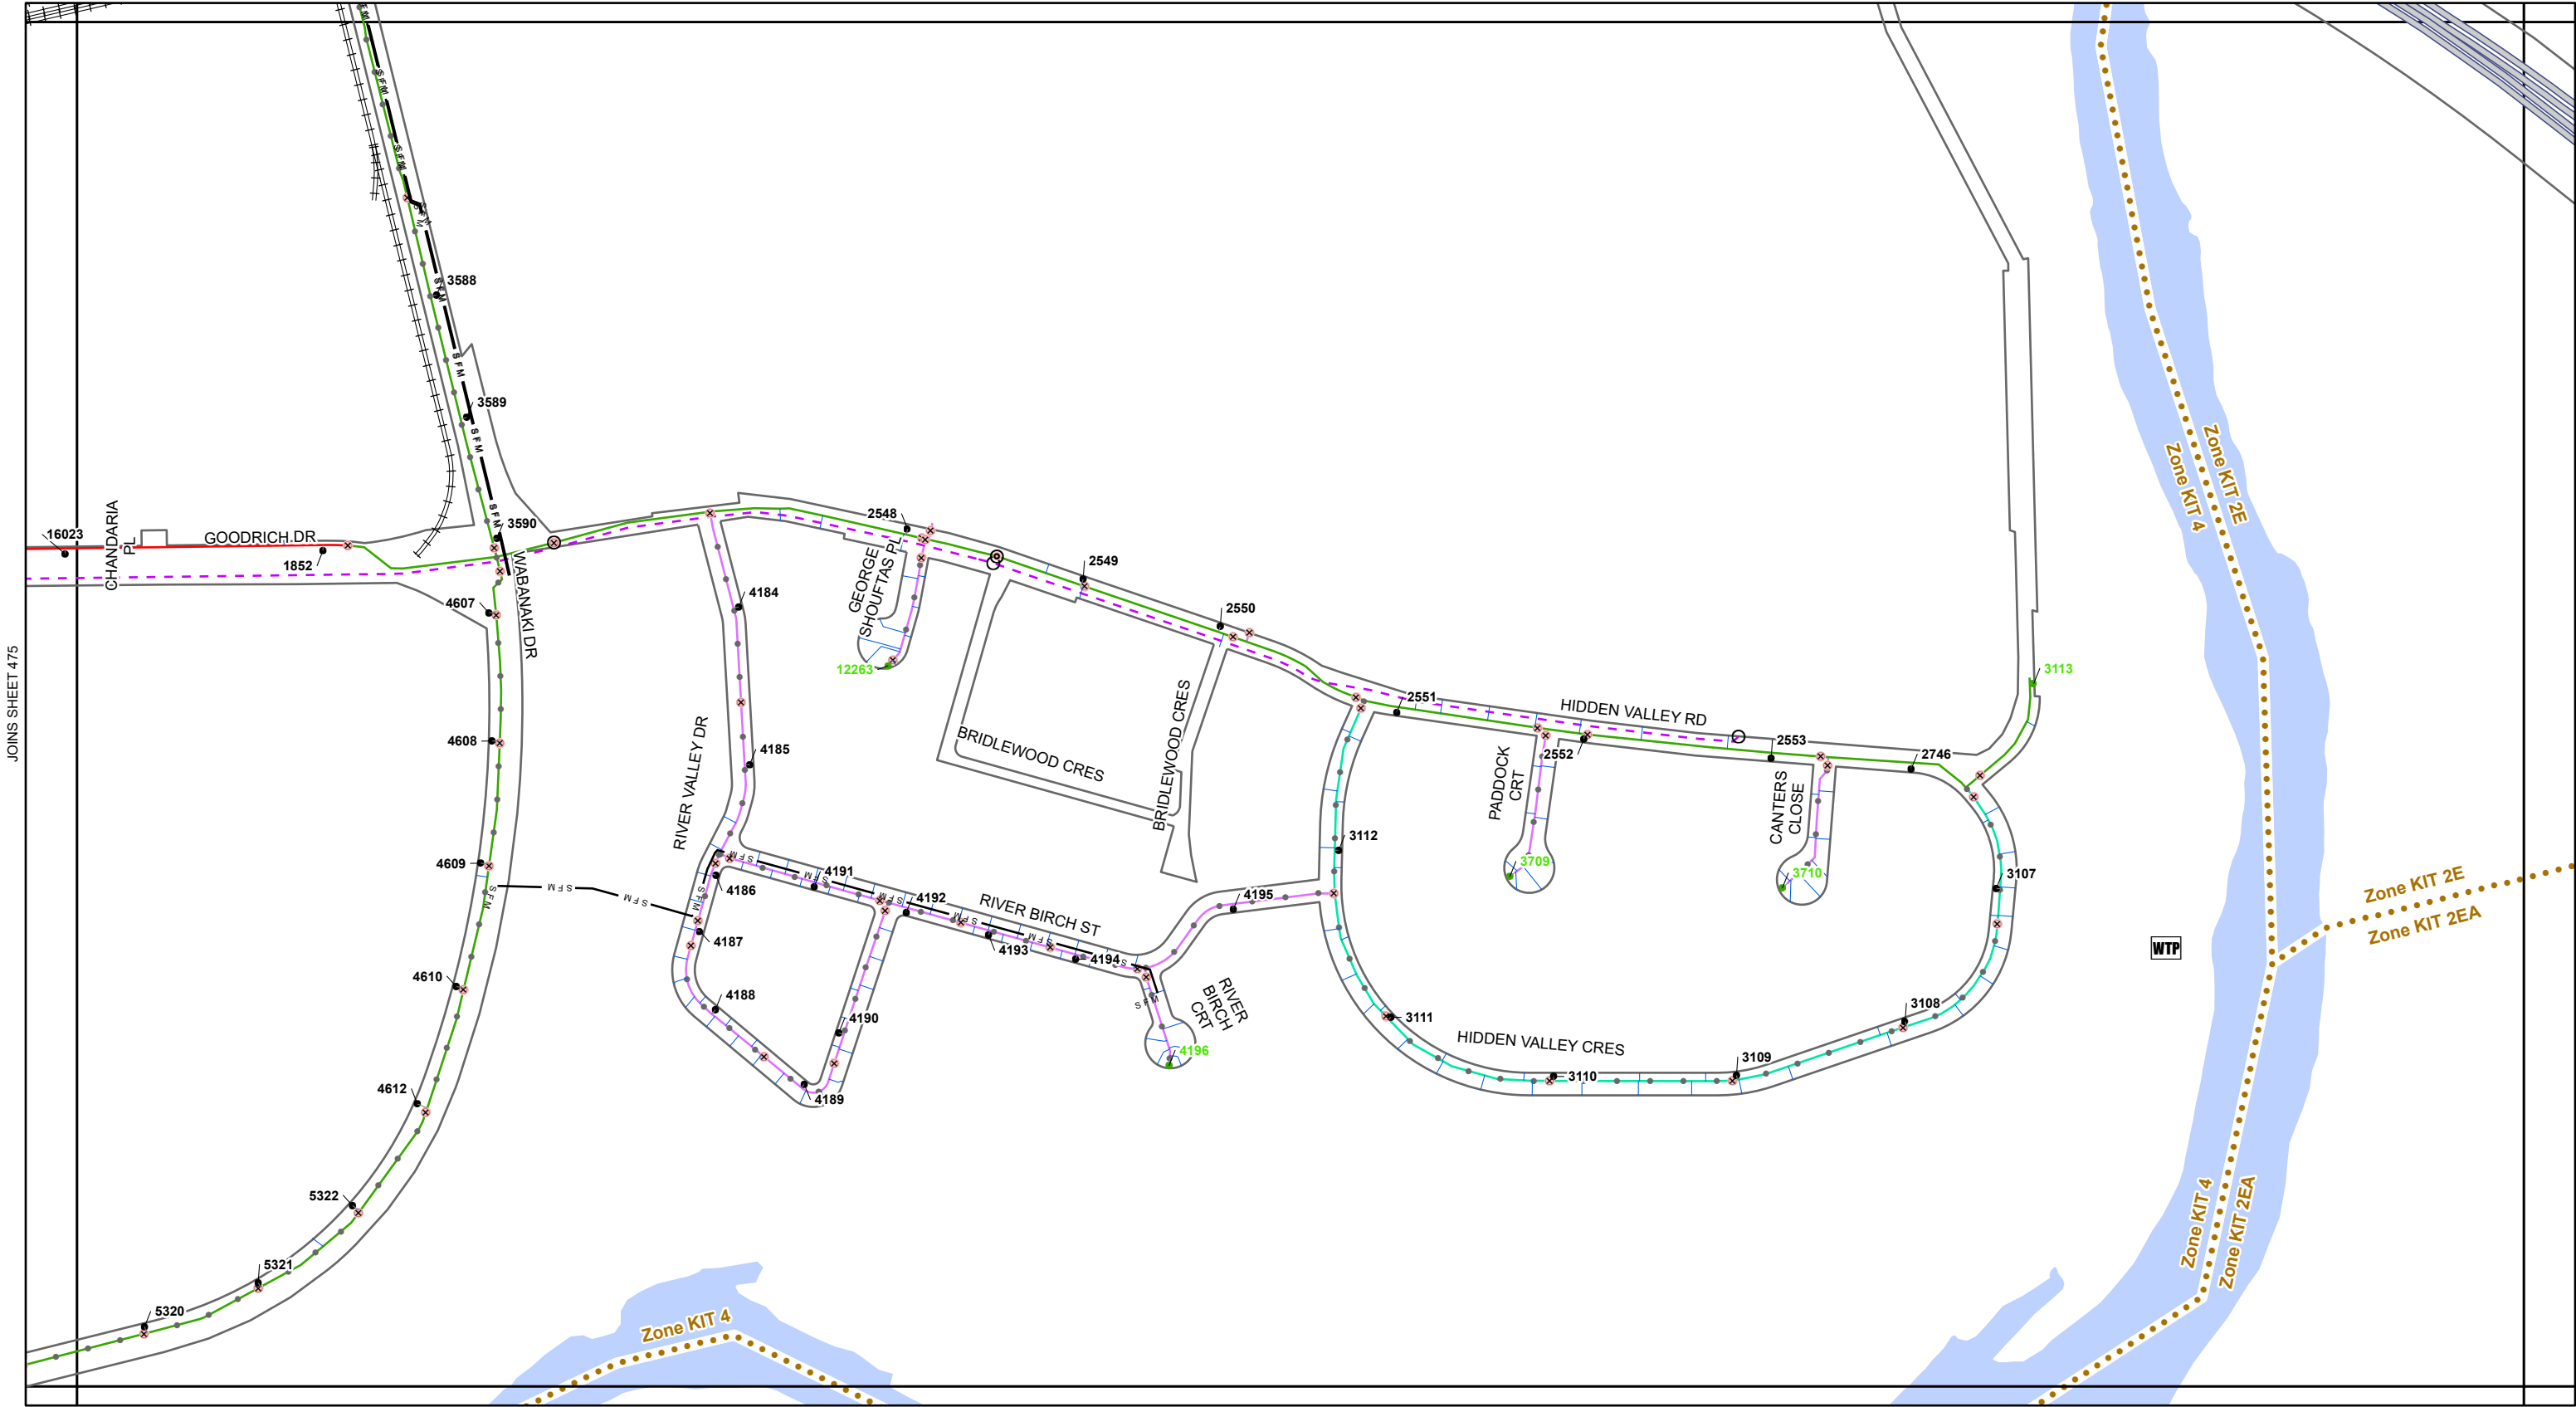

Kitchener Utilities Water Standard Grid Atlas Map Sheet 476

Air Release
Blowoff
Pressure Reducing
Valve
Chamber

WTP Treatment Plant
Bacteriological Sampling Location
Plastic Main
Sanitary Force Main
Water Service Pipe
Parcel with Unusual Private Water Service Connection

Main Ownership
Kitchener
Region
Dual

Hydrant Flushing
Both Fall And Regular
New Development
Regular
All Other

Main Diameter
25mm (1")
38mm (1.5")
50mm (2")
75mm (3")
100mm (4")
150mm (6")
200mm (8")
250mm (10")
300mm (12")
350mm (14")


400mm (16")
450mm (18")
600mm (24")
750mm (30")
900mm (36")
1200mm (48")

0 40 80 120 160 200 m

N
W E
S

Kitchener Utilities
Corporate Services
Technology Innovation and Services
Geospatial Data and Analytics
Map created: September 26, 2026

454	455	456
475	476	477
495	496	497

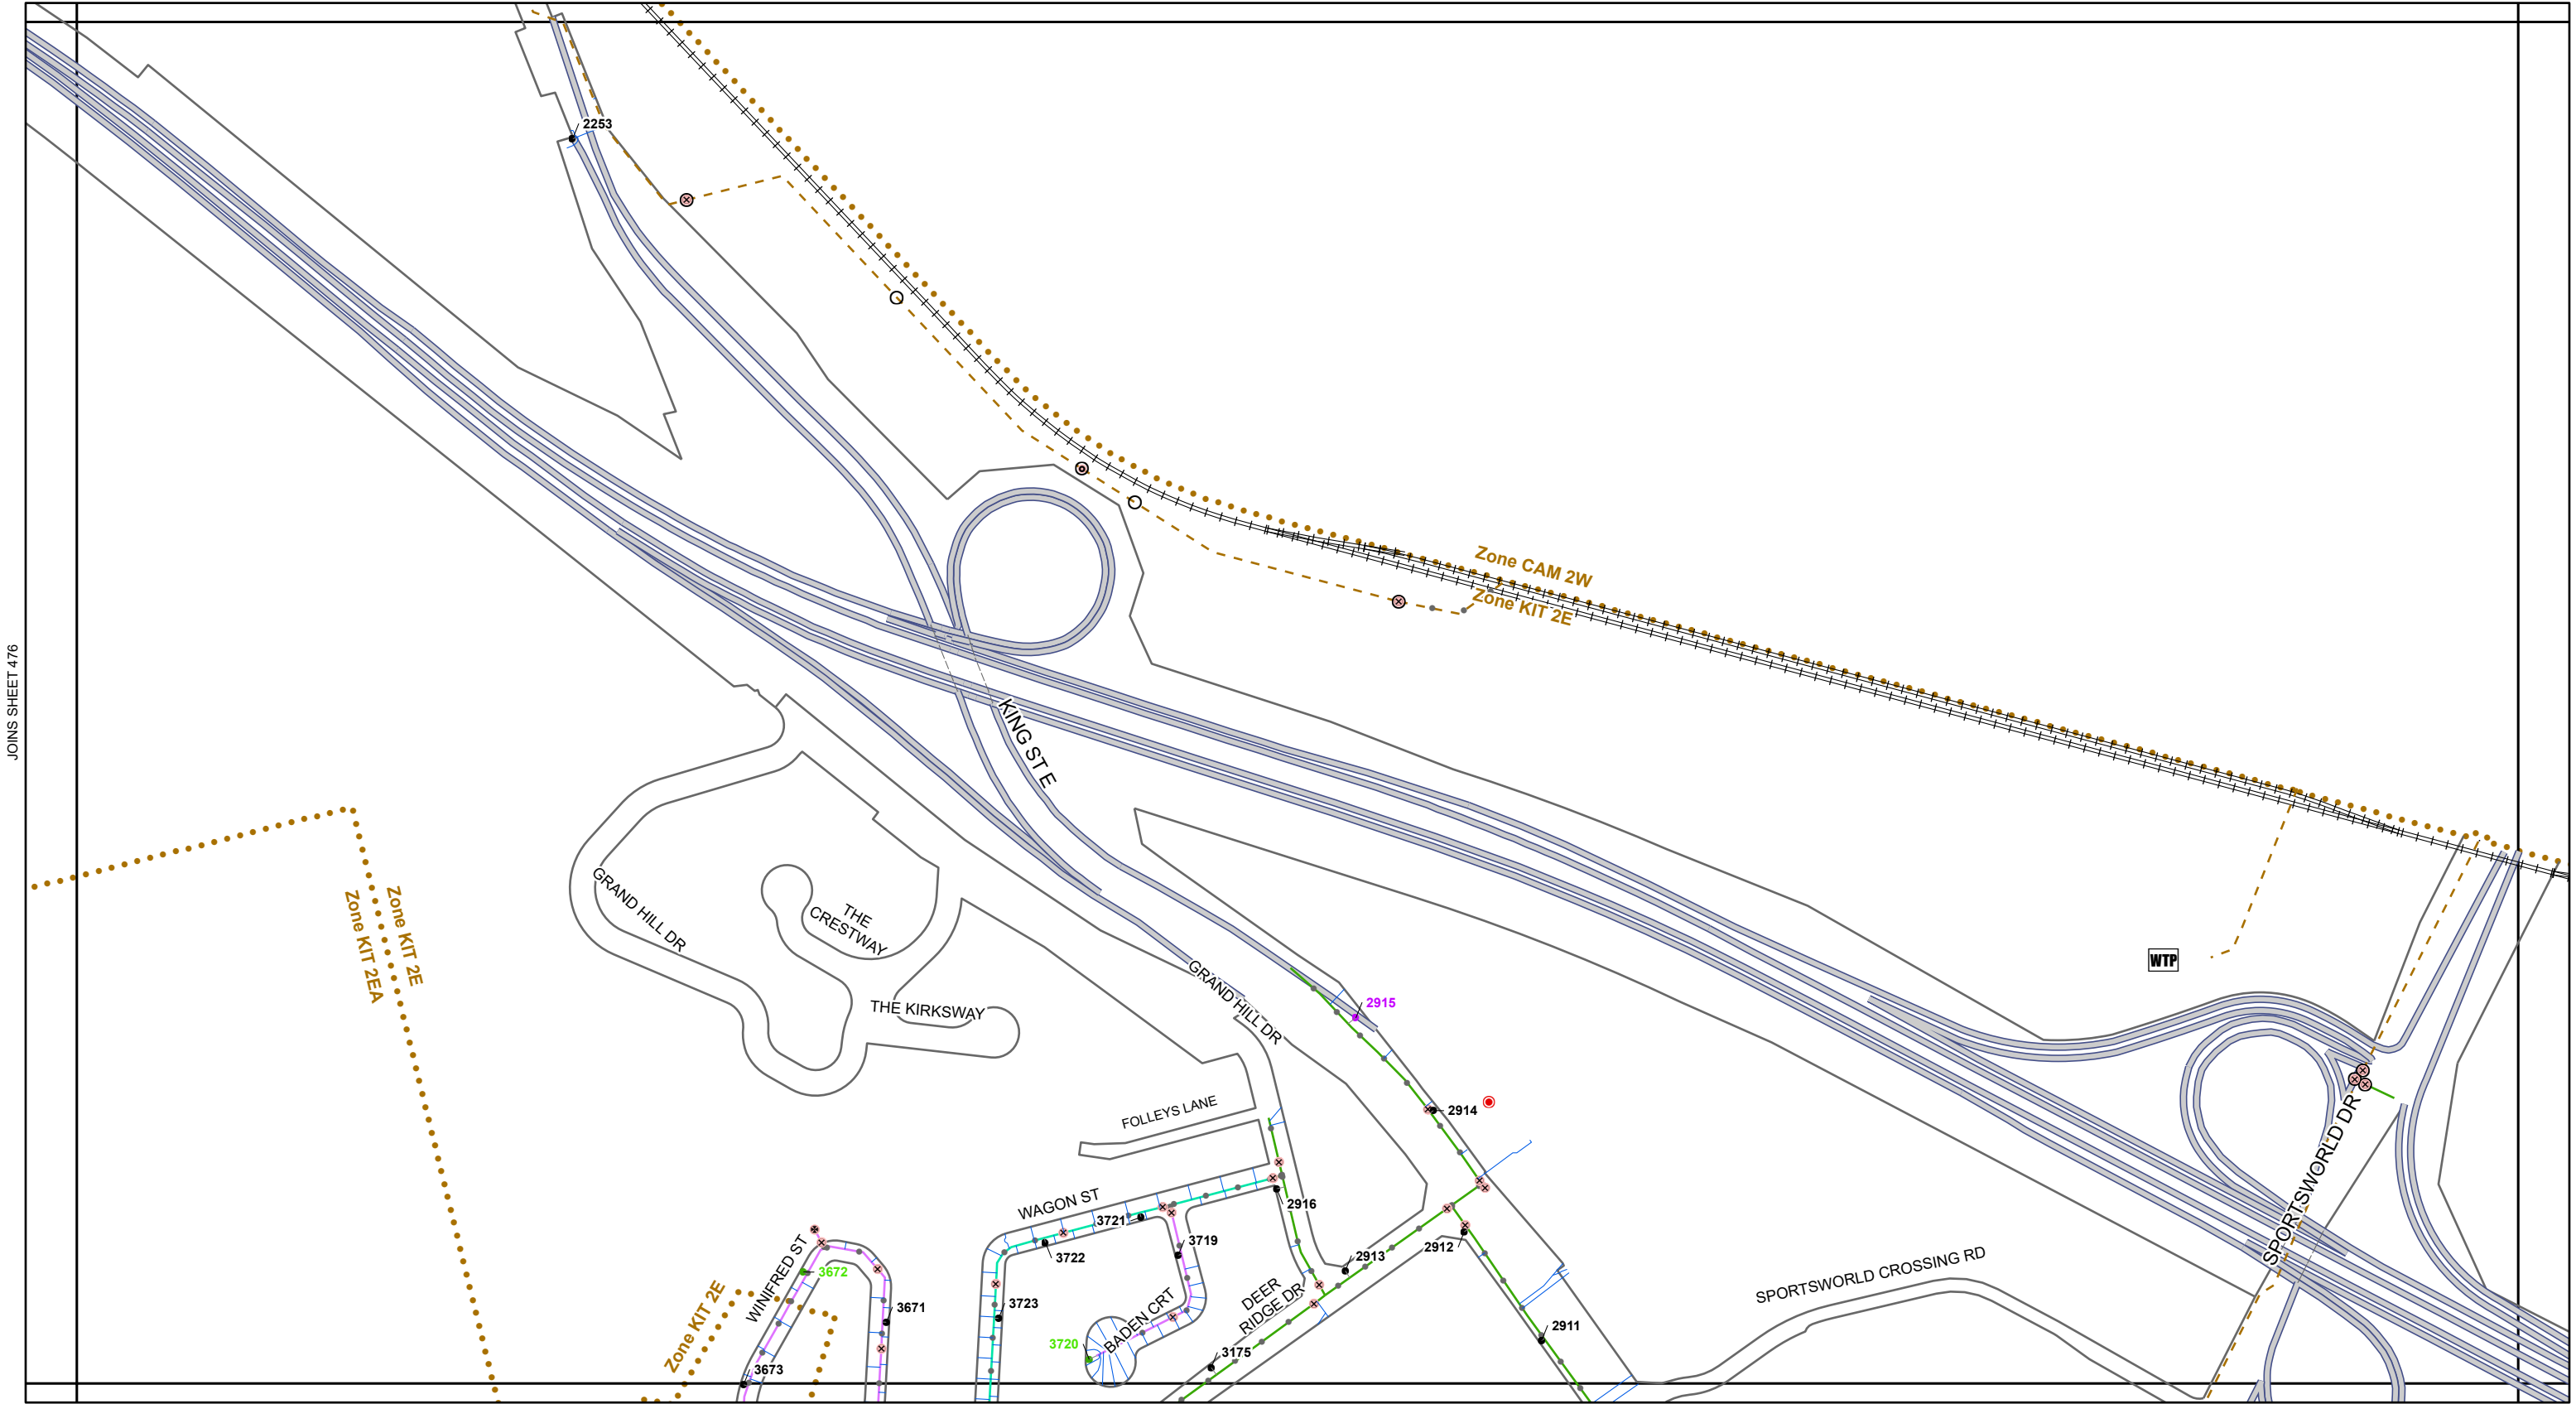

Kitchener Utilities Water Standard Grid Atlas Map Sheet 477

Air Release

Blowoff

Pressure Reducing

Valve

Chamber

Treatment Plant

Bacteriological Sampling Location

Plastic Main

Sanitary Force Main

Water Service Pipe

Parcel with Unusual Private Water Service Connection

Main Ownership

Kitchener

Region

Dual

Hydrant Flushing

Both Fall And Regular

New Development

Regular

All Other

Hydrant #

Hydrant #

Regular

All Other

Main Diameter

25mm (1")

38mm (1.5")

50mm (2")

75mm (3")

100mm (4")

150mm (6")

200mm (8")

250mm (10")

300mm (12")

350mm (14")

400mm (16")

450mm (18")

600mm (24")

750mm (30")

900mm (36")

1200mm (48")

W N E S


0 40 80 120 160 200 m

Technology Innovation and Services

Geospatial Data and Analytics

Map created: September 26, 2026



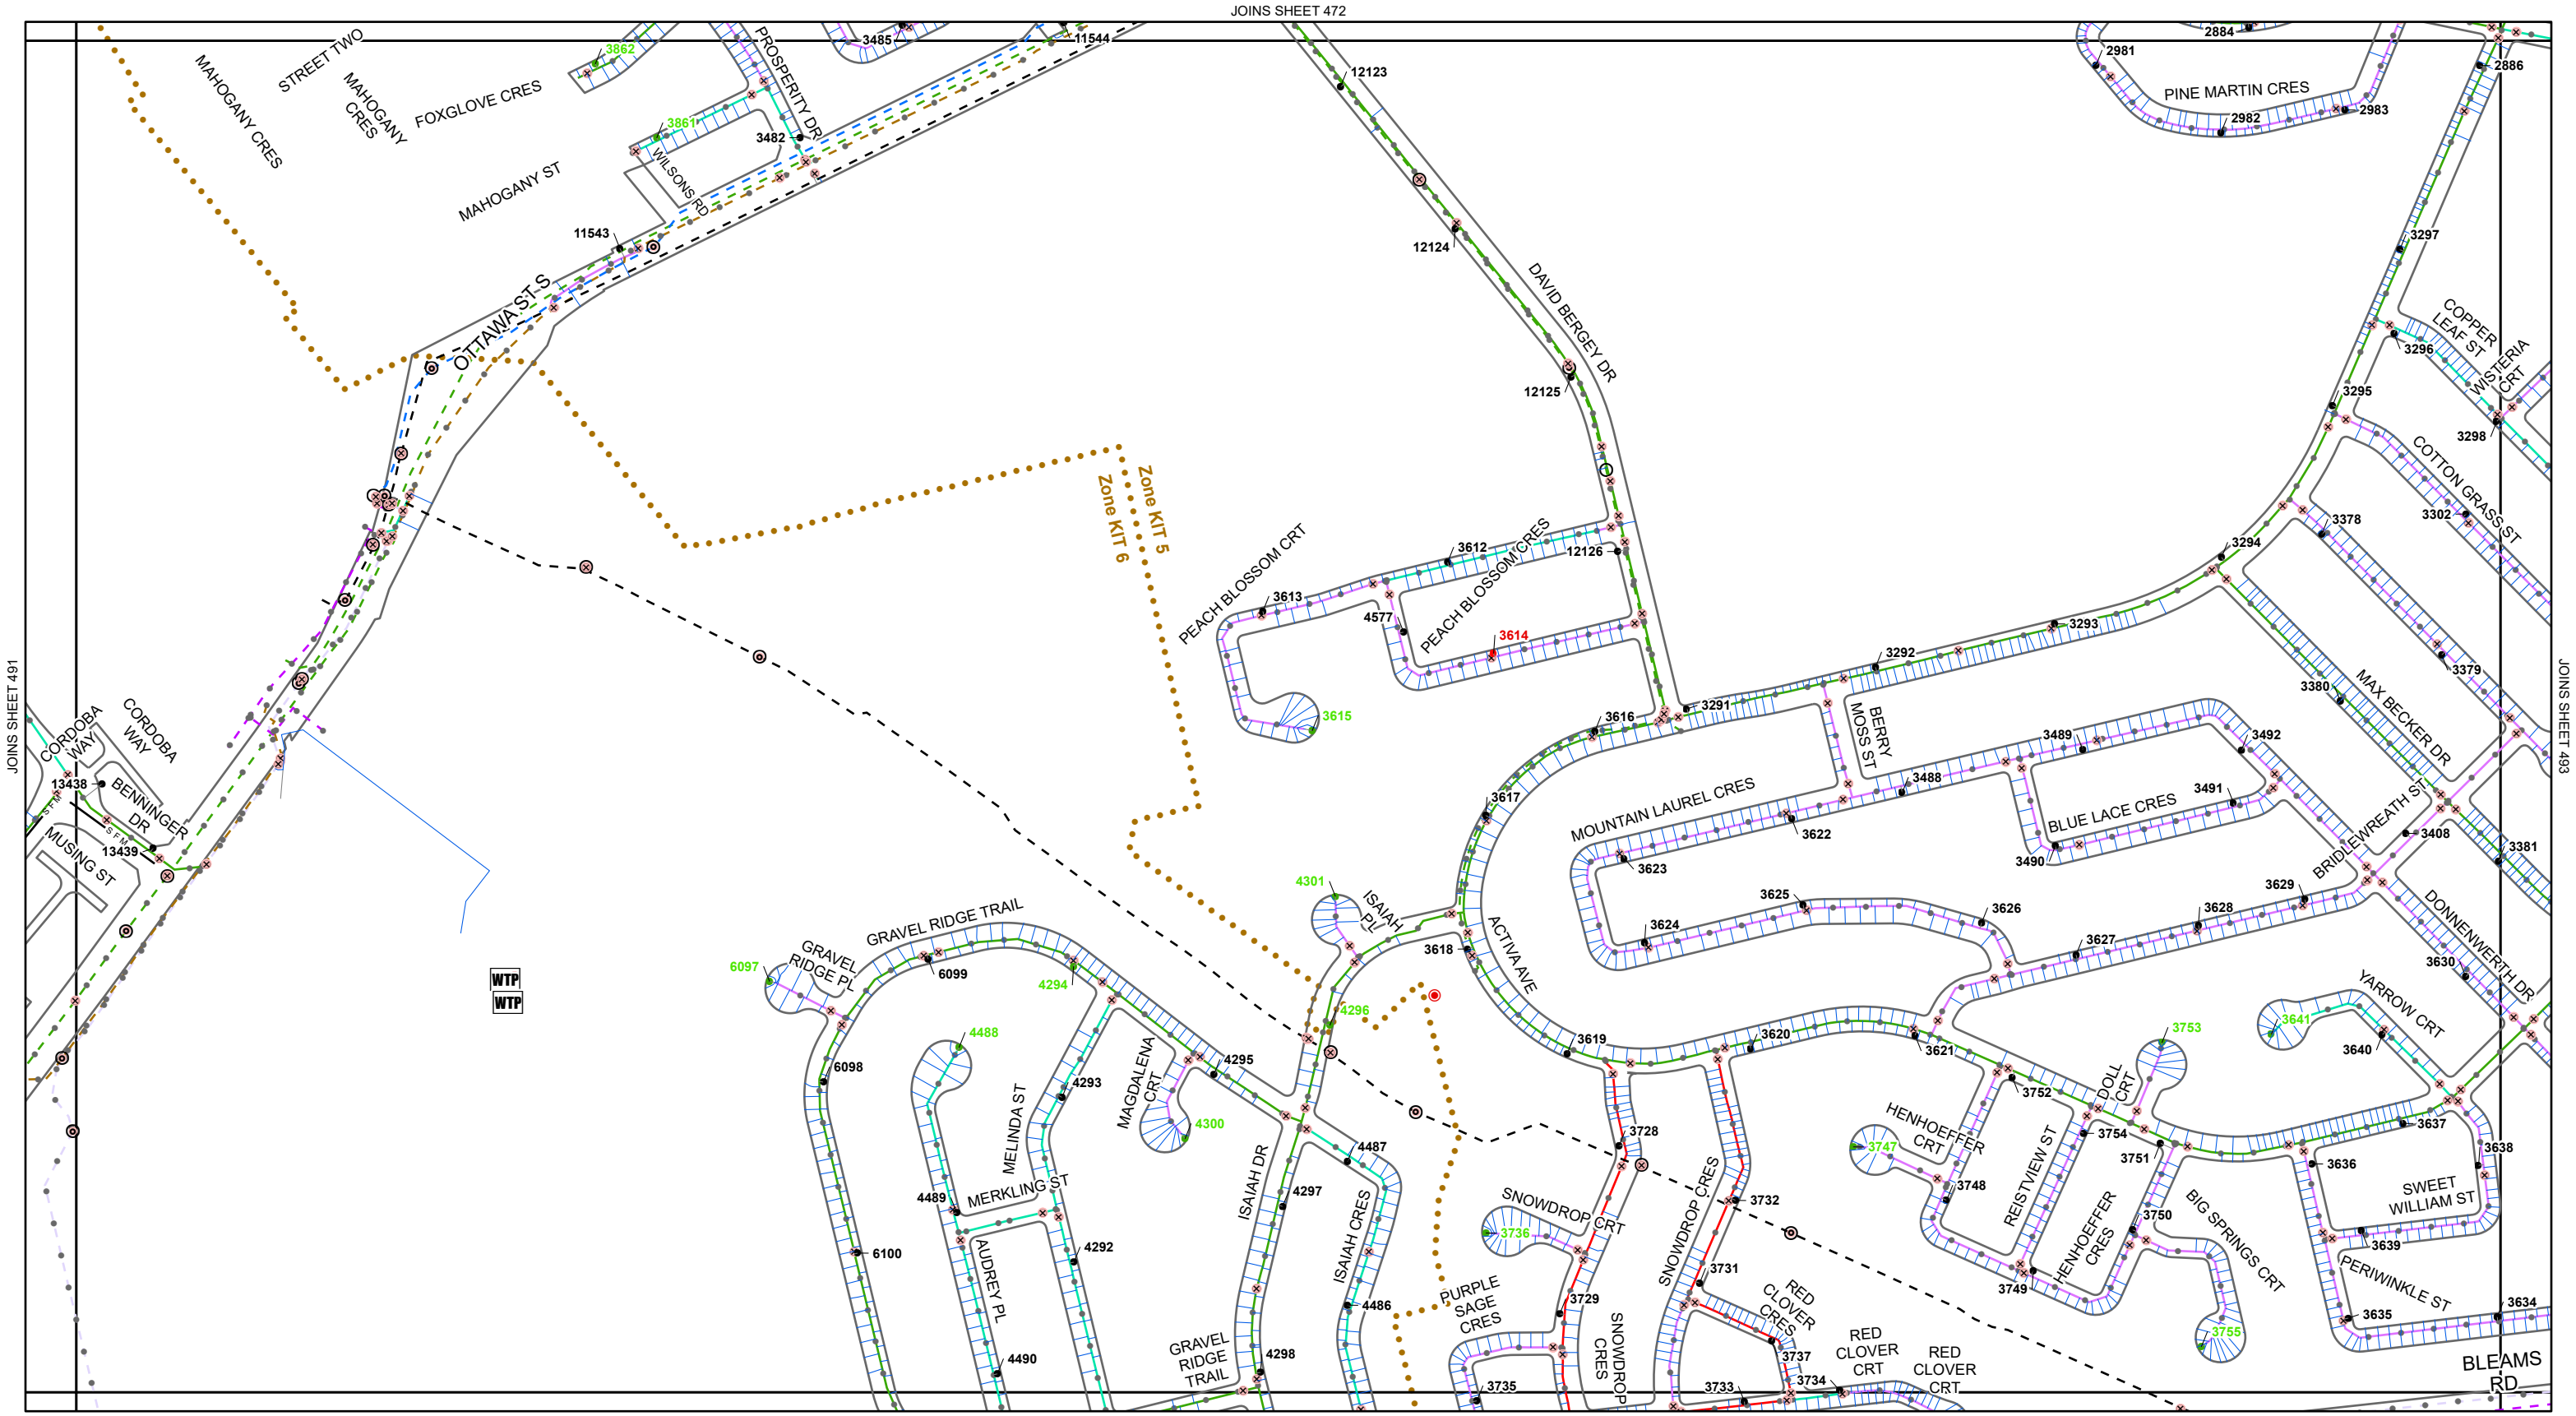

Kitchener Utilities

Water Standard Grid

Atlas Map Sheet 492

Air Release

Blowoff

Pressure Reducing

Valve

Chamber

WTP Treatment Plant

Bacteriological Sampling Location

Plastic Main

Sanitary Force Main

Water Service Pipe

Parcel with Unusual Private Water Service Connection

Main Ownership

Kitchener

Region

Dual

Hydrant Flushing

Both Fall And Regular

New Development

Regular

All Other

Hydrant #

Hydrant #

Main Diameter

25mm (1")

38mm (1.5")

50mm (2")

75mm (3")

100mm (4")

150mm (6")

200mm (8")

250mm (10")

300mm (12")

350mm (14")

400mm (16")

450mm (18")

600mm (24")

750mm (30")

900mm (36")

1200mm (48")

W N E S


0 40 80 120 160 200 m

471	472	473
491	492	493
	512	513

Kitchener Utilities

KITCHENER
Corporate Services
Technology Innovation and Services
Geospatial Data and Analytics
Map created: September 26, 2026

DISCLAIMER: This document is subject to copyright and may only be used for your personal, non-commercial use, provided you keep intact the copyright notice. The City of Kitchener assumes no responsibility for any errors, and is not liable for any damages of any kind resulting from the use of, or reliance on, the information contained in this document. The City of Kitchener does not make any representations or warranty, express or implied, concerning the accuracy, quality, likely results or reliability of the use of the information contained in this document. © 2026 The Corporation of the City of Kitchener. Some portions of this publication are produced using information under licensed use from Teranet ©1998 Protected by Copyright - May not be reproduced without Permission THIS IS NOT A PLAN OF SURVEY - PROJECTION: UTM NAD 83 zone 18

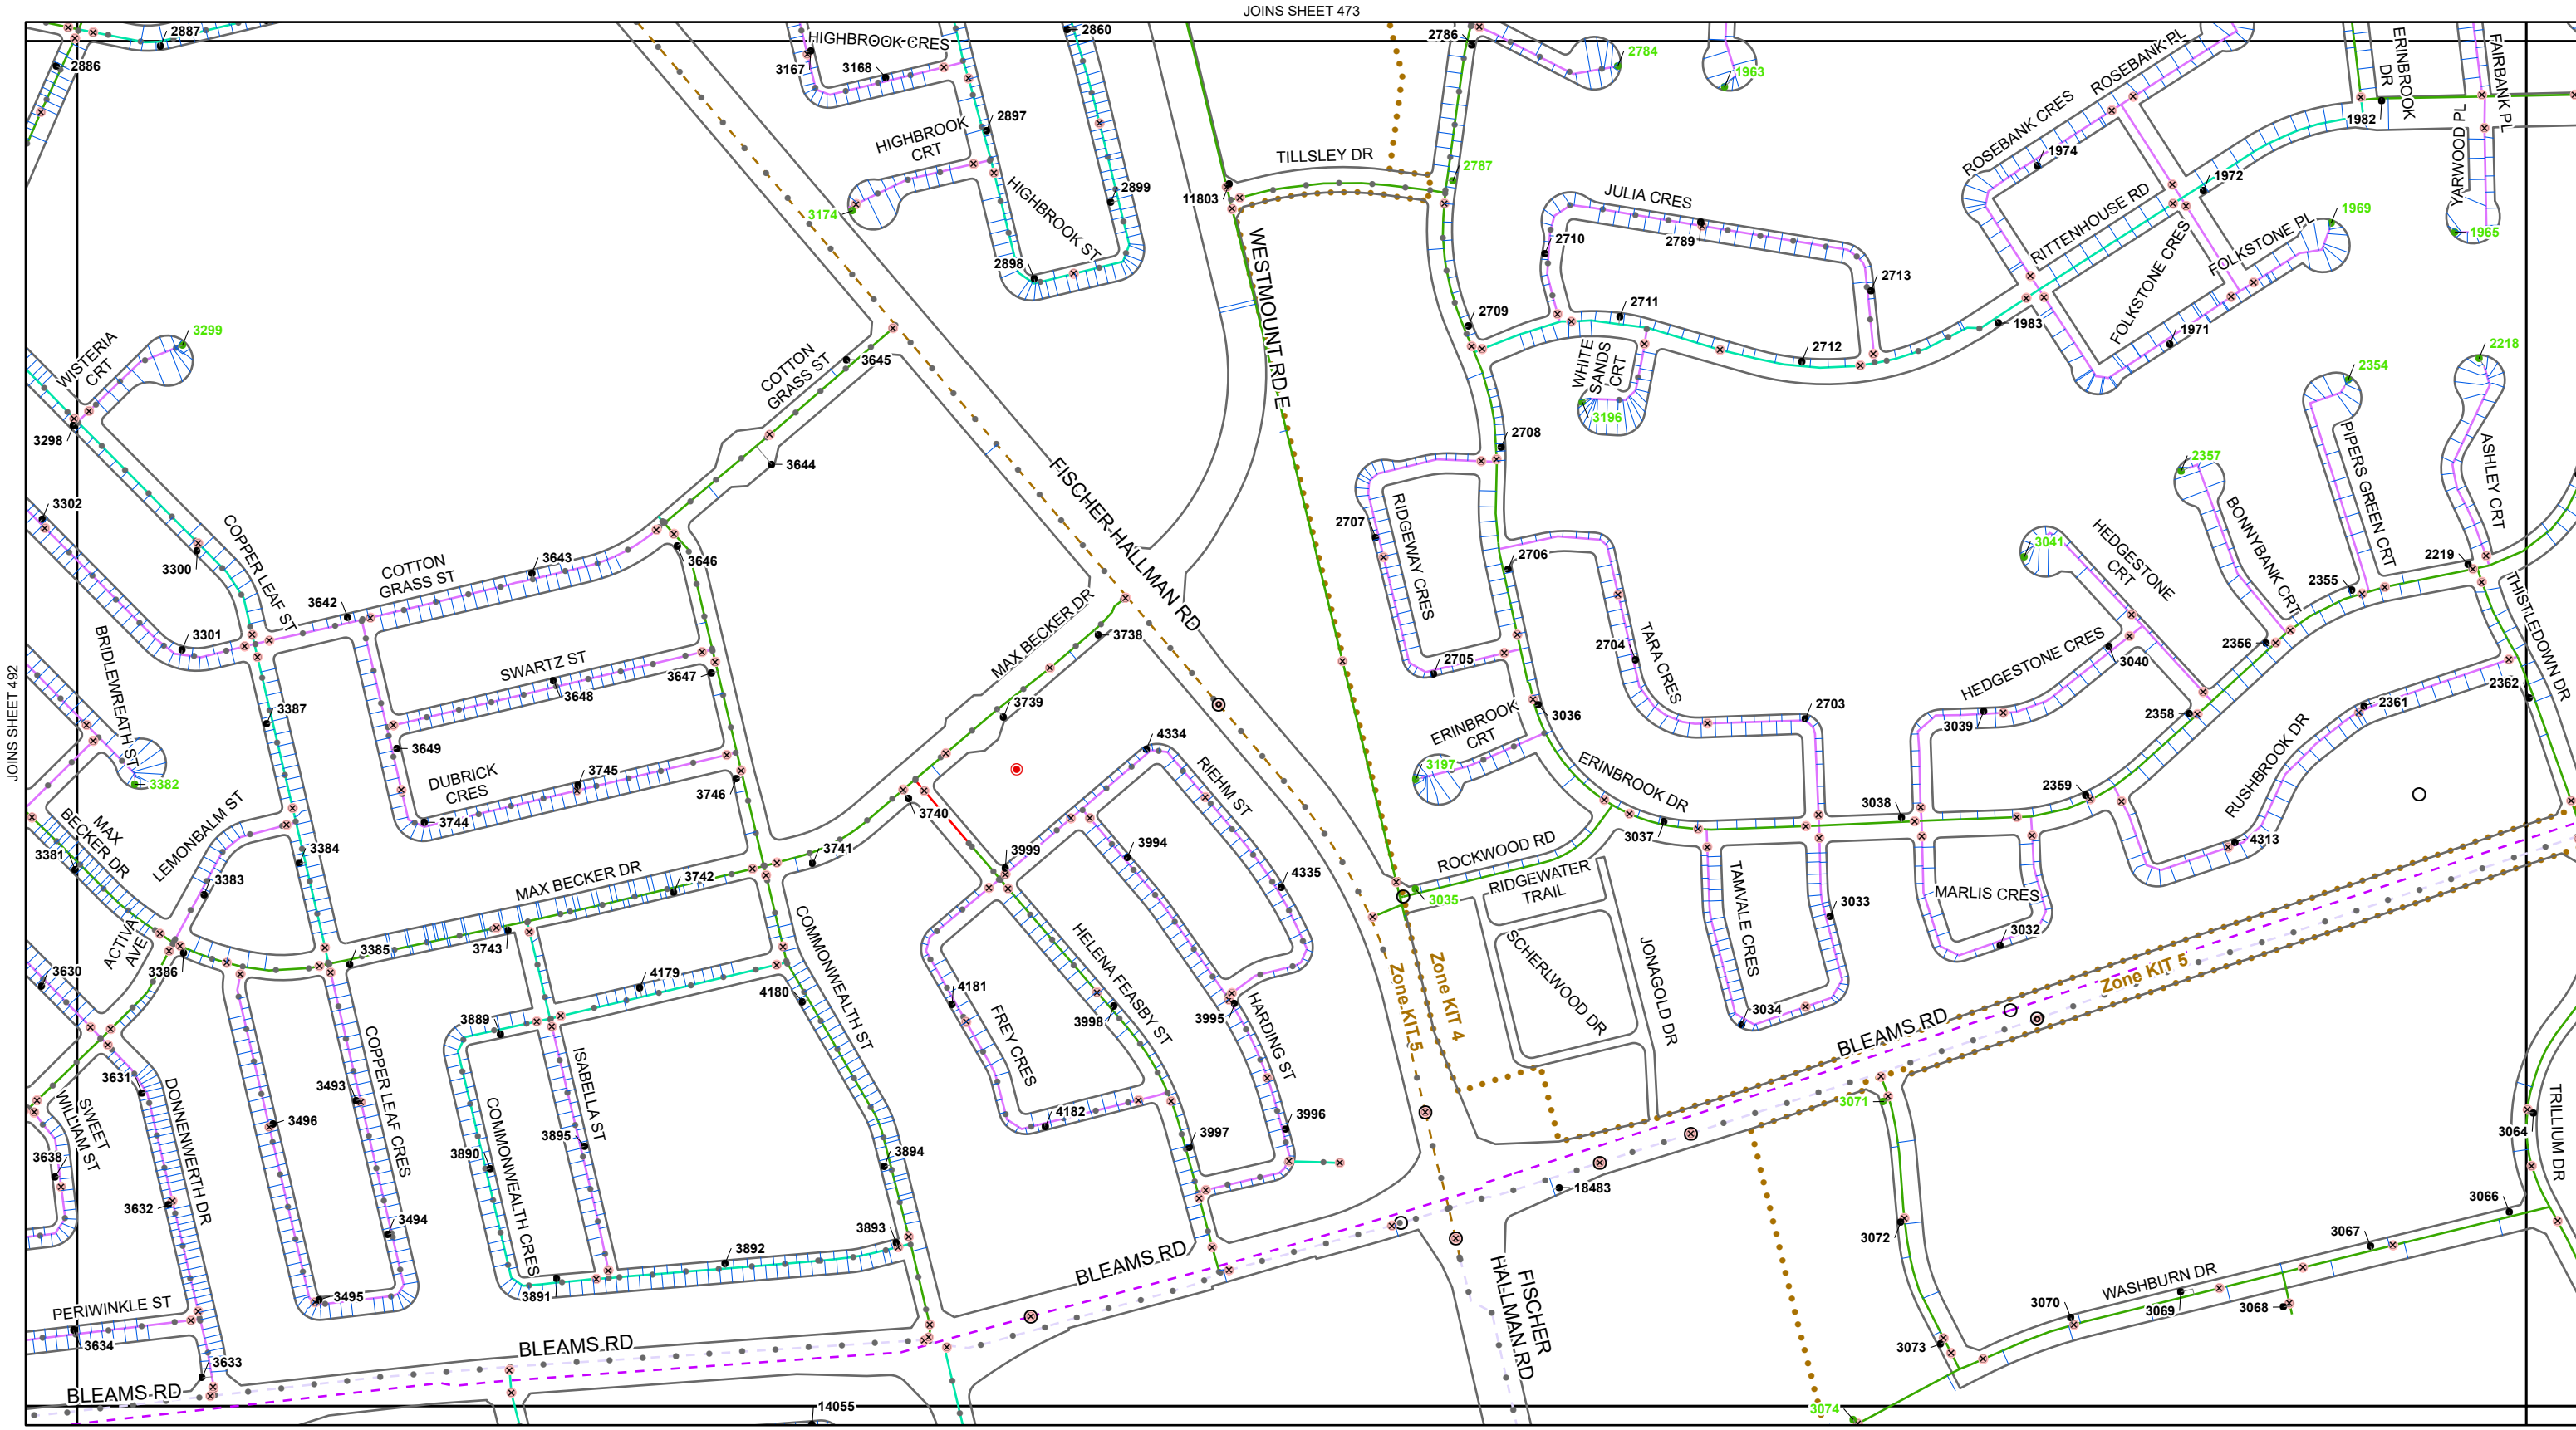

Kitchener Utilities

Water Standard Grid

Atlas Map Sheet 493

Air Release

Blowoff

Pressure Reducing

Valve

Chamber

WTP Treatment Plant

Bacteriological Sampling Location

Plastic Main

Sanitary Force Main

Water Service Pipe

Parcel with Unusual Private Water Service Connection

Main Ownership

Kitchener

Region

Dual

Hydrant Flushing

Both Fall And Regular

New Development

Regular

All Other

Hydrant #

Hydrant #

Main Diameter

25mm (1")

38mm (1.5")

50mm (2")

75mm (3")

100mm (4")

150mm (6")

200mm (8")

250mm (10")

300mm (12")

350mm (14")

Hydrant Flushing

Both Fall And Regular

New Development

Regular

All Other

Hydrant #

Hydrant #

400mm (16")

450mm (18")

600mm (24")

750mm (30")

900mm (36")

1200mm (48")

Hydrant Flushing

Both Fall And Regular

New Development

Regular

All Other

Hydrant #

Hydrant #


W N E S

0 40 80 120 160 200 m

472	473	474
492	493	494
512	513	514

Kitchener Utilities
Corporate Services
Technology Innovation and Services
Geospatial Data and Analytics
Map created: September 26, 2026

DISCLAIMER: This document is subject to copyright and may only be used for your personal, non-commercial use, provided you keep intact the copyright notice. The City of Kitchener assumes no responsibility for any errors, and is not liable for any damages of any kind resulting from the use of, or reliance on, the information contained in this document. The City of Kitchener does not make any representations or warranty, express or implied, concerning the accuracy, quality, likely results or reliability of the use of the information contained in this document. © 2026 The Corporation of the City of Kitchener. Some portions of this publication are produced using information under licensed use from Teranet ©1998 Protected by Copyright - May not be reproduced without Permission THIS IS NOT A PLAN OF SURVEY - PROJECTION: UTM NAD 83 zone 17

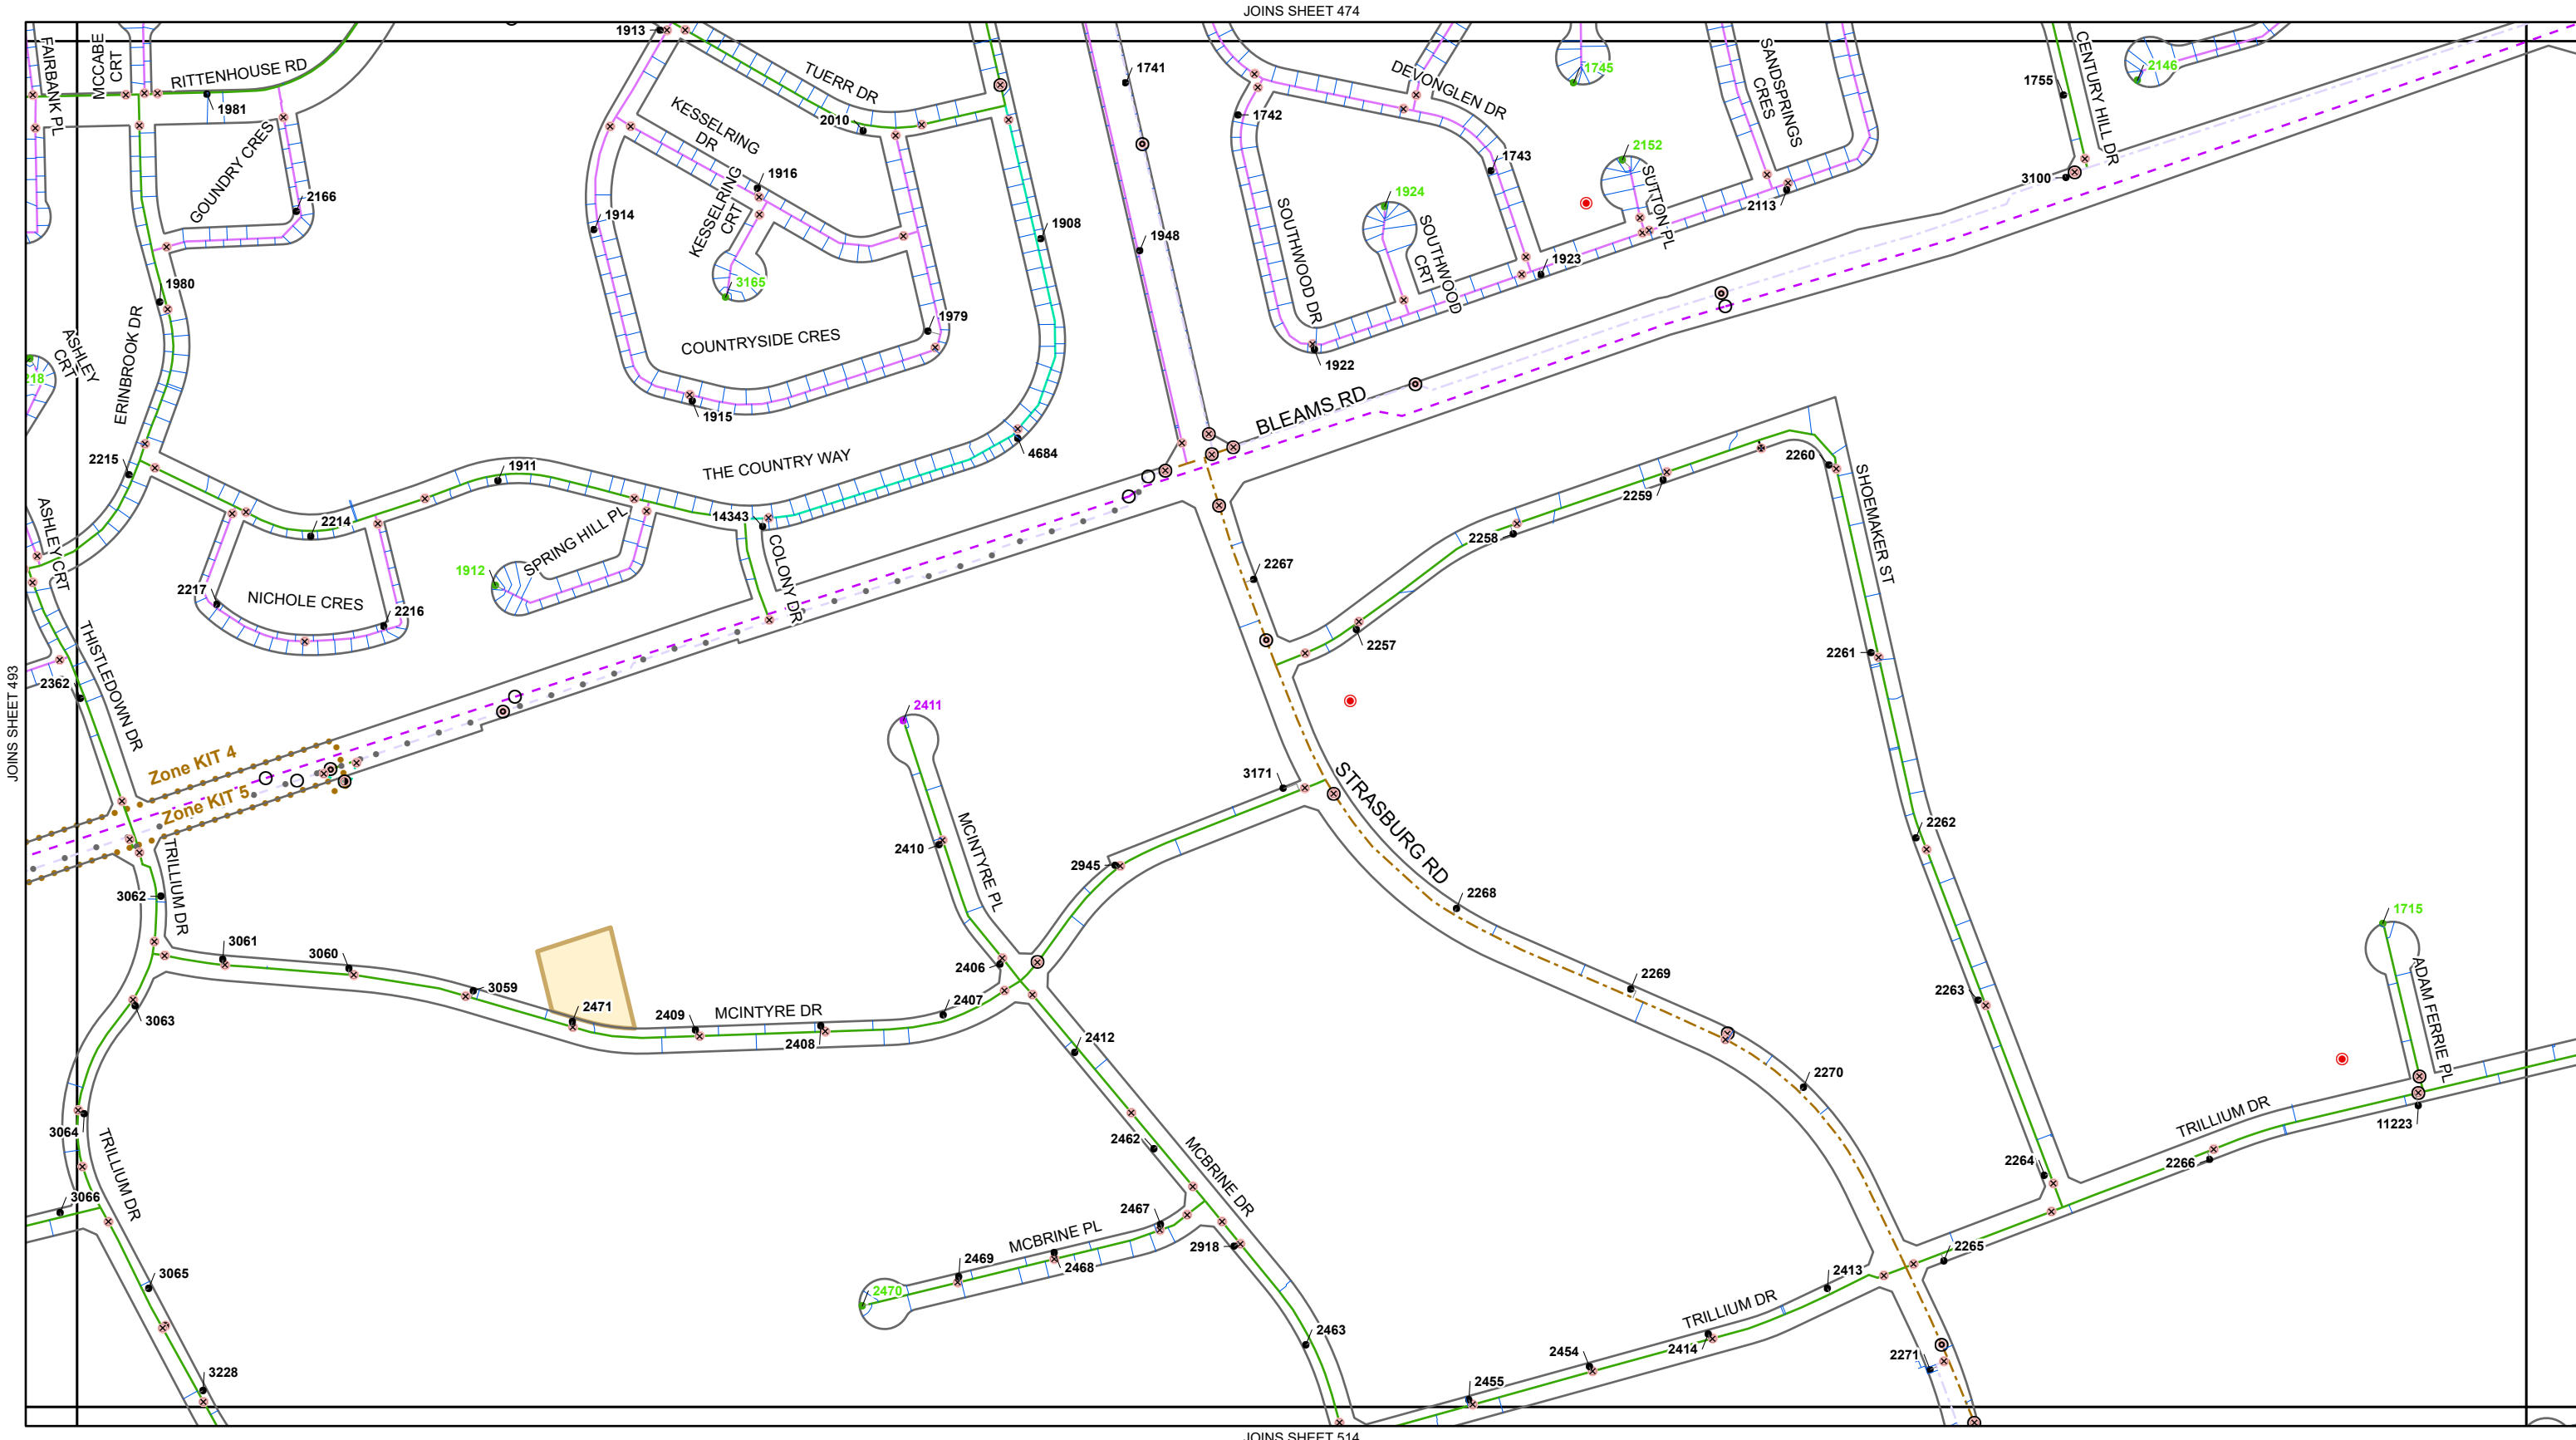

Kitchener Utilities

Water Standard Grid

Atlas Map Sheet 494

Air Release

Blowoff

Pressure Reducing

Valve

Chamber

Treatment Plant

Bacteriological Sampling Location

Plastic Main

Sanitary Force Main

Water Service Pipe

Parcel with Unusual Private Water Service Connection

Main Ownership

- Kitchener
- Region
- Dual

Hydrant Flushing

- Both Fall And Regular
- New Development
- Regular
- All Other

Hydrant #

- New Development
- Regular
- All Other

Main Diameter

- 25mm (1")
- 38mm (1.5")
- 50mm (2")
- 75mm (3")
- 100mm (4")
- 150mm (6")
- 200mm (8")
- 250mm (10")
- 300mm (12")
- 350mm (14")

400mm (16")

450mm (18")

600mm (24")

750mm (30")

900mm (36")

1200mm (48")

N
W E
S


0 40 80 120 160 200 m

473	474	475
493	494	495
513	514	515

Kitchener Utilities

Kitchener Corporate Services
Technology Innovation and Services
Geospatial Data and Analytics
Map created: September 26, 2026

DISCLAIMER: This document is subject to copyright and may only be used for your personal, non-commercial use, provided you keep intact the copyright notice. The City of Kitchener assumes no responsibility for any errors, and is not liable for any damages of any kind resulting from the use of, or reliance on, the information contained in this document. The City of Kitchener does not make any representations or warranty, express or implied, concerning the accuracy, quality, likely results or reliability of the use of the information contained in this document. © 2026 The Corporation of the City of Kitchener. Some portions of this publication are produced using information under licensed use from Terare! ©1998 Protected by Copyright - May not be reproduced without Permission THIS IS NOT A PLAN OF SURVEY - PROJECTION: UTM NAD 83 zone 18

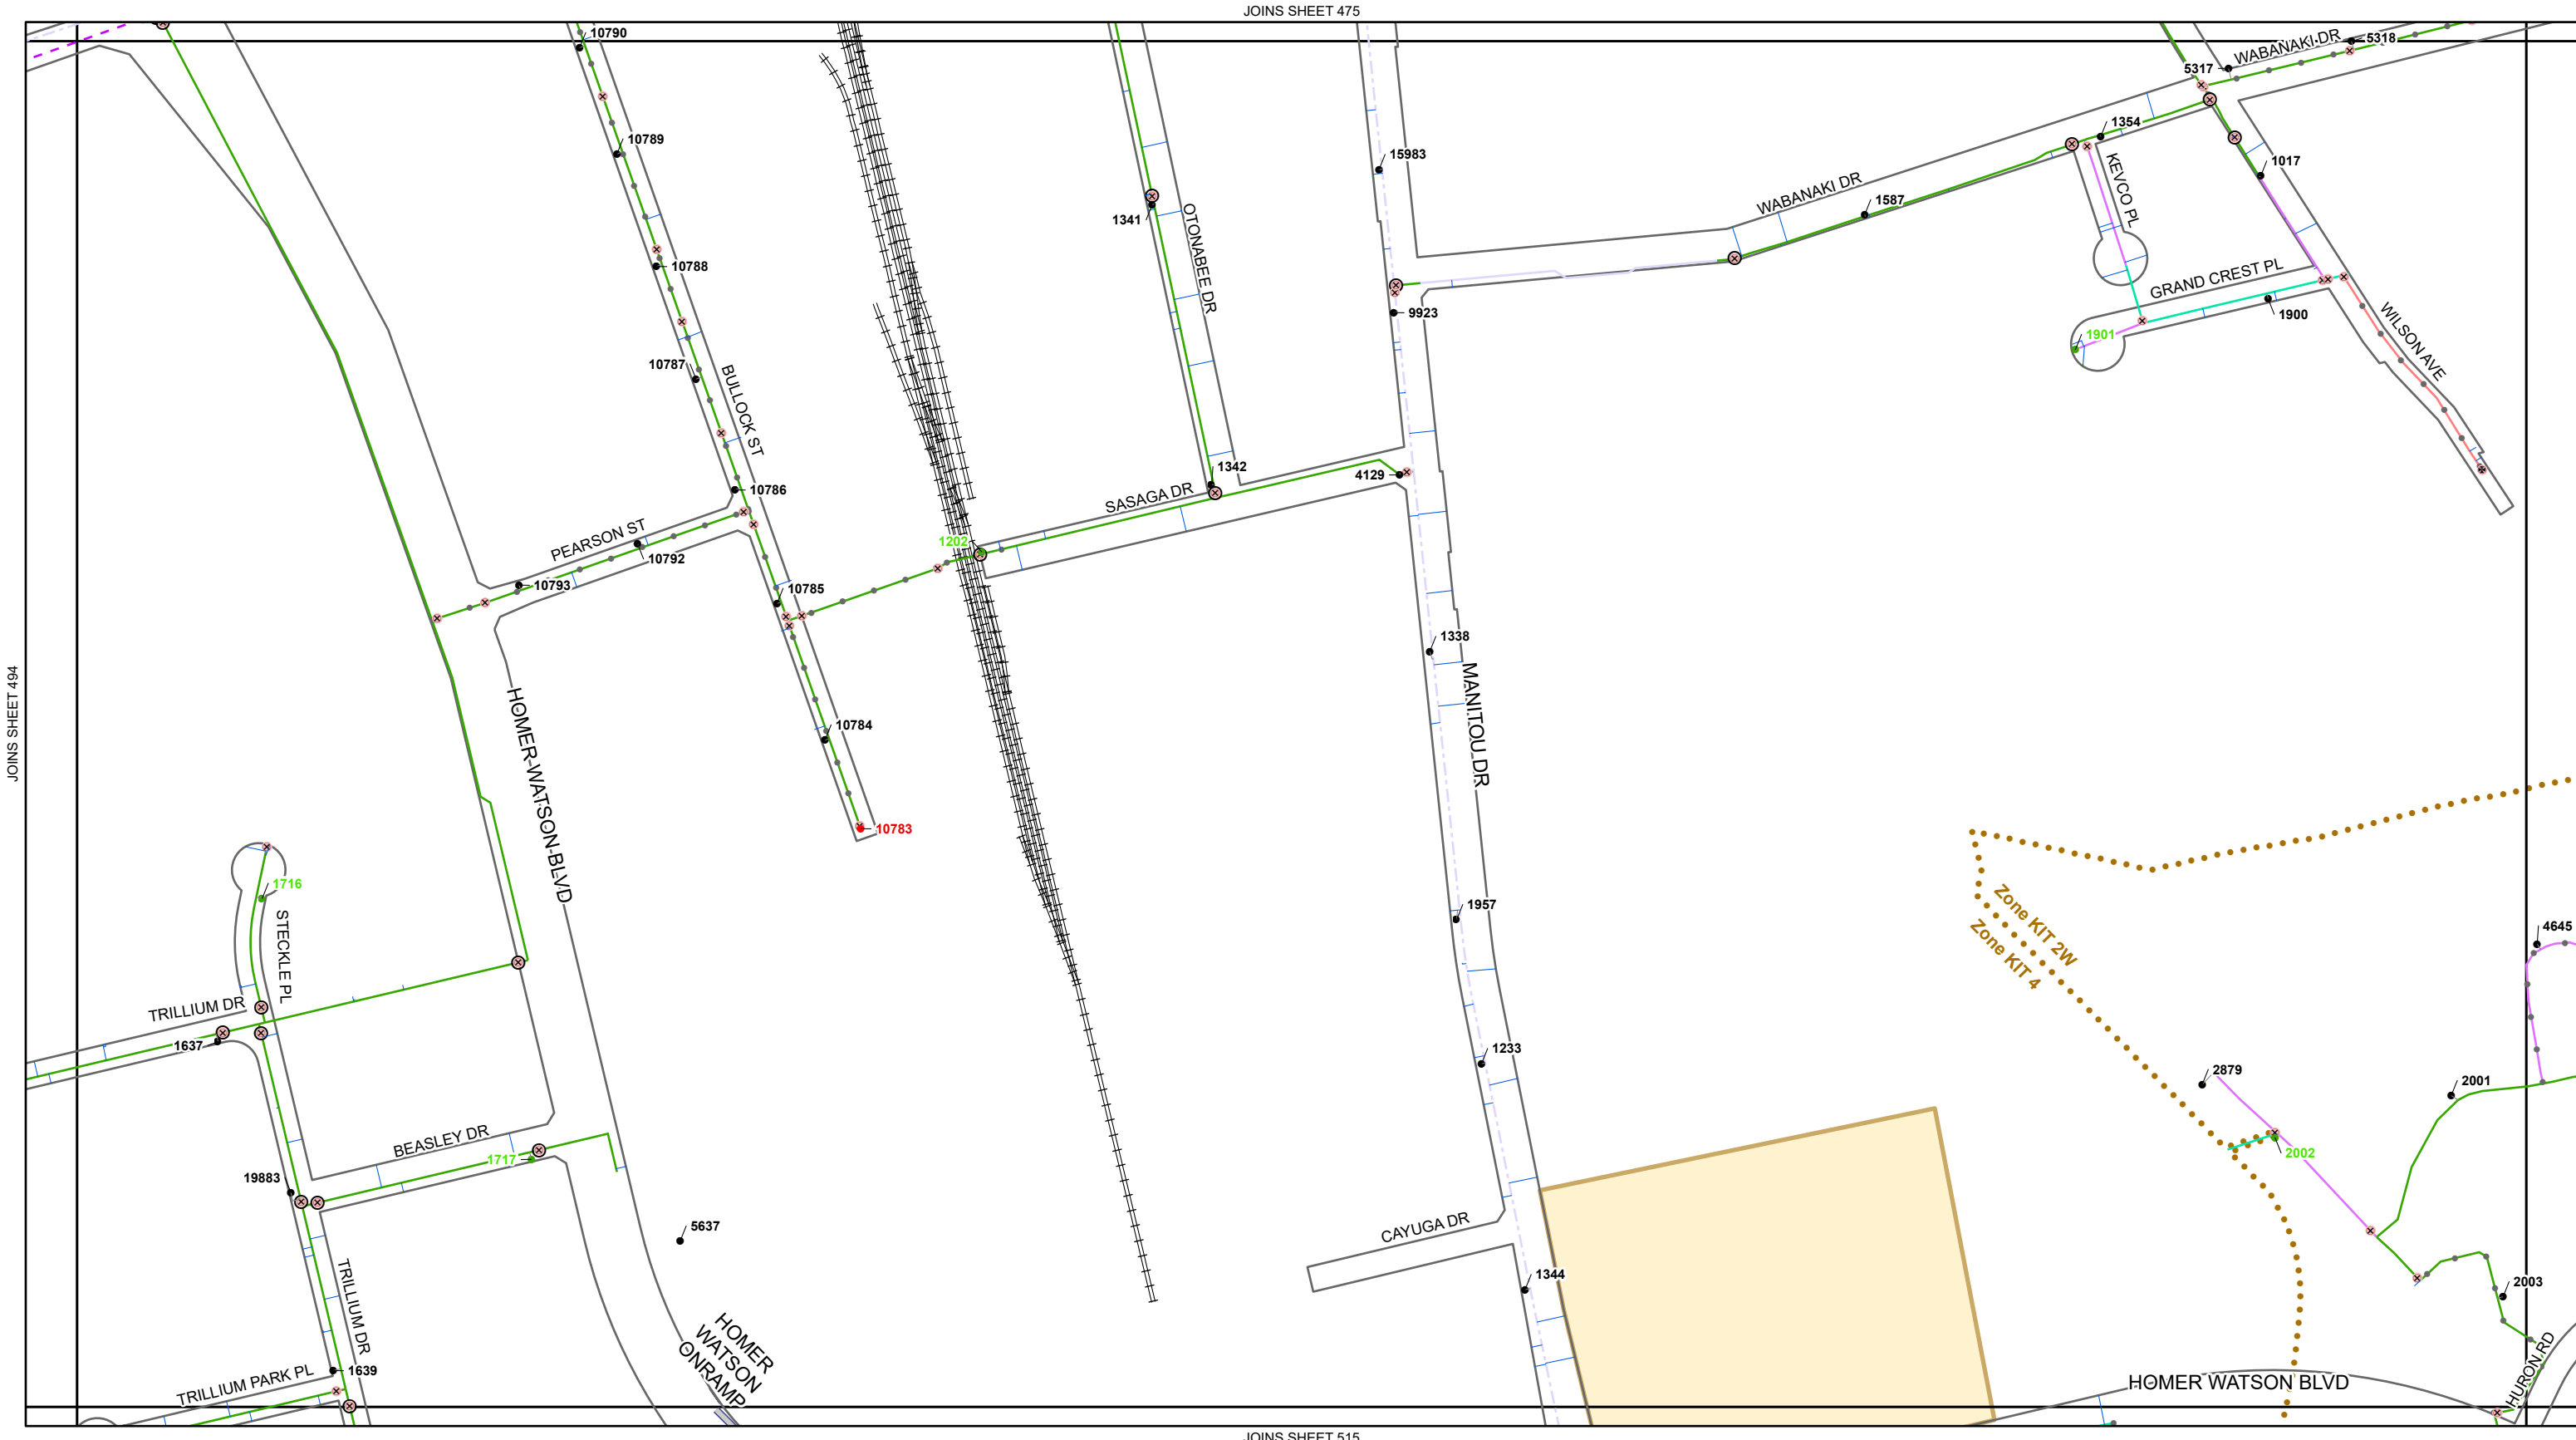

JOINS SHEET 494

JOINS SHEET 496

Kitchener Utilities

Water Standard Grid

Atlas Map Sheet 495

Air Release

Blowoff

Pressure Reducing

Valve

Chamber

Treatment Plant

Bacteriological Sampling Location

Plastic Main

Sanitary Force Main

Water Service Pipe

Parcel with Unusual Private Water Service Connection

Main Ownership

Kitchener

Region

Dual

Hydrant Flushing

Both Fall And Regular

New Development

Regular

All Other

Hydrant #

Hydrant #

Main Diameter

25mm (1")

38mm (1.5")

50mm (2")

75mm (3")

100mm (4")

150mm (6")

200mm (8")

250mm (10")

300mm (12")

350mm (14")

400mm (16")

450mm (18")

600mm (24")

750mm (30")

900mm (36")

1200mm (48")

W N E S

0

40

80

120

160


200

m

474	475	476
494	495	496
514	515	516

Kitchener Utilities
Corporate Services
Technology Innovation and Services
Geospatial Data and Analytics
Map created: September 26, 2026

DISCLAIMER: This document is subject to copyright and may only be used for your personal, non-commercial use, provided you keep intact the copyright notice. The City of Kitchener assumes no responsibility for any errors, and is not liable for any damages of any kind resulting from the use of, or reliance on, the information contained in this document. The City of Kitchener does not make any representations or warranty, express or implied, concerning the accuracy, quality, likely results or reliability of the use of the information contained in this document. © 2026 The Corporation of the City of Kitchener. Some portions of this publication are produced using information under licensed use from Teranet ©1998 Protected by Copyright - May not be reproduced without Permission THIS IS NOT A PLAN OF SURVEY - PROJECTION: UTM NAD 83 zone 17

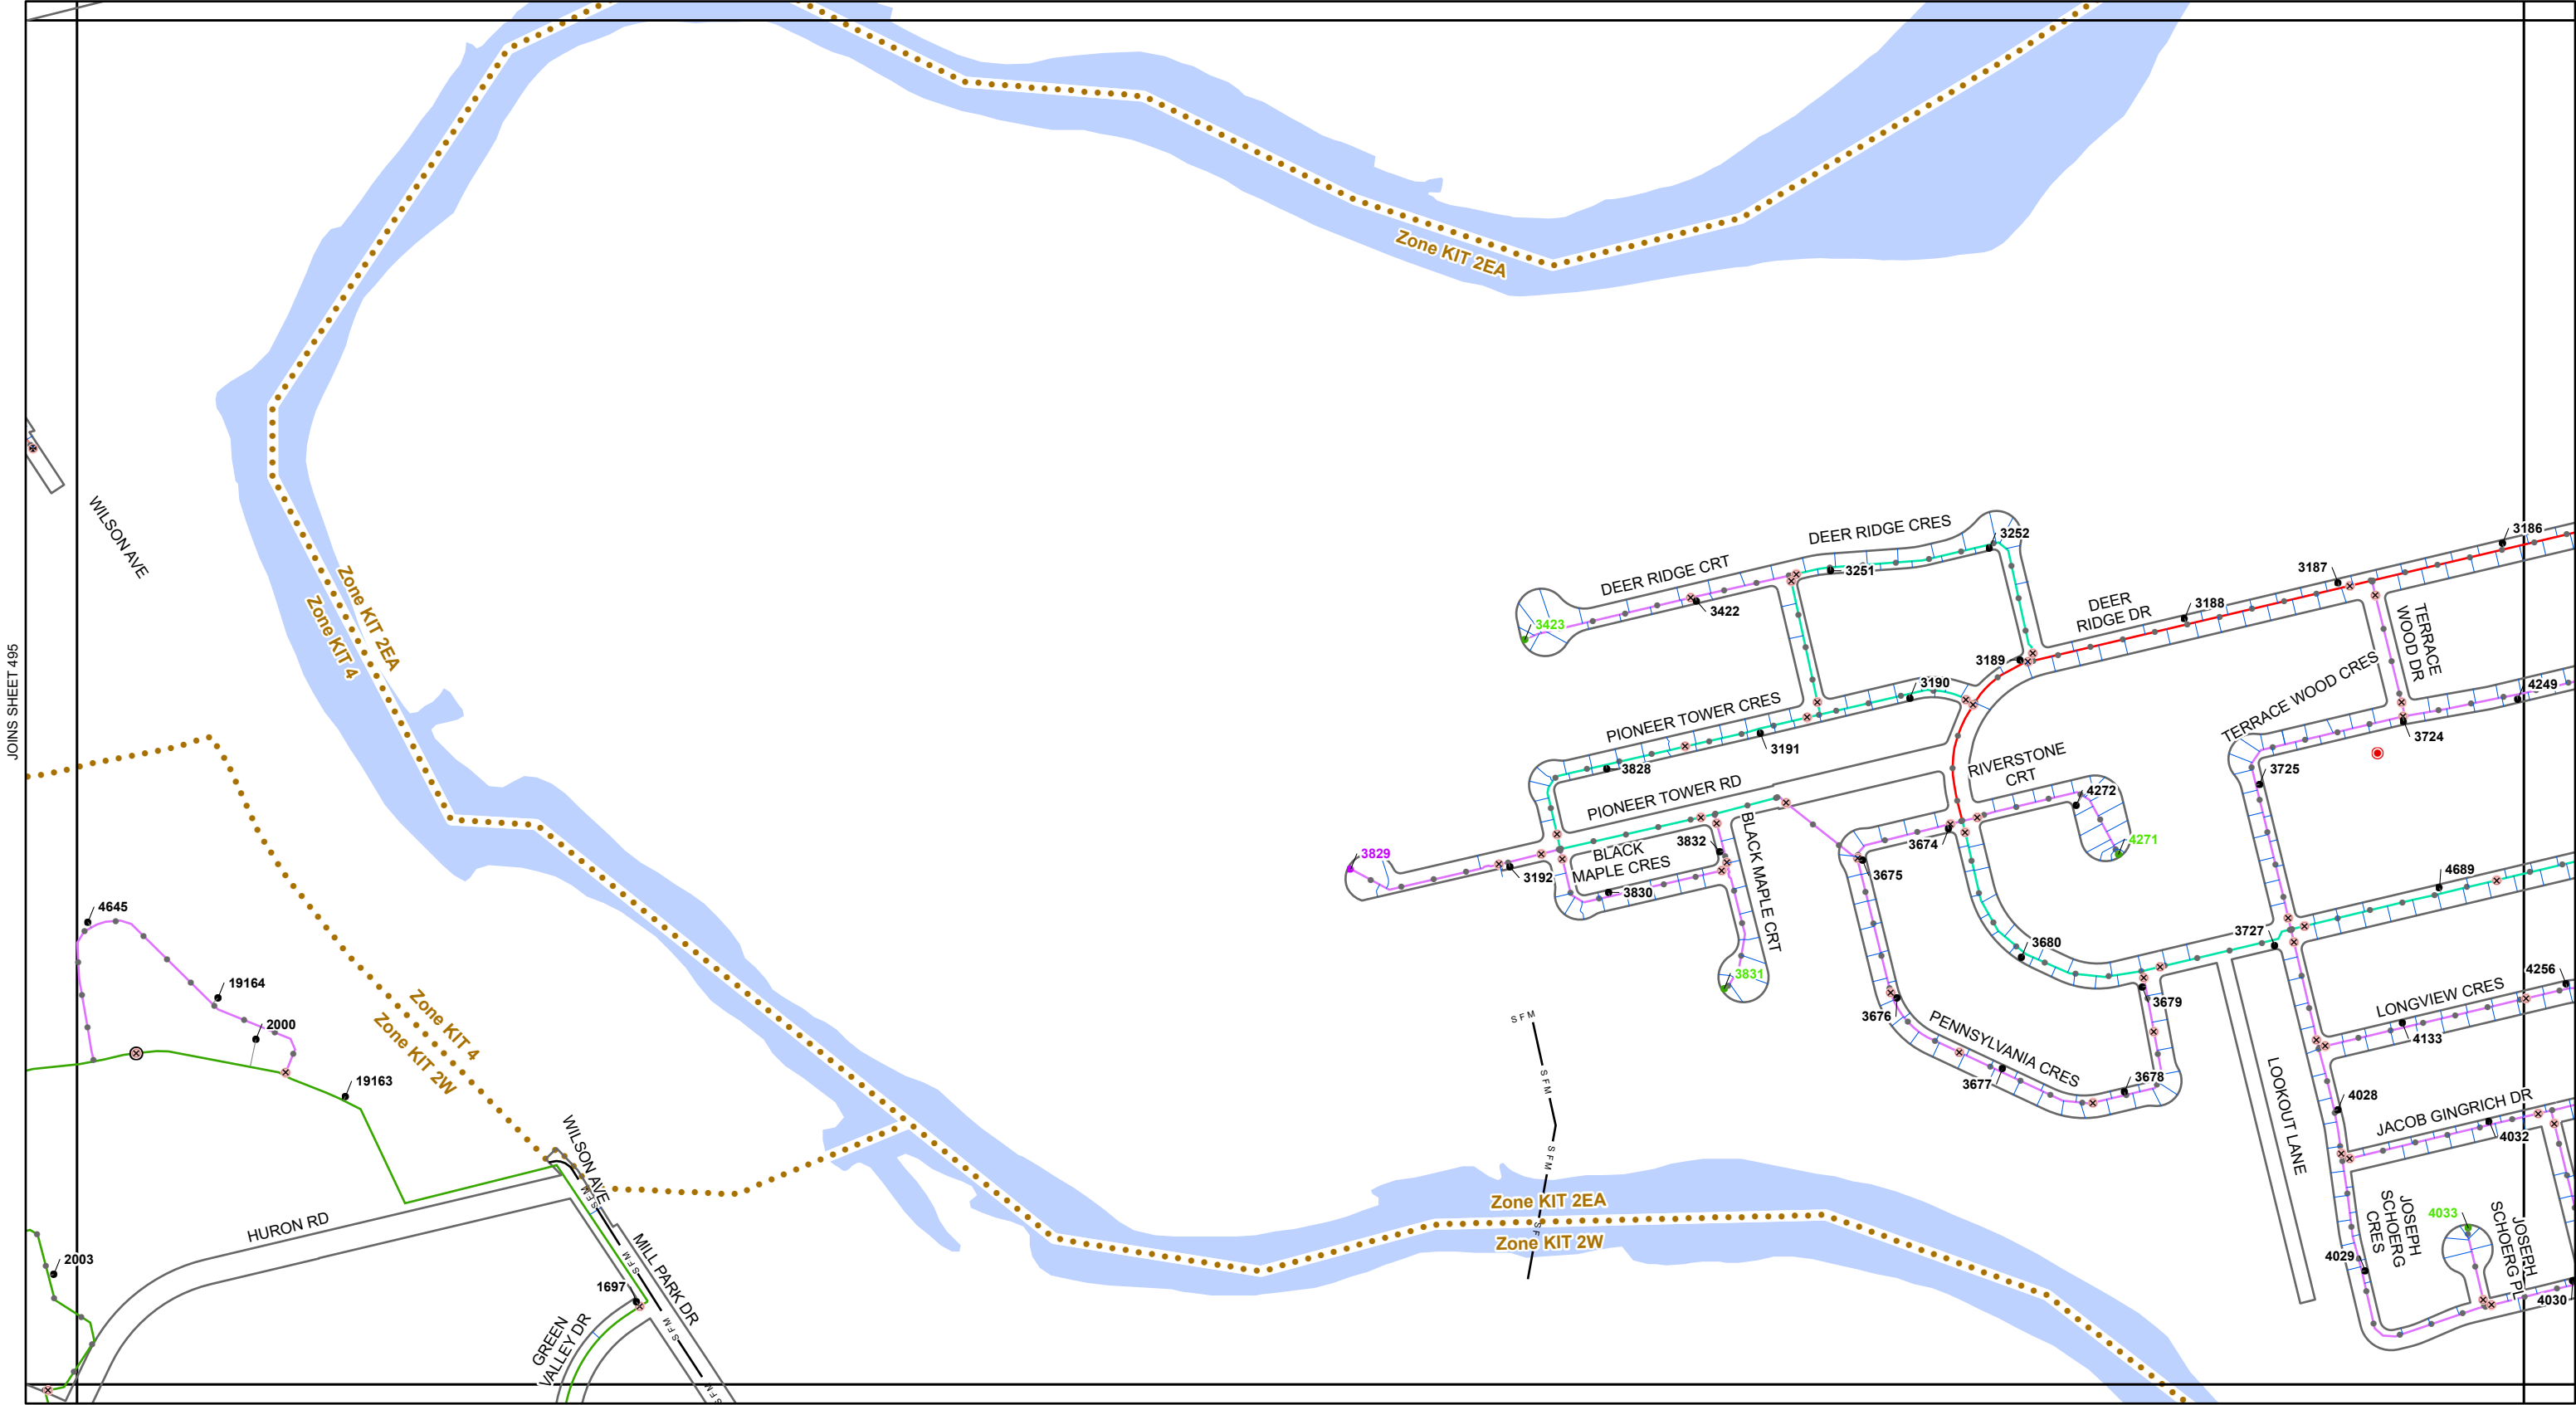

Kitchener Utilities Water Standard Grid Atlas Map Sheet 496

Air Release

Blowoff

Pressure Reducing

Valve

Chamber

Treatment Plant

Bacteriological Sampling Location

Plastic Main

Sanitary Force Main

Water Service Pipe

Parcel with Unusual Private Water Service Connection

Kitchener

Region

Dual

Both Fall And Regular

New Development

Regular

All Other

Hydrant #

Parcel with Unusual Private Water Service Connection

25mm (1")

38mm (1.5")

50mm (2")

75mm (3")

100mm (4")

150mm (6")

200mm (8")

250mm (10")

300mm (12")

350mm (14")

400mm (16")

450mm (18")

600mm (24")

750mm (30")

900mm (36")

1200mm (48")


A north arrow pointing upwards, labeled with N, S, E, and W. Below it is a scale bar with markings at 0, 40, 80, 120, 160, and 200 meters.


An inset map of the City of Kitchener, with a small rectangle highlighting the area covered by the main map sheet.

A grid map showing the location of the main map area within a larger grid. The grid is labeled with sheet numbers: 475, 476, 477, 495, 496, 497, 515, 516, and 517. The main map area is highlighted in the center, corresponding to sheet 496.

Technology Innovation and Services
Geospatial Data and Analytics
Map created: September 26, 2026

DISCLAIMER: This document is subject to copyright and may only be used for your personal, non-commercial use, provided you keep intact the copyright notice. The City of Kitchener assumes no responsibility for any errors, and is not liable for any damages of any kind resulting from the use of, or reliance on, the information contained in this document. The City of Kitchener does not make any representations or warranty, express or implied, concerning the accuracy, quality, likely results or reliability of the use of the information contained in this document. © 2026 The Corporation of the City of Kitchener. Some portions of this publication are produced using information under licensed use from Teranet ©1998 Protected by Copyright - May not be reproduced without Permission THIS IS NOT A PLAN OF SURVEY - PROJECTION: UTM NAD 83 zone 17

 

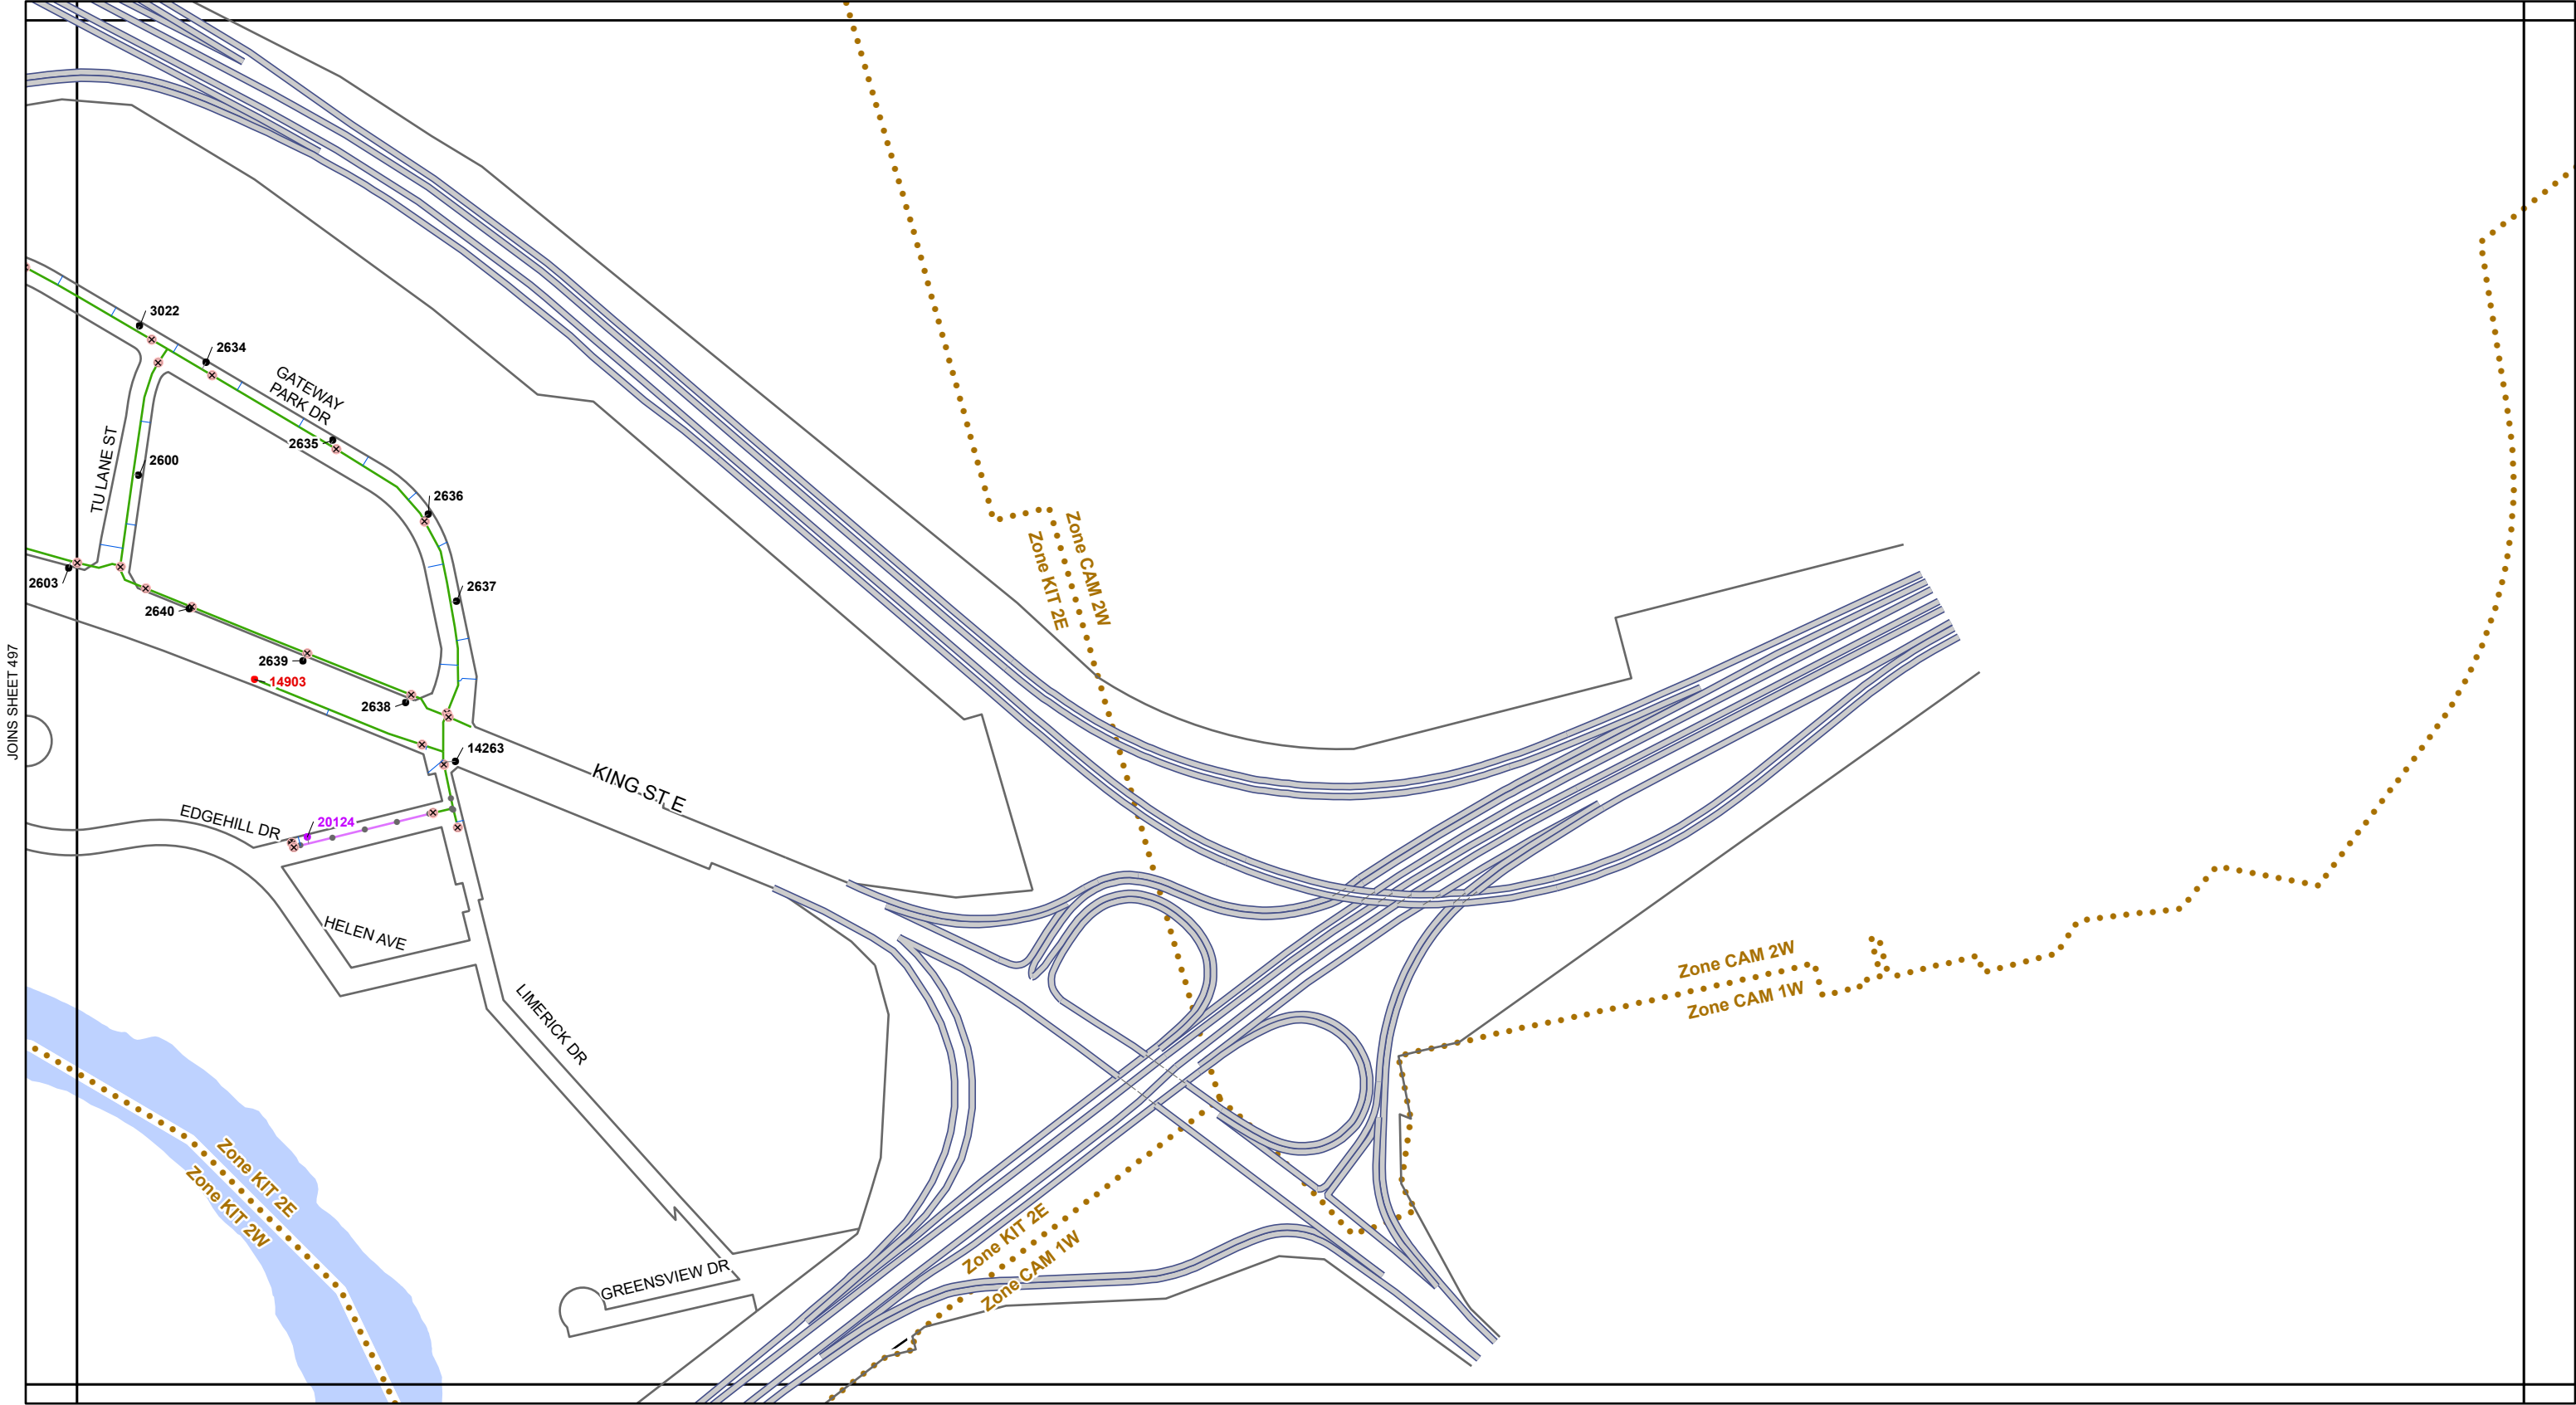

Kitchener Utilities

Water Standard Grid

Atlas Map Sheet 498

Air Release

Blowoff

Pressure Reducing

Valve

Chamber

Treatment Plant

Bacteriological Sampling Location

Plastic Main

Sanitary Force Main

Water Service Pipe

Parcel with Unusual Private Water Service Connection

Main Ownership

Kitchener

Region

Dual

Hydrant Flushing

Both Fall And Regular

New Development

Regular

All Other

Hydrant #

Hydrant #

Main Diameter

25mm (1")

38mm (1.5")

50mm (2")

75mm (3")

100mm (4")

150mm (6")

200mm (8")

250mm (10")

300mm (12")

350mm (14")

400mm (16")

450mm (18")

600mm (24")

750mm (30")

900mm (36")

1200mm (48")

W N E S

0

40

80

120


160

200

m

Corporate Services
Technology Innovation and Services
Geospatial Data and Analytics
Map created: September 26, 2026

DISCLAIMER: This document is subject to copyright and may only be used for your personal, non-commercial use, provided you keep intact the copyright notice. The City of Kitchener assumes no responsibility for any errors, and is not liable for any damages of any kind resulting from the use of, or reliance on, the information contained in this document. The City of Kitchener does not make any representations or warranty, express or implied, concerning the accuracy, quality, likely results or reliability of the use of the information contained in this document. © 2026 The Corporation of the City of Kitchener. Some portions of this publication are produced using information under licensed use from Teraret ©1998 Protected by Copyright - May not be reproduced without Permission THIS IS NOT A PLAN OF SURVEY - PROJECTION: UTM NAD 83 zone 17

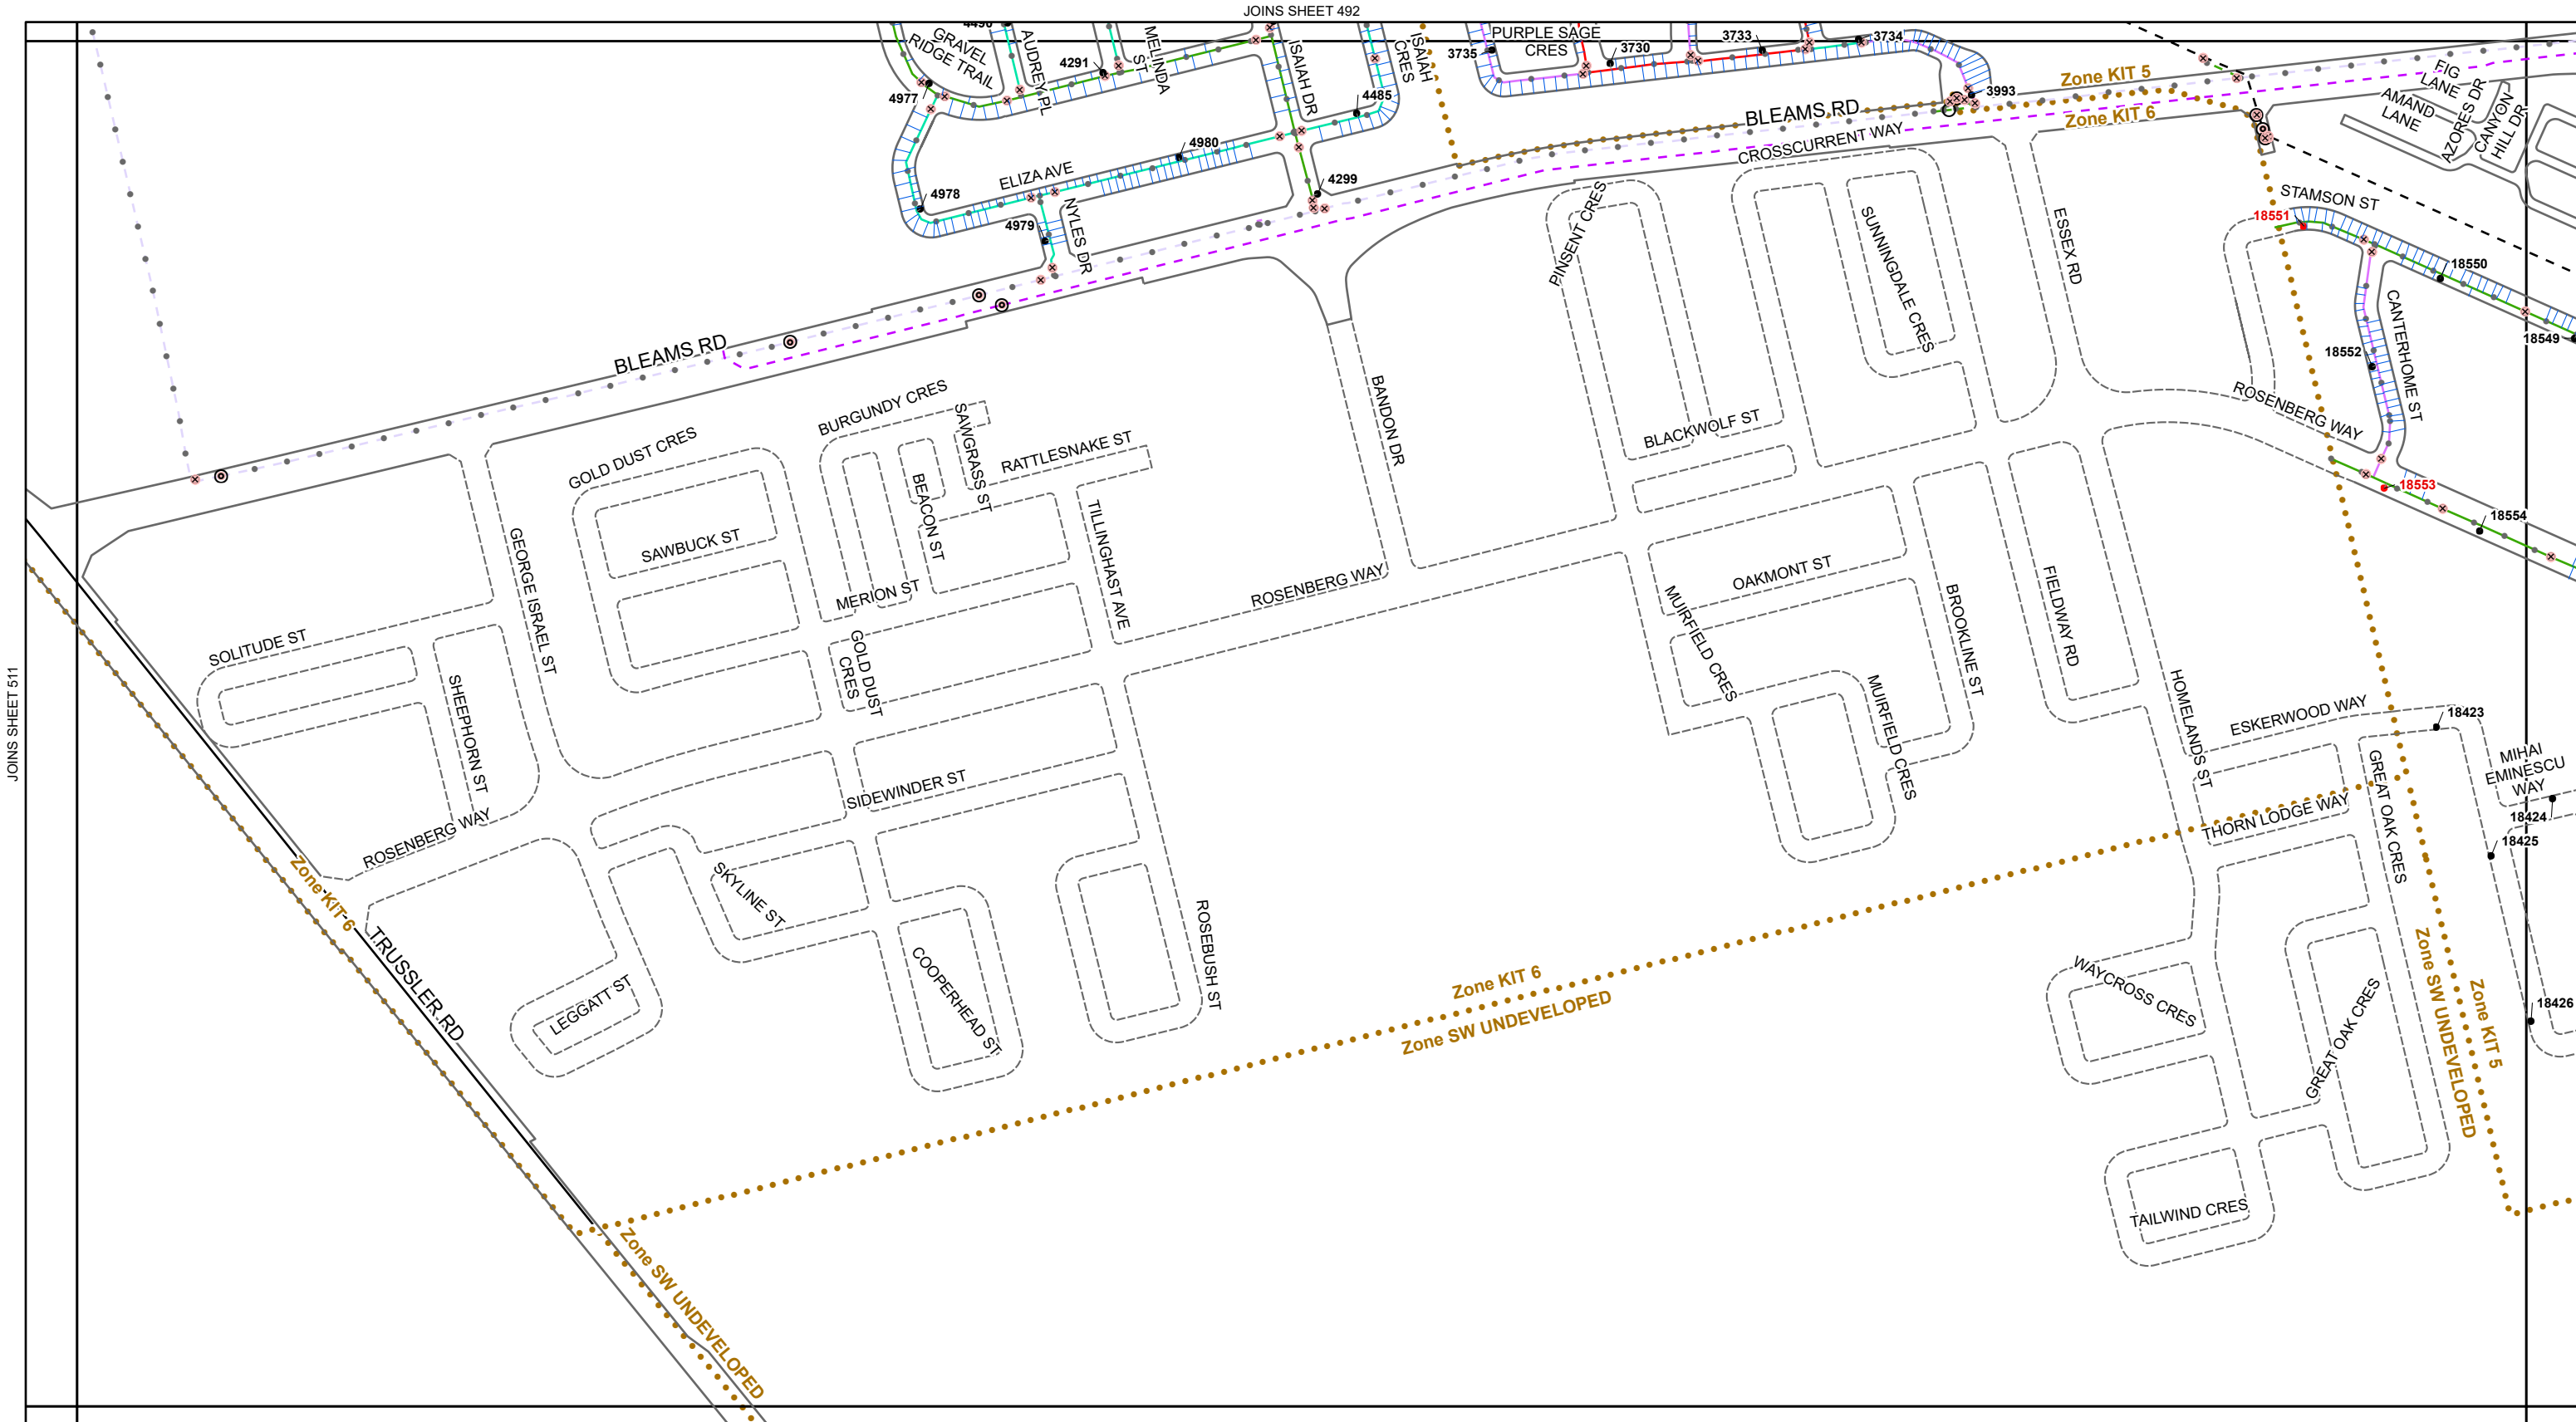

Kitchener Utilities

Water Standard Grid

Atlas Map Sheet 512

Air Release

Blowoff

Pressure Reducing

Valve

Chamber

WTP Treatment Plant

Bacteriological Sampling Location

Plastic Main

Sanitary Force Main

Water Service Pipe

Parcel with Unusual Private Water Service Connection

Main Ownership

Kitchener

Region

Dual

Hydrant Flushing

Both Fall And Regular

New Development

Regular

All Other

Hydrant #

Hydrant #

Main Diameter

25mm (1")

38mm (1.5")

50mm (2")

75mm (3")

100mm (4")

150mm (6")

200mm (8")

250mm (10")

300mm (12")

350mm (14")

400mm (16")

450mm (18")

600mm (24")

750mm (30")

900mm (36")

1200mm (48")

W N E S

0

40

80

120

160



200

m

491	492	493
	512	513
		536


Kitchener
Corporate Services
Technology Innovation and Services
Geospatial Data and Analytics
Map created: September 26, 2026

DISCLAIMER: This document is subject to copyright and may only be used for your personal, non-commercial use, provided you keep intact the copyright notice. The City of Kitchener assumes no responsibility for any errors, and is not liable for any damages of any kind resulting from the use of, or reliance on, the information contained in this document. The City of Kitchener does not make any representations or warranty, express or implied, concerning the accuracy, quality, likely results or reliability of the use of the information contained in this document. © 2026 The Corporation of the City of Kitchener. Some portions of this publication are produced using information under licensed use from Terarot ©1998 Protected by Copyright - May not be reproduced without Permission THIS IS NOT A PLAN OF SURVEY - PROJECTION: UTM NAD 83 zone 17

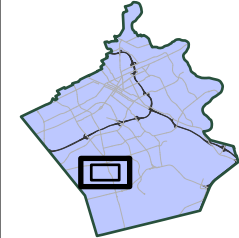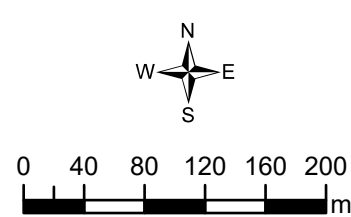

492	493	494
512	513	514
	536	537



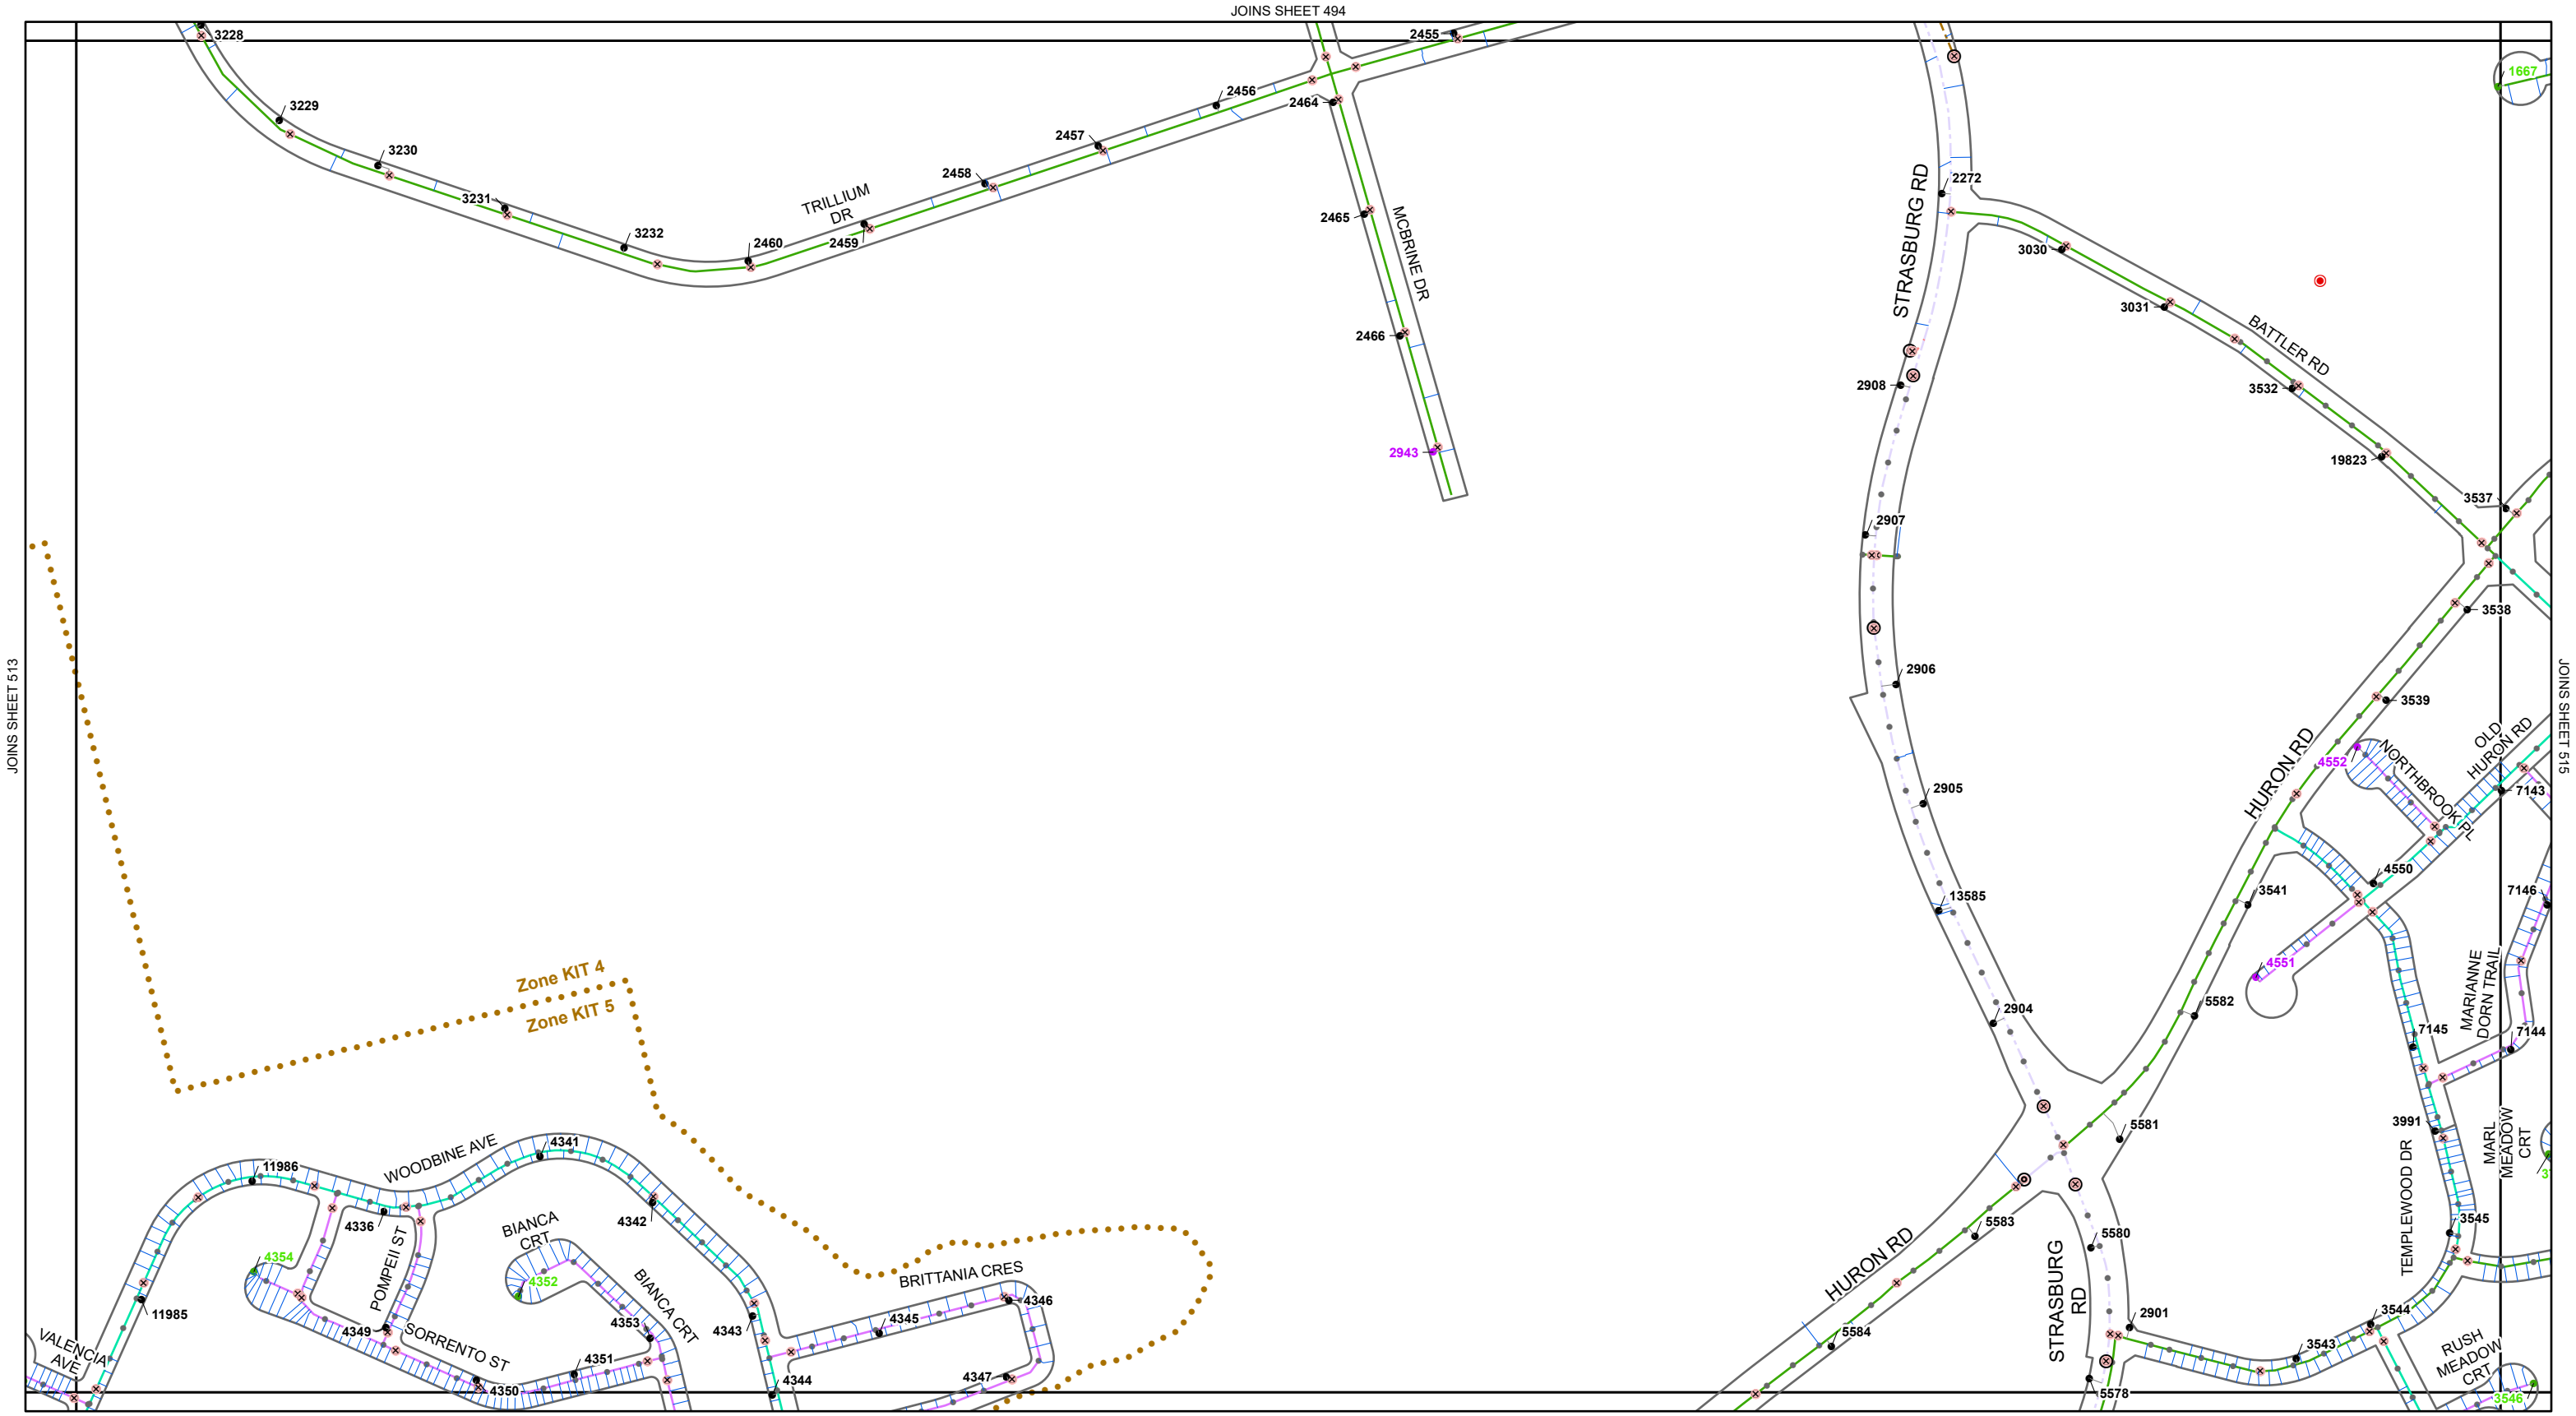

Kitchener Utilities

Water Standard Grid

Atlas Map Sheet 514

- Air Release
- Blowoff
- Pressure Reducing
- Valve
- Chamber

WTP Treatment Plant

- Bacteriological Sampling Location
- Plastic Main
- Sanitary Force Main
- Water Service Pipe
- Parcel with Unusual Private Water Service Connection

Main Ownership

- Kitchener
- Region
- Dual

Hydrant Flushing

- Both Fall And Regular
- New Development
- Regular
- All Other

Main Diameter

- 25mm (1")
- 38mm (1.5")
- 50mm (2")
- 75mm (3")
- 100mm (4")
- 150mm (6")
- 200mm (8")
- 250mm (10")
- 300mm (12")
- 350mm (14")

- 400mm (16")
- 450mm (18")
- 600mm (24")
- 750mm (30")
- 900mm (36")
- 1200mm (48")

W N E S


0 40 80 120 160 200 m

493	494	495
513	514	515
536	537	538

Kitchener Utilities

KITCHENER
Corporate Services
Technology Innovation and Services
Geospatial Data and Analytics
Map created: September 26, 2026

DISCLAIMER: This document is subject to copyright and may only be used for your personal, non-commercial use, provided you keep intact the copyright notice. The City of Kitchener assumes no responsibility for any errors, and is not liable for any damages of any kind resulting from the use of, or reliance on, the information contained in this document. The City of Kitchener does not make any representations or warranty, express or implied, concerning the accuracy, quality, likely results or reliability of the use of the information contained in this document. © 2026 The Corporation of the City of Kitchener. Some portions of this publication are produced using information under licensed use from Teranet ©1998 Protected by Copyright - May not be reproduced without Permission THIS IS NOT A PLAN OF SURVEY - PROJECTION: UTM NAD 83 zone 18

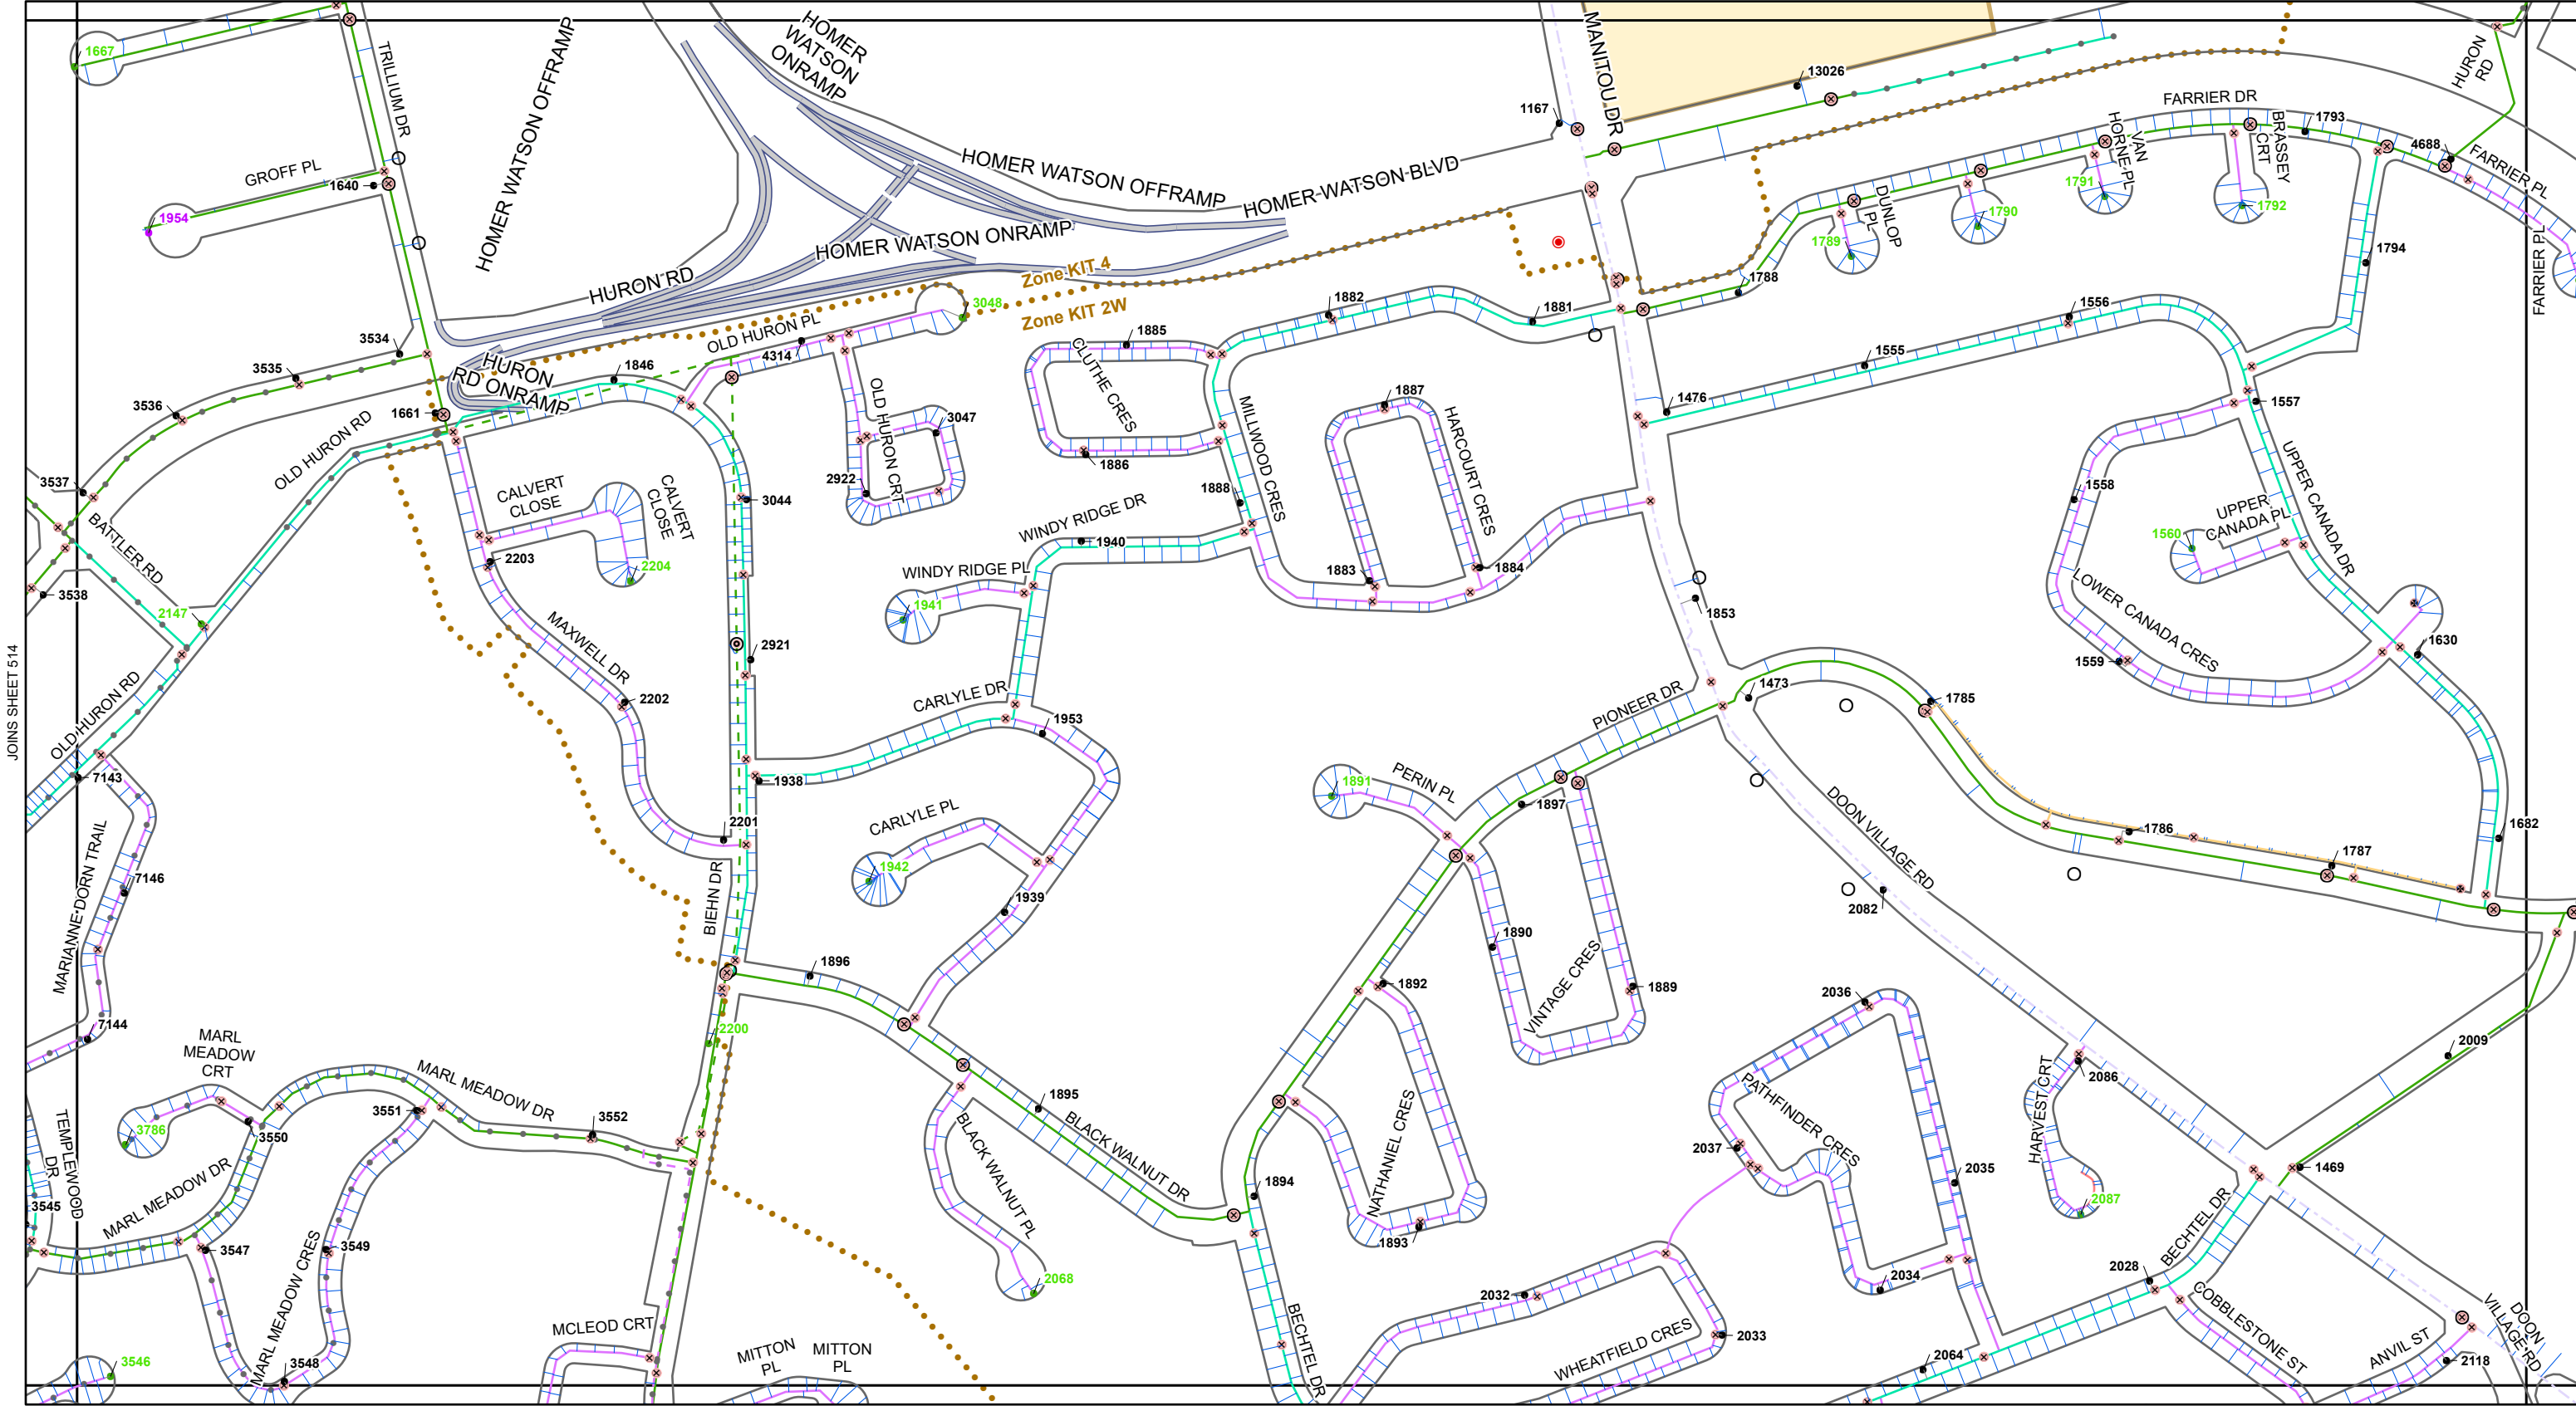

Kitchener Utilities

Water Standard Grid

Atlas Map Sheet 515

- Air Release
- Blowoff
- Pressure Reducing
- Valve
- Chamber

WTP Treatment Plant

- Bacteriological Sampling Location
- Plastic Main
- Sanitary Force Main
- Water Service Pipe
- Parcel with Unusual Private Water Service Connection

Main Ownership

- Kitchener
- Region
- Dual

Hydrant Flushing

- Both Fall And Regular
- New Development
- Regular
- All Other

Main Diameter

- 25mm (1")
- 38mm (1.5")
- 50mm (2")
- 75mm (3")
- 100mm (4")
- 150mm (6")
- 200mm (8")
- 250mm (10")
- 300mm (12")
- 350mm (14")

- 400mm (16")
- 450mm (18")
- 600mm (24")
- 750mm (30")
- 900mm (36")
- 1200mm (48")


W N E S

0 40 80 120 160 200 m

494	495	496
514	515	516
537	538	539

Kitchener Utilities

Corporate Services
Technology Innovation and Services
Geospatial Data and Analytics
Map created: September 26, 2026

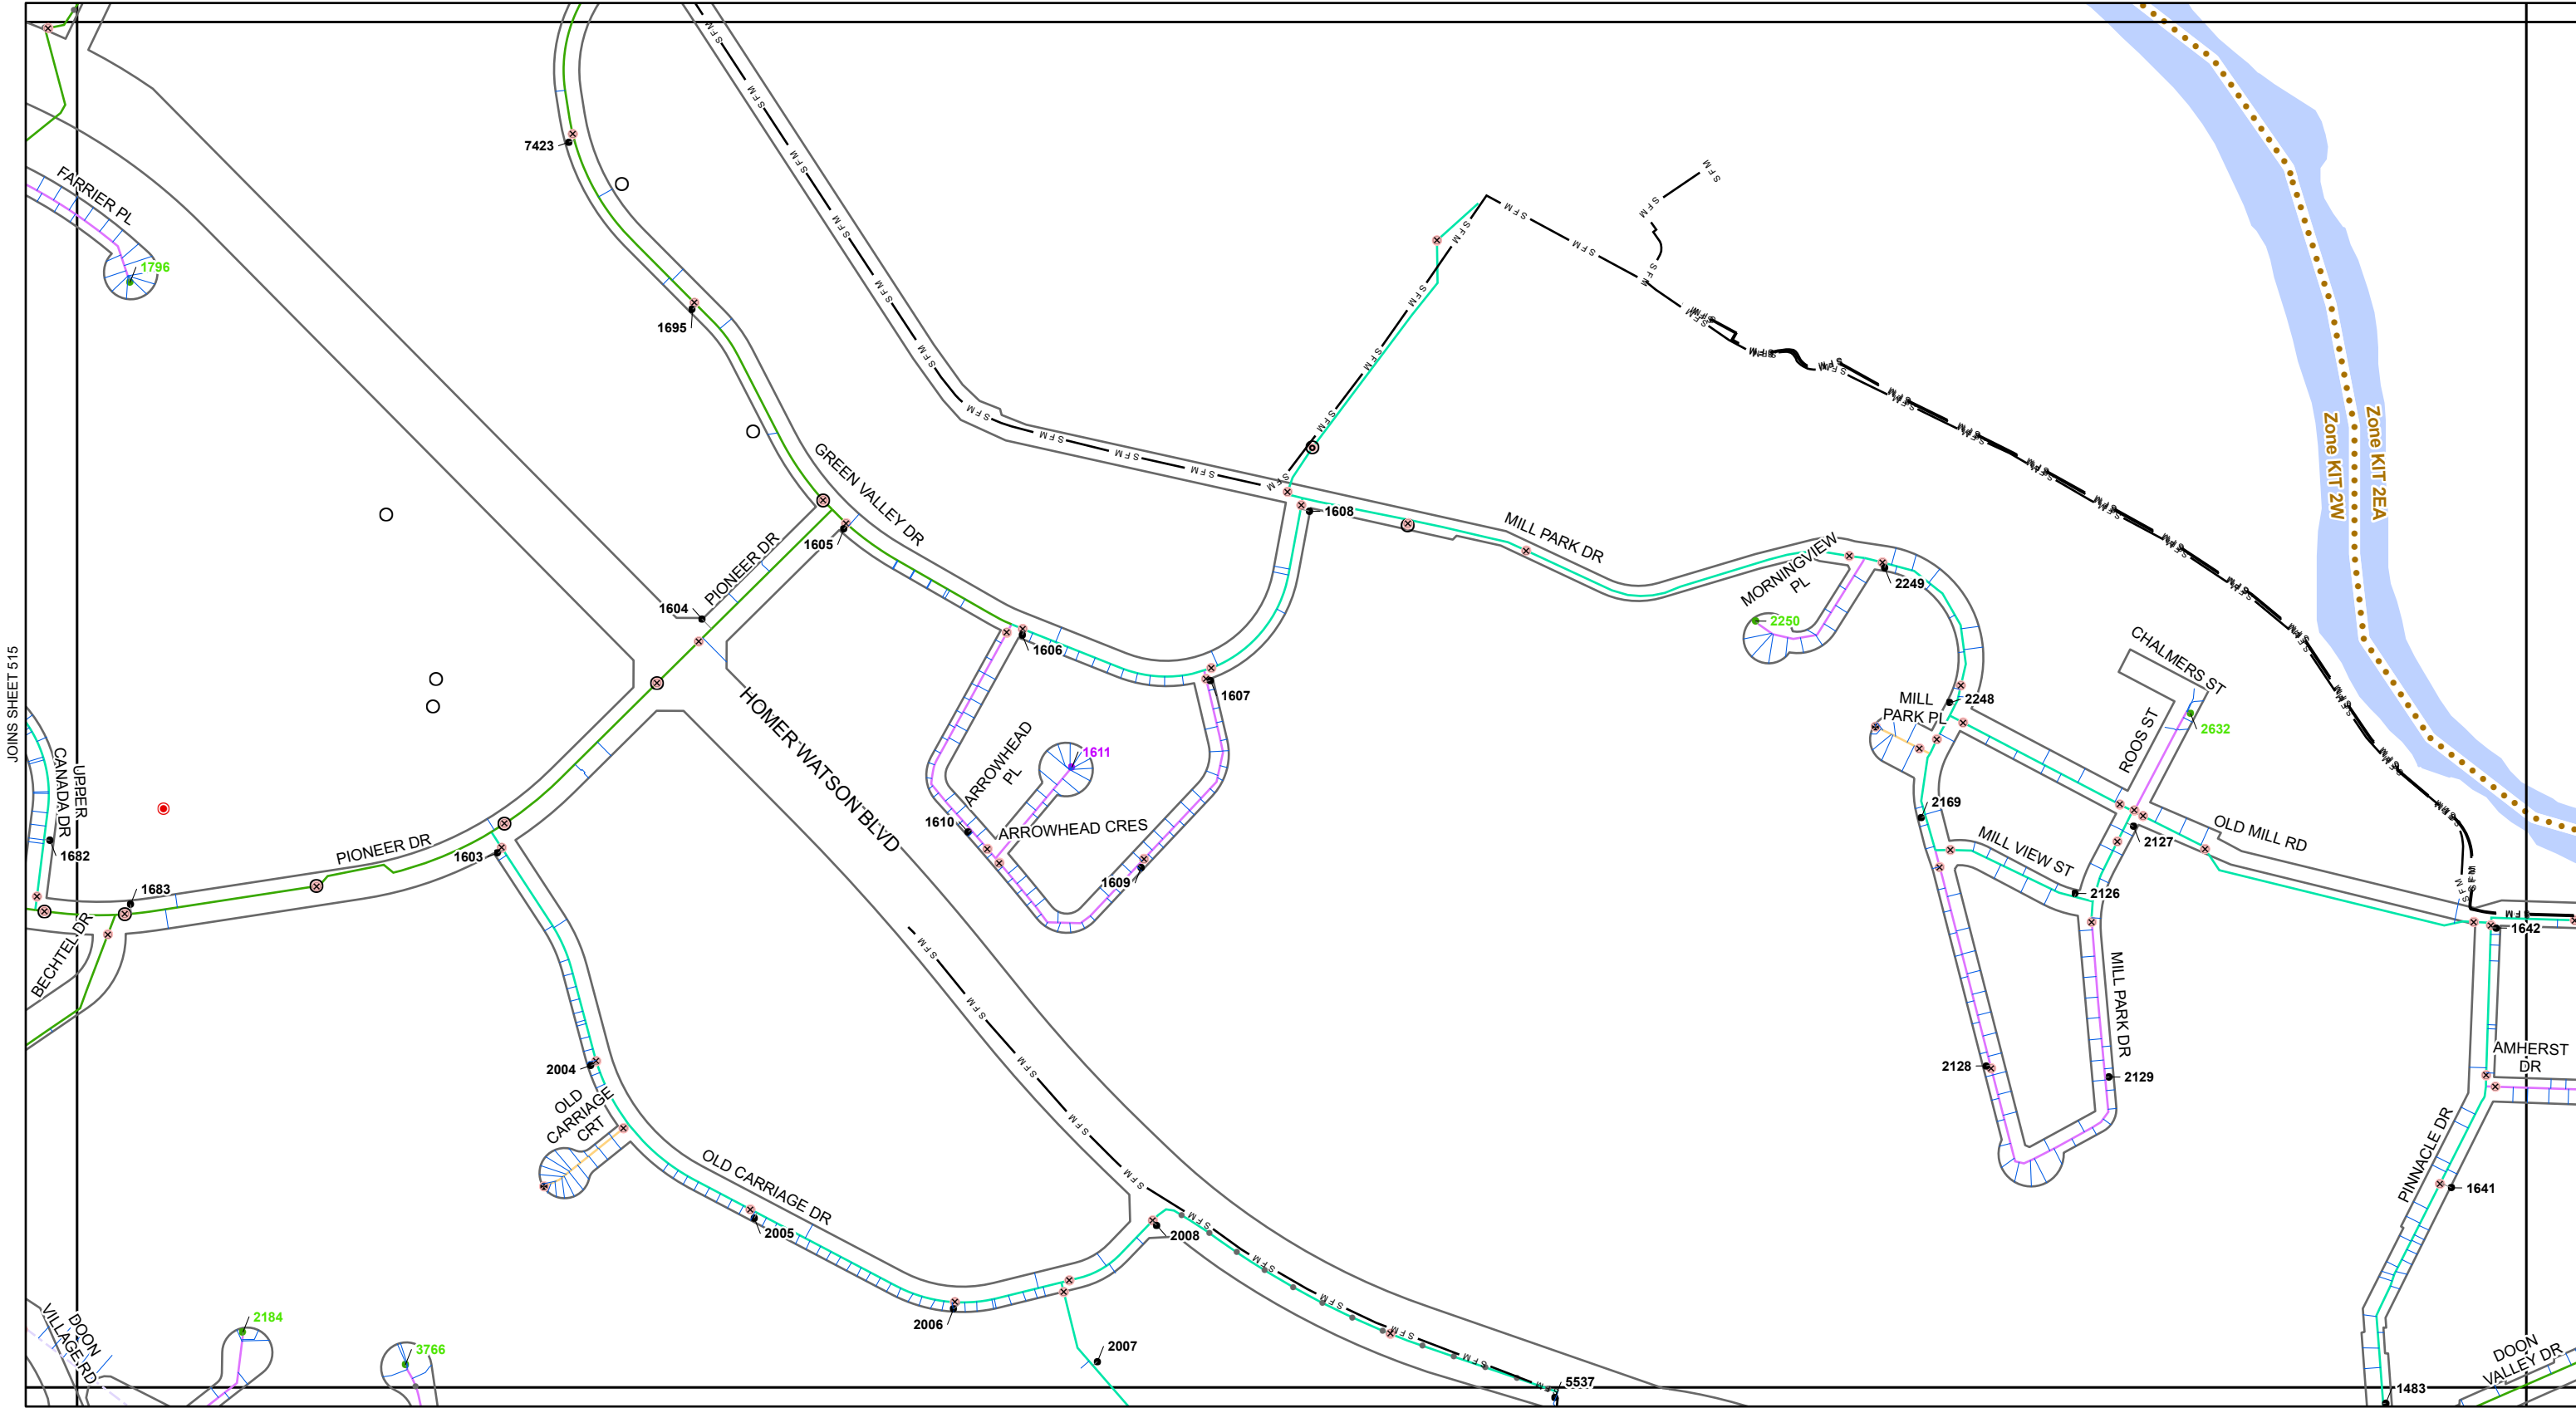

Kitchener Utilities

Water Standard Grid

Atlas Map Sheet 516

Air Release

Blowoff

Pressure Reducing

Valve

Chamber

Treatment Plant

Bacteriological Sampling Location

Plastic Main

Sanitary Force Main

Water Service Pipe

Parcel with Unusual Private Water Service Connection

Main Ownership

- Kitchener
- Region
- Dual

Hydrant Flushing

- Both Fall And Regular
- New Development
- Regular
- All Other

Hydrant #

- Hydrant #

Main Diameter

- 25mm (1")
- 38mm (1.5")
- 50mm (2")
- 75mm (3")
- 100mm (4")
- 150mm (6")
- 200mm (8")
- 250mm (10")
- 300mm (12")
- 350mm (14")

400mm (16")

450mm (18")

600mm (24")

750mm (30")

900mm (36")

1200mm (48")

N
W E
S


0 40 80 120 160 200 m

495	496	497
515	516	517
538	539	540

Kitchener Utilities

KITCHENER
Corporate Services
Technology Innovation and Services
Geospatial Data and Analytics
Map created: September 26, 2026

DISCLAIMER: This document is subject to copyright and may only be used for your personal, non-commercial use, provided you keep intact the copyright notice. The City of Kitchener assumes no responsibility for any errors, and is not liable for any damages of any kind resulting from the use of, or reliance on, the information contained in this document. The City of Kitchener does not make any representations or warranty, express or implied, concerning the accuracy, quality, likely results or reliability of the use of the information contained in this document. © 2026 The Corporation of the City of Kitchener. Some portions of this publication are produced using information under licensed use from Teraret ©1998 Protected by Copyright - May not be reproduced without Permission THIS IS NOT A PLAN OF SURVEY - PROJECTION: UTM NAD 83 zone 17

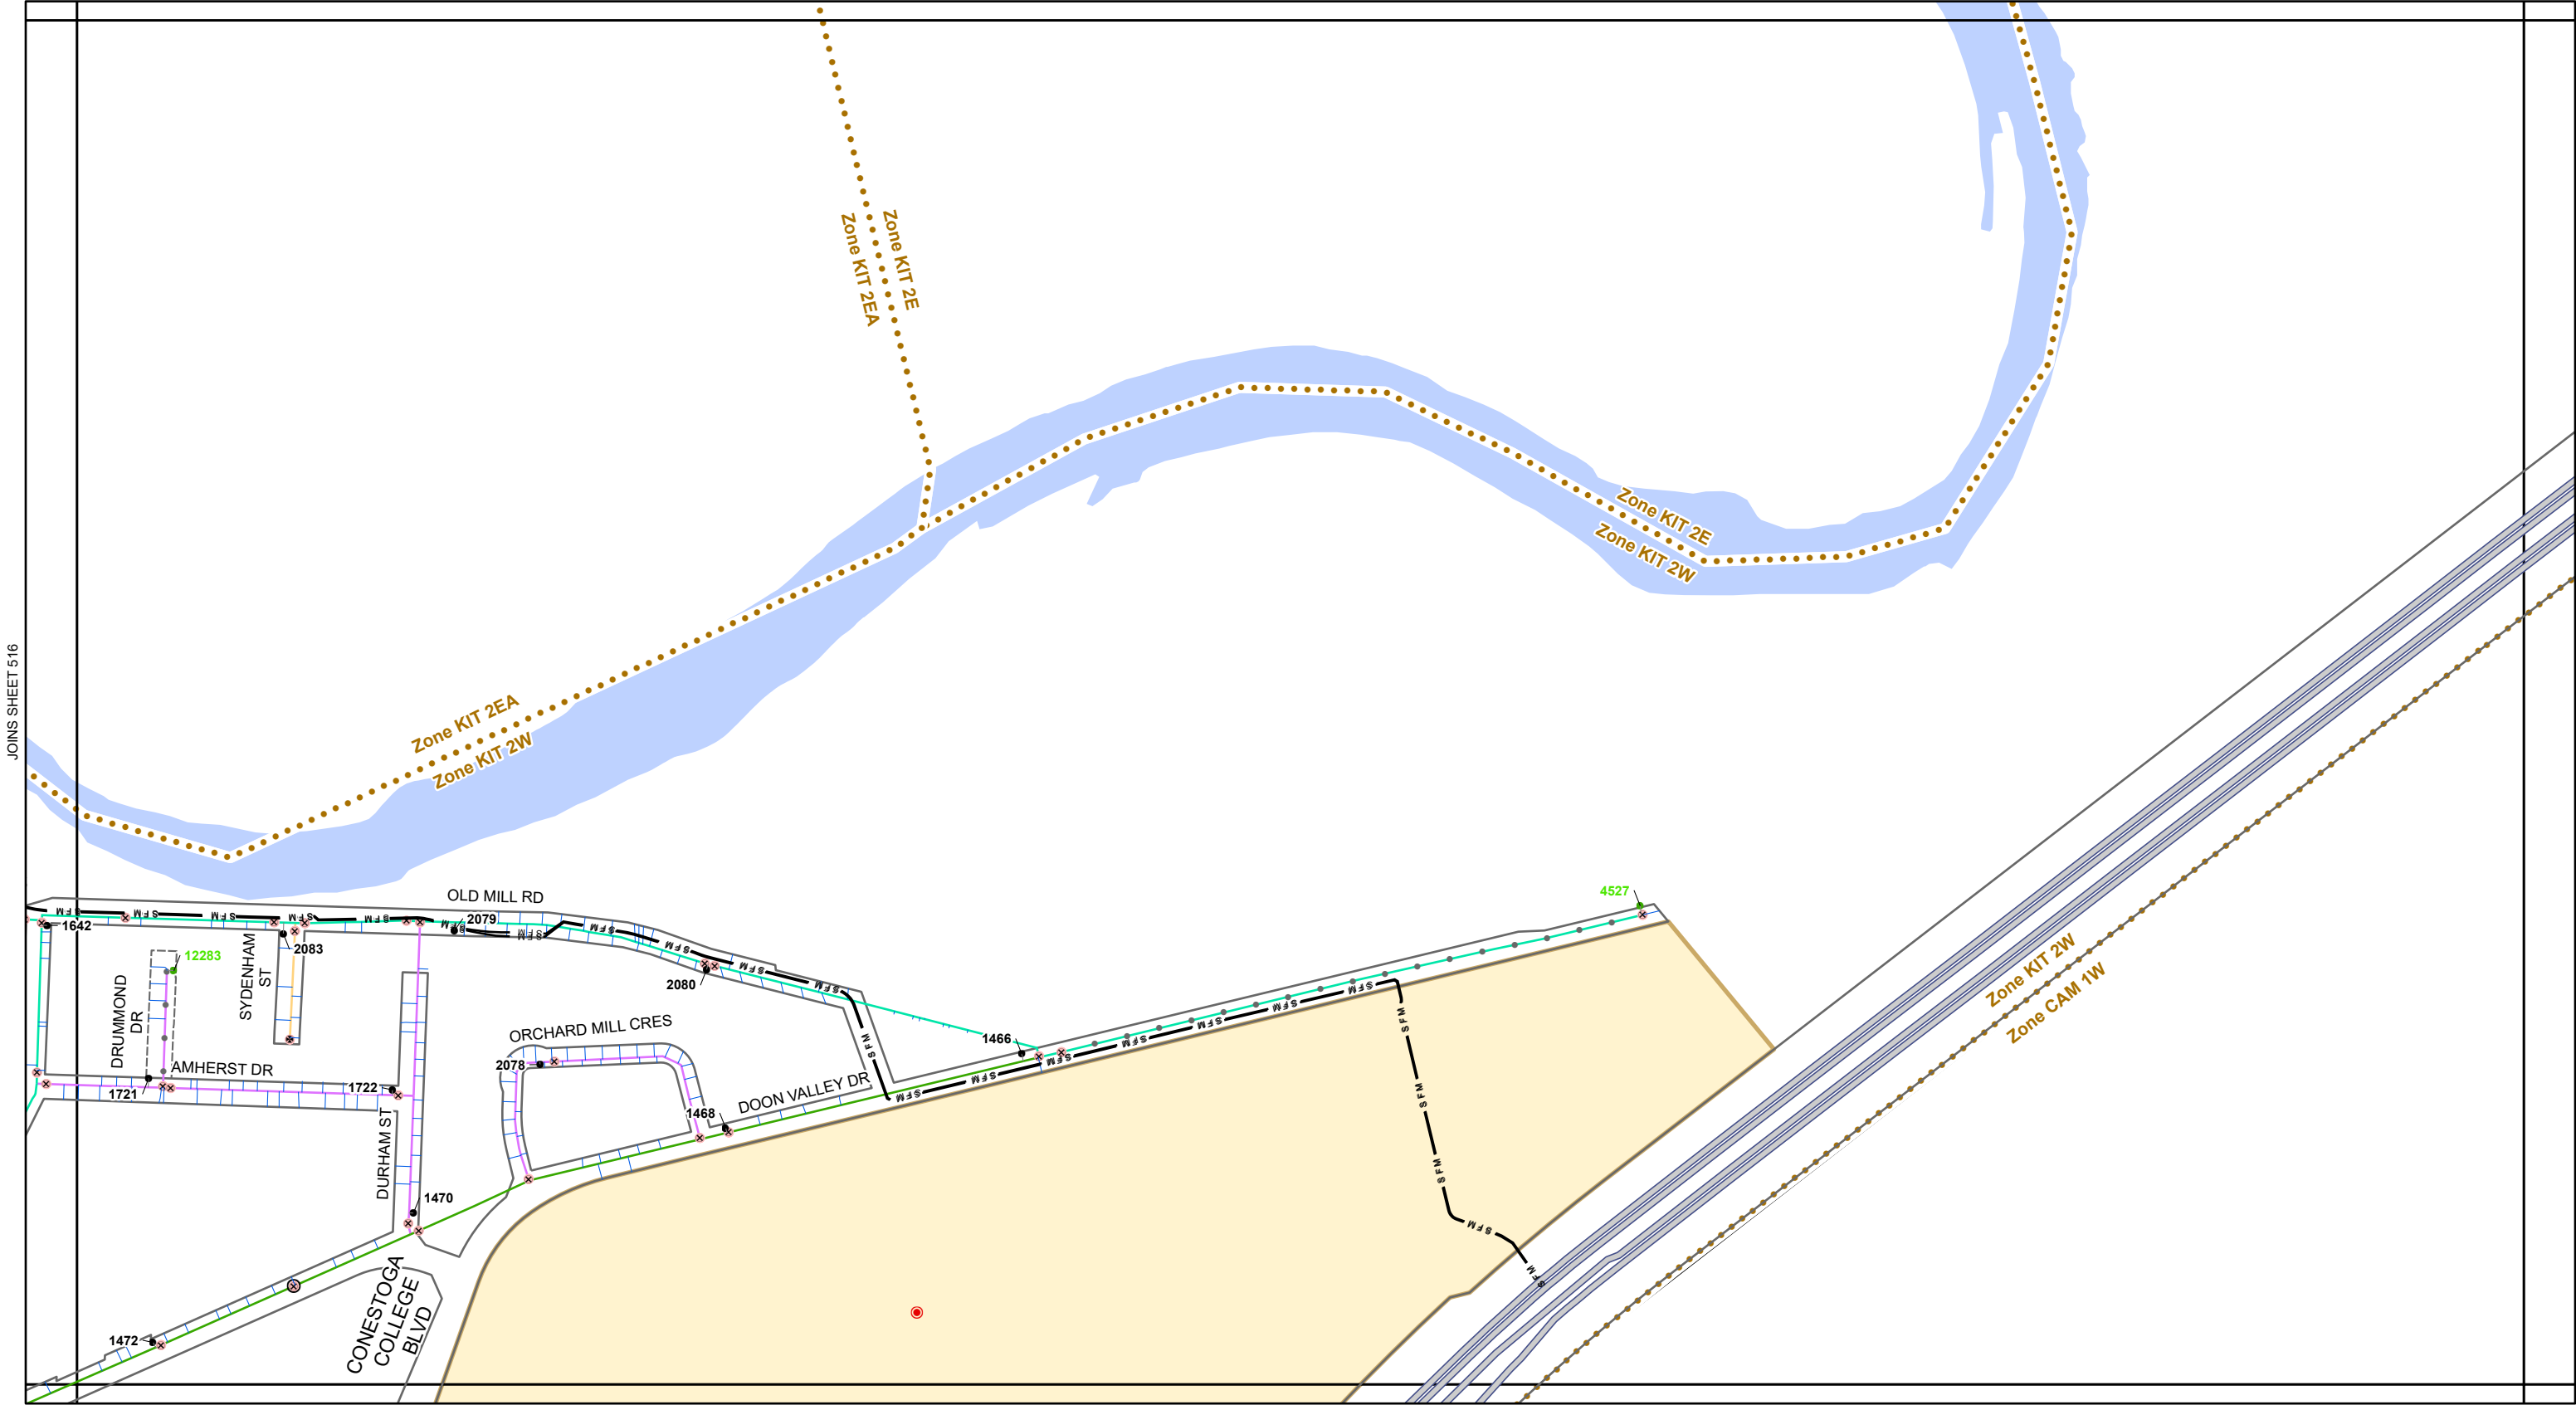

JOINS SHEET 516

JOINS SHEET 518

Kitchener Utilities Water Standard Grid Atlas Map Sheet 517

Air Release

Blowoff

Pressure Reducing

Valve

Chamber

Treatment Plant

Bacteriological Sampling Location

Plastic Main

Sanitary Force Main

Water Service Pipe

Parcel with Unusual Private Water Service Connection

Main Ownership

Kitchener

Region

Dual

Hydrant Flushing

Both Fall And Regular

New Development

Regular

All Other

Hydrant #

Hydrant #

Main Diameter

25mm (1")

38mm (1.5")

50mm (2")

75mm (3")

100mm (4")

150mm (6")

200mm (8")

250mm (10")

300mm (12")

350mm (14")

400mm (16")

450mm (18")

600mm (24")

750mm (30")

900mm (36")

1200mm (48")


N
W E
S

0 40 80 120 160 200 m

496	497	498
516	517	
539	540	

Kitchener Utilities

Kitchener Corporate Services
Technology Innovation and Services
Geospatial Data and Analytics
Map created: September 26, 2026

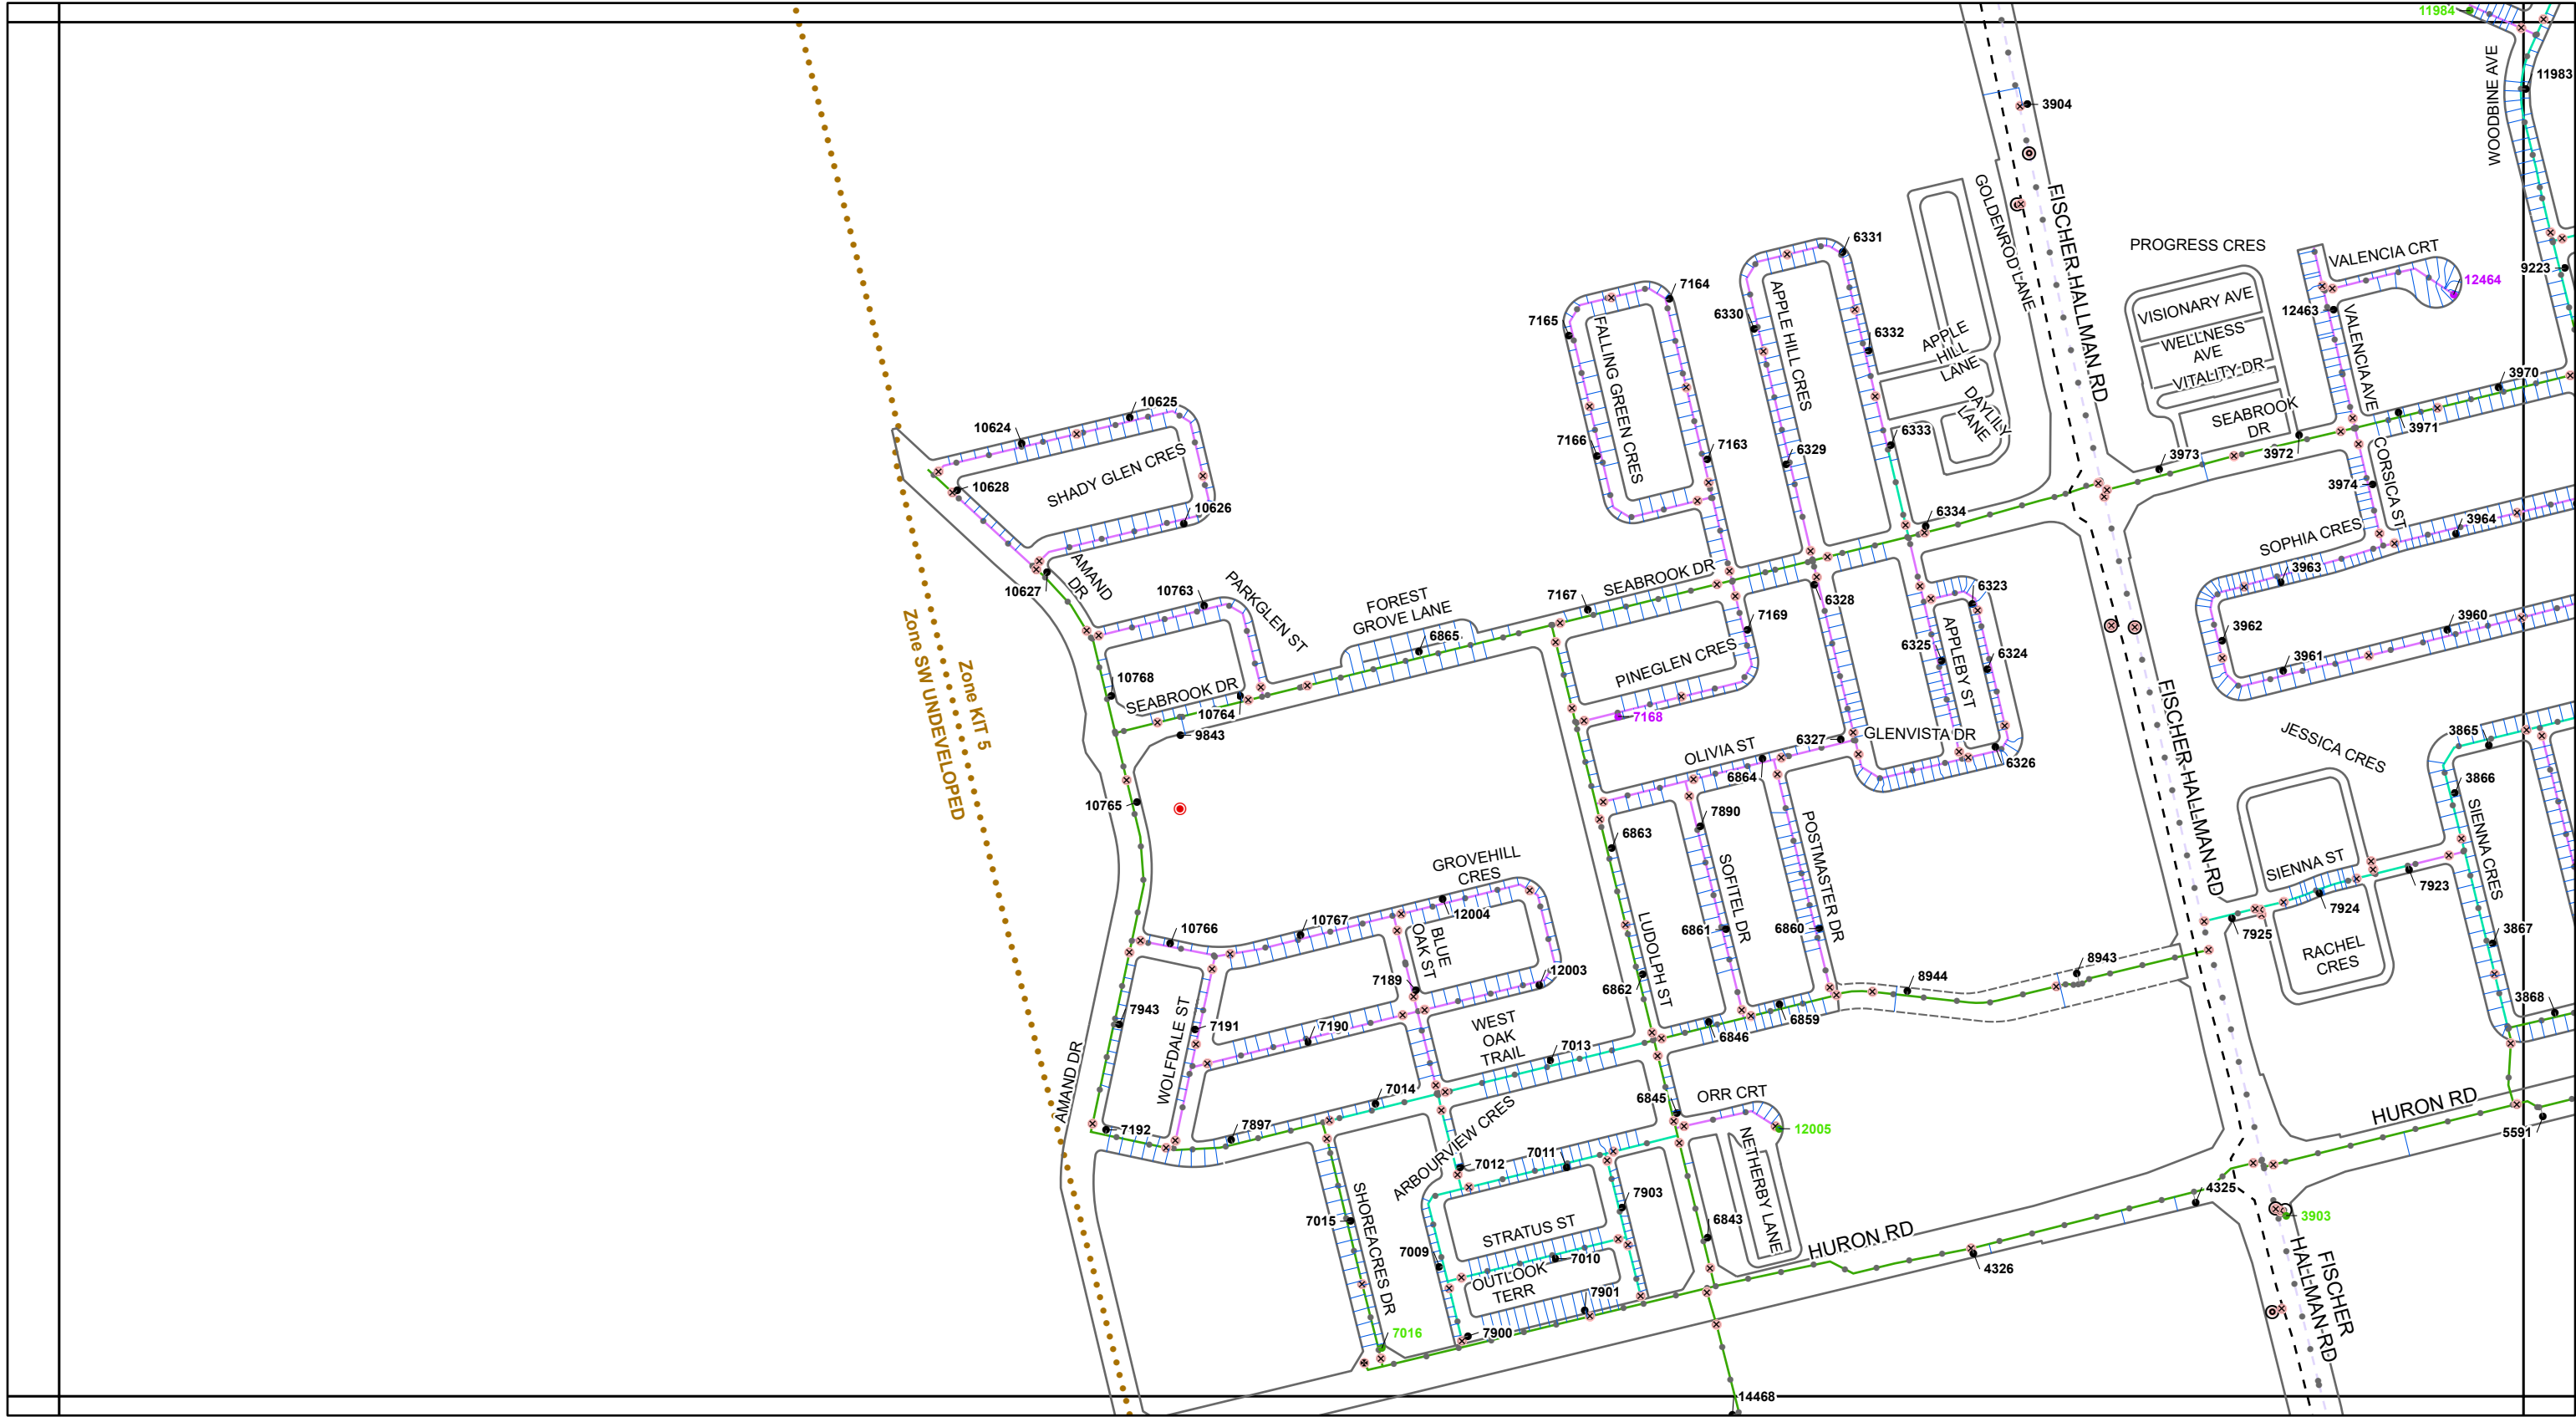

Kitchener Utilities

Water Standard Grid

Atlas Map Sheet 536

- Air Release
- Blowoff
- Pressure Reducing
- Valve
- Chamber

WTP Treatment Plant

- Bacteriological Sampling Location
- Plastic Main
- Sanitary Force Main
- Water Service Pipe
- Parcel with Unusual Private Water Service Connection

Main Ownership

- Kitchener
- Region
- Dual

Hydrant Flushing

- Both Fall And Regular
- New Development
- Regular
- All Other

Hydrant #

- Hydrant #

Main Diameter

- 25mm (1")
- 38mm (1.5")
- 50mm (2")
- 75mm (3")
- 100mm (4")
- 150mm (6")
- 200mm (8")
- 250mm (10")
- 300mm (12")
- 350mm (14")

- 400mm (16")
- 450mm (18")
- 600mm (24")
- 750mm (30")
- 900mm (36")
- 1200mm (48")

0 40 80 120 160 200 m


N
W E
S

512	513	514
	536	537
	559	560

Kitchener Utilities

KITCHENER
Corporate Services
Technology Innovation and Services
Geospatial Data and Analytics
Map created: September 26, 2026

DISCLAIMER: This document is subject to copyright and may only be used for your personal, non-commercial use, provided you keep intact the copyright notice. The City of Kitchener assumes no responsibility for any errors, and is not liable for any damages of any kind resulting from the use of, or reliance on, the information contained in this document. The City of Kitchener does not make any representations or warranty, express or implied, concerning the accuracy, quality, likely results or reliability of the use of the information contained in this document. © 2026 The Corporation of the City of Kitchener. Some portions of this publication are produced using information under licensed use from Teranet ©1998 Protected by Copyright - May not be reproduced without Permission THIS IS NOT A PLAN OF SURVEY - PROJECTION: UTM NAD 83 zone 18

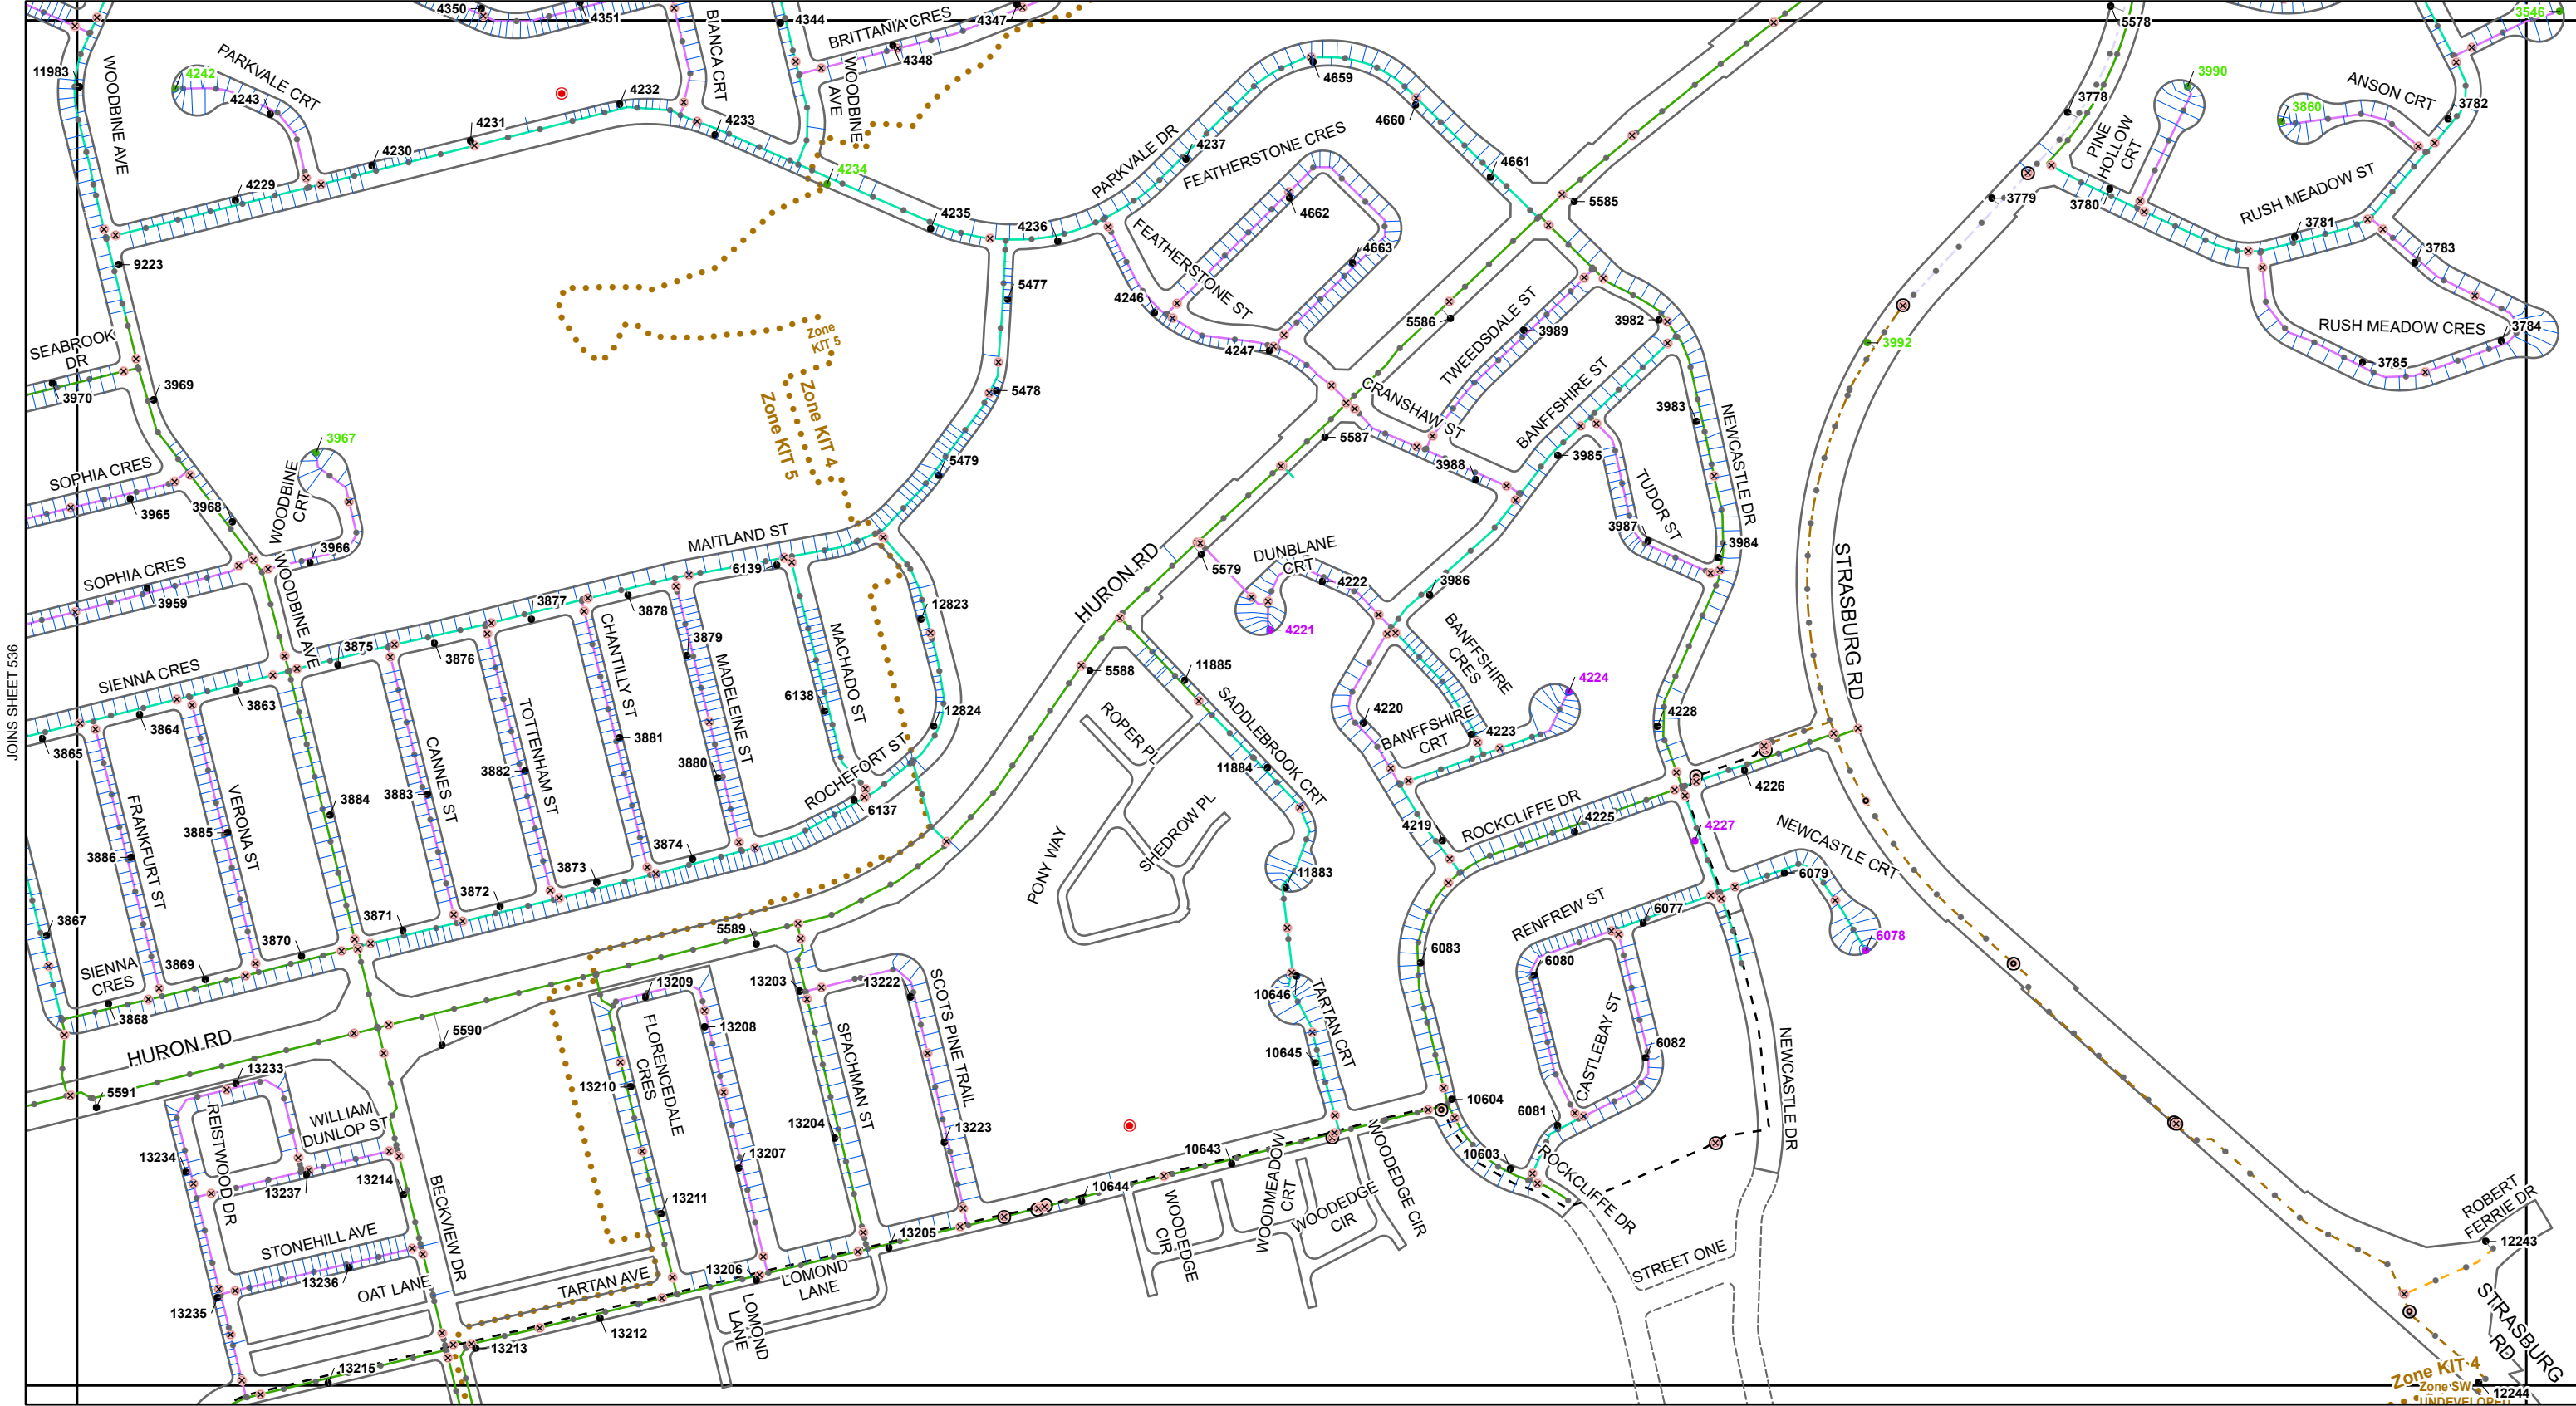

Kitchener Utilities

Water Standard Grid

Atlas Map Sheet 537

- Air Release
- Blowoff
- Pressure Reducing
- Valve
- Chamber

WTP Treatment Plant

- Bacteriological Sampling Location
- Plastic Main
- Sanitary Force Main
- Water Service Pipe
- Parcel with Unusual Private Water Service Connection

Main Ownership

- Kitchener
- Region
- Dual

Hydrant Flushing

- Both Fall And Regular
- New Development
- Regular
- All Other

Hydrant #

- Hydrant #

Main Diameter

- 25mm (1")
- 38mm (1.5")
- 50mm (2")
- 75mm (3")
- 100mm (4")
- 150mm (6")
- 200mm (8")
- 250mm (10")
- 300mm (12")
- 350mm (14")


- 400mm (16")
- 450mm (18")
- 600mm (24")
- 750mm (30")
- 900mm (36")
- 1200mm (48")

0 40 80 120 160 200 m

513	514	515
536	537	538
559	560	561

Kitchener Utilities

Corporate Services
Technology Innovation and Services
Geospatial Data and Analytics
Map created: September 26, 2026

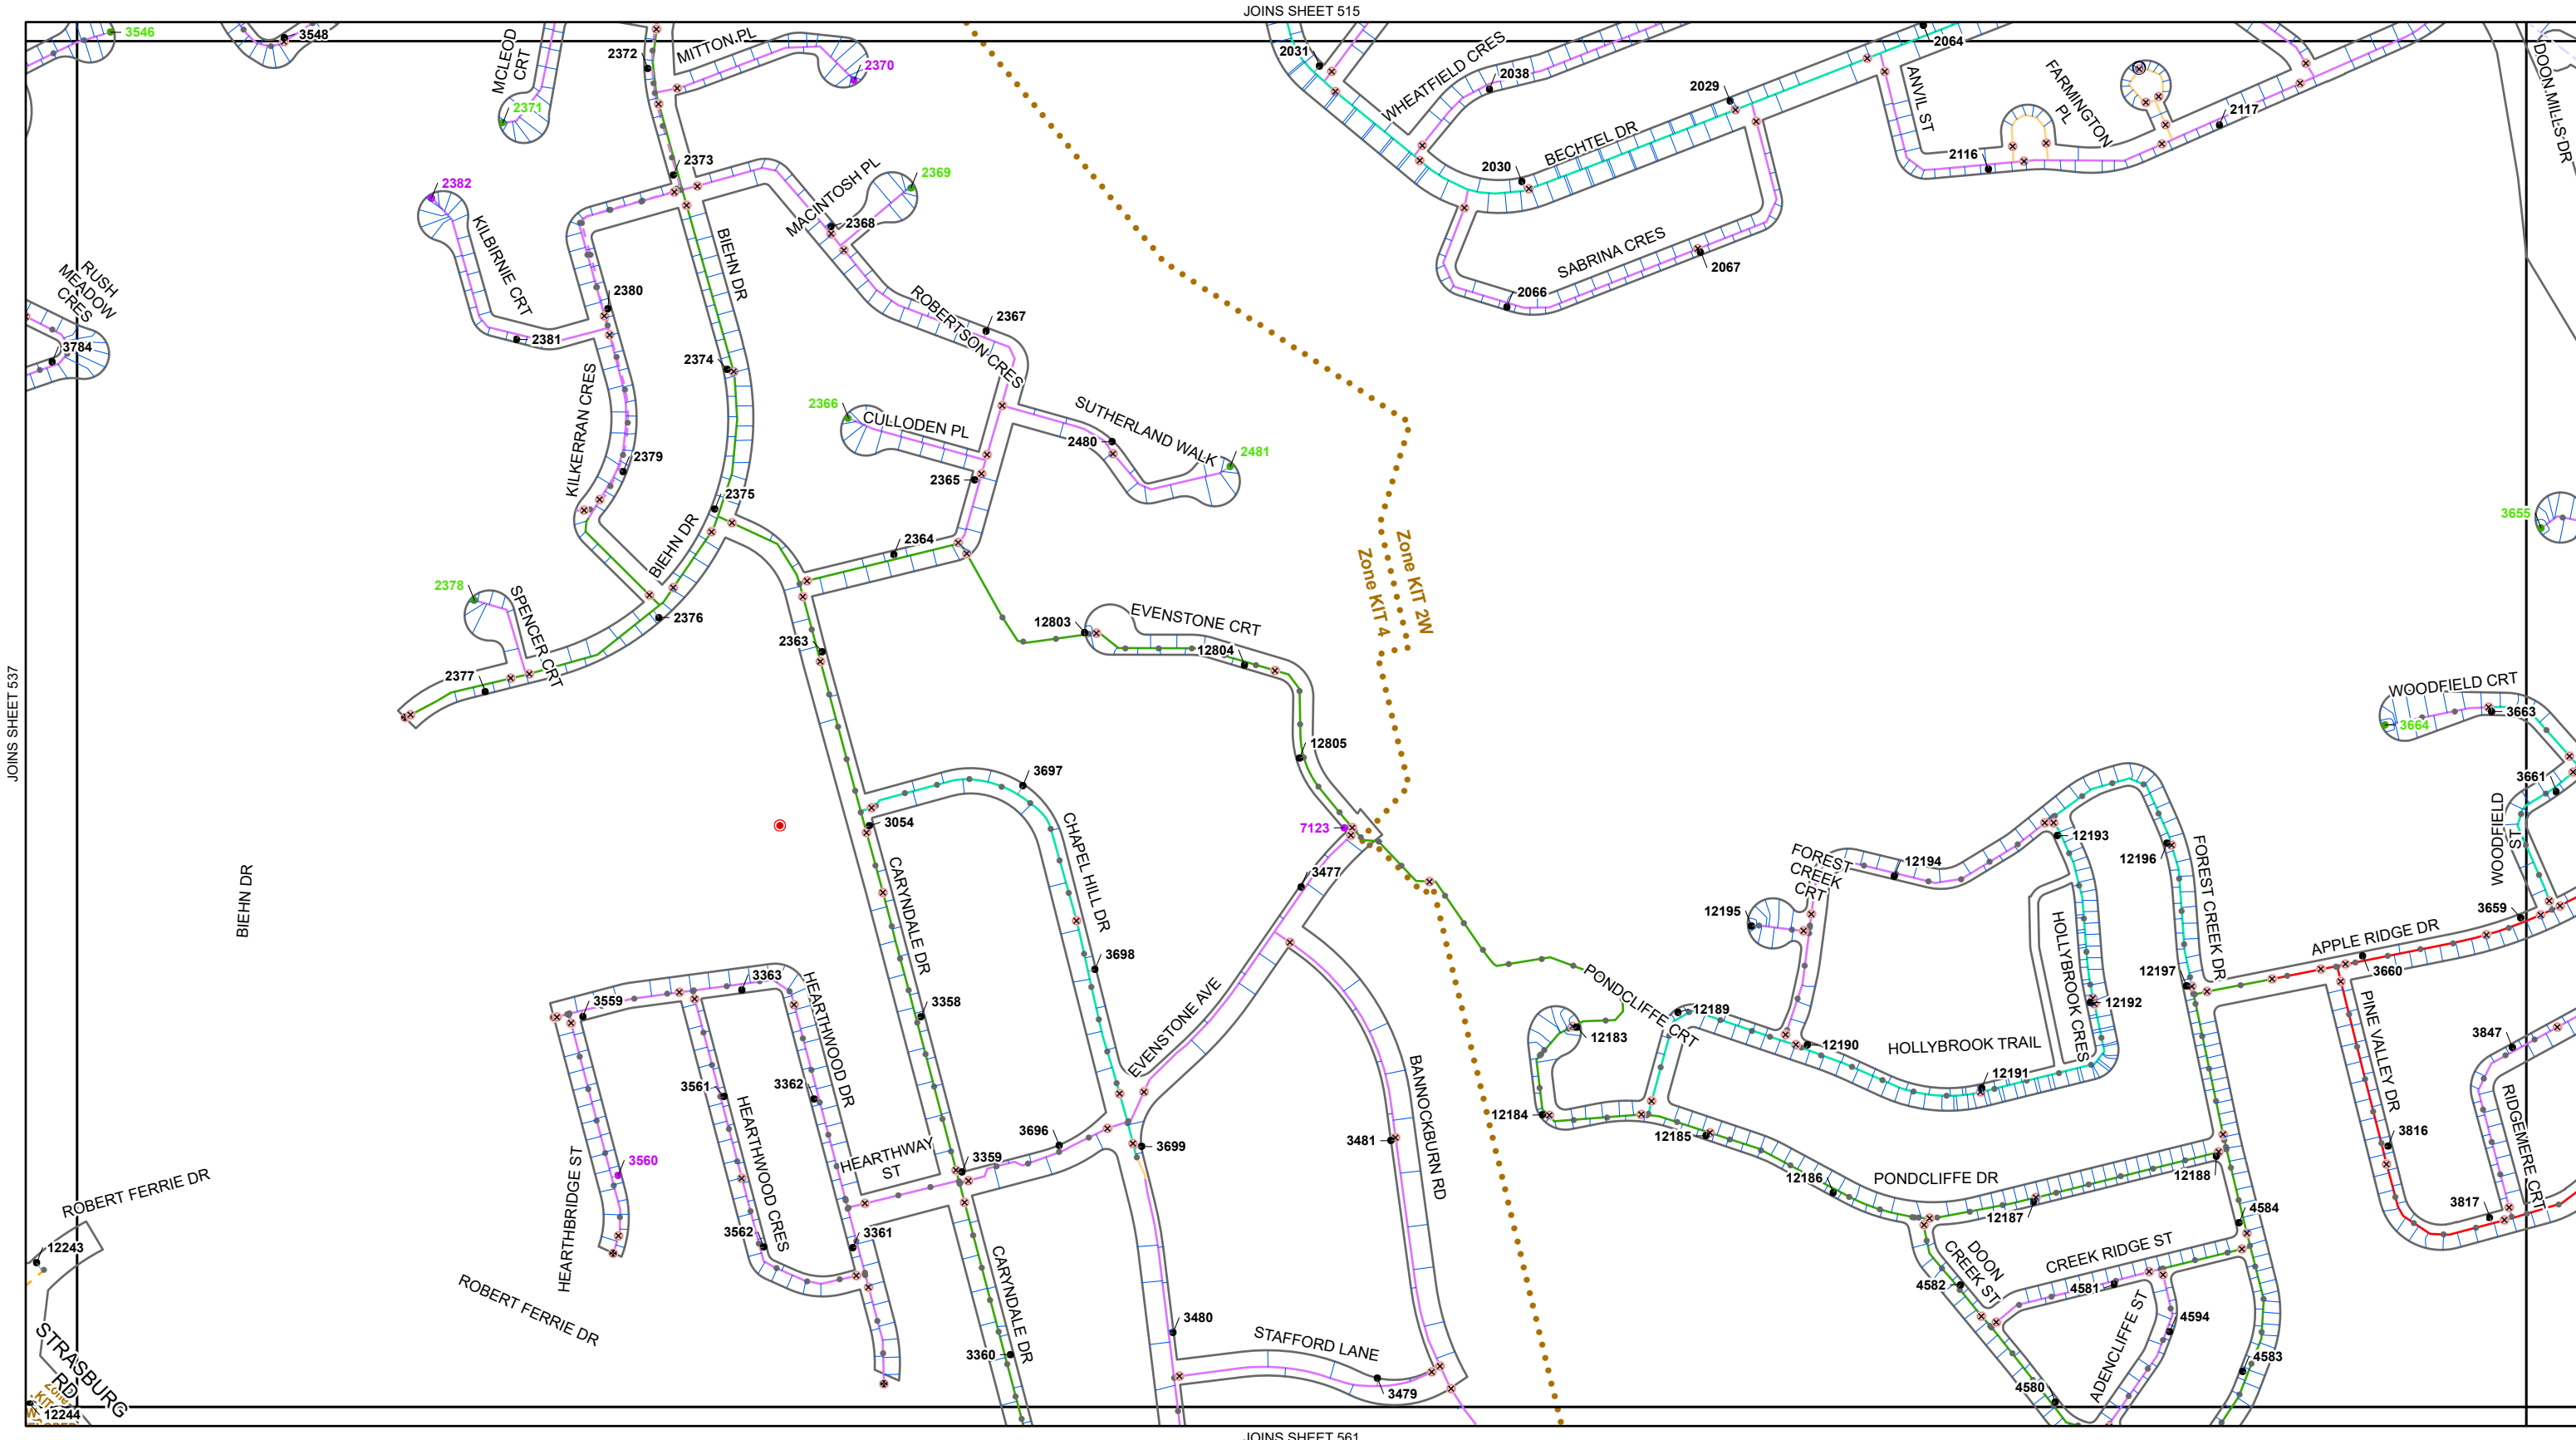

Kitchener Utilities

Water Standard Grid

Atlas Map Sheet 538

Air Release

Blowoff

Pressure Reducing

Valve

Chamber

Treatment Plant

Bacteriological Sampling Location

Plastic Main

Sanitary Force Main

Water Service Pipe

Parcel with Unusual Private Water Service Connection

Main Ownership

- Kitchener
- Region
- Dual

Hydrant Flushing

- Both Fall And Regular
- New Development
- Regular
- All Other

Hydrant #

- Hydrant #

Main Diameter

- 25mm (1")
- 38mm (1.5")
- 50mm (2")
- 75mm (3")
- 100mm (4")
- 150mm (6")
- 200mm (8")
- 250mm (10")
- 300mm (12")
- 350mm (14")

400mm (16")

450mm (18")

600mm (24")

750mm (30")

900mm (36")

1200mm (48")

N
W E
S

0 40 80 120 160 200 m


514	515	516
537	538	539
560	561	562

Kitchener Utilities

Kitchener Corporate Services
Technology Innovation and Services
Geospatial Data and Analytics
Map created: September 26, 2026

DISCLAIMER: This document is subject to copyright and may only be used for your personal, non-commercial use, provided you keep intact the copyright notice. The City of Kitchener assumes no responsibility for any errors, and is not liable for any damages of any kind resulting from the use of, or reliance on, the information contained in this document. The City of Kitchener does not make any representations or warranty, express or implied, concerning the accuracy, quality, likely results or reliability of the use of the information contained in this document. © 2026 The Corporation of the City of Kitchener. Some portions of this publication are produced using information under licensed use from Teranet ©1998 Protected by Copyright - May not be reproduced without Permission THIS IS NOT A PLAN OF SURVEY - PROJECTION: UTM NAD 83 zone 18



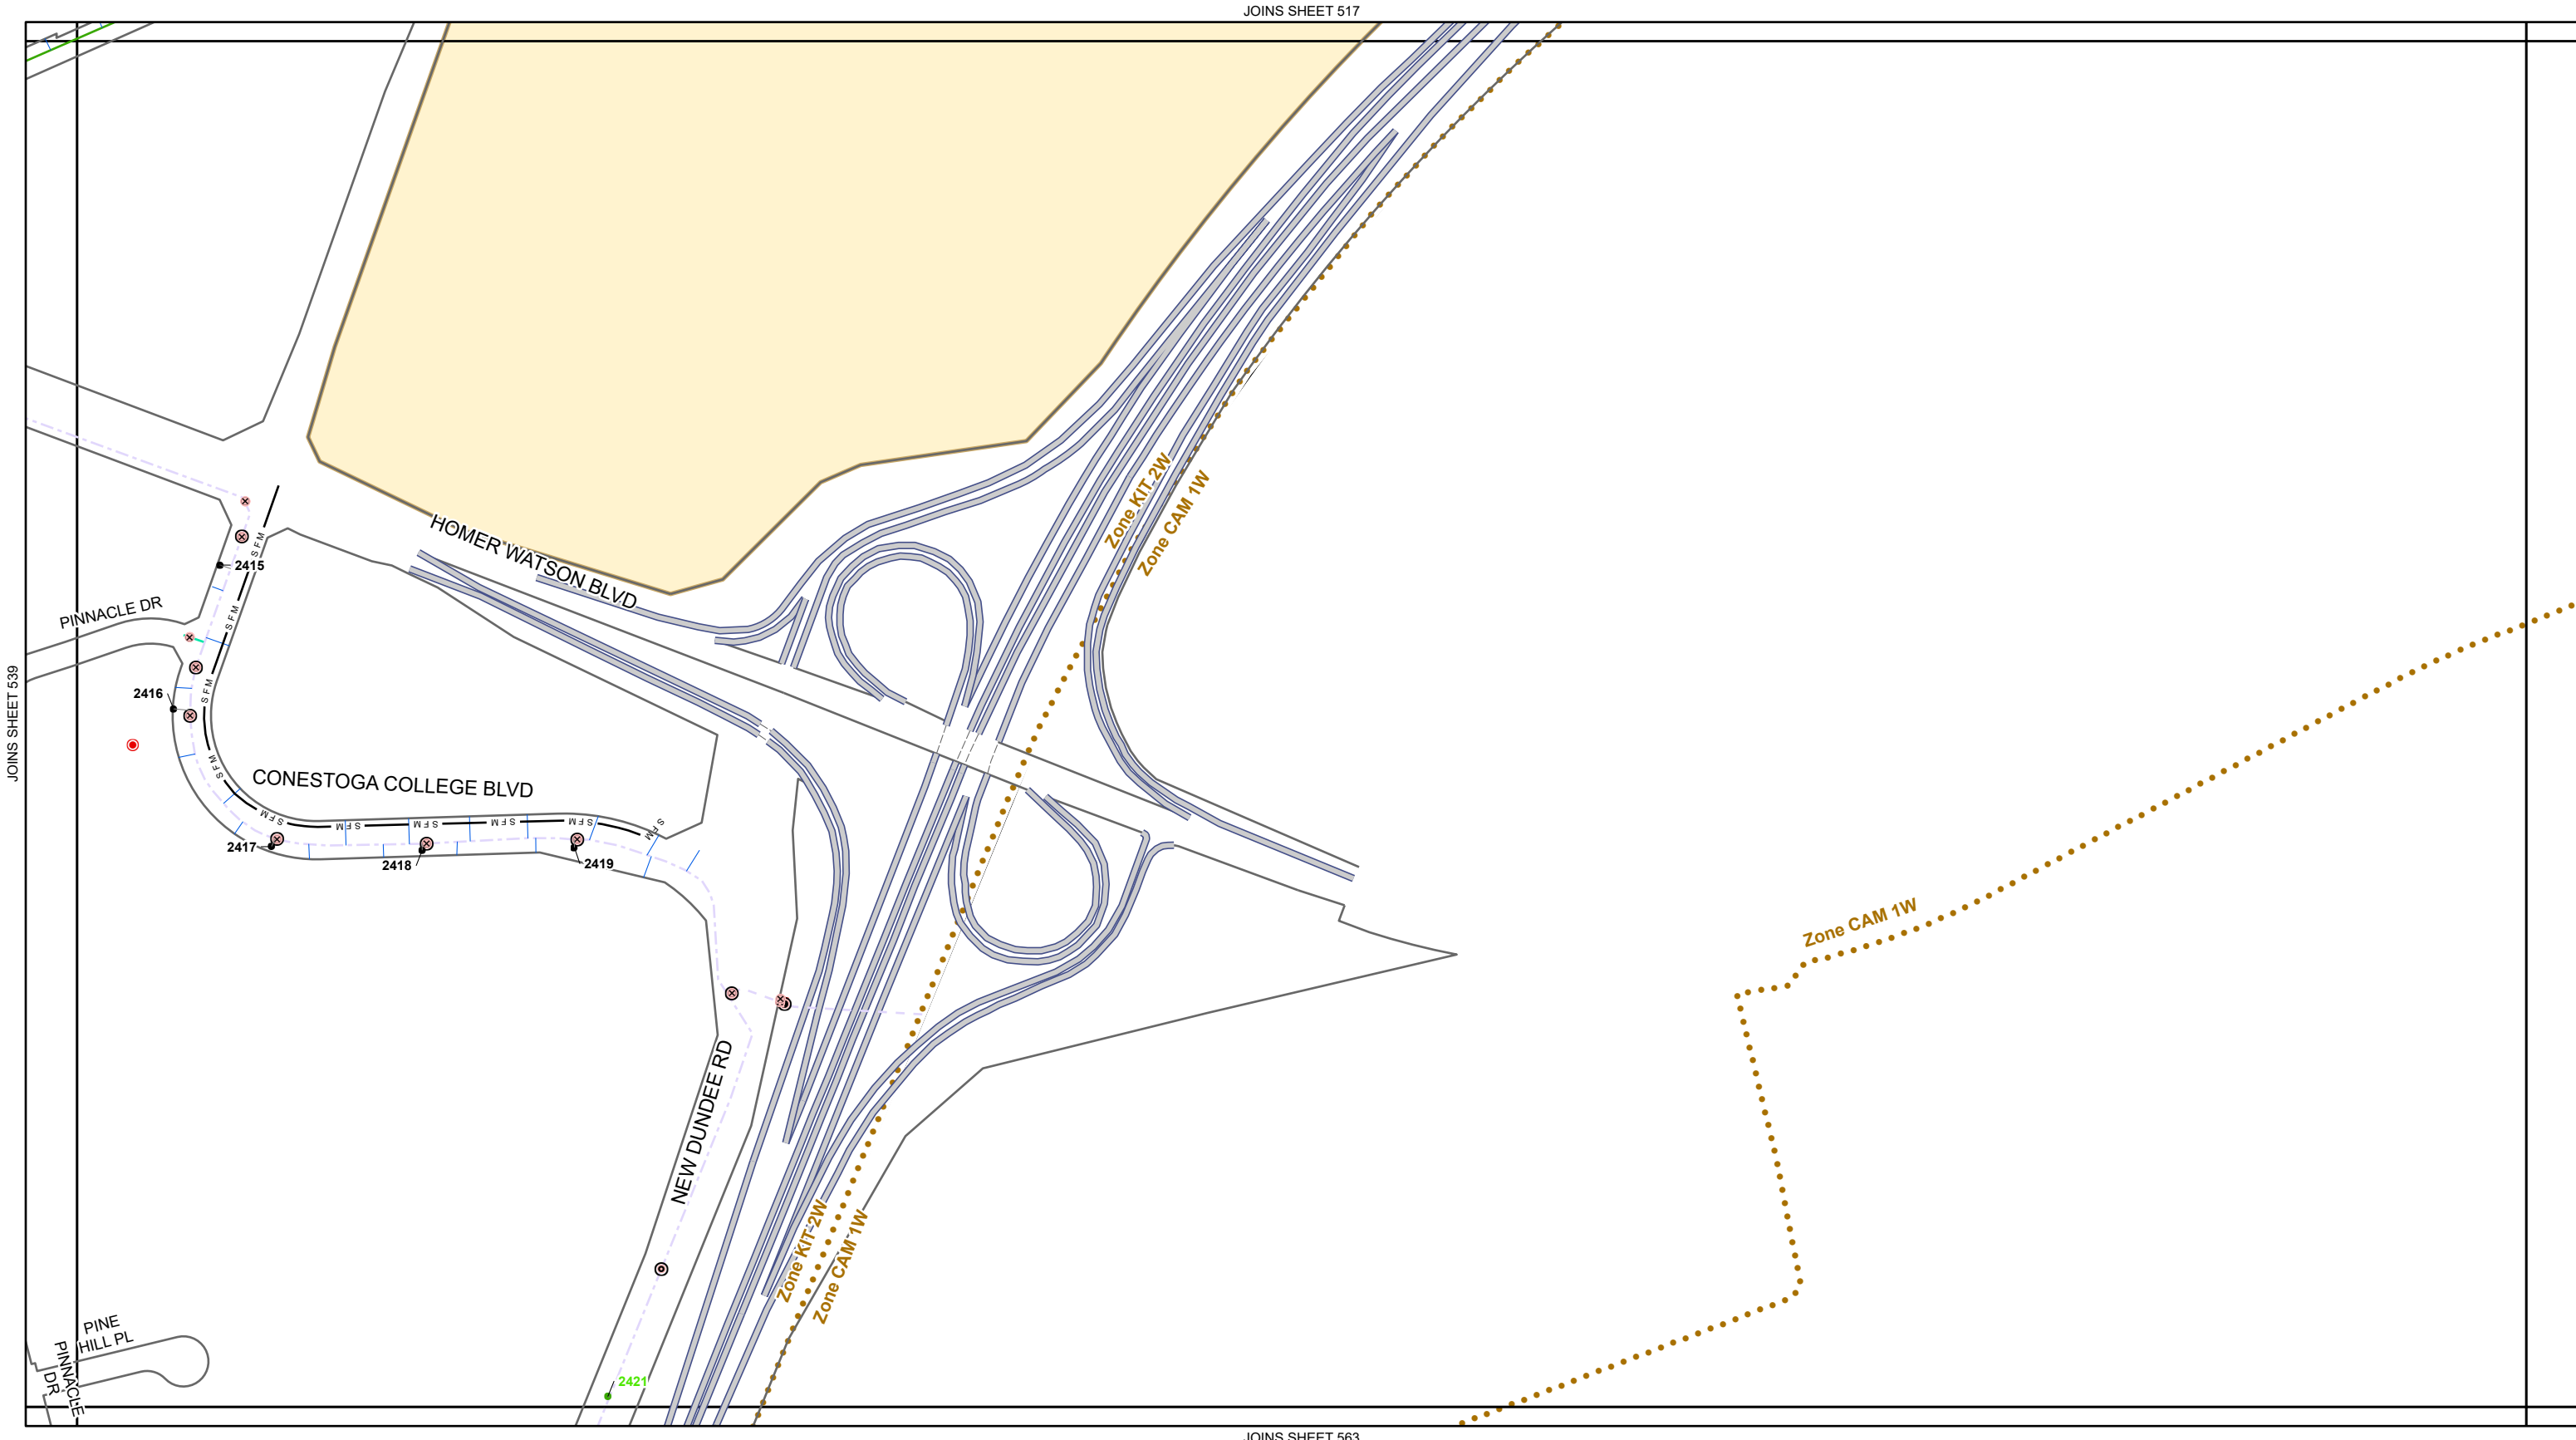

Kitchener Utilities

Water Standard Grid

Atlas Map Sheet 540

Air Release

Blowoff

Pressure Reducing

Valve

Chamber

Treatment Plant

Bacteriological Sampling Location

Plastic Main

Sanitary Force Main

Water Service Pipe

Parcel with Unusual Private Water Service Connection

Main Ownership

Kitchener

Region

Dual

Hydrant Flushing

Both Fall And Regular

New Development

Regular

All Other

Hydrant #

Hydrant #

Regular

All Other

Main Diameter

25mm (1")

38mm (1.5")

50mm (2")

75mm (3")

100mm (4")

150mm (6")

200mm (8")

250mm (10")

300mm (12")

350mm (14")

400mm (16")

450mm (18")

600mm (24")

750mm (30")

900mm (36")

1200mm (48")

W N E S

0

40

80

120

160


200

m

516	517
539	540
562	563

Technology Innovation and Services
Geospatial Data and Analytics
Map created: September 26, 2026

DISCLAIMER: This document is subject to copyright and may only be used for your personal, non-commercial use, provided you keep intact the copyright notice. The City of Kitchener assumes no responsibility for any errors, and is not liable for any damages of any kind resulting from the use of, or reliance on, the information contained in this document. The City of Kitchener does not make any representations or warranty, express or implied, concerning the accuracy, quality, likely results or reliability of the use of the information contained in this document. © 2026 The Corporation of the City of Kitchener. Some portions of this publication are produced using information under licensed use from Teraret ©1998 Protected by Copyright - May not be reproduced without Permission THIS IS NOT A PLAN OF SURVEY - PROJECTION: UTM NAD 83 zone 17

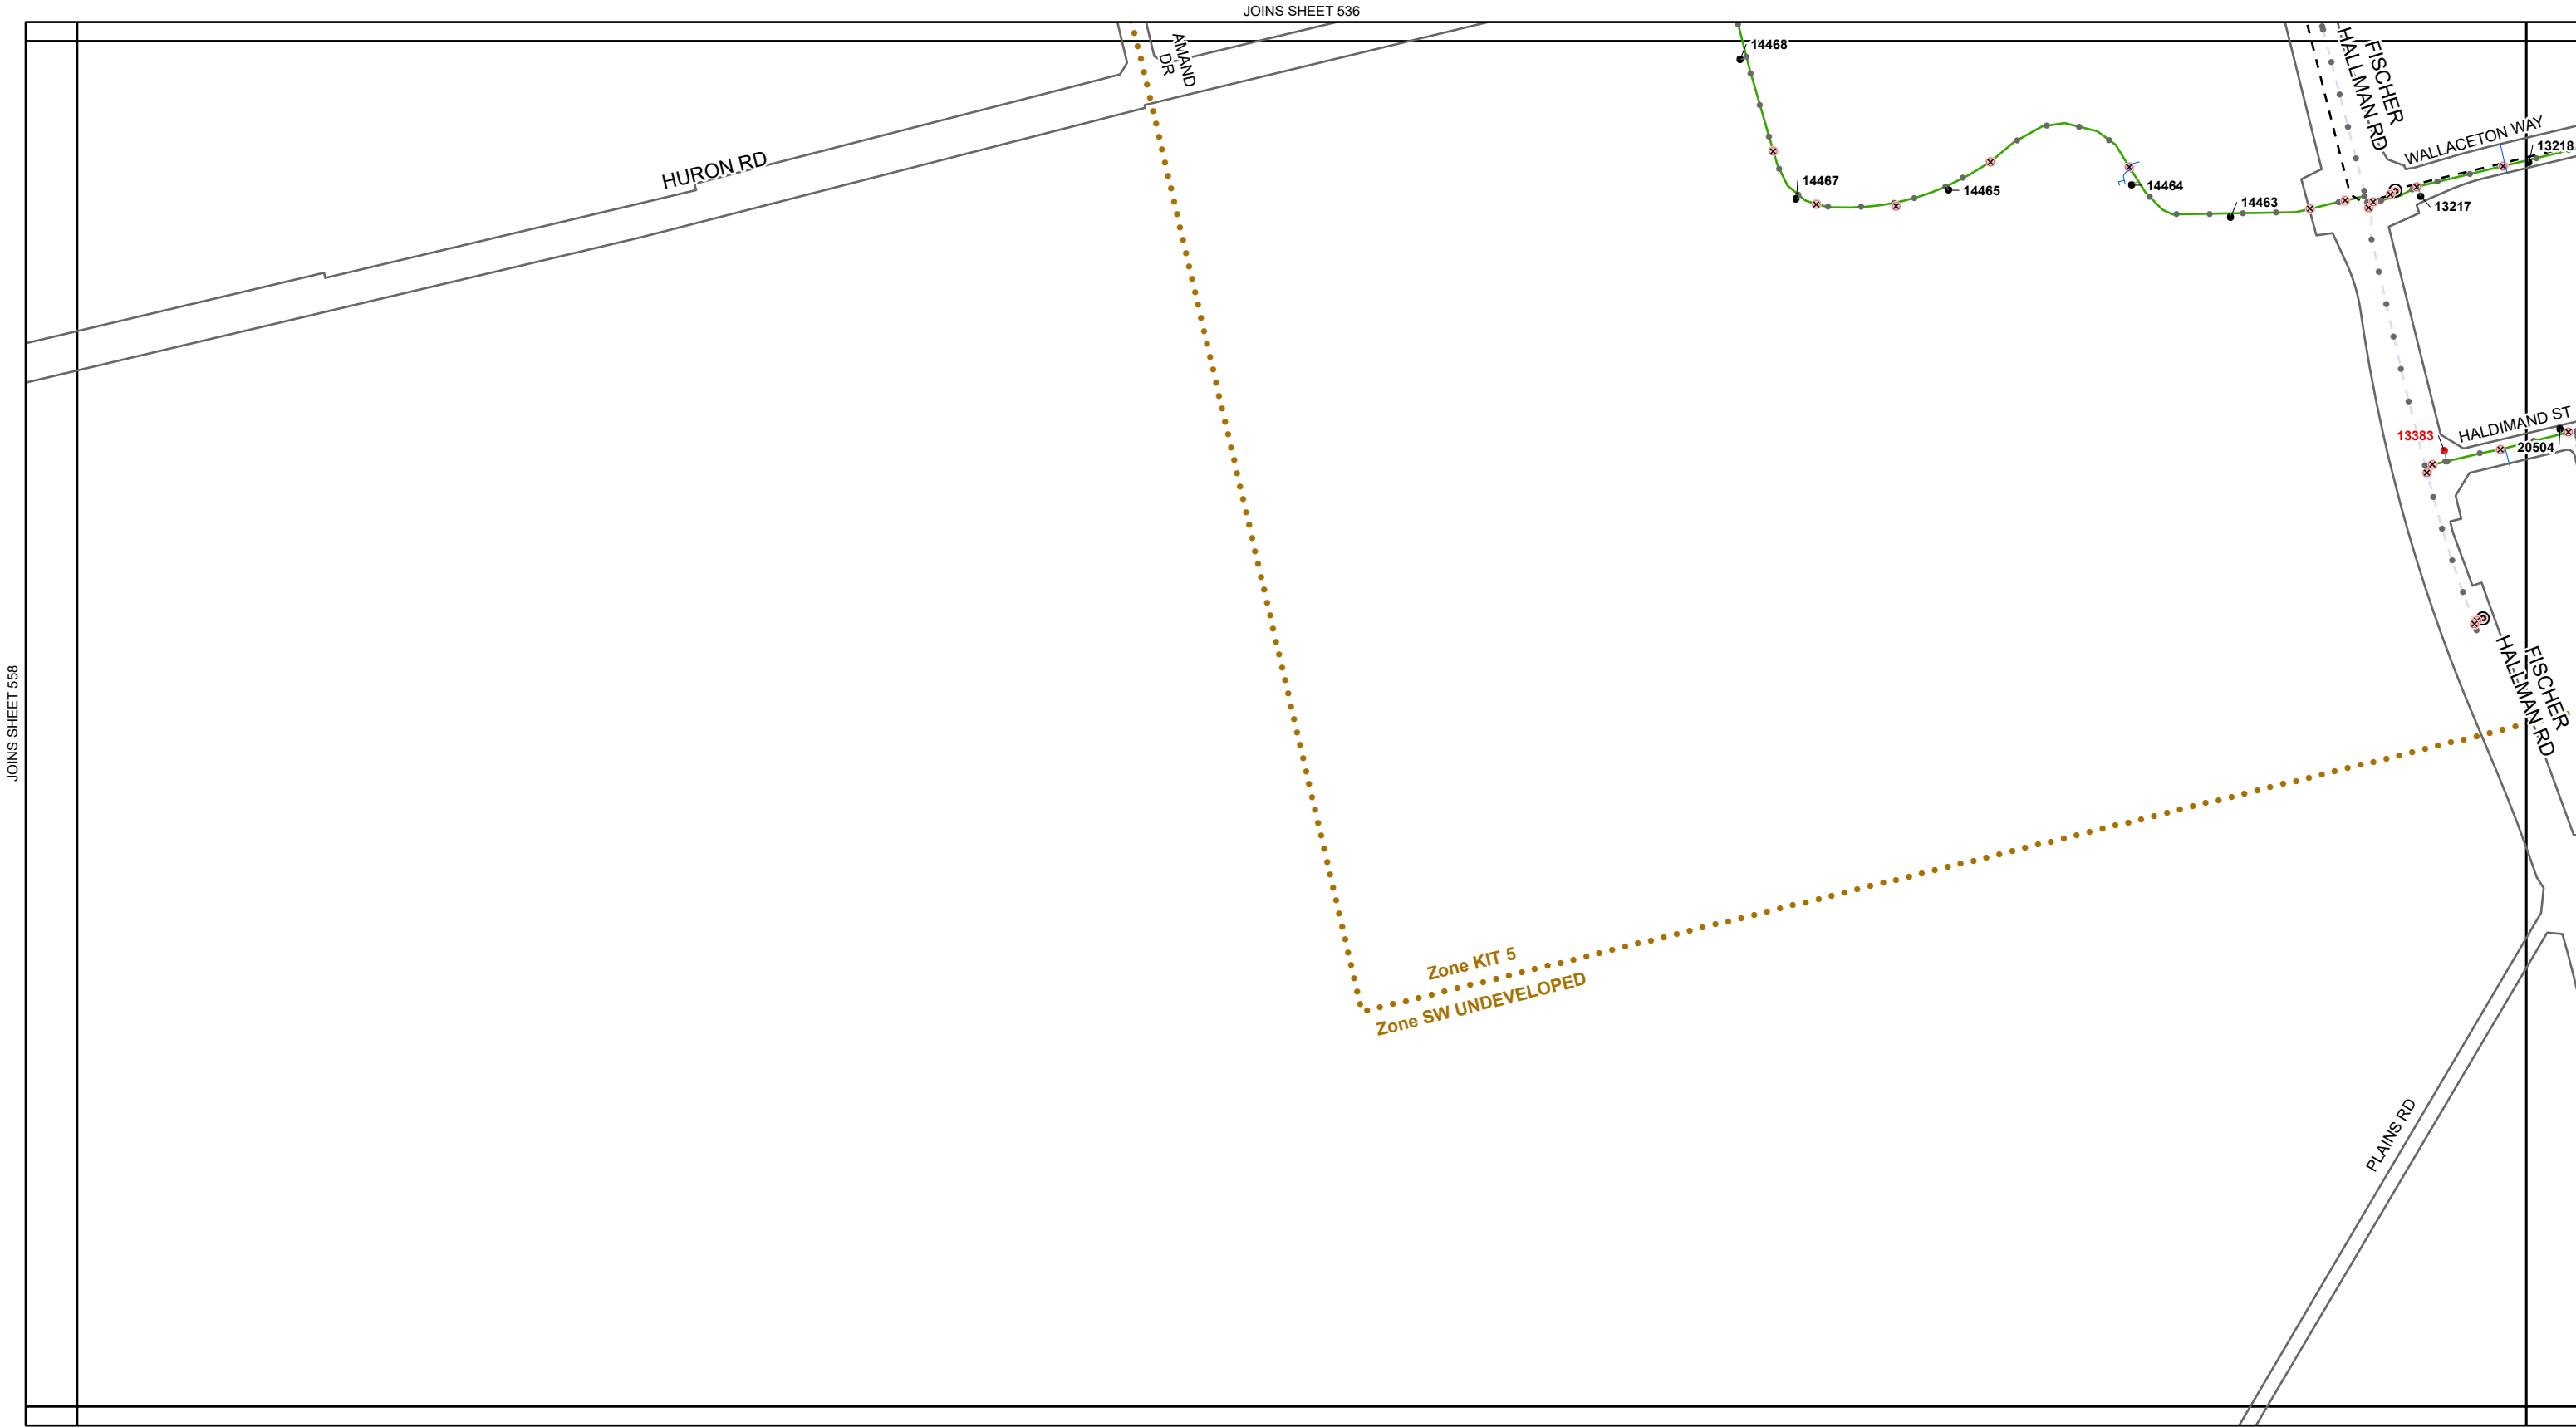

JOINS SHEET 558

JOINS SHEET 560

JOINS SHEET 583

Kitchener Utilities Water Standard Grid Atlas Map Sheet 559




- Air Release
- Blowoff
- Pressure Reducing
- Valve
- Chamber


- Treatment Plant
- Bacteriological Sampling Location
- Plastic Main
- Sanitary Force Main
- Water Service Pipe
- Parcel with Unusual Private Water Service Connection

- Main Ownership**
 - Kitchener
 - Region
 - Dual
- Hydrant Flushing**
 - Both Fall And Regular
 - New Development
 - Regular
 - All Other

- Main Diameter**
 - 25mm (1")
 - 38mm (1.5")
 - 50mm (2")
 - 75mm (3")
 - 100mm (4")
 - 150mm (6")
 - 200mm (8")
 - 250mm (10")
 - 300mm (12")
 - 350mm (14")

- 400mm (16")
- 450mm (18")
- 600mm (24")
- 750mm (30")
- 900mm (36")
- 1200mm (48")

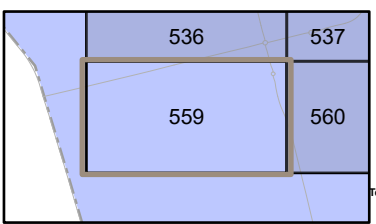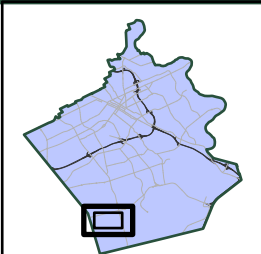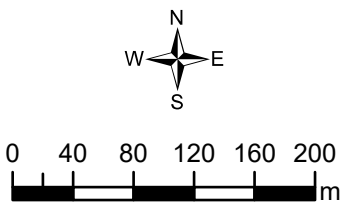

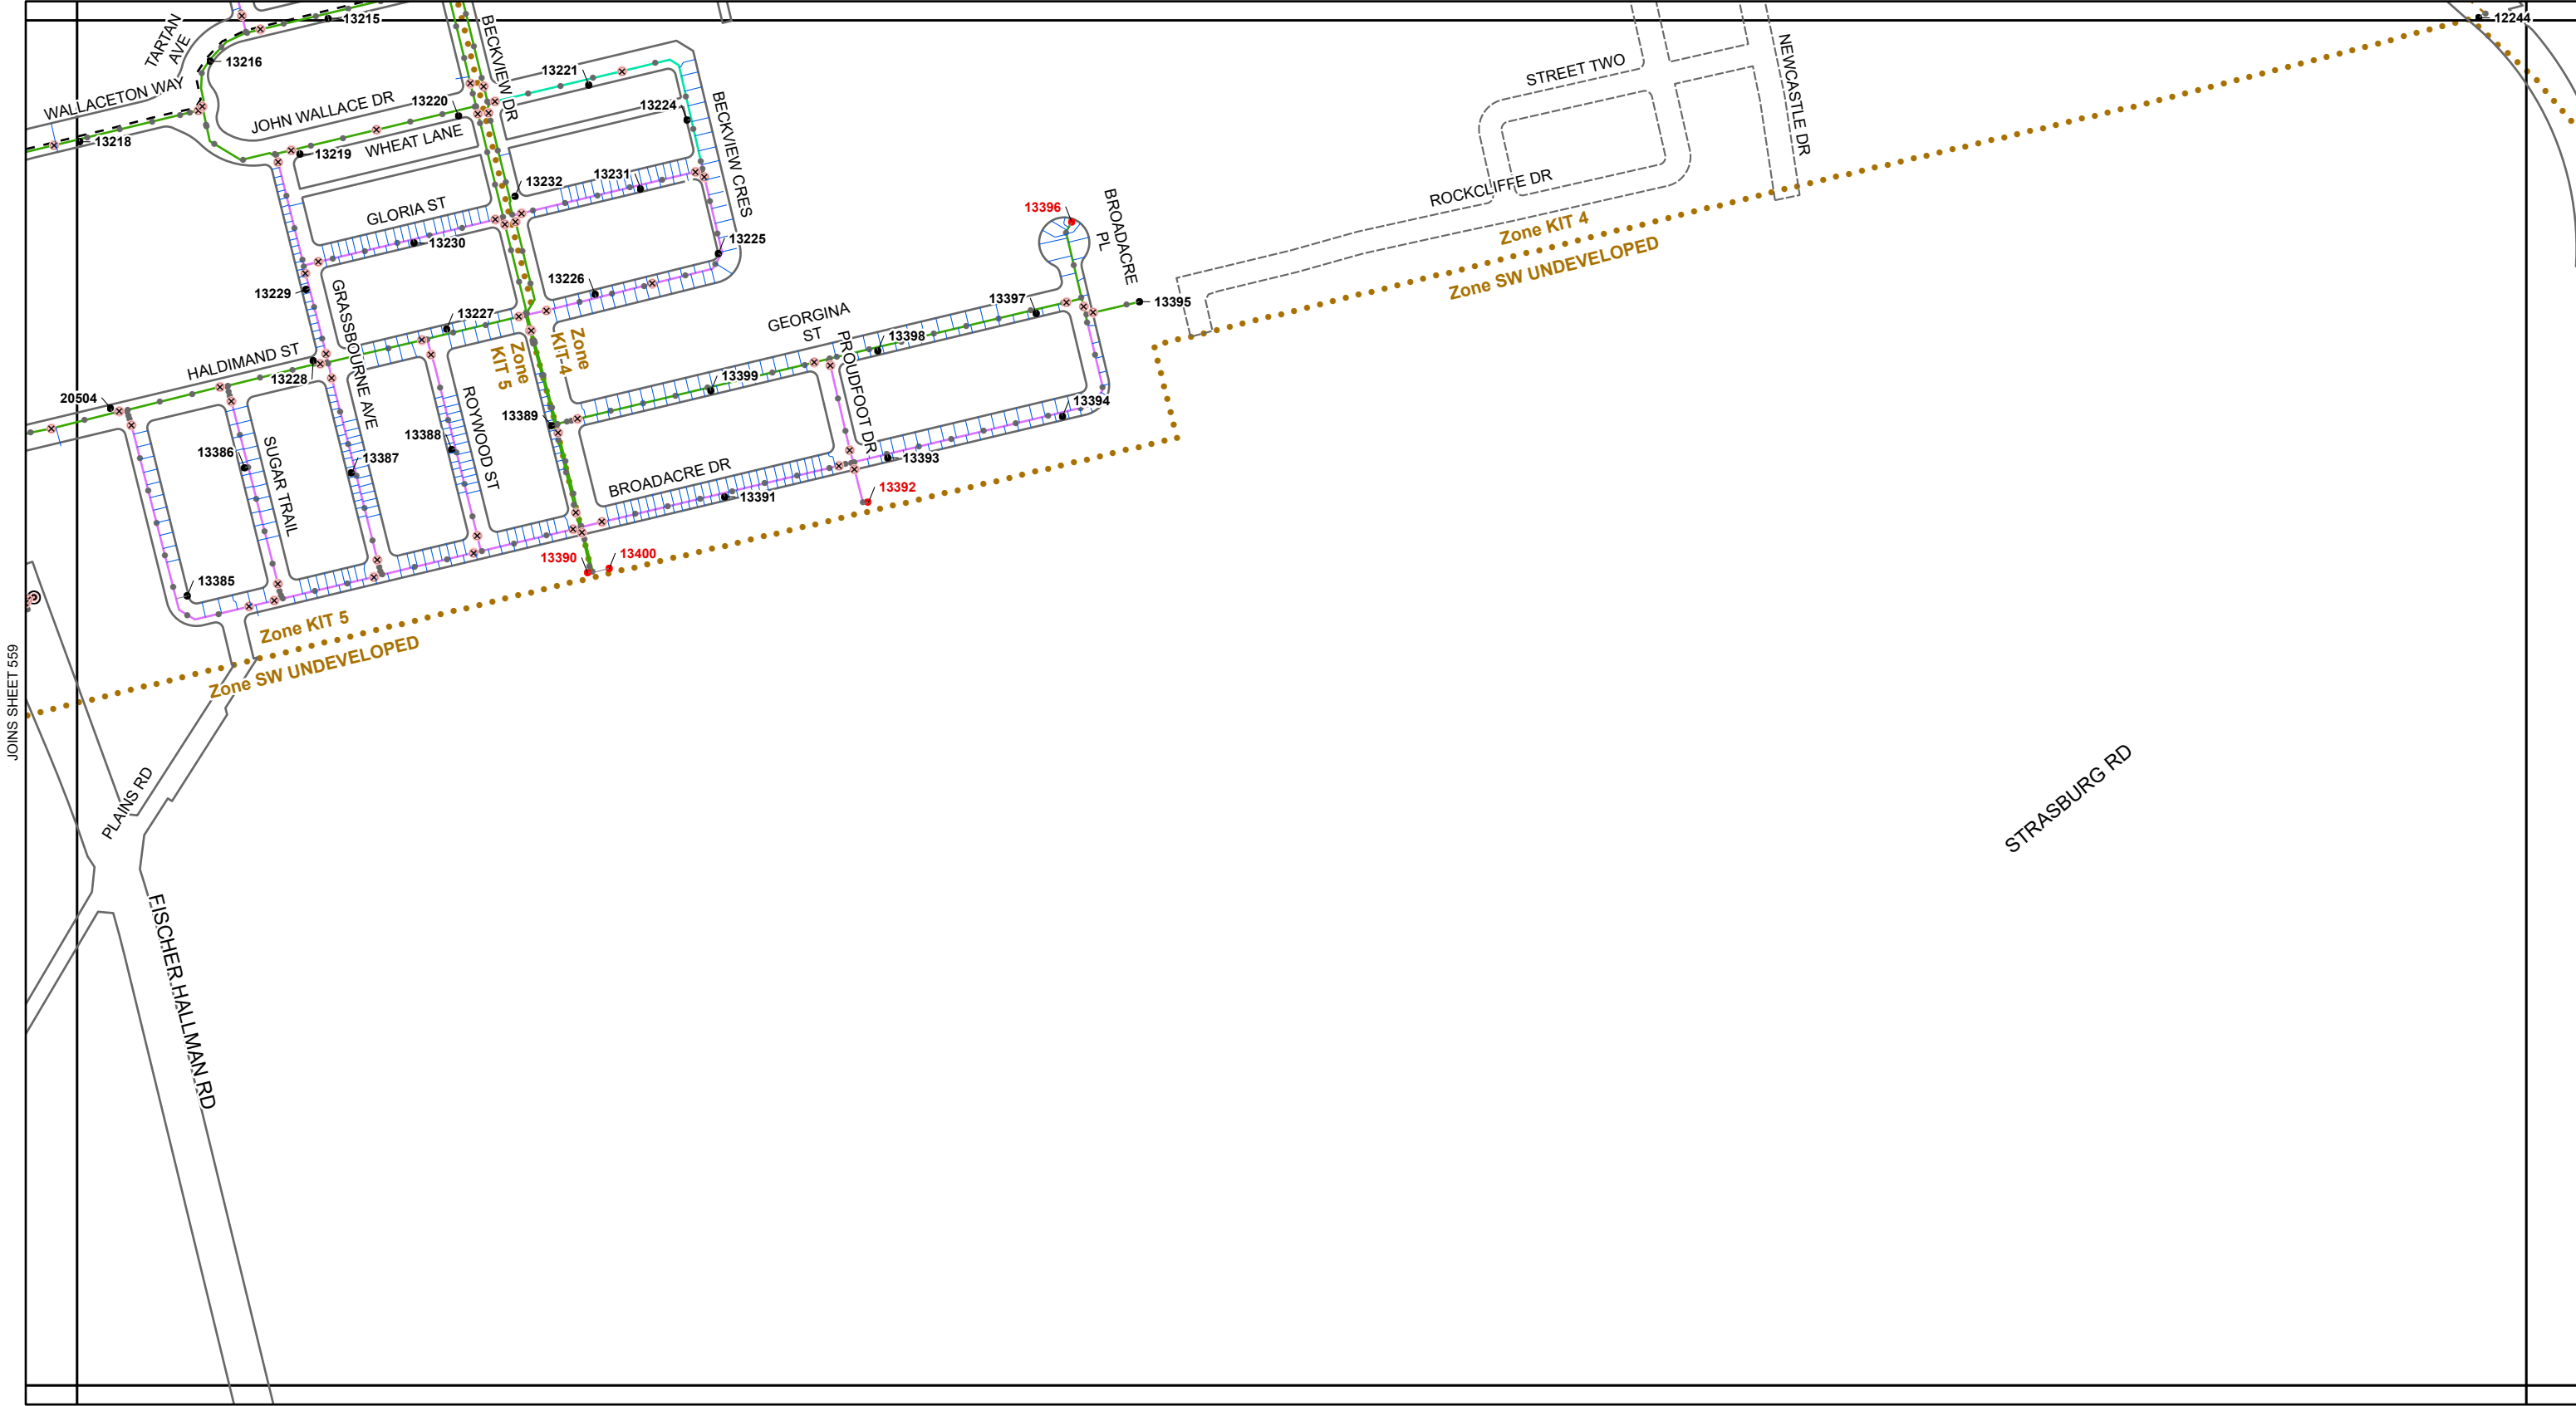

JOINS SHEET 559

JOINS SHEET 561

Kitchener Utilities Water Standard Grid Atlas Map Sheet 560



- Air Release
- Blowoff
- Pressure Reducing
- Valve
- Chamber

- Treatment Plant
- Bacteriological Sampling Location
- Plastic Main
- Sanitary Force Main
- Water Service Pipe
- Parcel with Unusual Private Water Service Connection

- Main Ownership**
 - Kitchener
 - Region
 - Dual
- Hydrant Flushing**
 - Both Fall And Regular
 - New Development
 - Regular
 - All Other

- Main Diameter**
 - 25mm (1")
 - 38mm (1.5")
 - 50mm (2")
 - 75mm (3")
 - 100mm (4")
 - 150mm (6")
 - 200mm (8")
 - 250mm (10")
 - 300mm (12")
 - 350mm (14")


- 400mm (16")
- 450mm (18")
- 600mm (24")
- 750mm (30")
- 900mm (36")
- 1200mm (48")

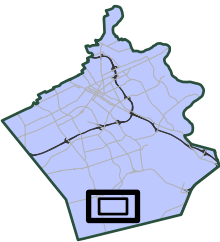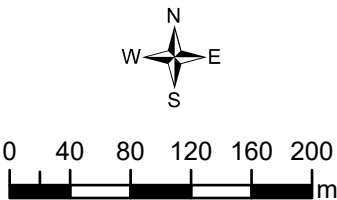

536	537	538
559	560	561
		585



KITCHENER
Corporate Services
Technology Innovation and Services
Geospatial Data and Analytics
Map created: September 26, 2026

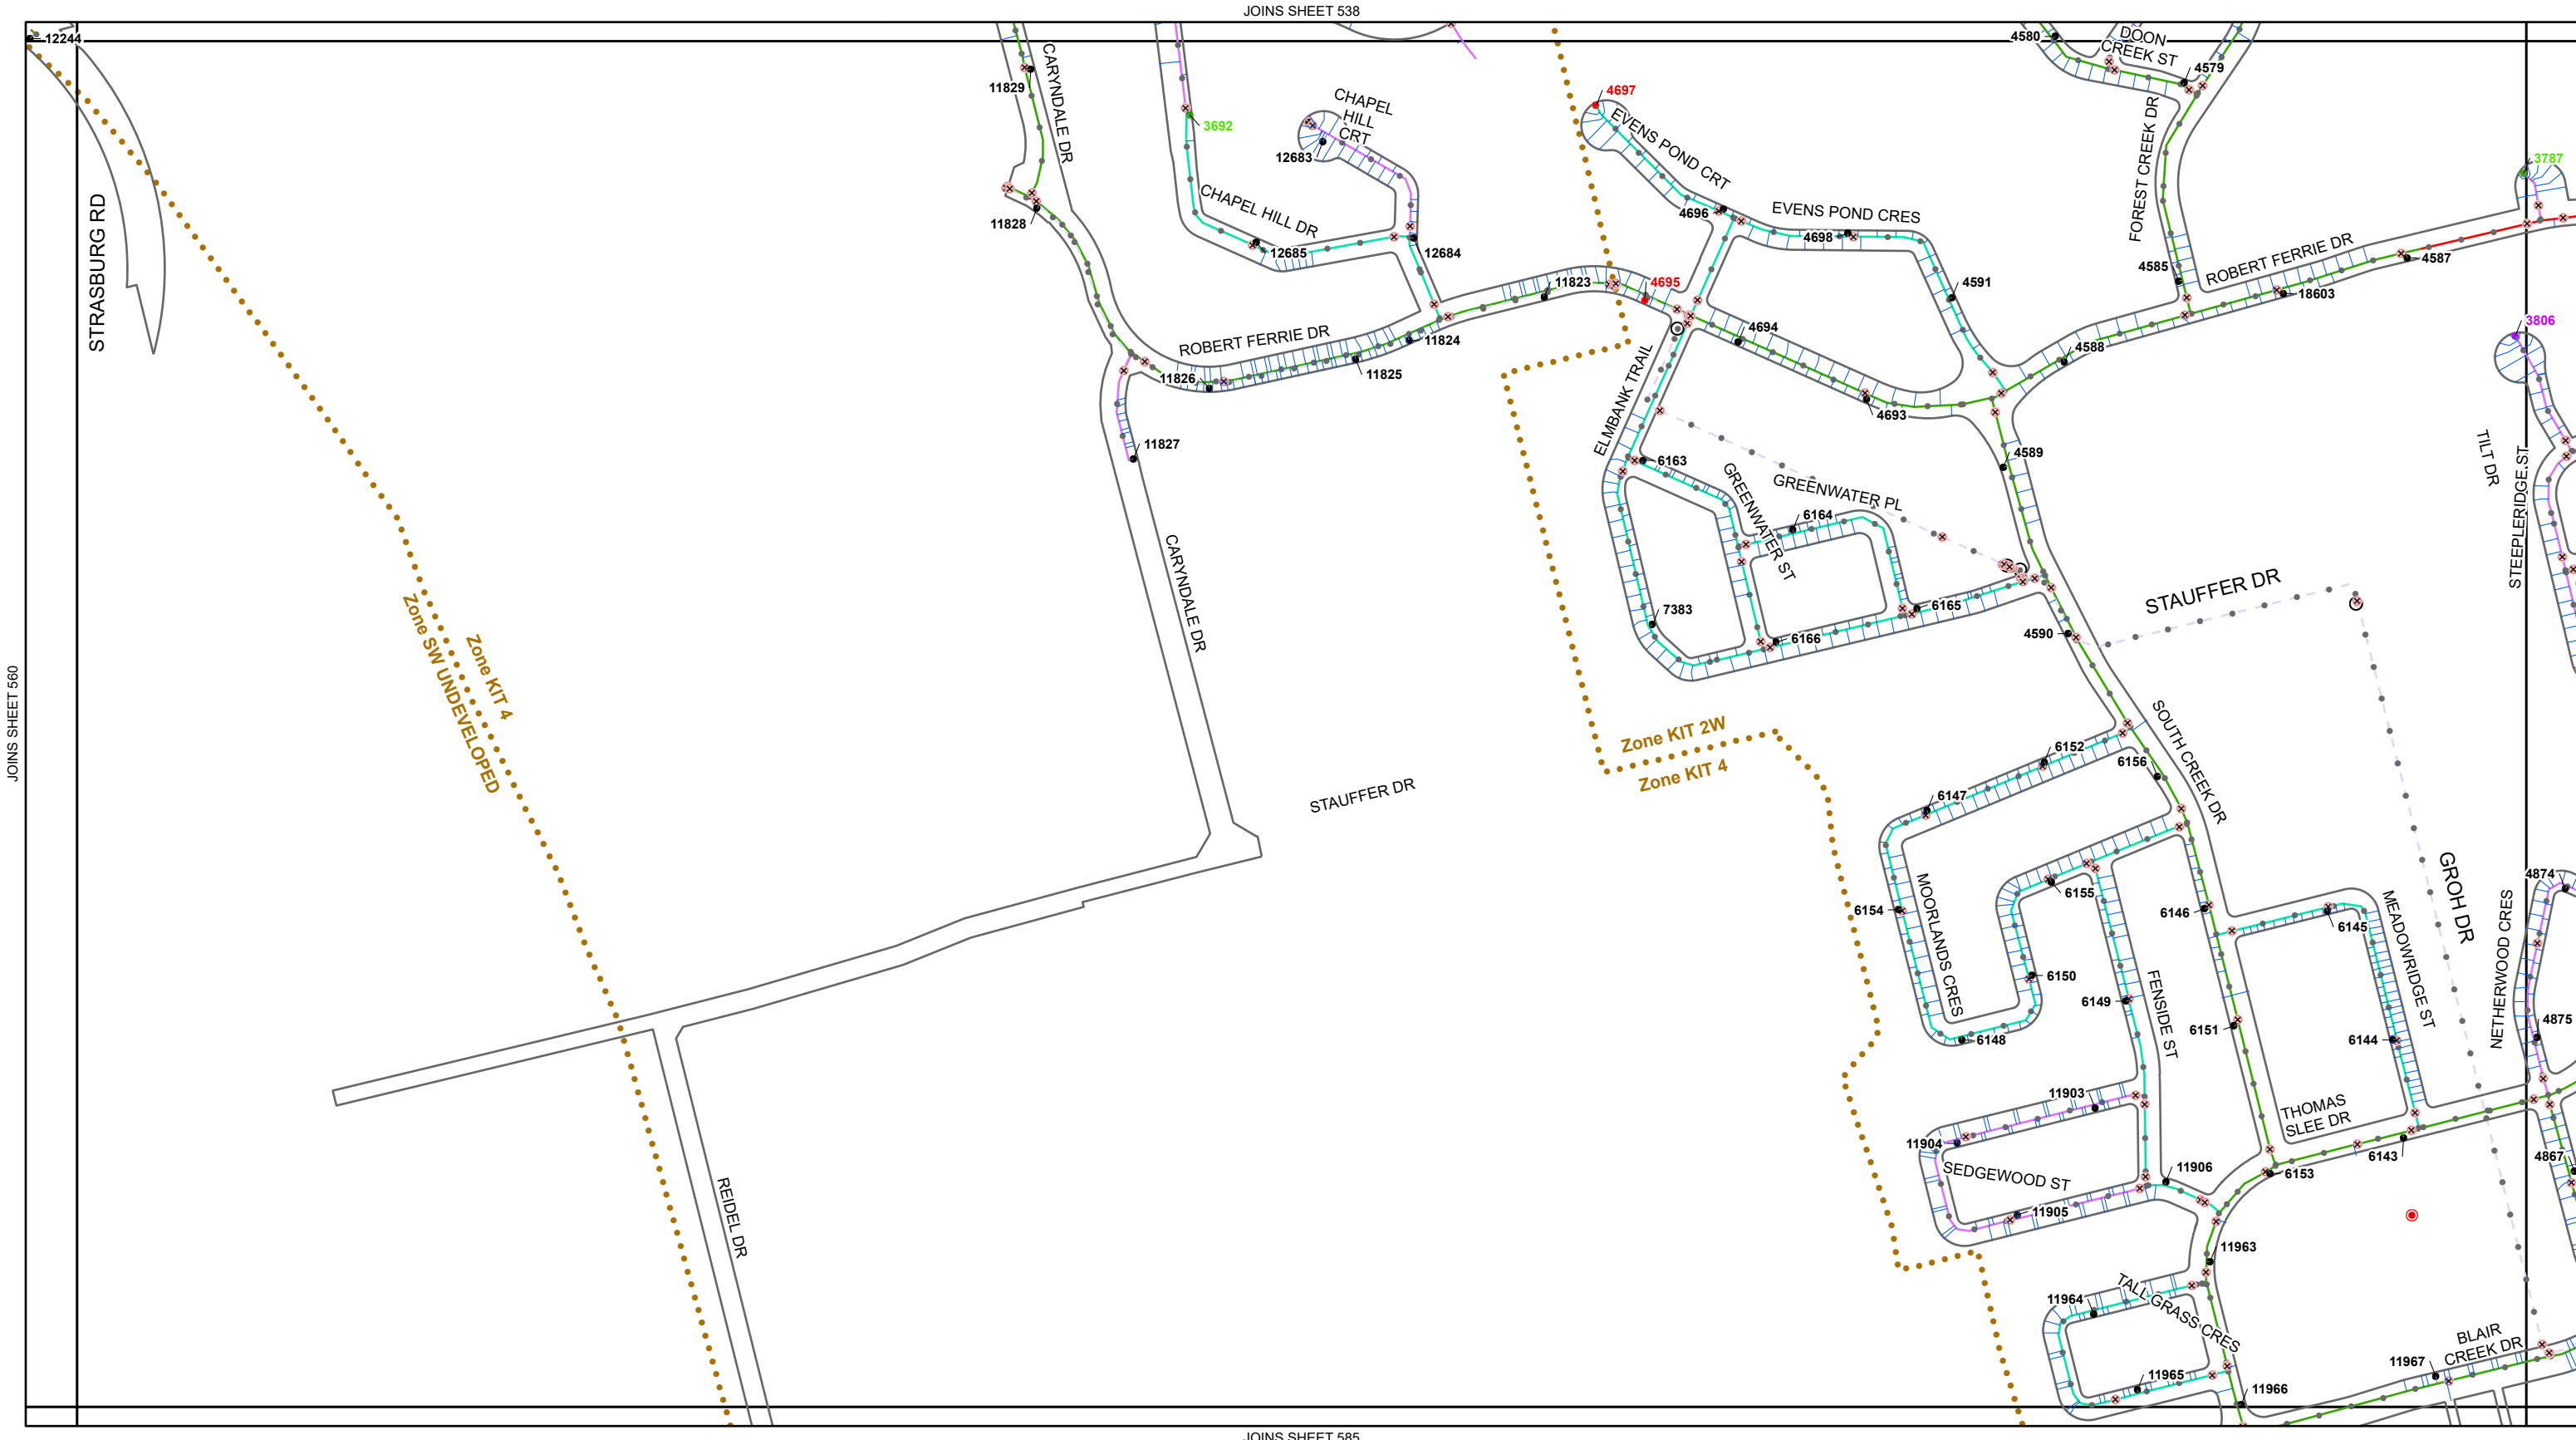

Kitchener Utilities

Water Standard Grid

Atlas Map Sheet 561

Air Release

Blowoff

Pressure Reducing

Valve

Chamber

Treatment Plant

Bacteriological Sampling Location

Plastic Main

Sanitary Force Main

Water Service Pipe

Parcel with Unusual Private Water Service Connection

Main Ownership

Kitchener

Region

Dual

Hydrant Flushing

Both Fall And Regular

New Development

Regular

All Other

Hydrant #

Hydrant #

Main Diameter

25mm (1")

38mm (1.5")

50mm (2")

75mm (3")

100mm (4")

150mm (6")

200mm (8")

250mm (10")

300mm (12")

350mm (14")

400mm (16")

450mm (18")

600mm (24")

750mm (30")

900mm (36")

1200mm (48")

W N E S

0

40

80

120

160


200

m

537	538	539
560	561	562
	585	586

Kitchener
Corporate Services
Technology Innovation and Services
Geospatial Data and Analytics
Map created: September 26, 2026



DISCLAIMER: This document is subject to copyright and may only be used for your personal, non-commercial use, provided you keep intact the copyright notice. The City of Kitchener assumes no responsibility for any errors, and is not liable for any damages of any kind resulting from the use of, or reliance on, the information contained in this document. The City of Kitchener does not make any representations or warranty, express or implied, concerning the accuracy, quality, likely results or reliability of the use of the information contained in this document. © 2026 The Corporation of the City of Kitchener. Some portions of this publication are produced using information under licensed use from Teranet ©1998 Protected by Copyright - May not be reproduced without Permission THIS IS NOT A PLAN OF SURVEY - PROJECTION: UTM NAD 83 zone 17

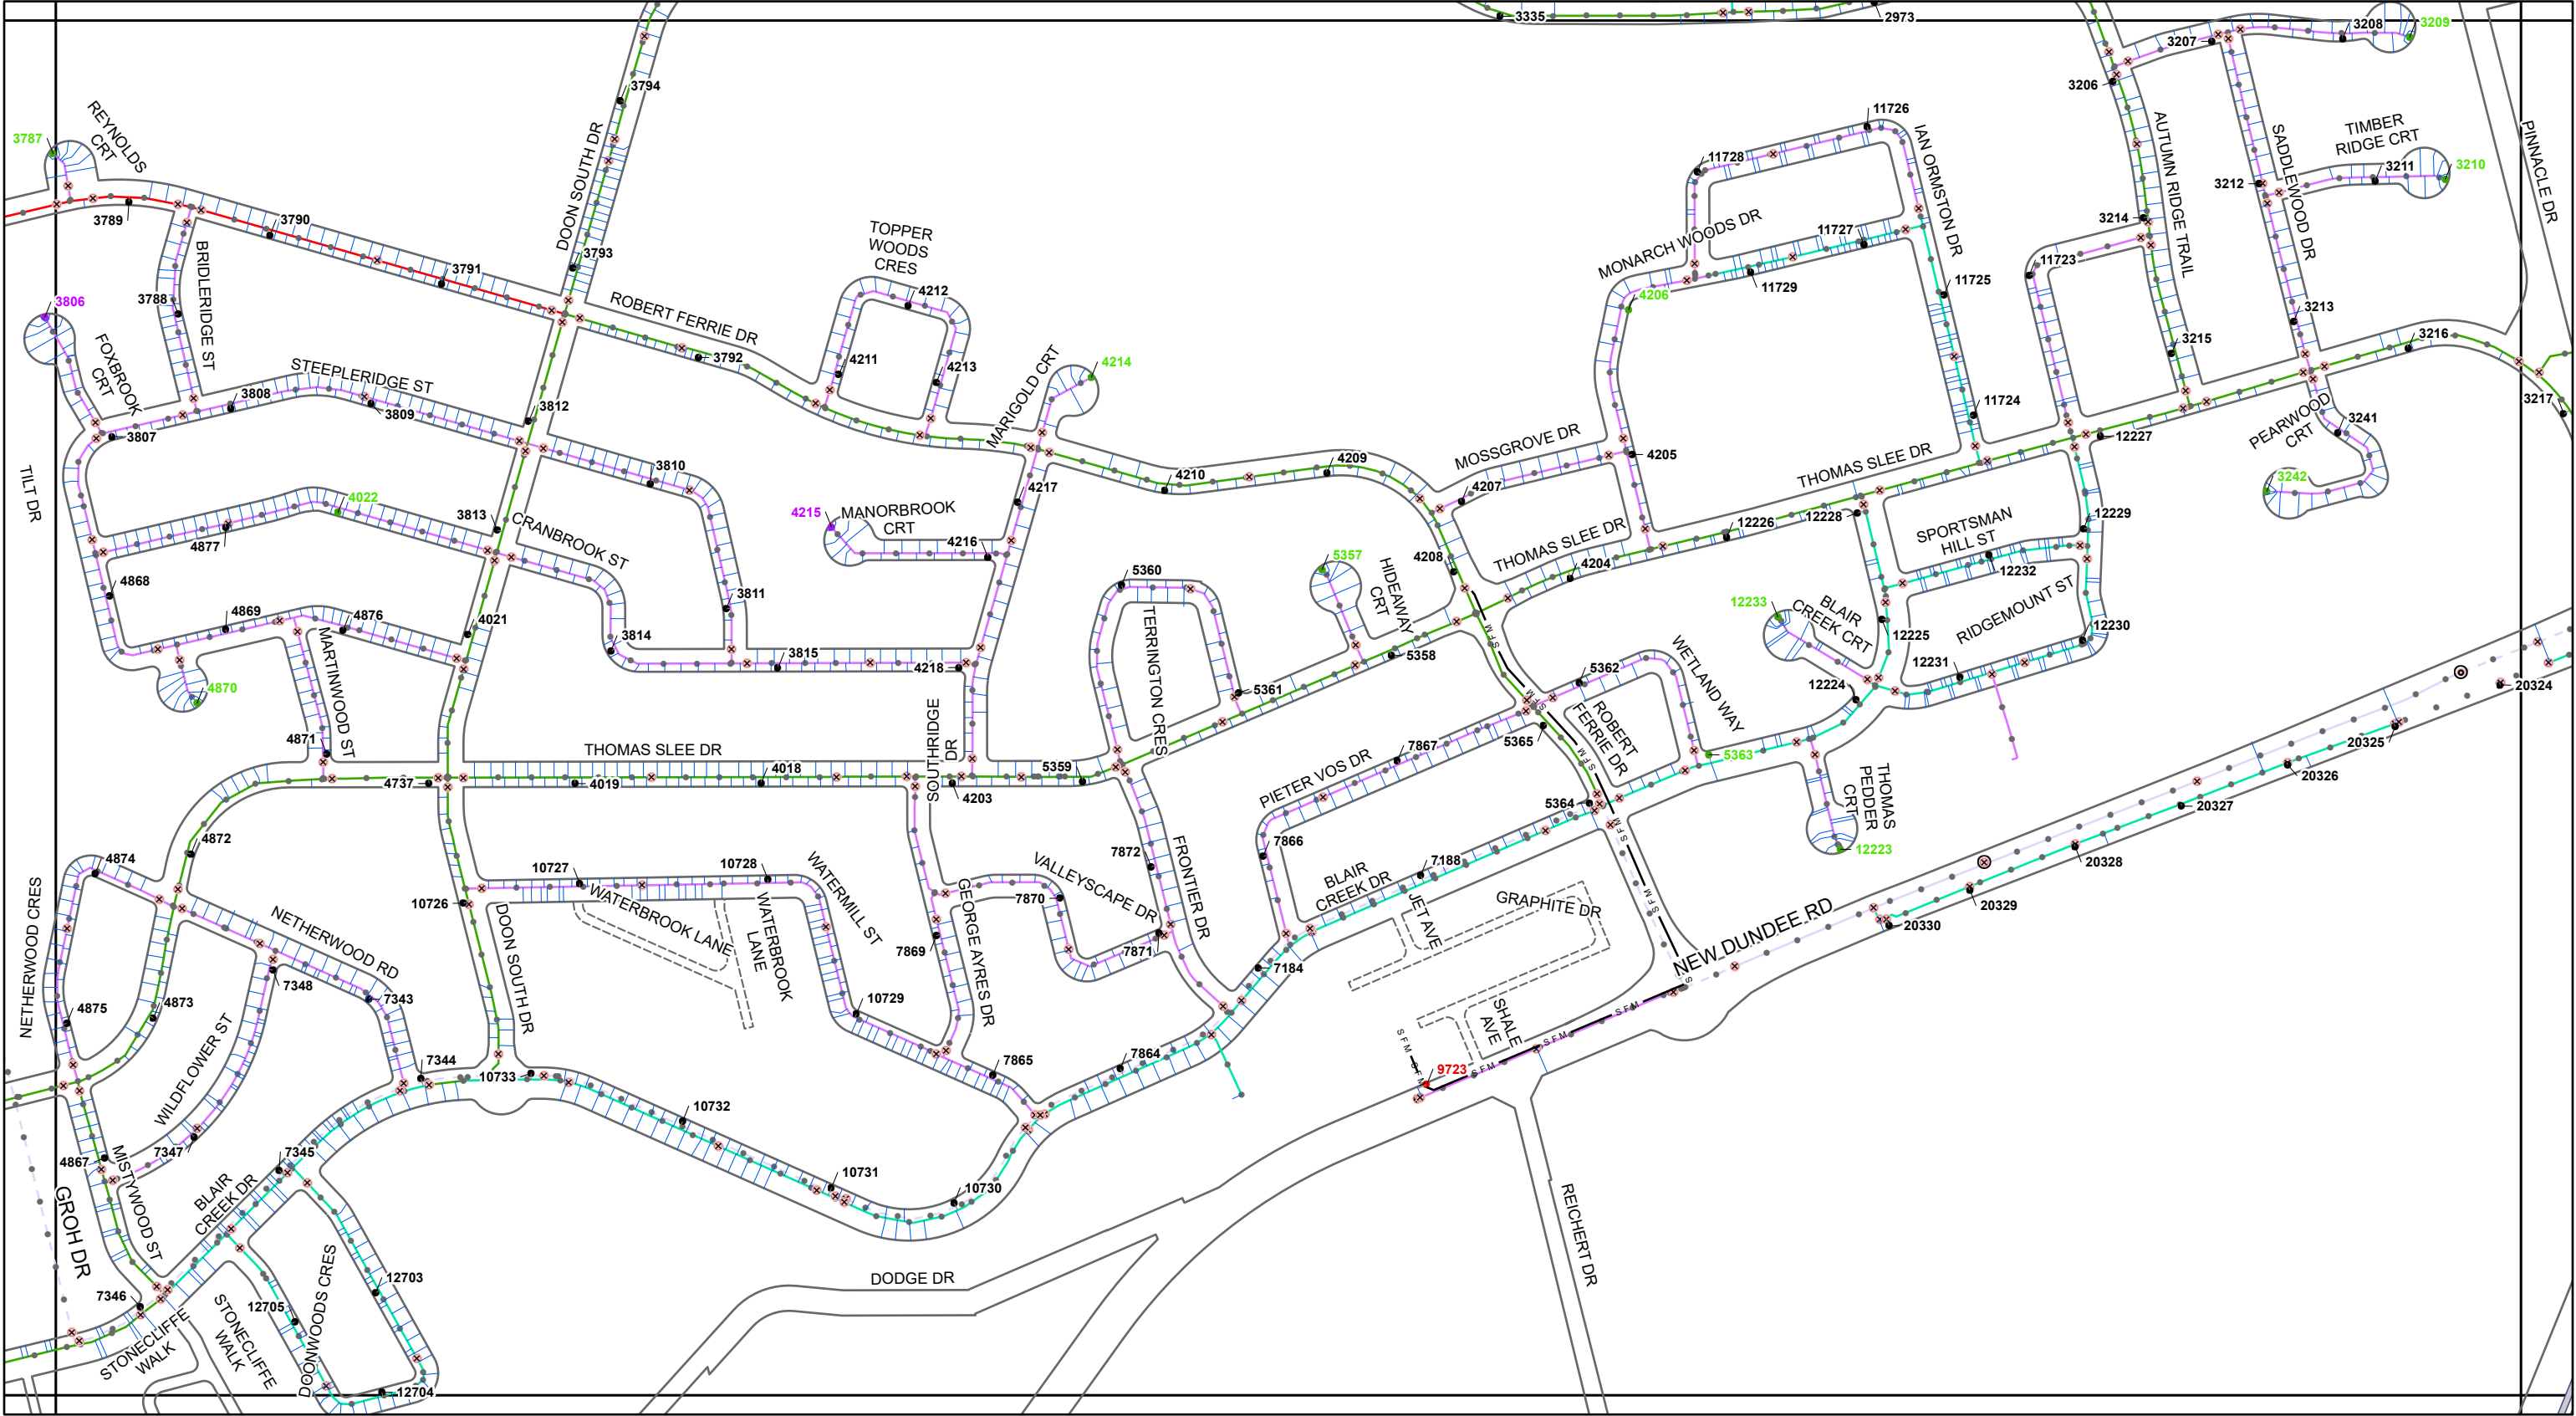

Kitchener Utilities Water Standard Grid Atlas Map Sheet 562


- Air Release
 - Blowoff
 - Pressure Reducing
 - Valve
 - Chamber
- WTP** Treatment Plant
- Bacteriological Sampling Location
 - Plastic Main
 - Sanitary Force Main
 - Water Service Pipe
 - Parcel with Unusual Private Water Service Connection
- Main Ownership**
- Kitchener
 - Region
 - Dual
- Hydrant Flushing**
- Both Fall And Regular
 - New Development
 - Regular
 - All Other
- Hydrant #**
- Hydrant #

- Main Diameter**
- 25mm (1")
 - 38mm (1.5")
 - 50mm (2")
 - 75mm (3")
 - 100mm (4")
 - 150mm (6")
 - 200mm (8")
 - 250mm (10")
 - 300mm (12")
 - 350mm (14")
- Hydrant Flushing**
- 400mm (16")
 - 450mm (18")
 - 600mm (24")
 - 750mm (30")
 - 900mm (36")
 - 1200mm (48")

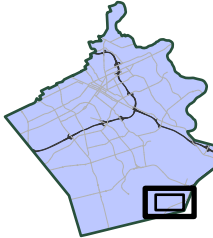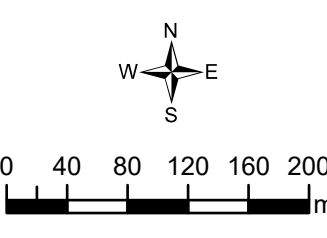

538	539	540
561	562	563
585	586	



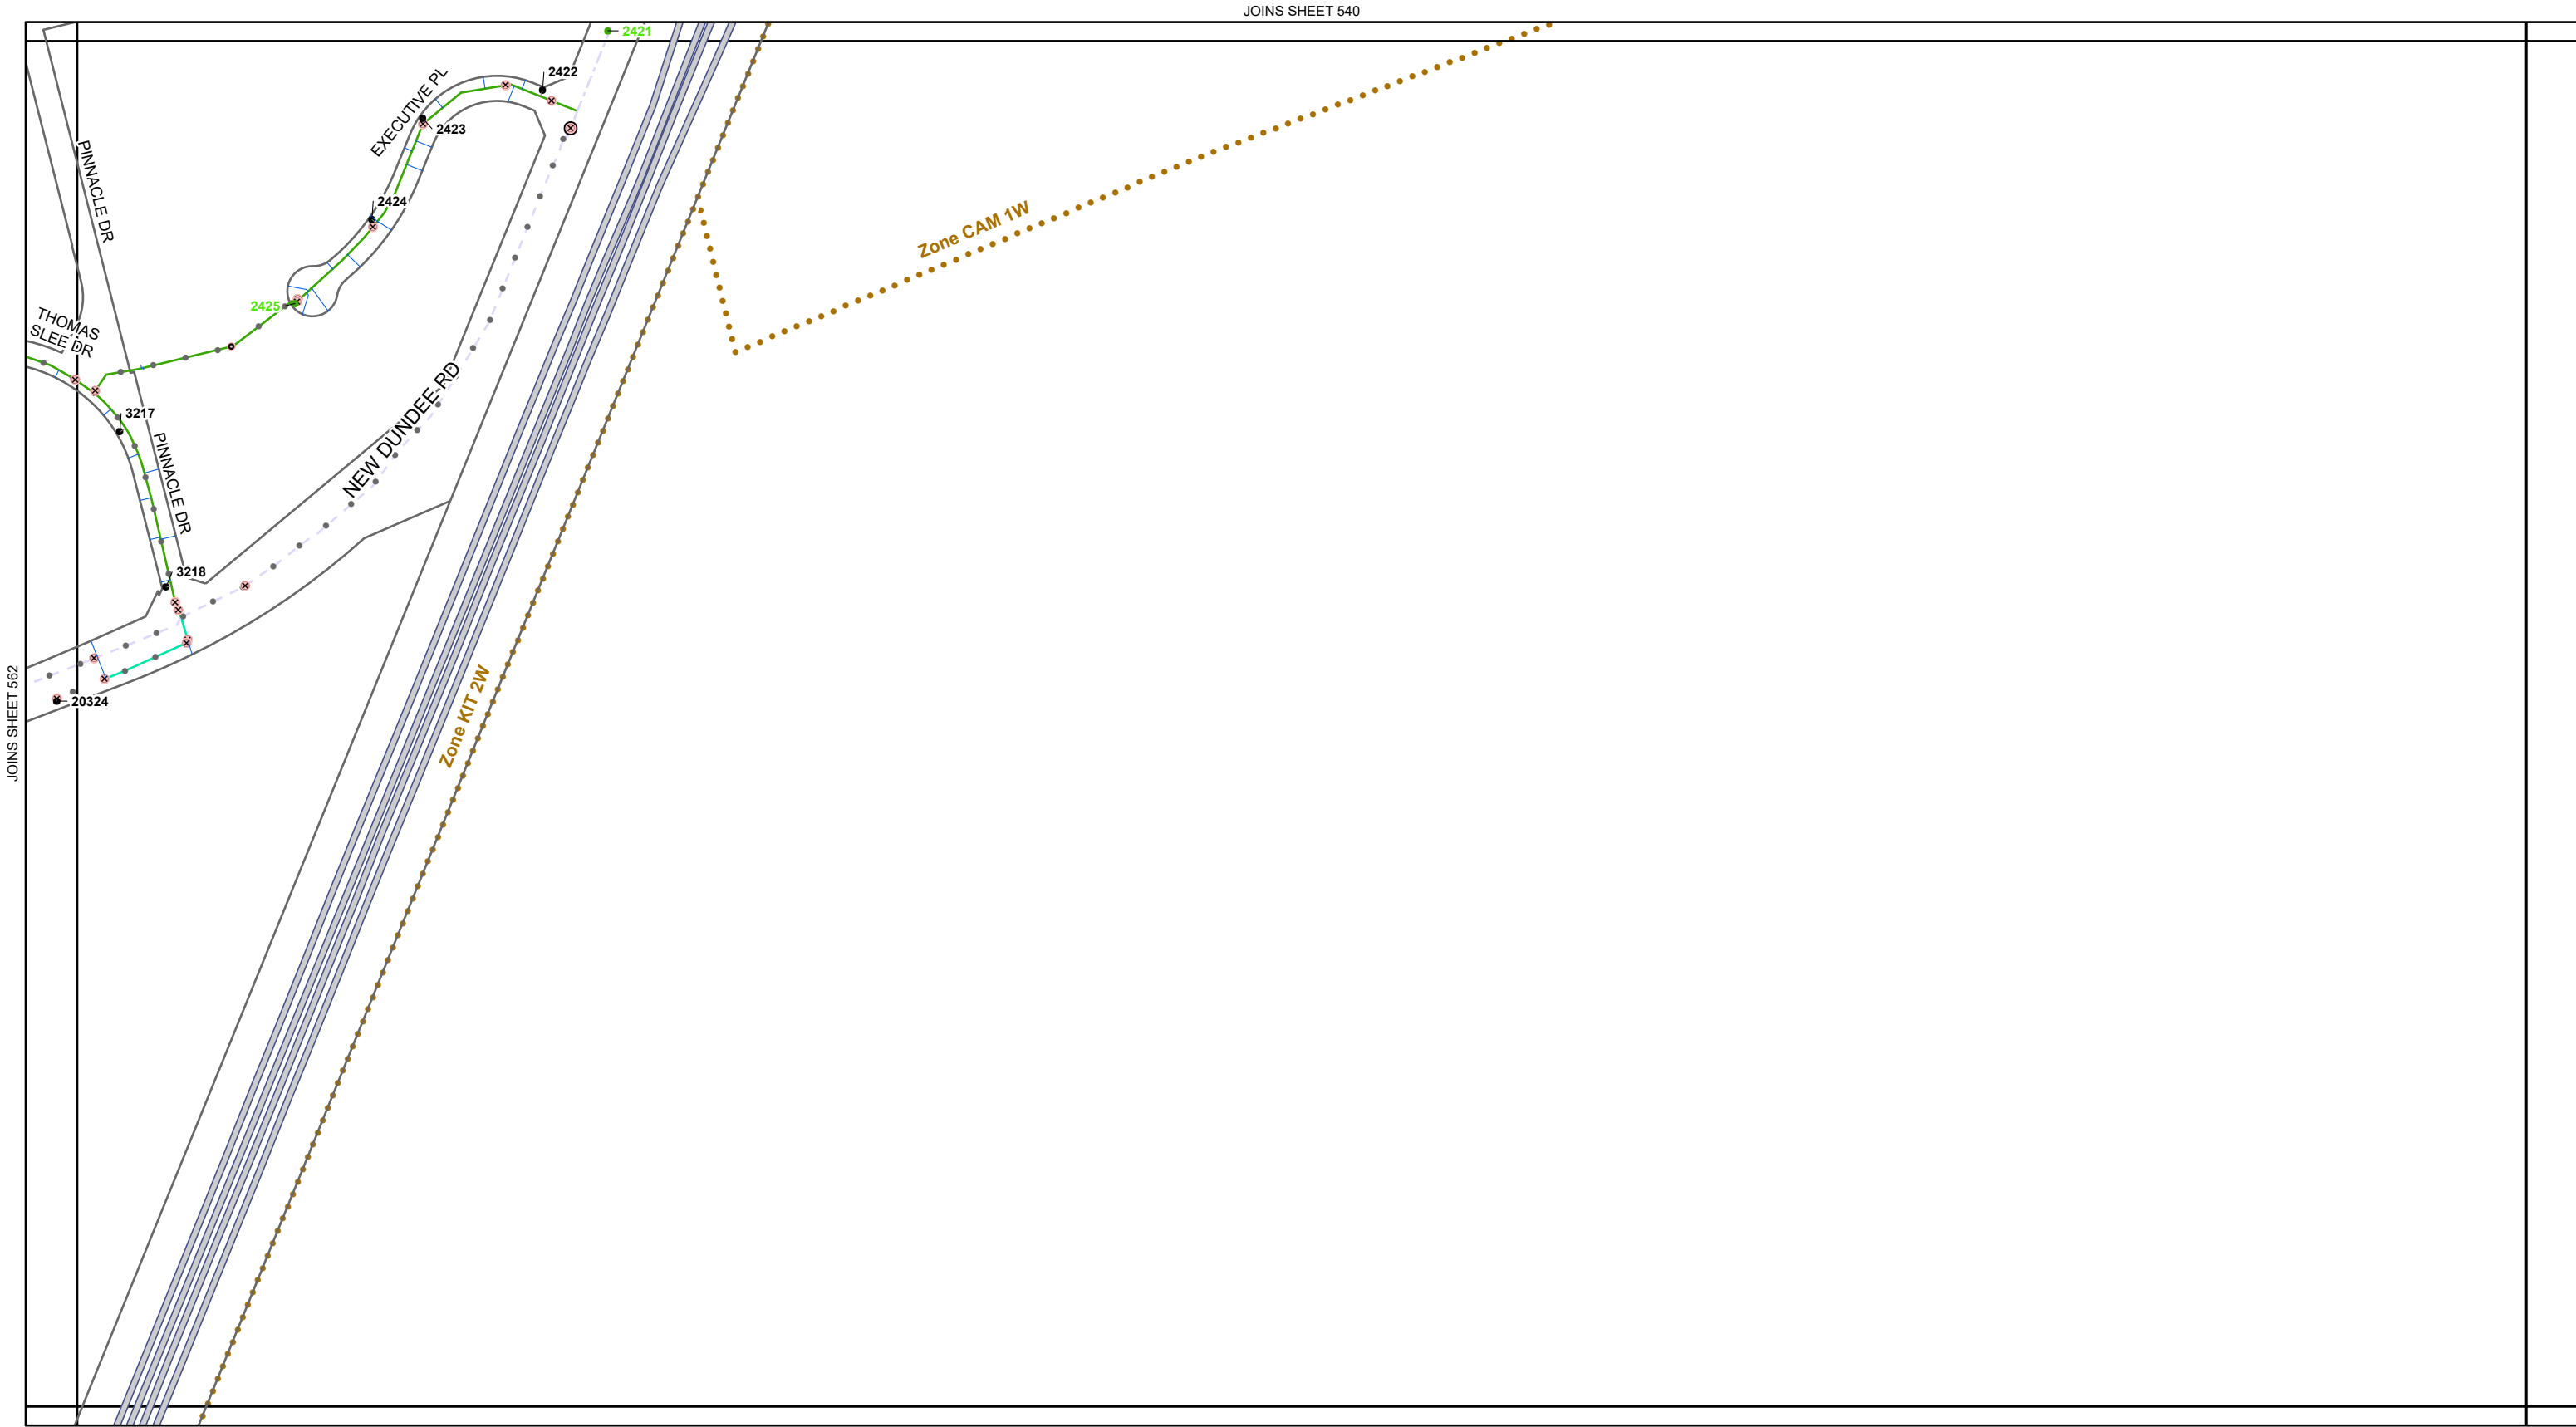

Kitchener Utilities

Water Standard Grid

Atlas Map Sheet 563

Air Release

Blowoff

Pressure Reducing

Valve

Chamber

Treatment Plant

Bacteriological Sampling Location

Plastic Main

Sanitary Force Main

Water Service Pipe

Parcel with Unusual Private Water Service Connection

Kitchener

Region

Dual

Both Fall And Regular

New Development

Regular

All Other

25mm (1")

38mm (1.5")

50mm (2")

75mm (3")

100mm (4")

150mm (6")

200mm (8")

250mm (10")

300mm (12")

350mm (14")

Main Diameter

400mm (16")

450mm (18")

600mm (24")

750mm (30")

900mm (36")

1200mm (48")

W N E S

0

40

80

120

160


200

m

539	540
562	563
586	

Map created: September 26, 2026

DISCLAIMER: This document is subject to copyright and may only be used for your personal, non-commercial use, provided you keep intact the copyright notice. The City of Kitchener assumes no responsibility for any errors, and is not liable for any damages of any kind resulting from the use of, or reliance on, the information contained in this document. The City of Kitchener does not make any representations or warranty, express or implied, concerning the accuracy, quality, likely results or reliability of the use of the information contained in this document. © 2026 The Corporation of the City of Kitchener. Some portions of this publication are produced using information under licensed use from Terareit ©1998 Protected by Copyright - May not be reproduced without Permission THIS IS NOT A PLAN OF SURVEY - PROJECTION: UTM NAD 83 zone 17

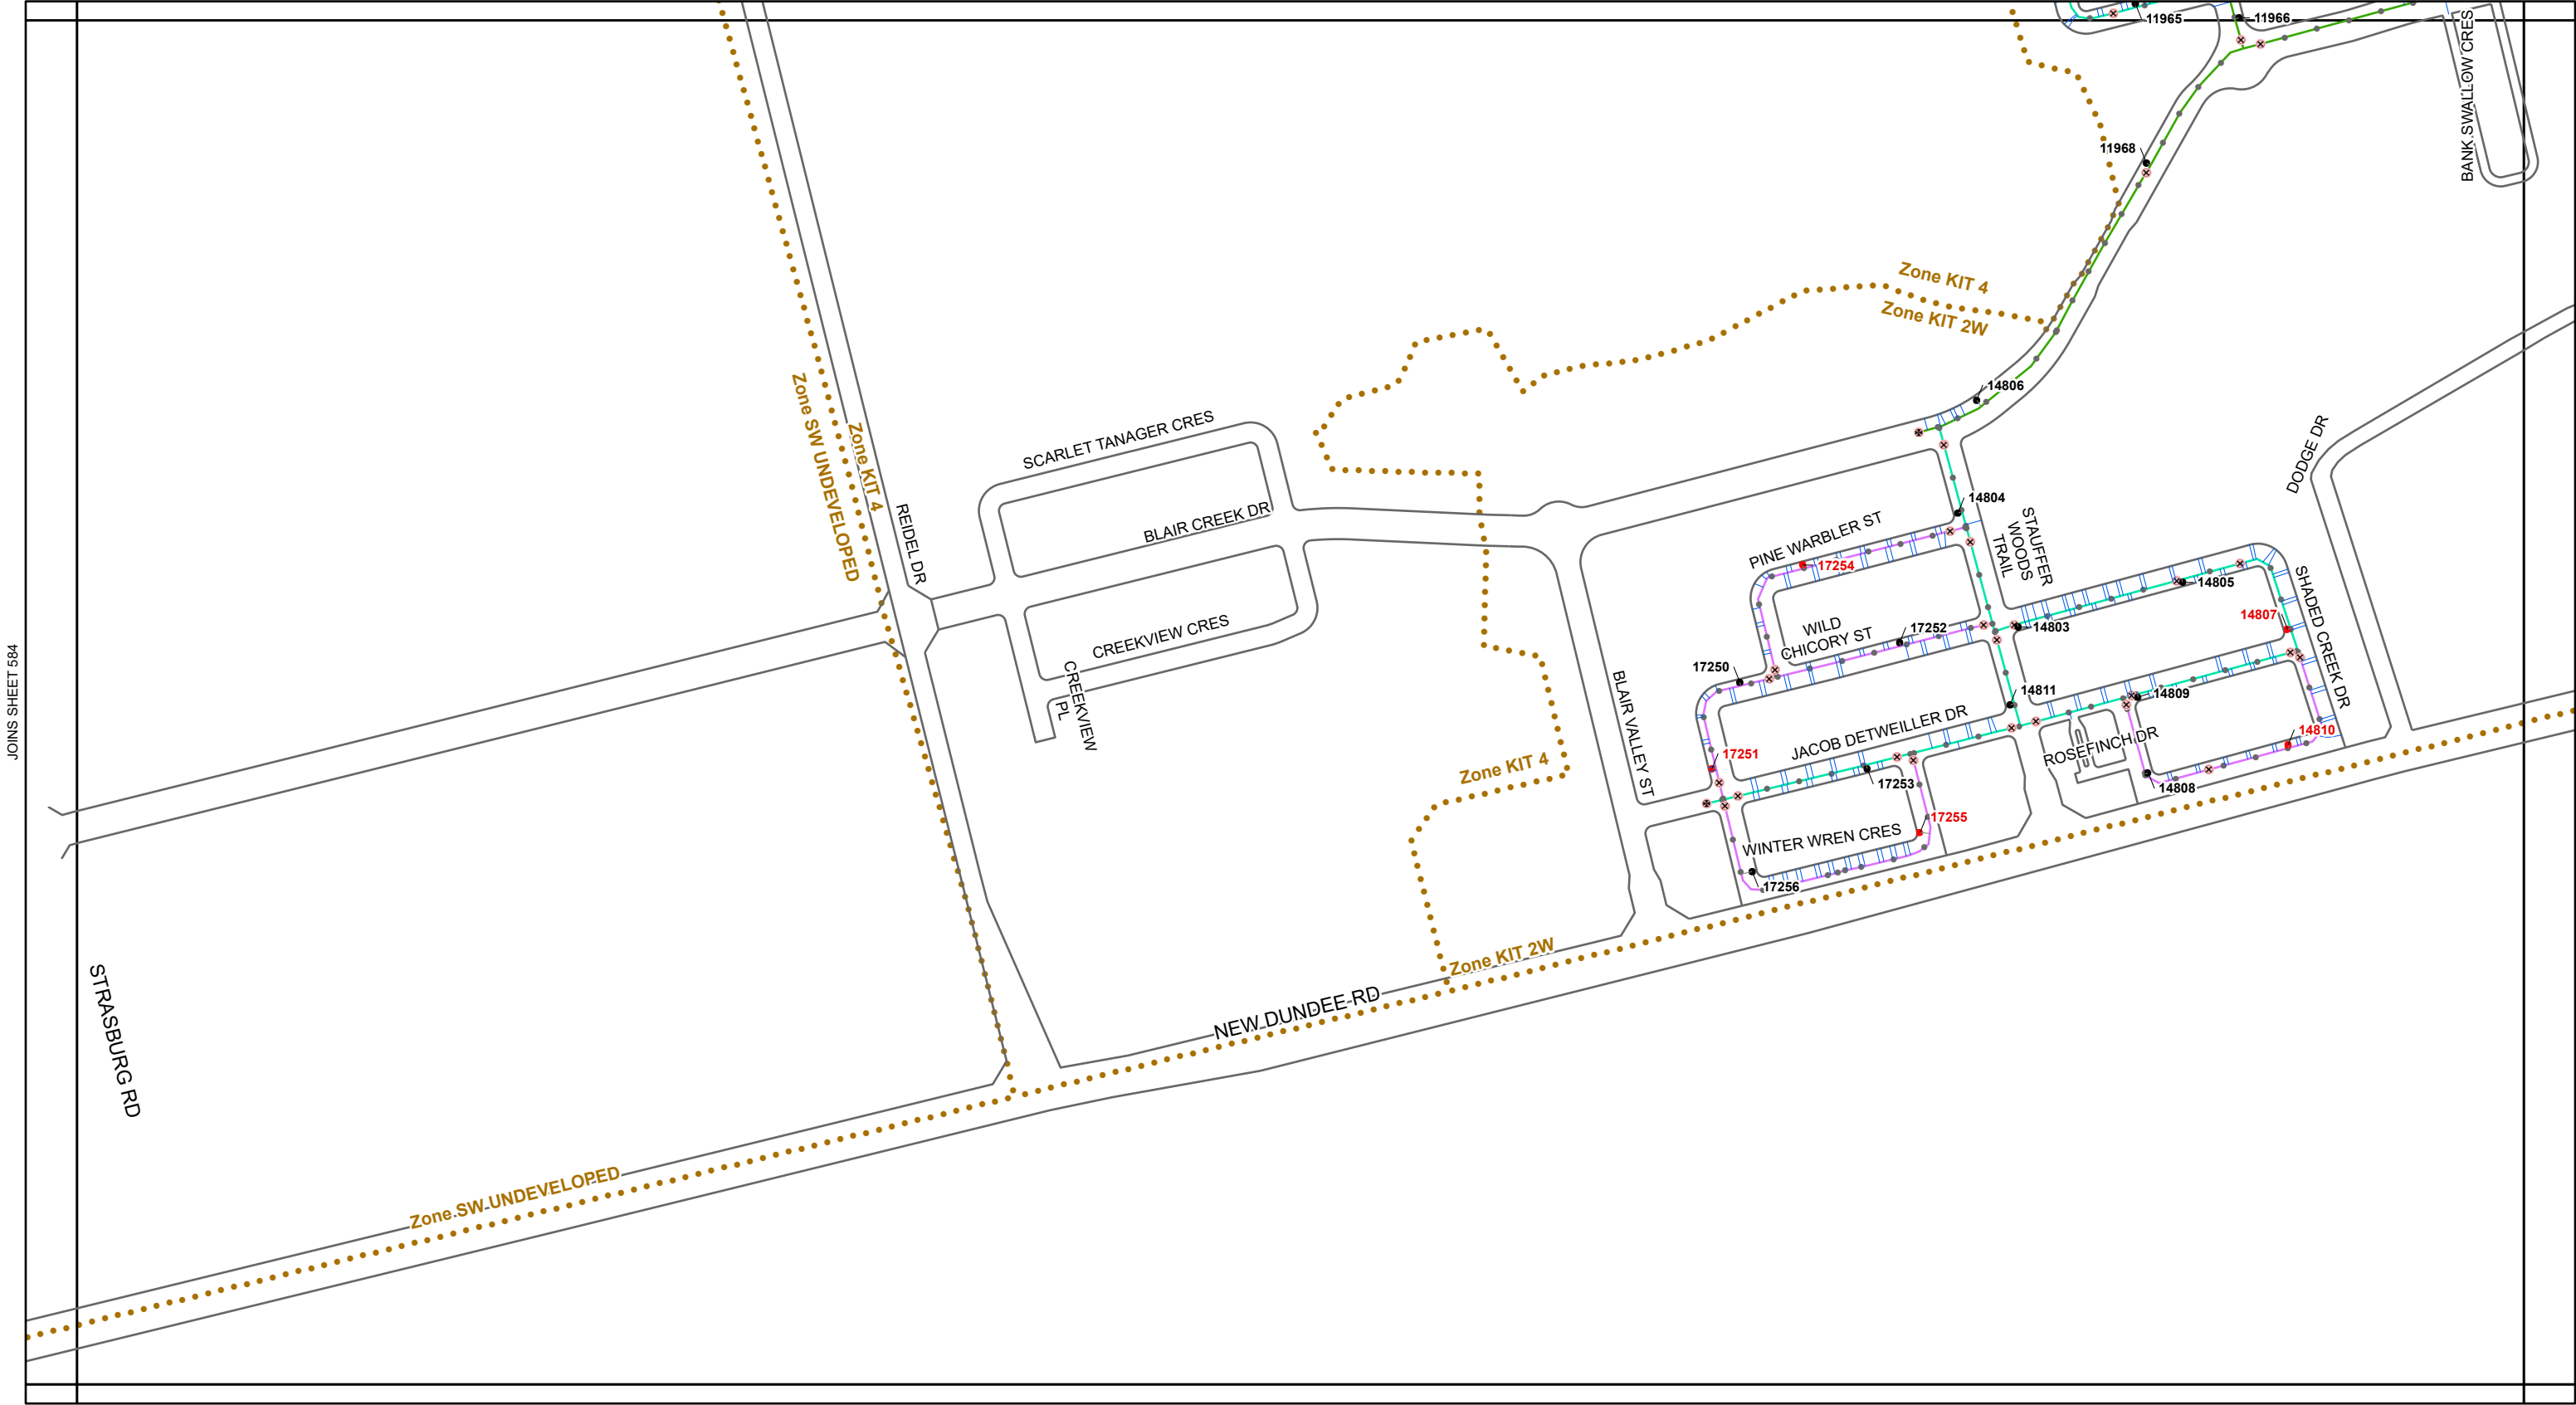

Kitchener Utilities

Water Standard Grid

Atlas Map Sheet 585

- Air Release
- Blowoff
- Pressure Reducing
- Valve
- Chamber

- Treatment Plant
- Bacteriological Sampling Location
- Plastic Main
- Sanitary Force Main
- Water Service Pipe
- Parcel with Unusual Private Water Service Connection

Main Ownership

- Kitchener
- Region
- Dual

Hydrant Flushing

- Both Fall And Regular
- New Development
- Regular
- All Other

Hydrant #

Main Diameter


- 25mm (1")
- 38mm (1.5")
- 50mm (2")
- 75mm (3")
- 100mm (4")
- 150mm (6")
- 200mm (8")
- 250mm (10")
- 300mm (12")
- 350mm (14")
- 400mm (16")
- 450mm (18")
- 600mm (24")
- 750mm (30")
- 900mm (36")
- 1200mm (48")

560	561	562
	585	586

Kitchener Utilities

Corporate Services
Technology Innovation and Services
Geospatial Data and Analytics
Map created: September 26, 2026

DISCLAIMER: This document is subject to copyright and may only be used for your personal, non-commercial use, provided you keep intact the copyright notice. The City of Kitchener assumes no responsibility for any errors, and is not liable for any damages of any kind resulting from the use of, or reliance on, the information contained in this document. The City of Kitchener does not make any representations or warranty, express or implied, concerning the accuracy, quality, likely results or reliability of the use of the information contained in this document. © 2026 The Corporation of the City of Kitchener. Some portions of this publication are produced using information under licensed use from Teranet ©1998 Protected by Copyright - May not be reproduced without Permission THIS IS NOT A PLAN OF SURVEY - PROJECTION: UTM NAD 83 zone 17

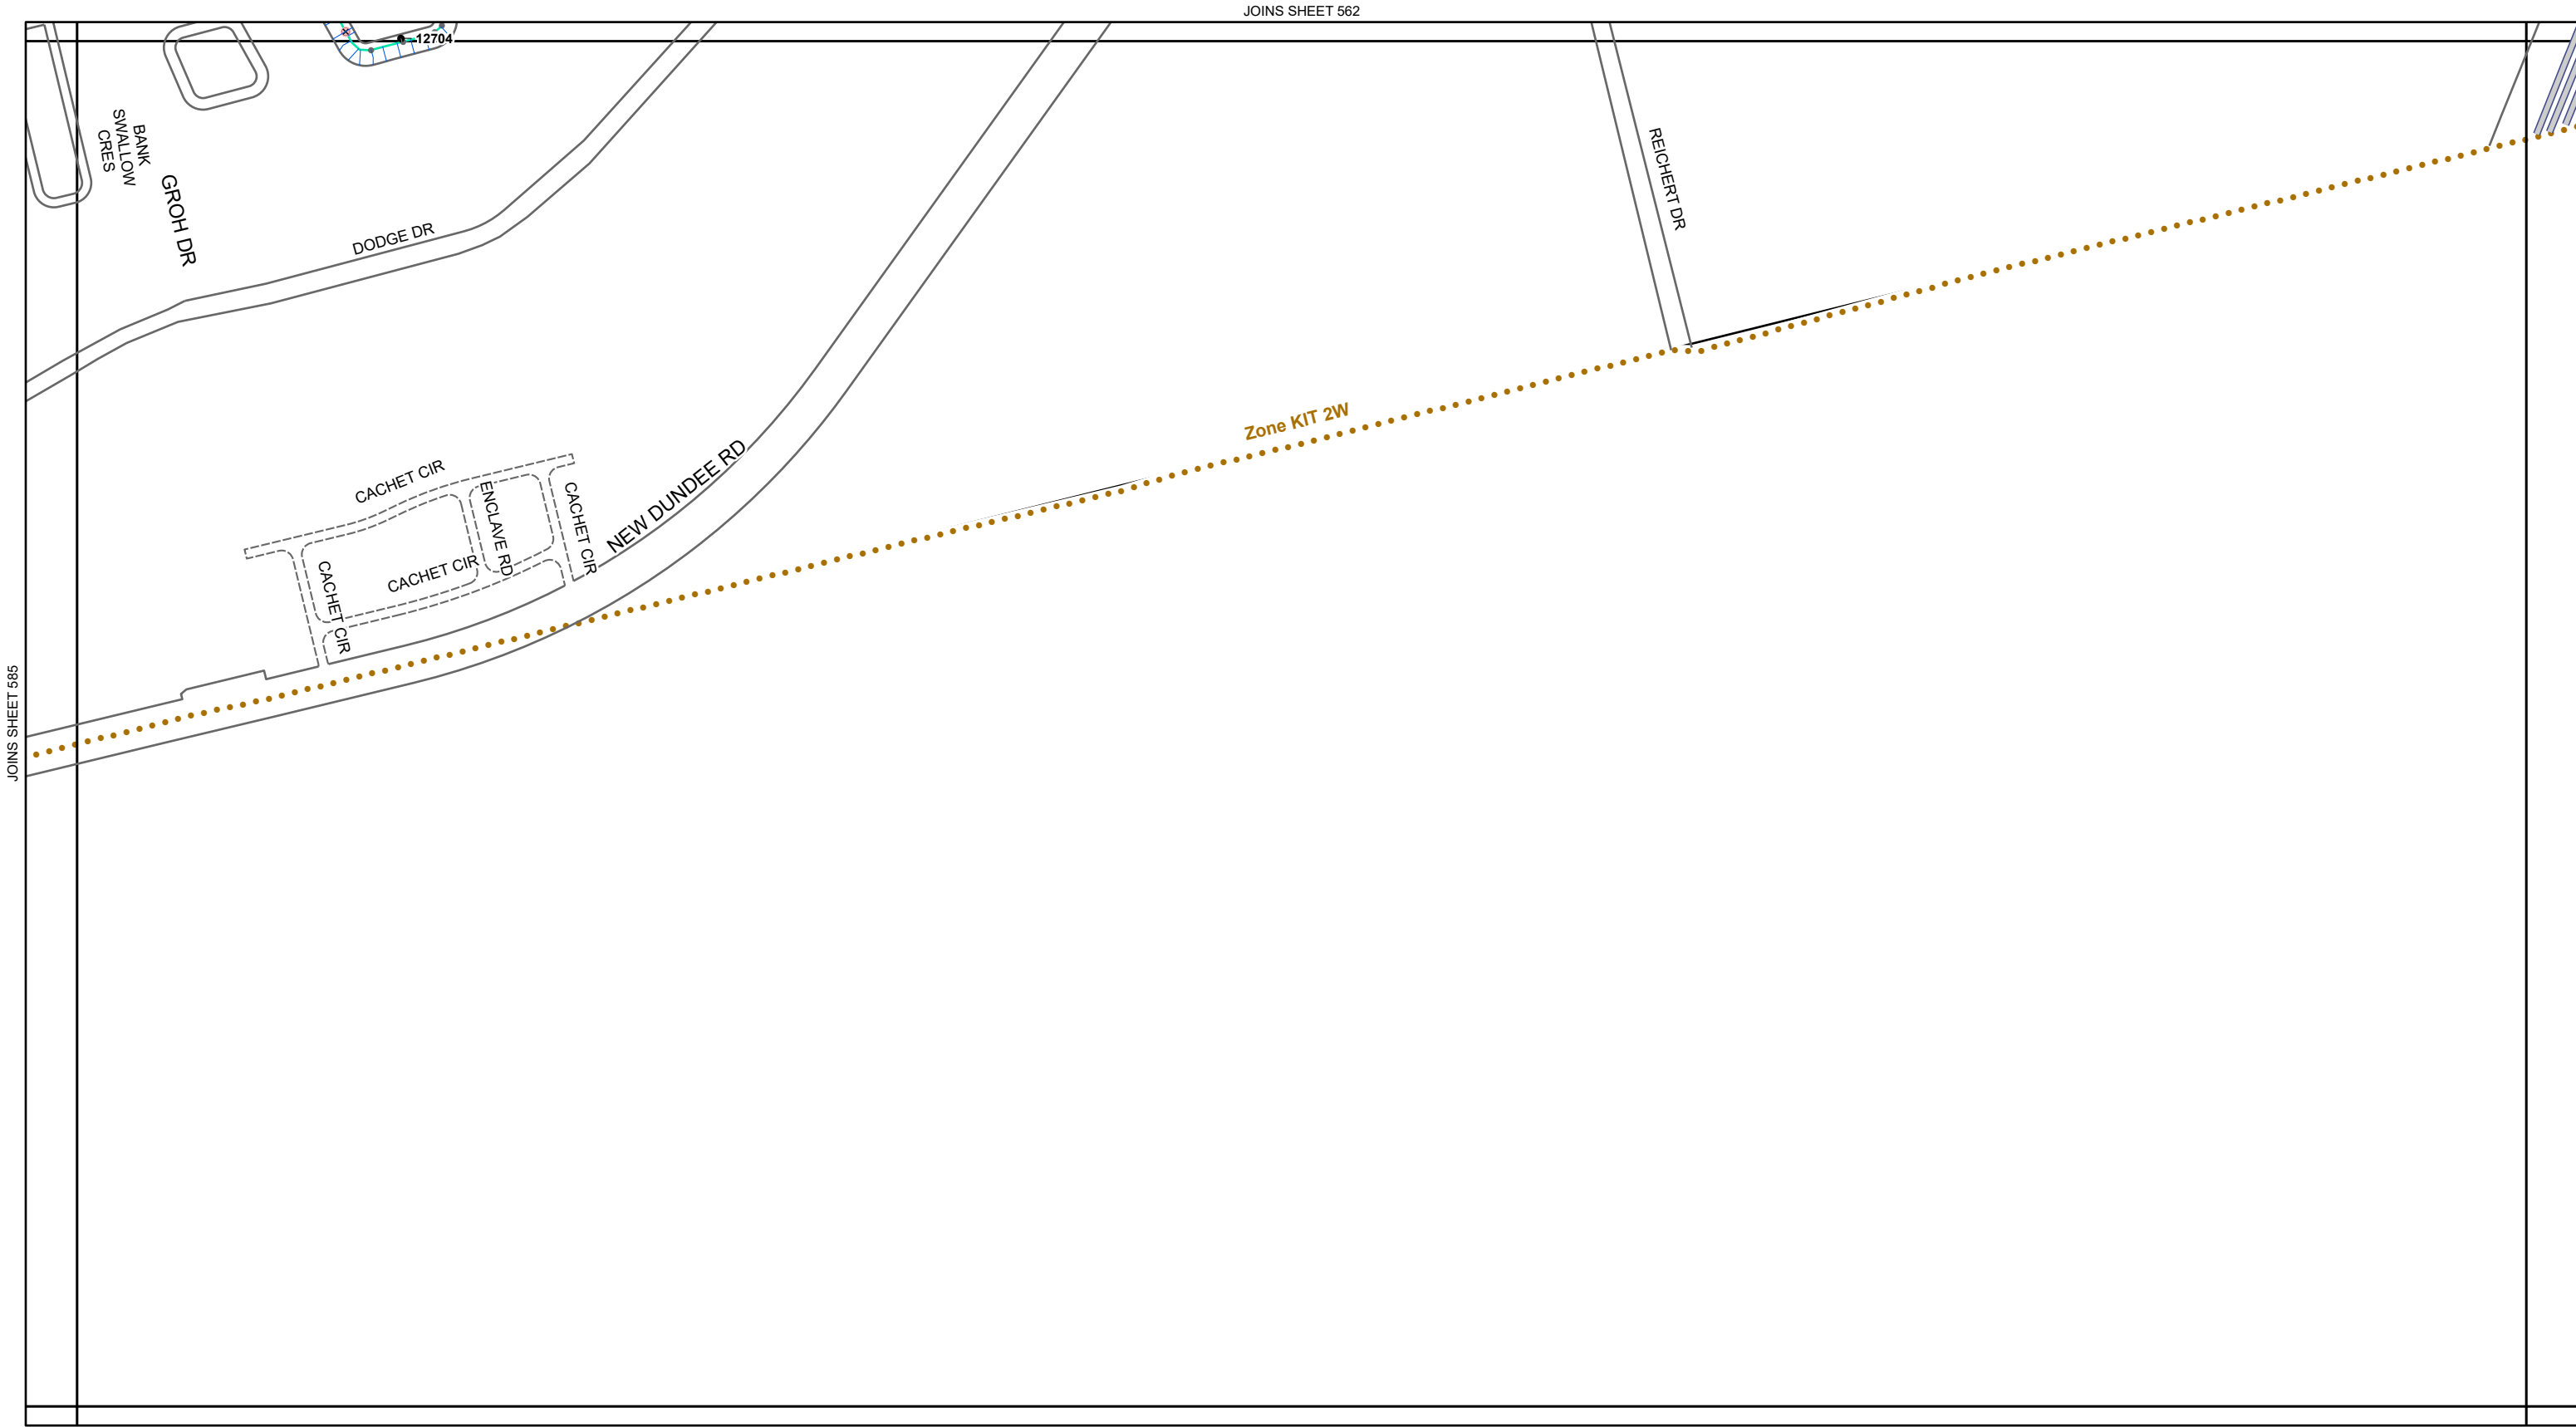

Kitchener Utilities

Water Standard Grid

Atlas Map Sheet 586

Air Release

Blowoff

Pressure Reducing

Valve

Chamber

Treatment Plant

Bacteriological Sampling Location

Plastic Main

Sanitary Force Main

Water Service Pipe

Parcel with Unusual Private Water Service Connection

Kitchener

Region

Dual

Both Fall And Regular

New Development

Regular

All Other

25mm (1")

38mm (1.5")

50mm (2")

75mm (3")

100mm (4")

150mm (6")

200mm (8")

250mm (10")

300mm (12")

350mm (14")

400mm (16")

450mm (18")

600mm (24")

750mm (30")

900mm (36")

1200mm (48")

N
W E
S

0 40 80 120 160 200 m

561	562	563
585	586	

Kitchener Utilities

Kitchener Corporate Services
Technology Innovation and Services
Geospatial Data and Analytics
Map created: September 26, 2026

DISCLAIMER: This document is subject to copyright and may only be used for your personal, non-commercial use, provided you keep intact the copyright notice. The City of Kitchener assumes no responsibility for any errors, and is not liable for any damages of any kind resulting from the use of, or reliance on, the information contained in this document. The City of Kitchener does not make any representations or warranty, express or implied, concerning the accuracy, quality, likely results or reliability of the use of the information contained in this document. © 2026 The Corporation of the City of Kitchener. Some portions of this publication are produced using information under licensed use from Terareit ©1998 Protected by Copyright - May not be reproduced without Permission THIS IS NOT A PLAN OF SURVEY - PROJECTION: UTM NAD 83 zone 17